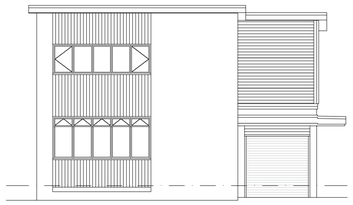

Existing Front Elevation
Scale 1:100

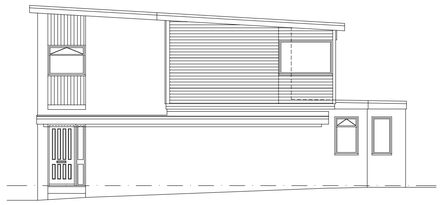

Existing Side Elevation
Scale 1:100

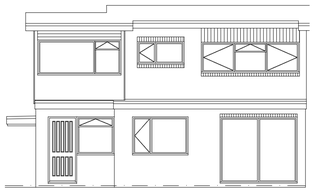

Existing Rear Elevation
Scale 1:100

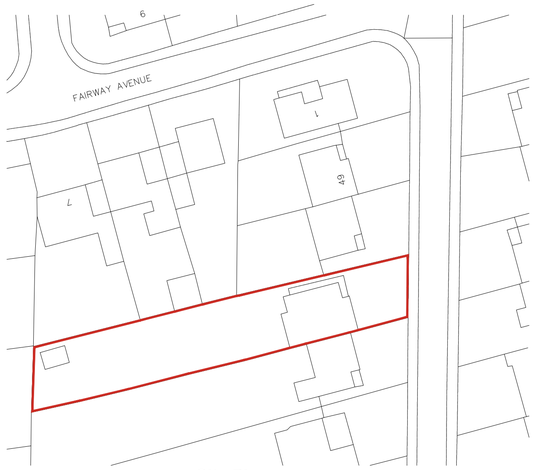

Site Plan
Scale 1:500

Location Plan
Scale 1:1250

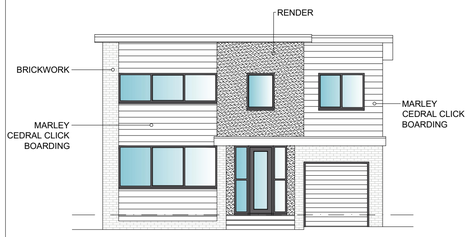

Propsoed Front Elevation
Scale 1:100

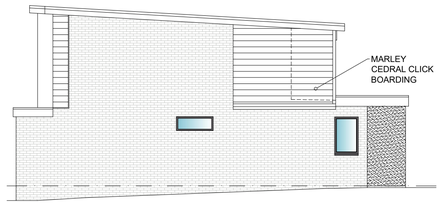

Propsoed Side Elevation
Scale 1:100

Proposed Rear Elevation
Scale 1:100

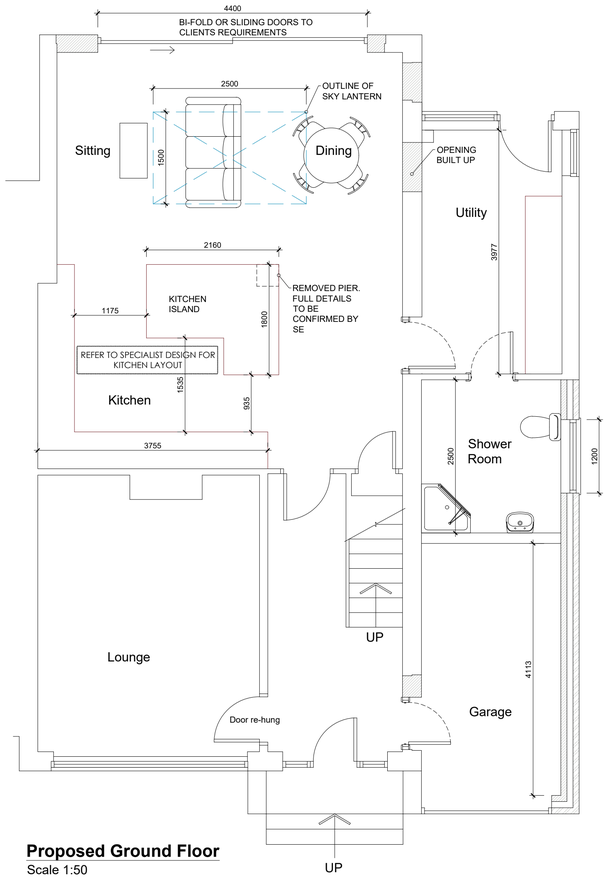

Proposed Ground Floor
Scale 1:50

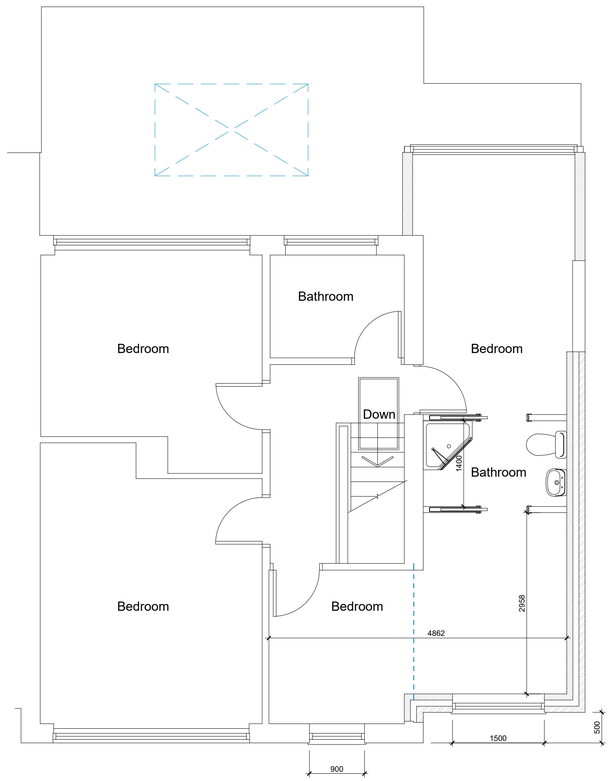

Proposed First Floor
Scale 1:50

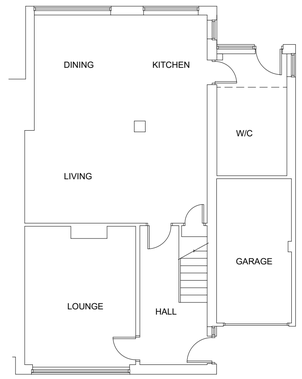

Existing Ground
Scale 1:100

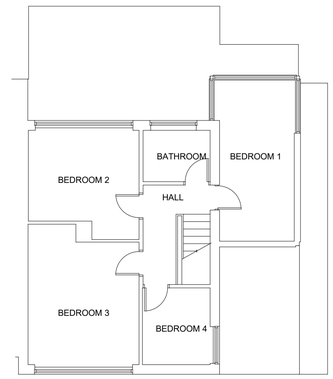

Existing First
Scale 1:100

White Agus PARTNERSHIP
ARCHITECTURAL SERVICES
OFFICE ONE
34 VICTORIA ROAD
BARNSLEY.
S70 2BU
Phone: 01226 208482
Fax: 01226 283030
Email: info@whiteaguspartnership.co.uk
Web: www.whiteaguspartnership.co.uk

Project.	Client.		
PROPOSED EXTENSION AT 45 LIMES AVENUE BARNSLEY, S75 6JP	MR WIDDOWSON		
Drawing Title. PLANS & ELEVATIONS	Date. JAN 2019	Scale. 1:50 @ A1	
	Ref. 18-130	Dwg. No. 01	Rev. A

Date	Suffix	Description	Date	Suffix	Description
30/01/2019	A	REVISED TO CLIENTS REQUIREMENTS			