
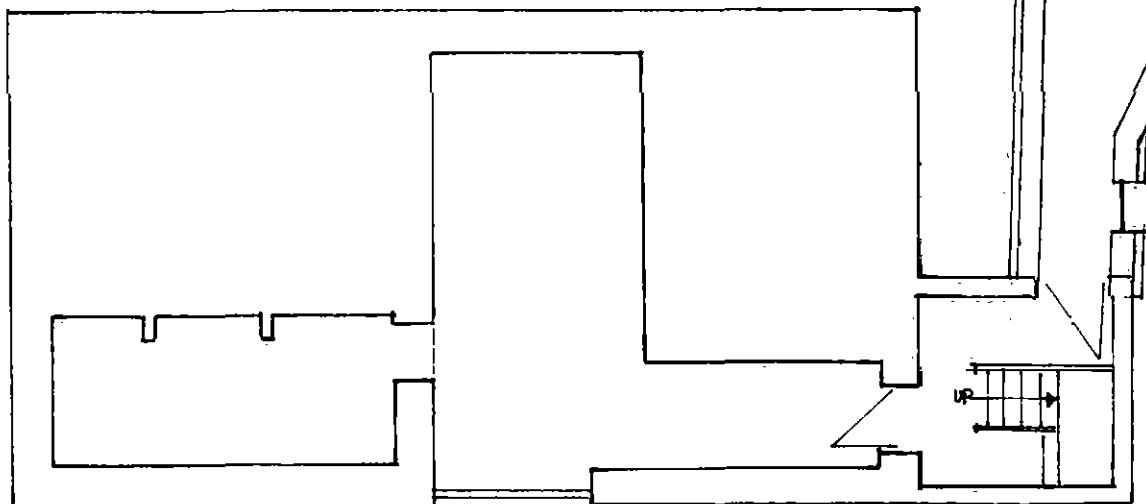
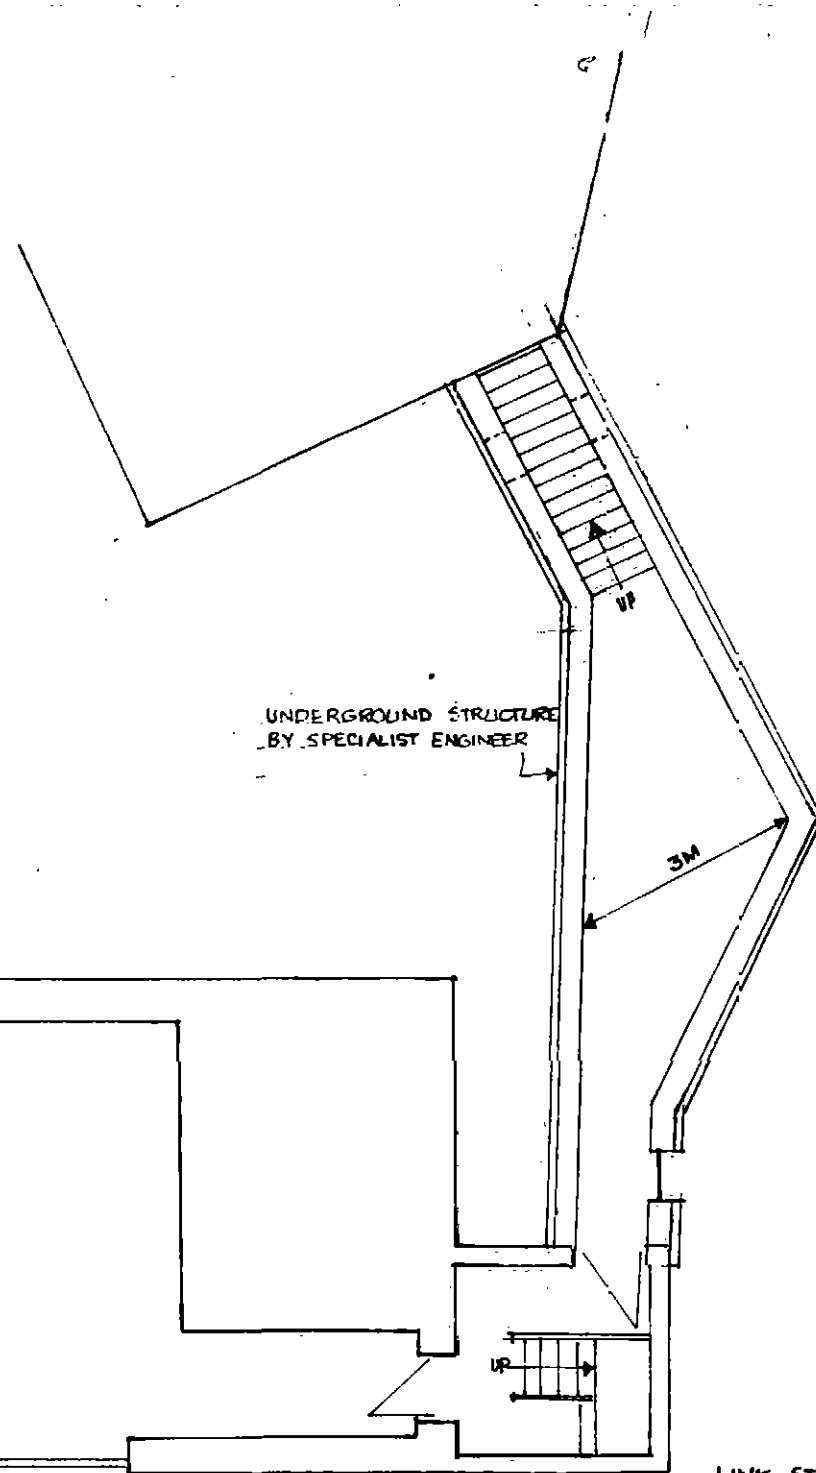


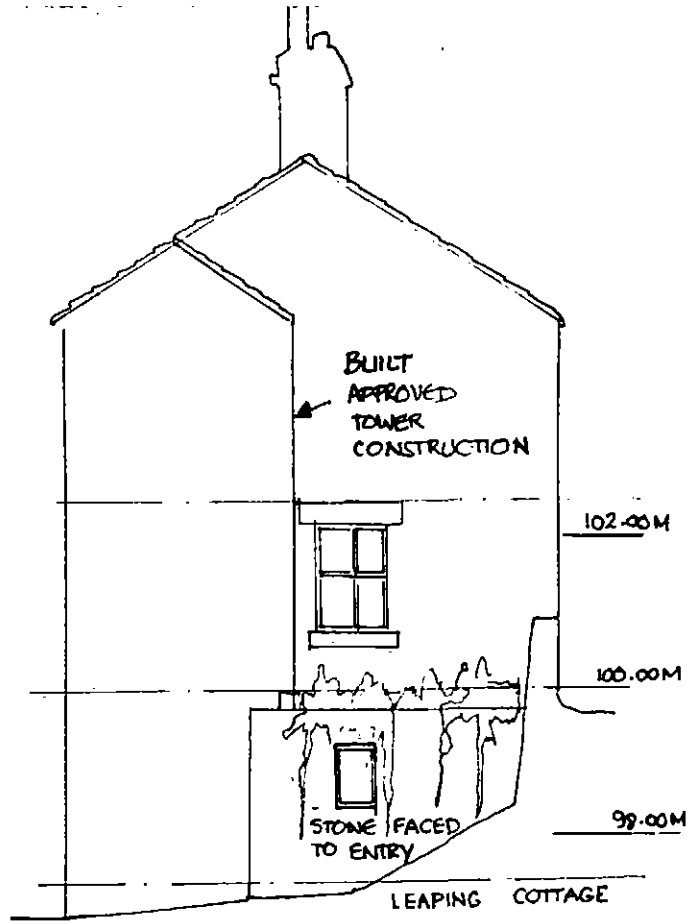


Michael A. Clynych
 Architect, Town Planner, Property Consultant
 DIP.ARCH. DIP. T.P. A.R.I.B.A. F.R.S.A.

14 Huddersfield Road, Ingbirchworth, Penistone
 Sheffield S36 7GF

Tel: 01226 766308

LINK STRUCTURE 1:100 7/07/2019 DRG A4

BUILDINGS AT LEAPINGS LANE PLAN 8/2019 PLAN 1:100 DRG A1

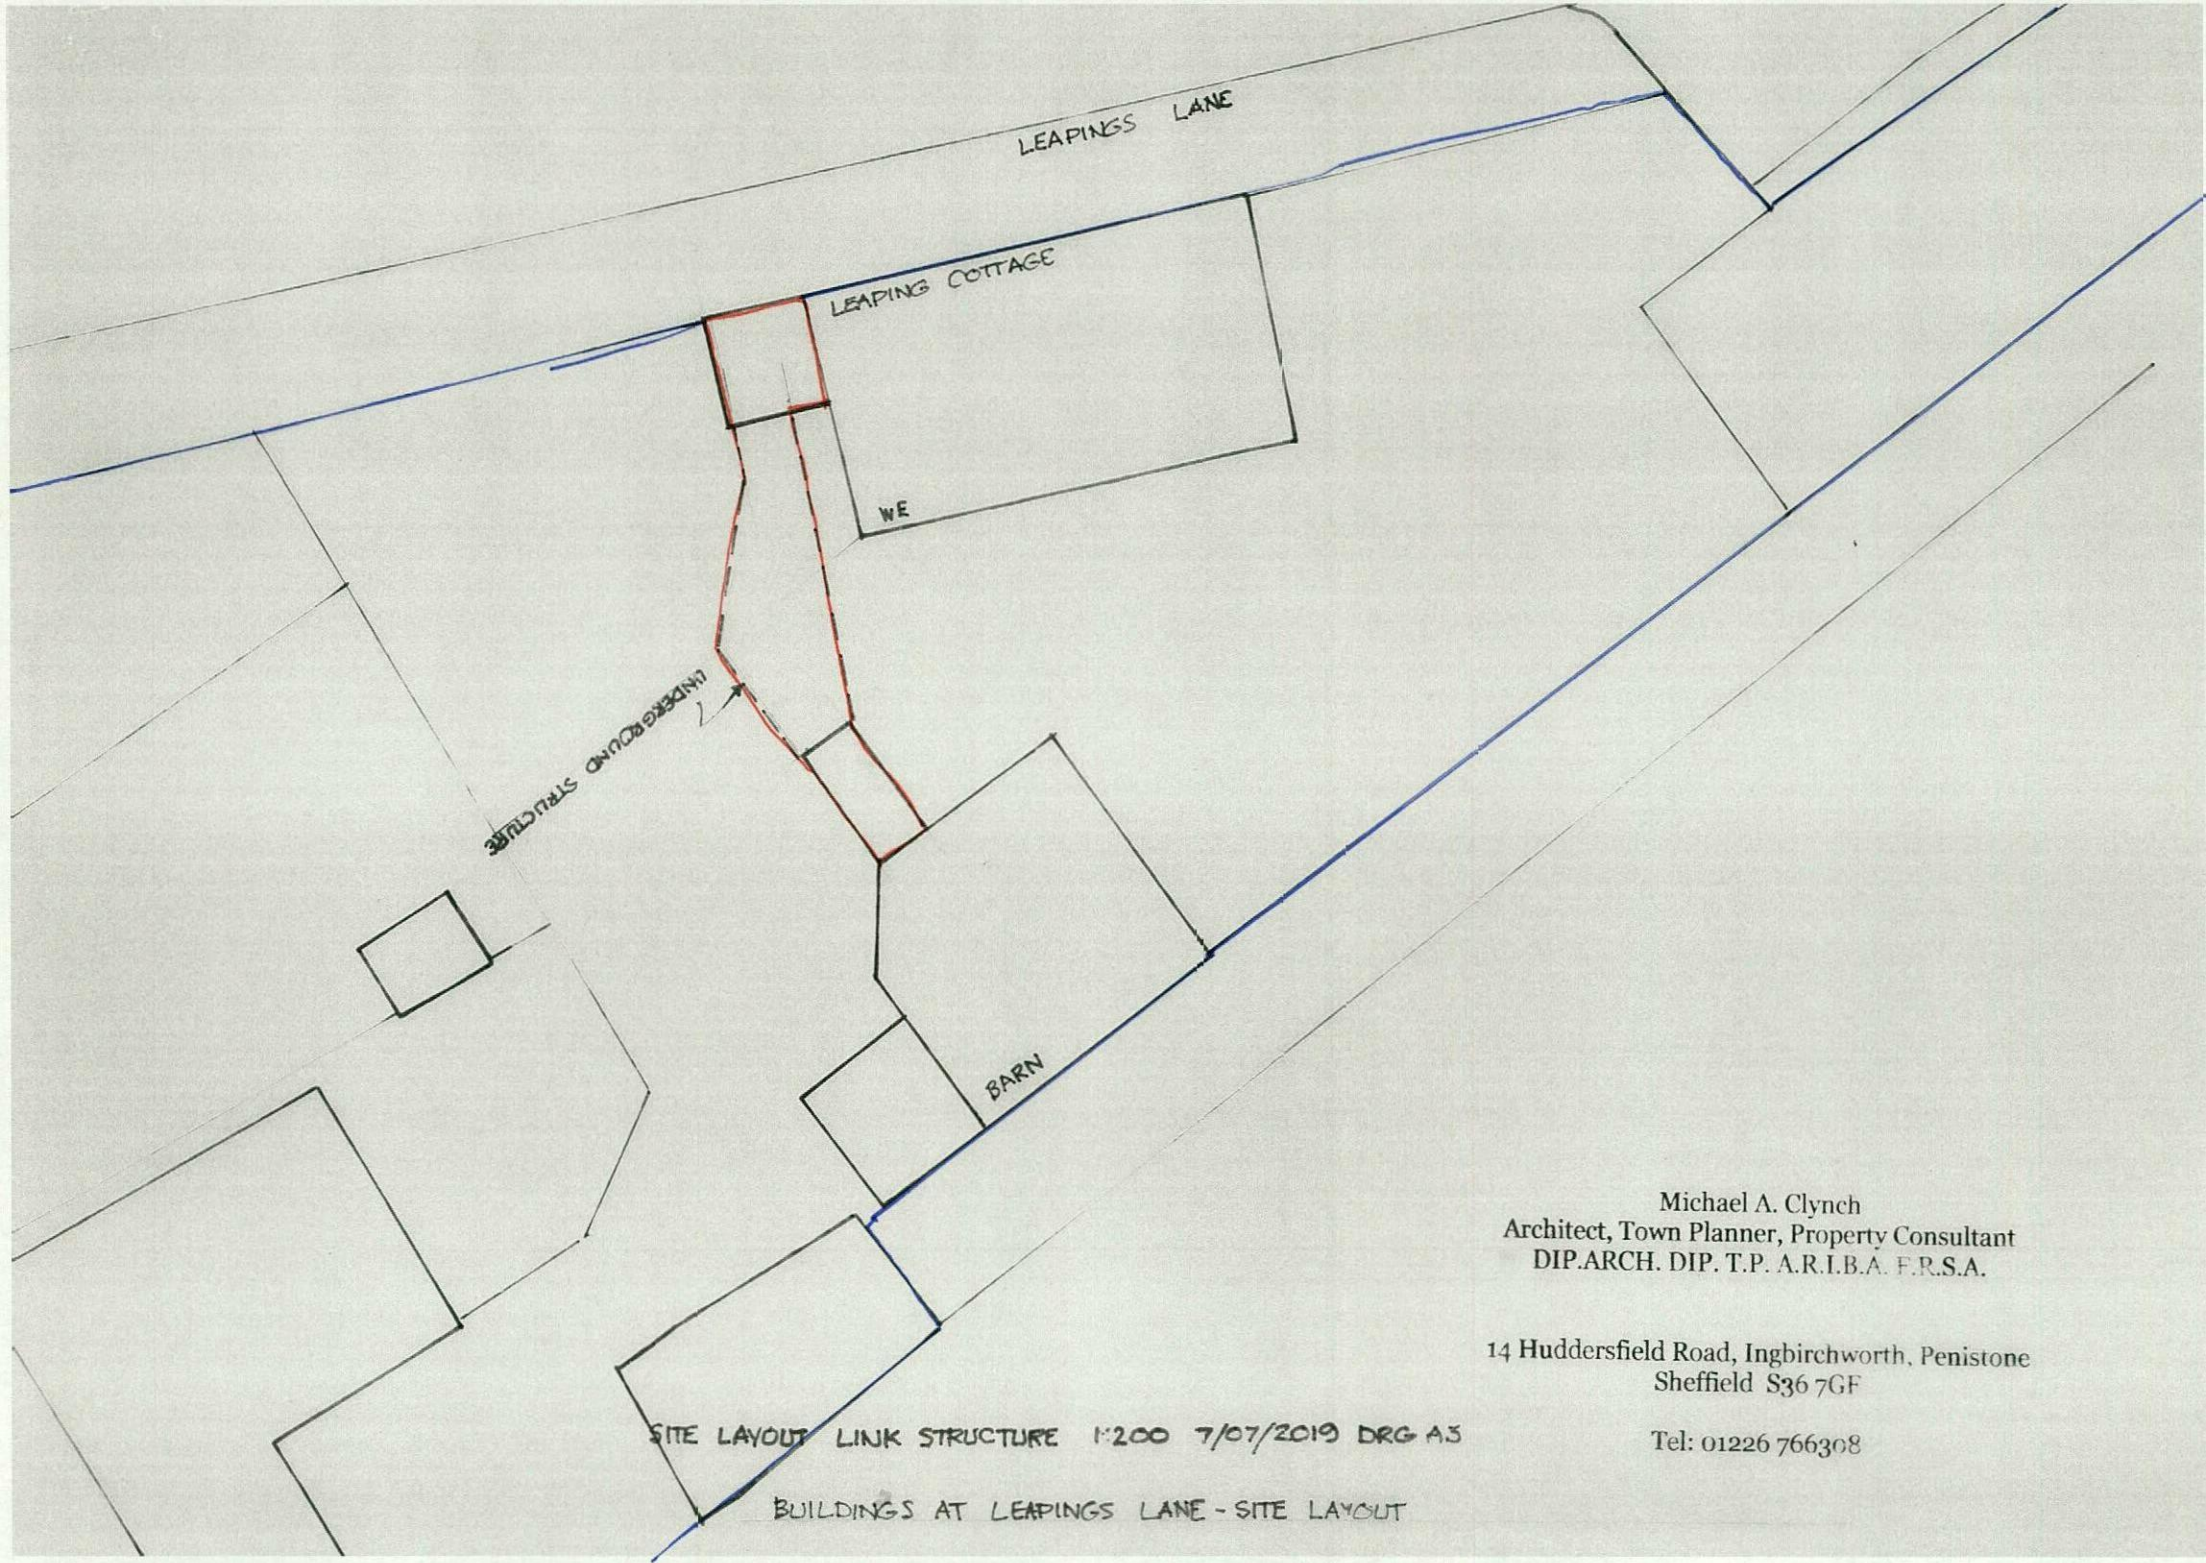


Michael A. Clynh
Architect, Town Planner, Property Consultant
DIP.ARCH. DIP. T.P. A.R.I.B.A. F.R.S.A.

14 Huddersfield Road, Inghirchworth, Penistone
Sheffield S36 7GF

Tel: 01226 766308


Layout width 267mm

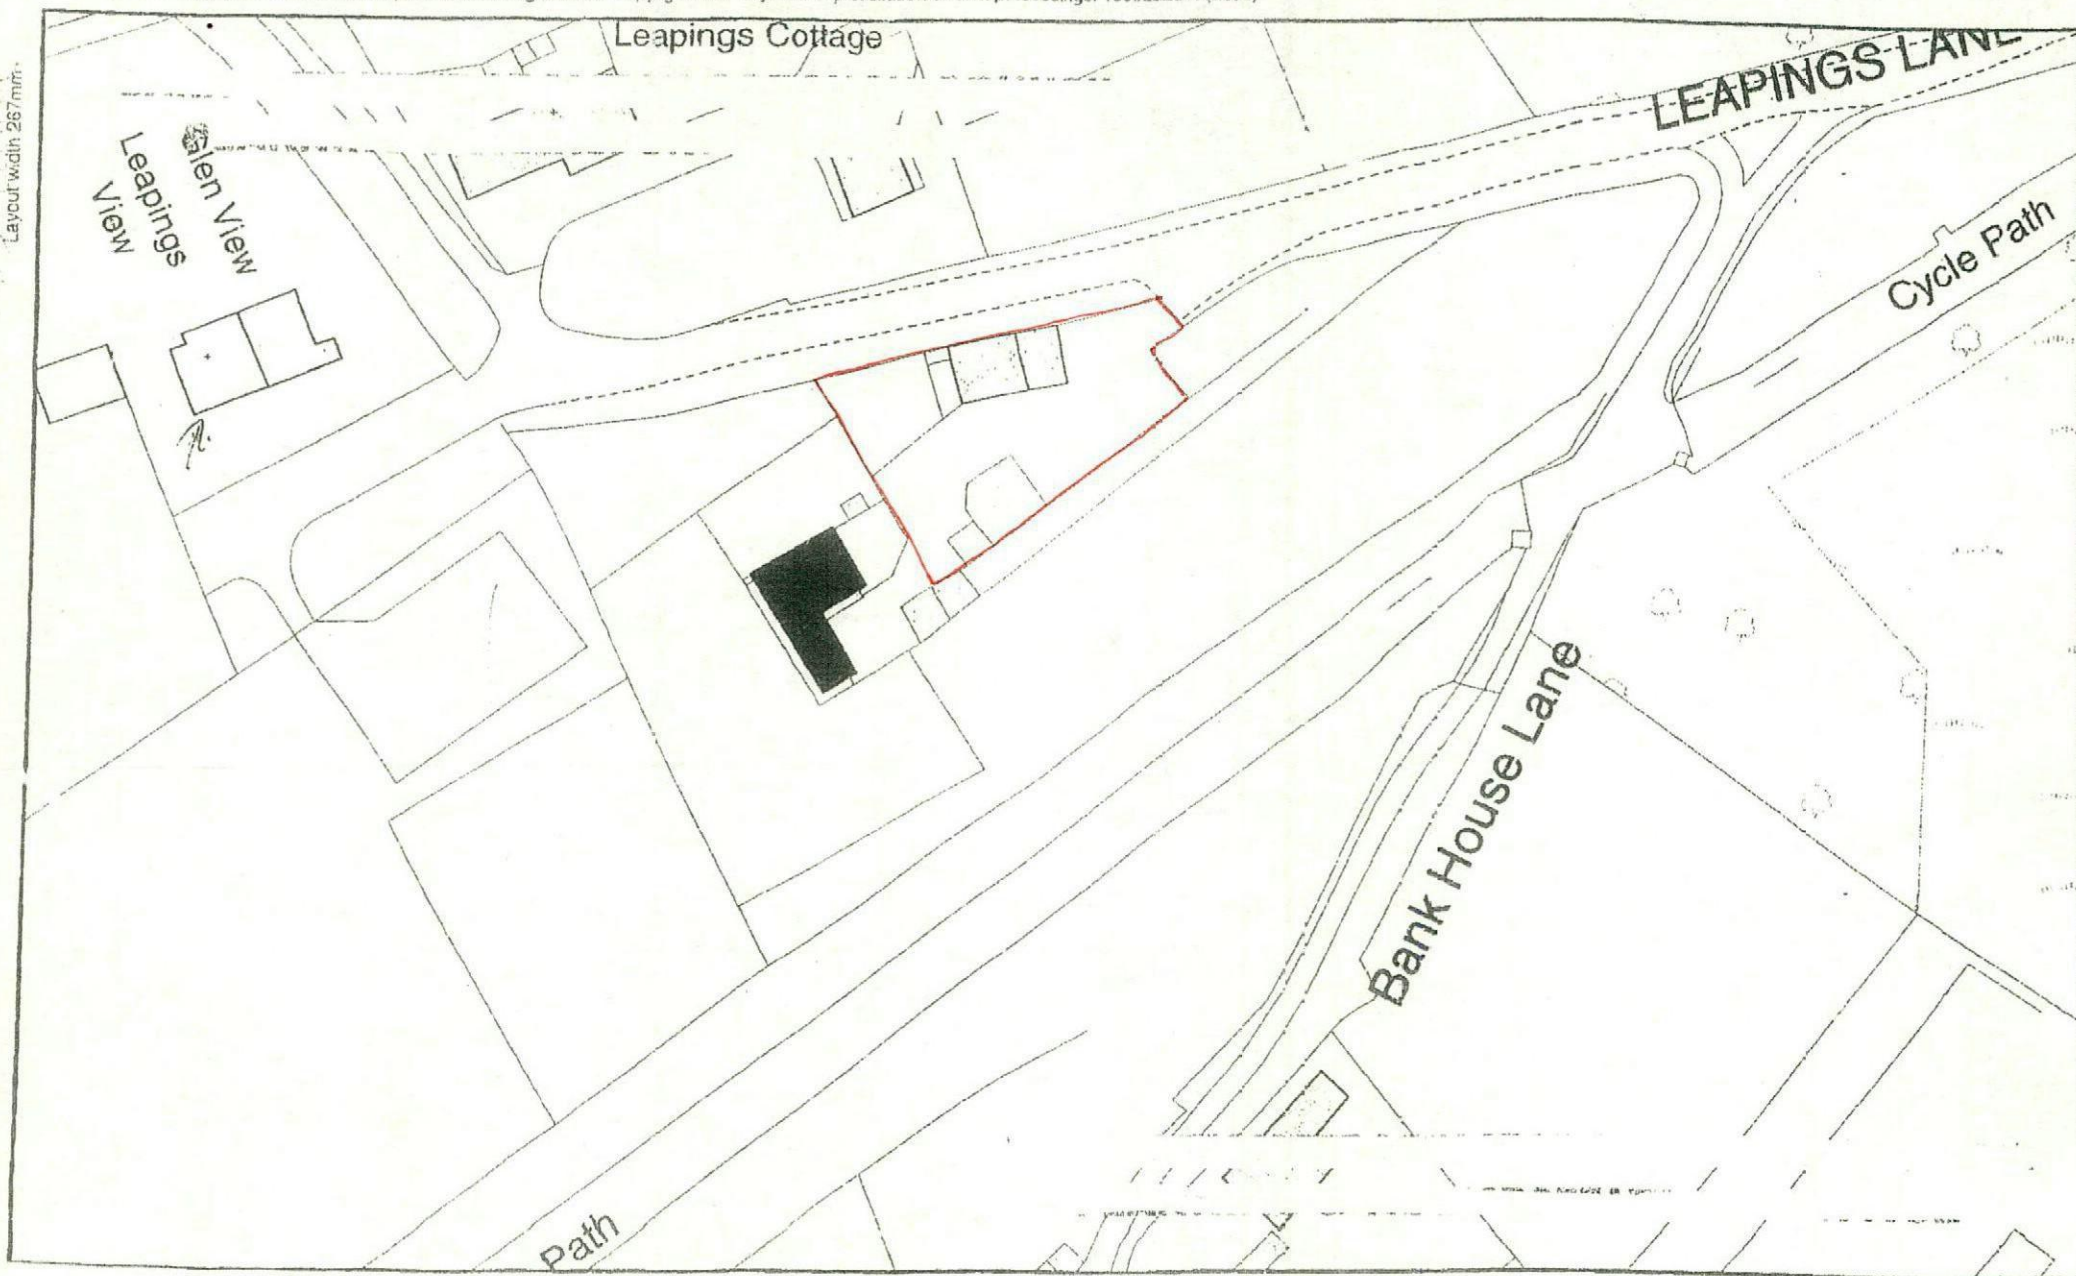


SITE LOCATION A7



Scale 1: _____

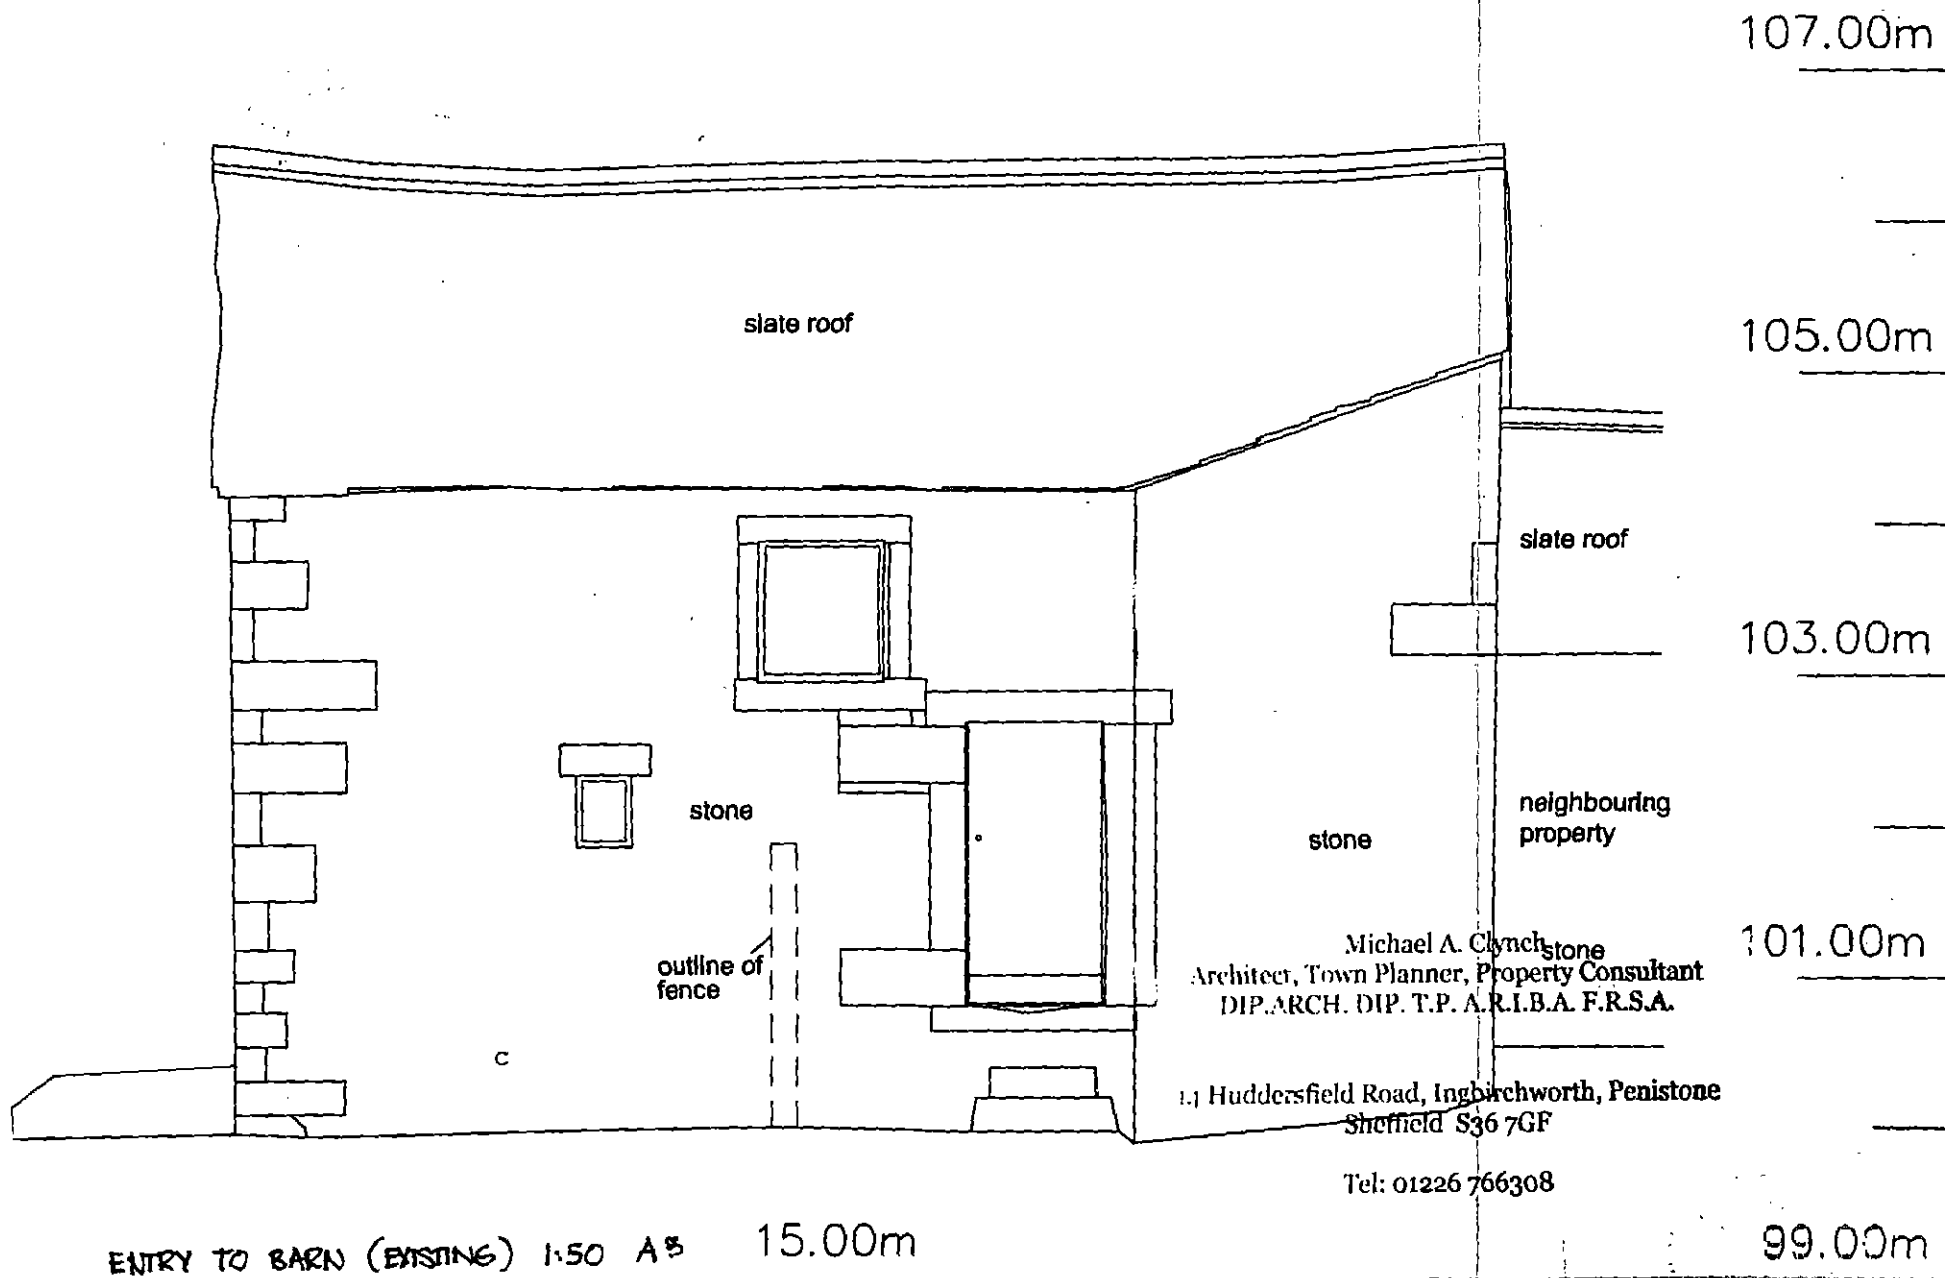

ELEVATION D-D

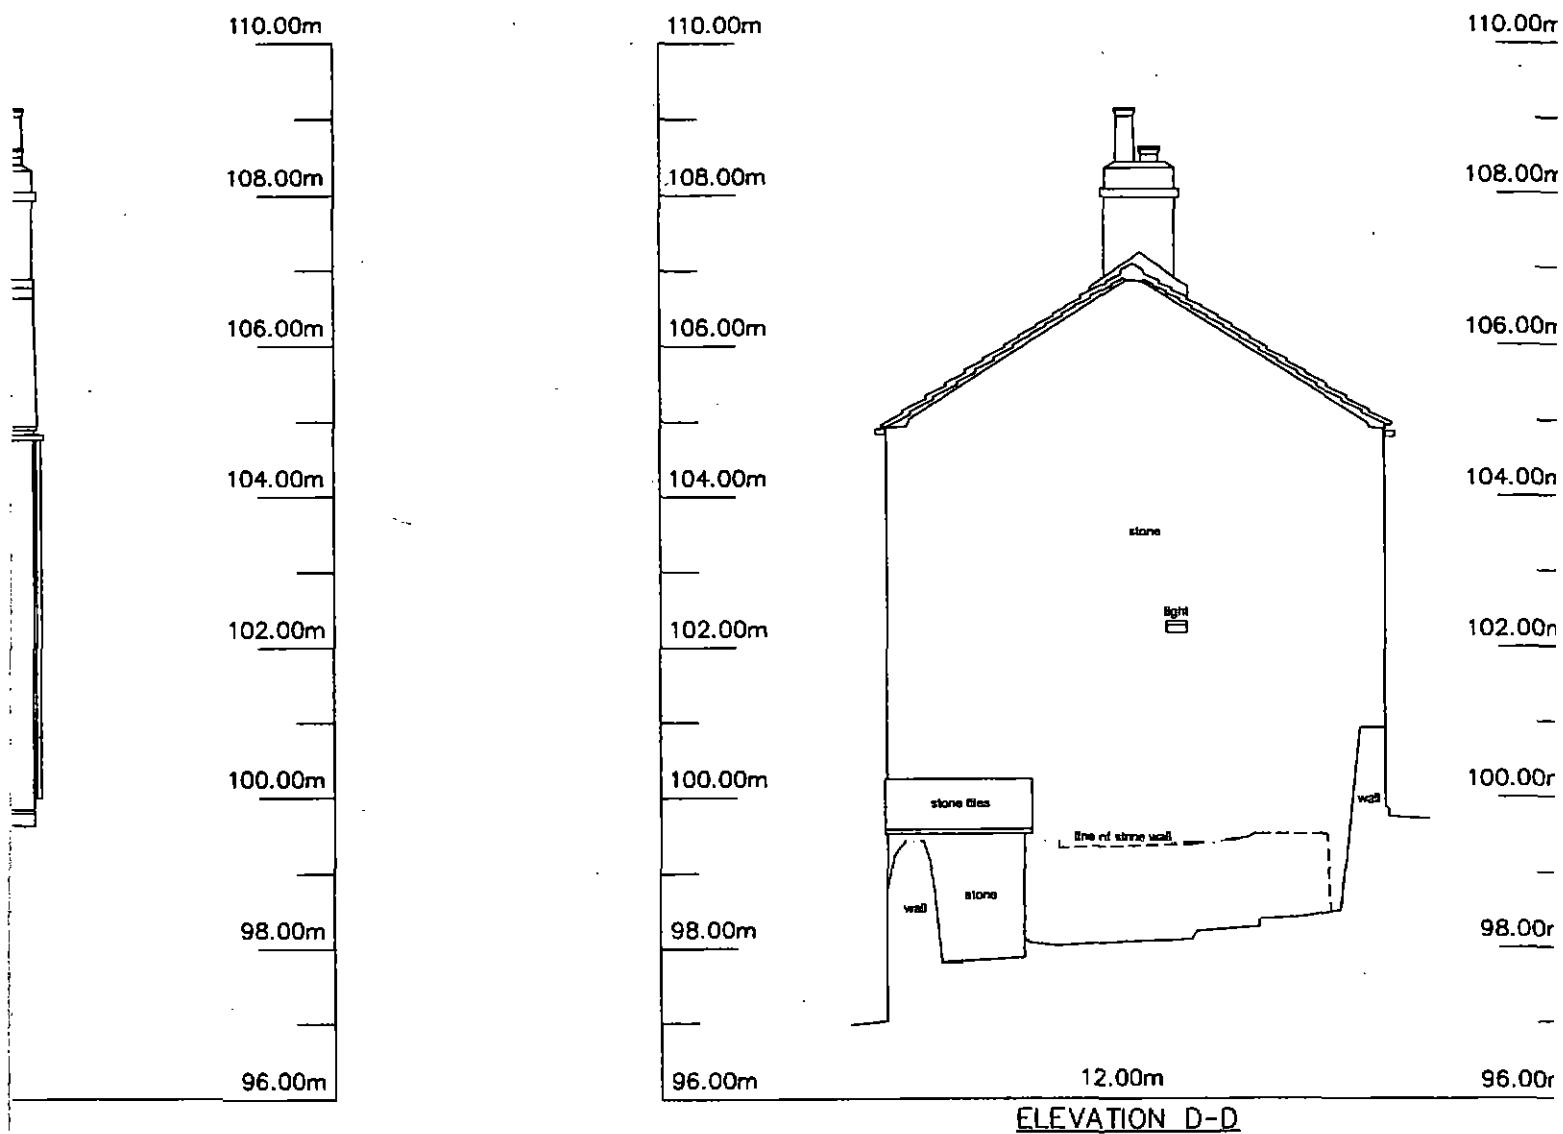

Michael A. Clynnh
 Architect, Town Planner, Property Consultant
 DIP.ARCH. DIP. T.P. A.R.I.B.A. F.R.S.A.

14 Huddersfield Road, Ingbirchworth, Penistone
 Sheffield S36 7GF

Tel: 01226 766308

LEVELS TO COTTAGE AREA 1:100 ENTRY POINT A6