




Site Layout Plan Residential Development, off Pilley Green / Lidgett Lane, Pilley

HOUSETYPES

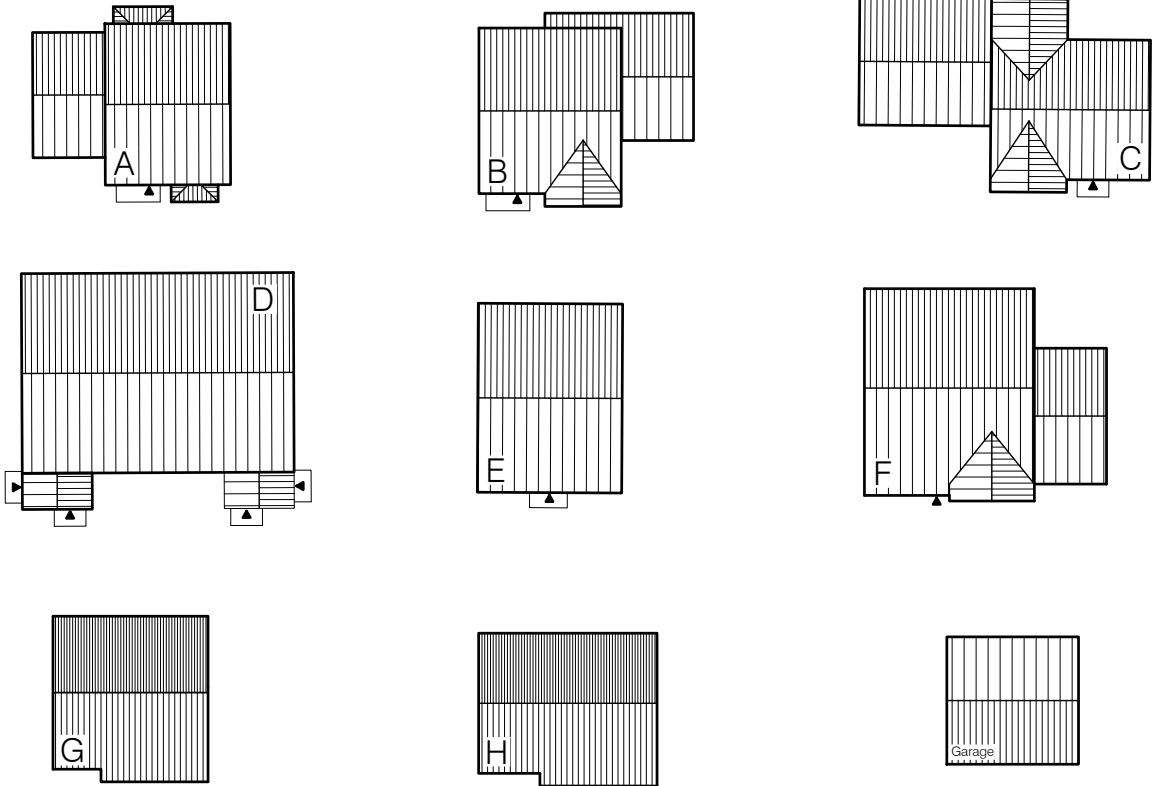

Notes

© This drawing is the copyright of White Design (UK) Ltd. and cannot be reproduced in any form without express consent of the company. Written dimensions to be checked on site and discrepancies are to be reported prior to commencing work on site. Figured dimensions only are to be taken from this drawing. Do not scale. If in doubt ask.

SAFETY, HEALTH AND ENVIRONMENTAL INFORMATION

IN ADDITION TO THE HAZARDS/RISKS NORMALLY ASSOCIATED WITH THE TYPES OF WORK DETAILED ON THIS DRAWING, NOTE THE FOLLOWING:

CONSTRUCTION

n/a

MAINTENANCE / CLEANING

n/a

DECOMMISSIONING / DEMOLITION

n/a

IT IS ASSUMED THAT ALL WORKS WILL BE CARRIED OUT BY A COMPETENT CONTRACTOR WORKING WHERE APPROPRIATE, TO AN APPROVED METHOD STATEMENT

This drawing is a feasibility sketch only and no design assessment has been undertaken at this stage for a CDM Coordinator. It is based on topographical survey by HHH Surveys Ltd - drawing no. WC/313/SP dated 7.11.14 and O.S. Plan information, Licence No. 100020449 and is subject to ground investigation, confirmation of all boundaries (ownership) and all Statutory approvals. Position of all existing services to be confirmed on site prior to construction.

LEGEND

- | No. | Housetype |
|-----|--|
| 6 | A 1-3-bed 2-storey semi-detached dwelling with attached single garage (approx. 99.7m ² / 1073.2ft ²) |
| 5 | A 2-3-bed 2-storey semi-detached dwelling with attached single garage (approx. 99.7m ² / 1073.2ft ²) |
| 3 | A 3-3-bed 2-storey semi-detached dwelling with attached single garage (approx. 99.7m ² / 1073.2ft ²) |
| 2 | A 4-3-bed 2-storey semi-detached dwelling with attached Double garage (approx. 122.6m ² / 1320.2ft ²) |
| 4 | B1 - 4 - bed 2 - storey detached dwelling with attached single garage (approx. 120.5m ² / 1297.1ft ²) |
| 4 | B2 - 4-bed 2-storey detached dwelling with attached single garage (approx. 120.5m ² / 1297.1ft ²) |
| 3 | B3 - 4-bed 2-storey detached dwelling with attached single garage (approx. 120.5m ² / 1297.1ft ²) |
| 1 | C1 - 4-bed 2-storey detached dwelling with either single or double garage (approx. 126.0m ² / 1356.3ft ²) |
| 1 | C2 - 4-bed 2-storey detached dwelling with either single or double garage (approx. 126.0m ² / 1356.3ft ²) |
| 1 | C3 - 4-bed 2-storey detached dwelling with either single or double garage (approx. 126.0m ² / 1356.3ft ²) |
| 1 | C4 - 4-bed 2-storey detached dwelling with either single or double garage (approx. 126.0m ² / 1356.3ft ²) |
| 1 | D - 2 bed 2 storey apartments, 4 flats in total with available parking (approx. 318m ² / 3422.9ft ²) |
| 4 | E - 2-bed detached bungalow with either single or double garage (approx. 66m ² / 711ft ²) |
| 5 | F - 3-bed detached bungalow with a single garage (approx. 85.2m ² / 917.1ft ²) |
| 4 | G - 2-bed semi-detached bungalow with available parking (approx. 60.5m ² / 651.2ft ²) |
| 4 | H - 2-bed detached bungalow with available parking (approx. 59m ² / 635ft ²) |
| 2 | J - 3-bed detached bungalow with available parking (approx. 112m ² / 1205ft ²) |

Total Area (excluding, garages) 5072.5m² / 54599.9 ft²
Rev. H. Date: Drawn: AJB Description: Newest Layout Checked: I

54 no. total

Each dwelling has a minimum of 2no. parking spaces.

Site area = 2.44ha (6.03 acres)
Density = 213 dwellings per hectare

Position of fault lines shown are approximate and must be confirmed through further site investigation works. Existing service positions shown are approximate and must be confirmed on site prior to construction. All proposals are subject to Planning, Highways and Building regulations approval.

White Design

Client: The Wortley Group

Project: Residential Development, off Pilley Green / Lidgett Lane, Pilley

Title: Site Layout Plan

Scale: 1:500 @ A1 Drawn by: AJB Date: OCT 14

Drawing no: 0125/14/01/100 Rev: J Checked: KU

24a St. Andrew's Road, Sheffield, S11 9AL
T: 0114 226 0255 F: 0114 226 0256
E: office@whitedesign.co.uk W: www.whitedesign.co.uk