


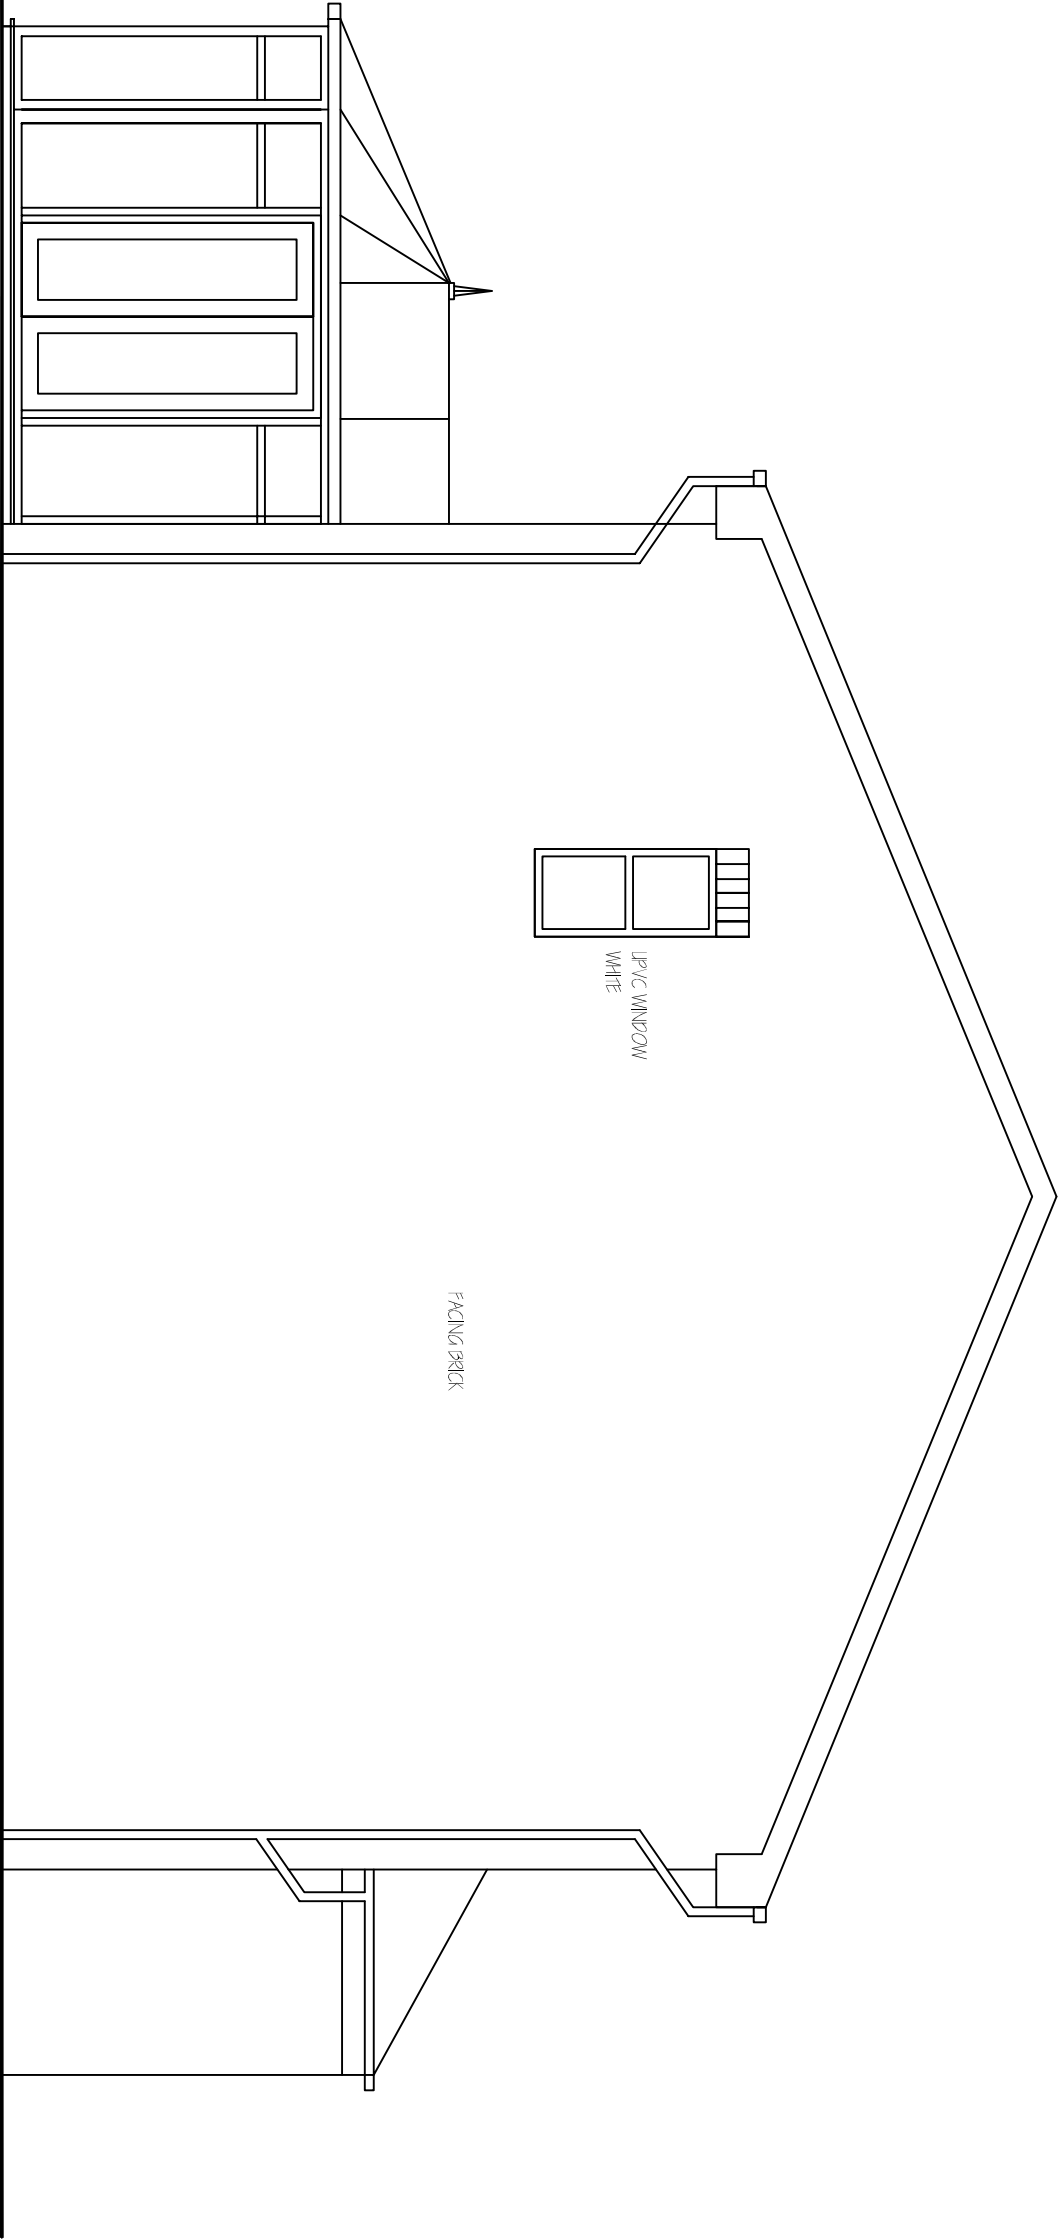

EXISTING SIDE
ELEVATION 1:50

Revisions		A. Side elevation added	04-08-15
This drawing is for planning permission only and is not a construction drawing.			
Drawing Title		EXISTING-SIDE-ELEVATION	
Job No. - Dwg No.	R&AS/2015/2	-	-
Client:		MR & MRS R STEVENSON 23 BRAHAM CROFT WIMBORNE DORSET BH20 9BE	
Scale.		1:50	