



LOWER TIER


Wall Piece 1AA

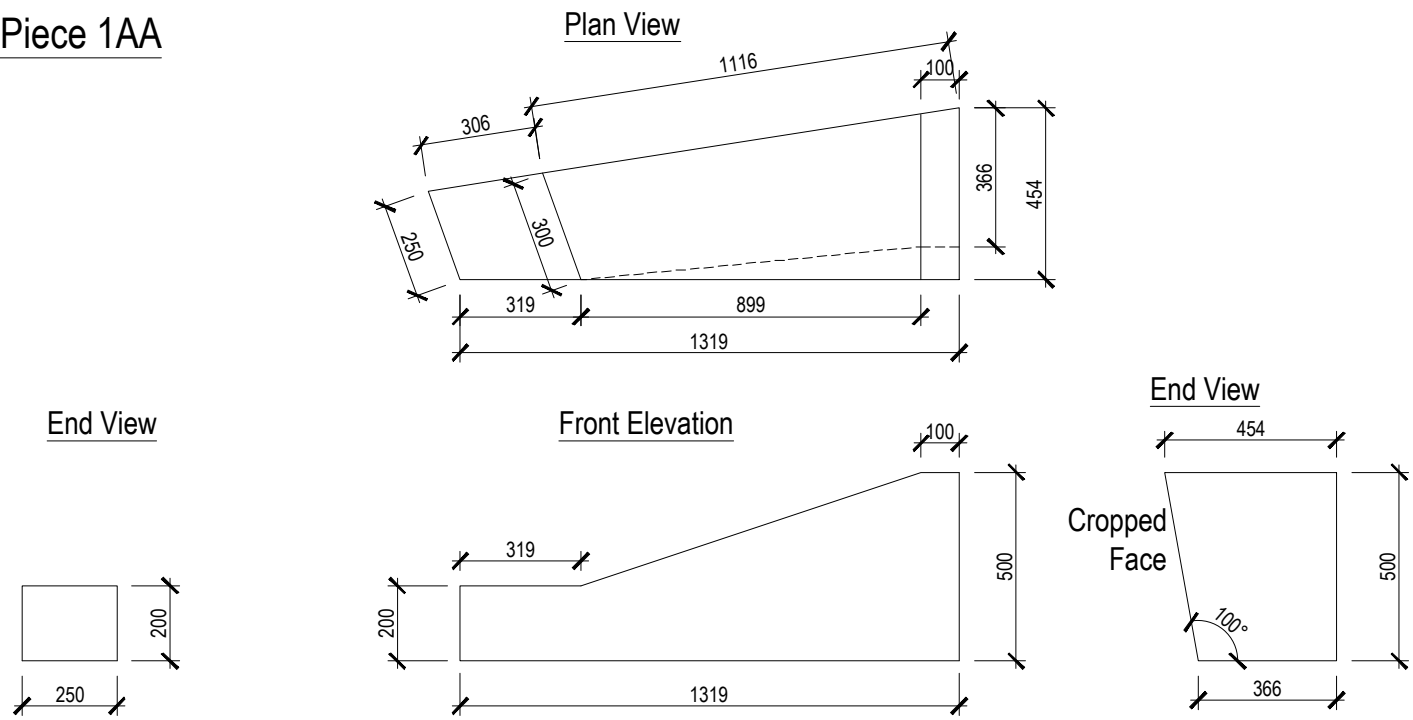


Wall Piece 1BB

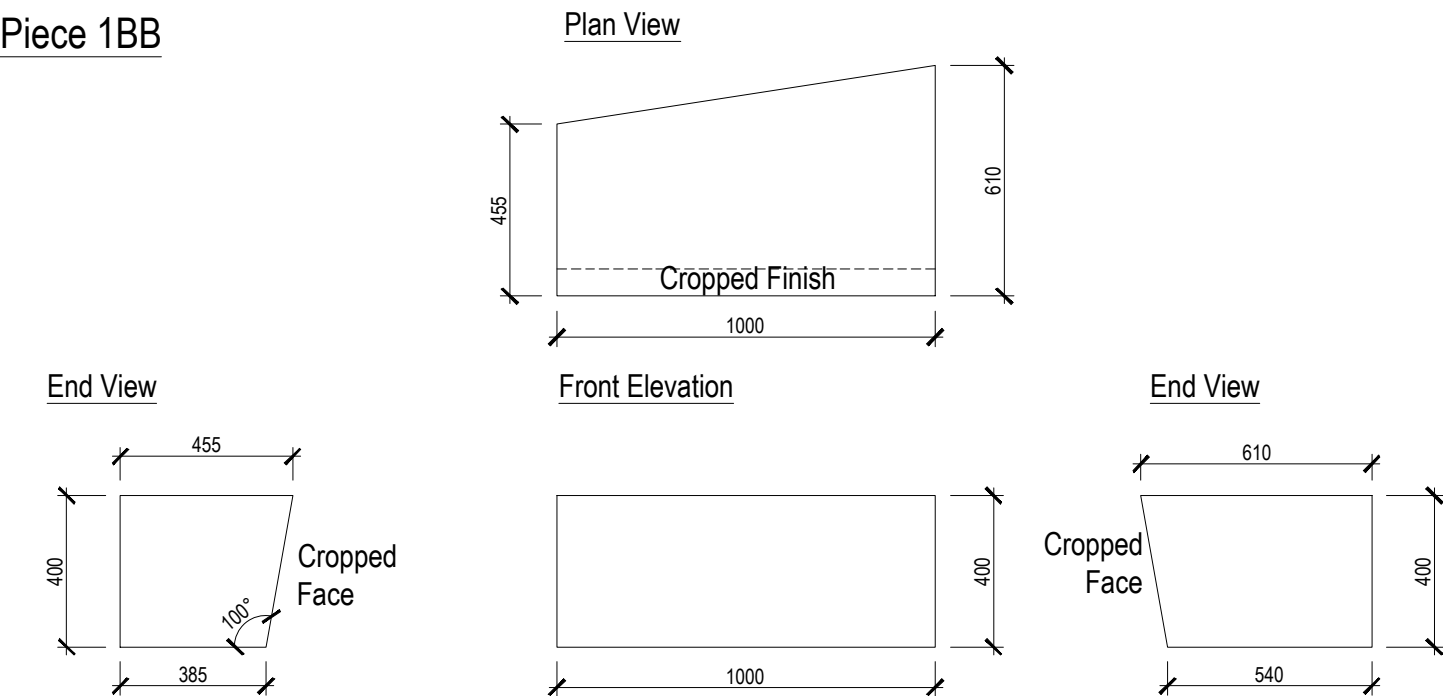


Wall Piece 1CC

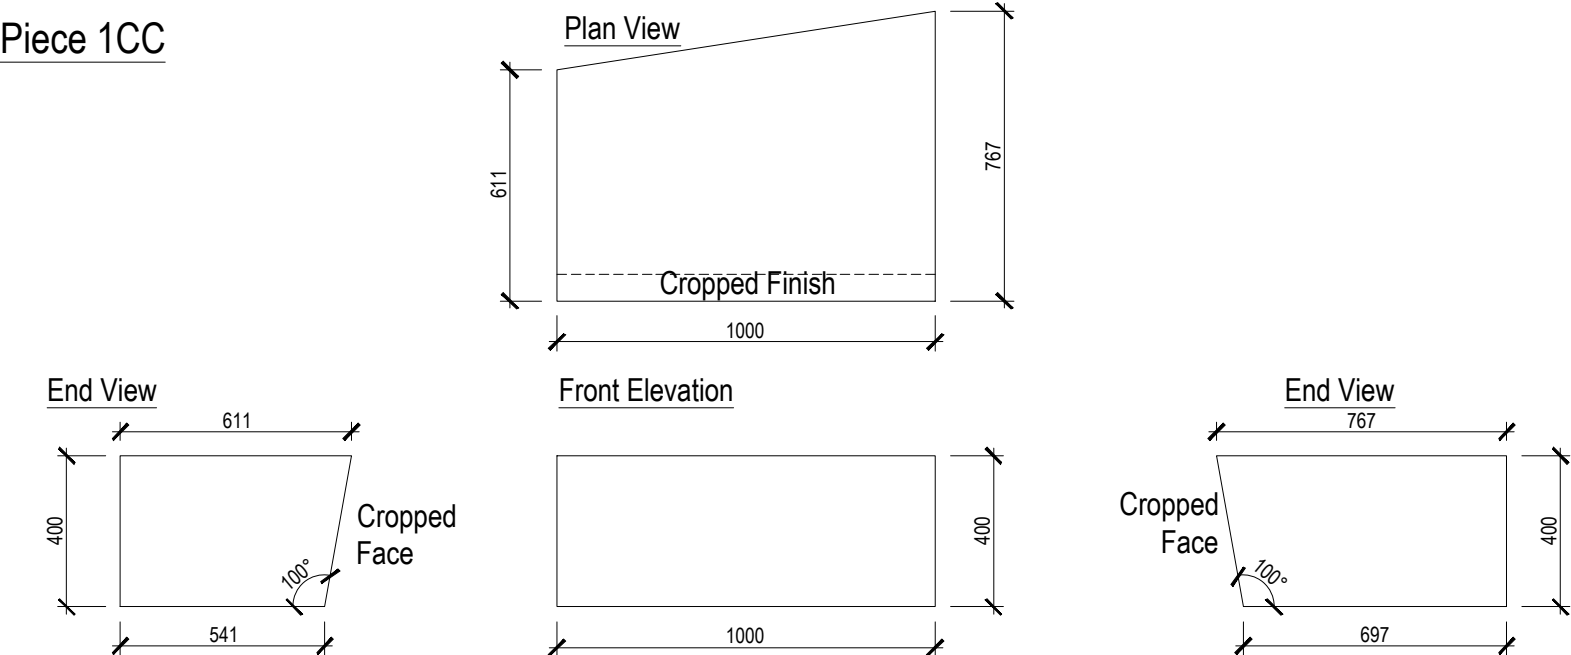


Wall Piece 1DC

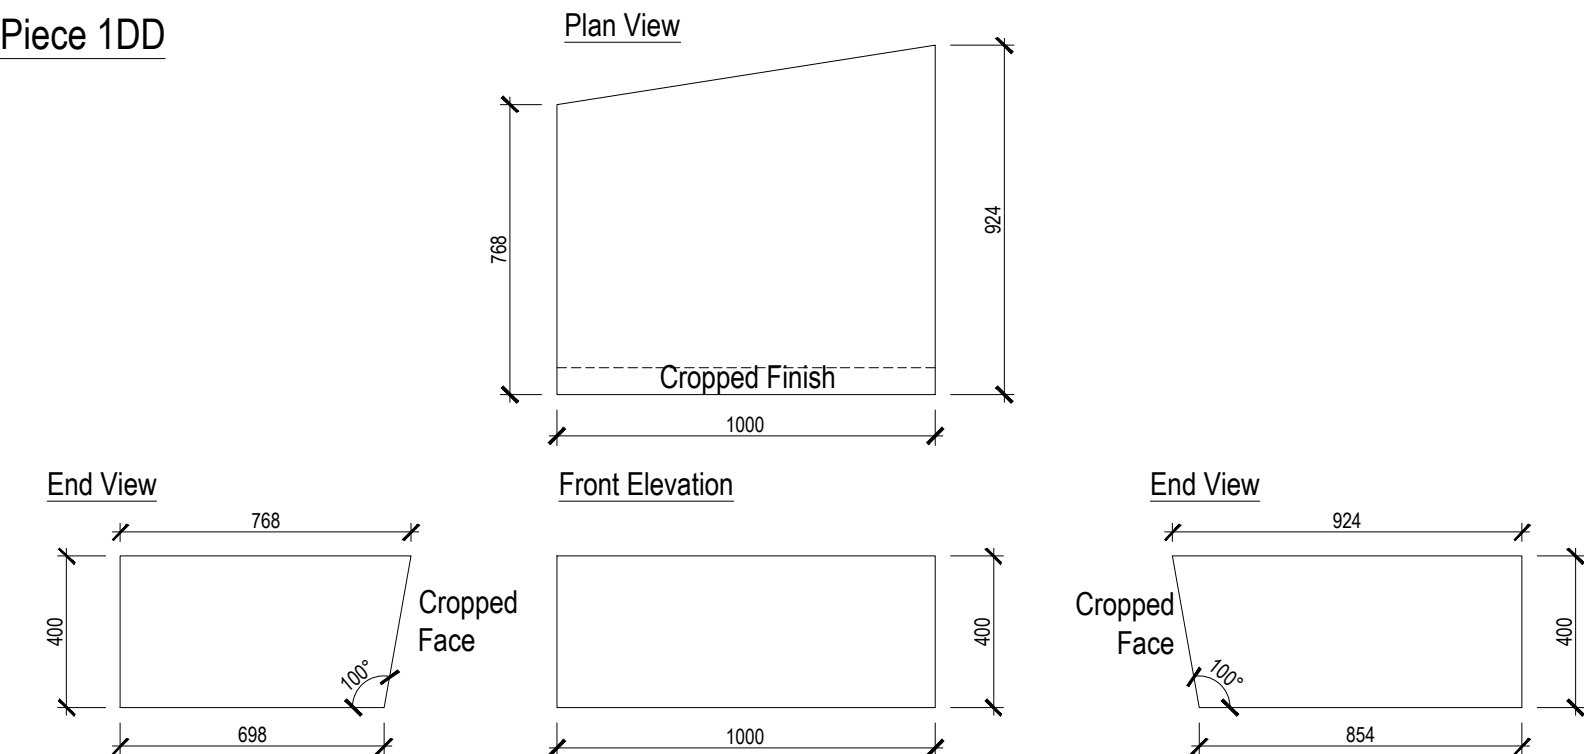


Wall Piece 1EE

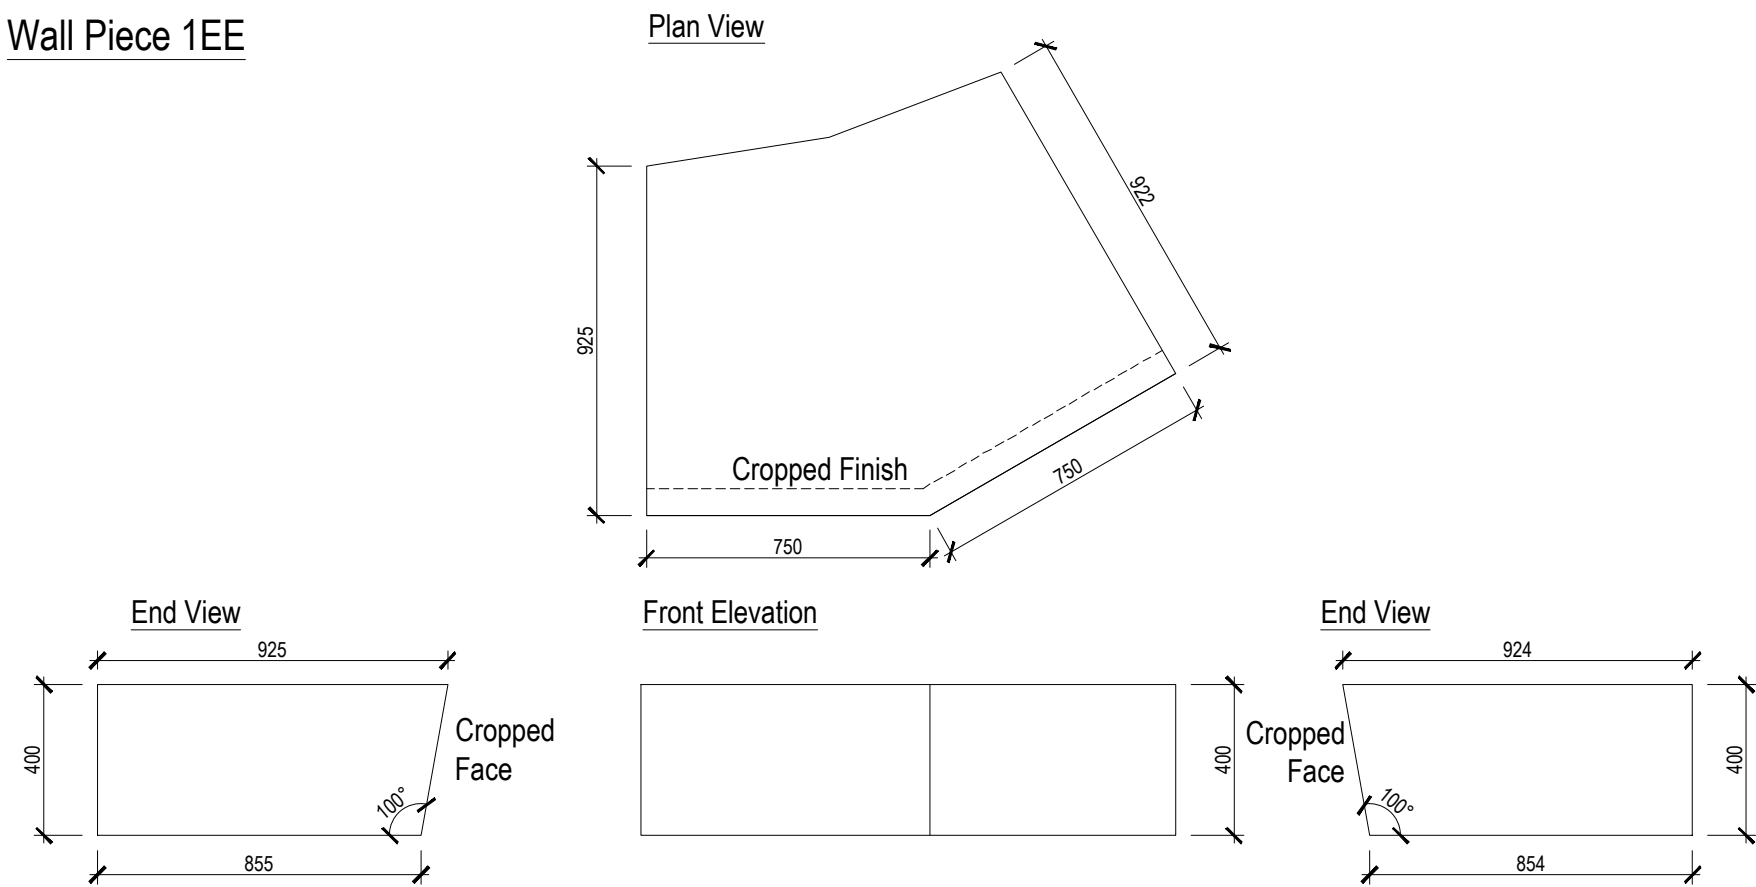


Wall Piece 1FF

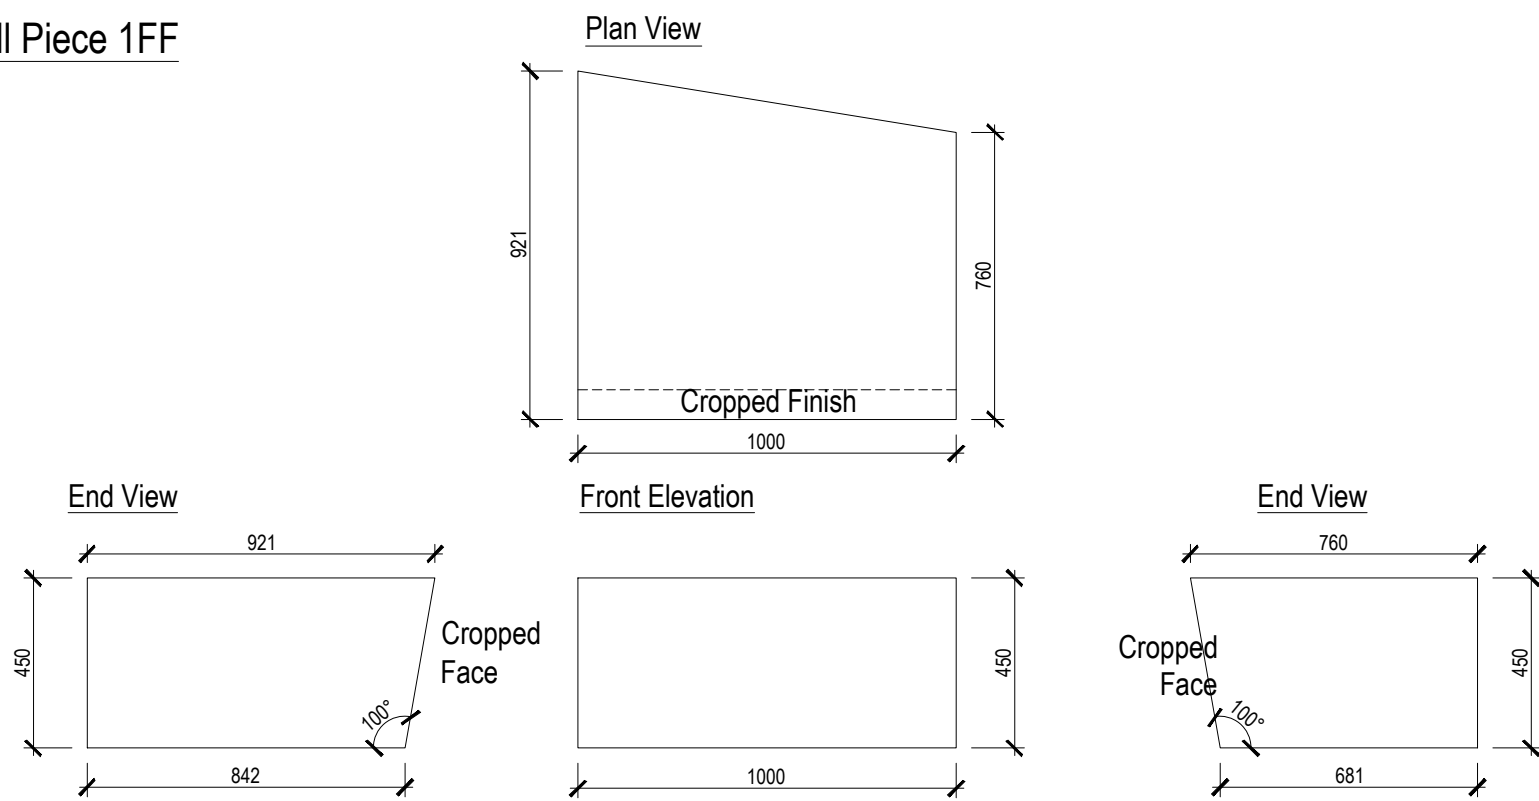


Wall Piece 1GG

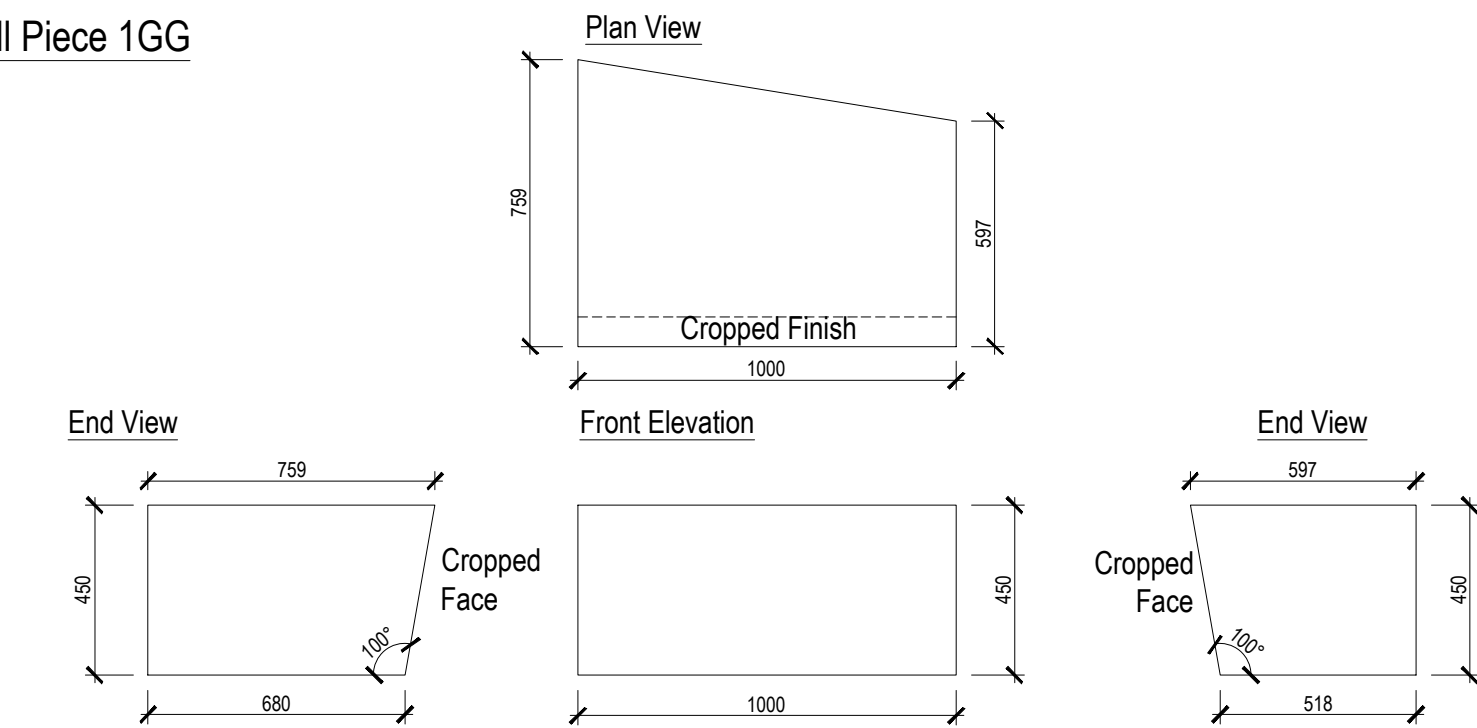


Wall Piece 1H

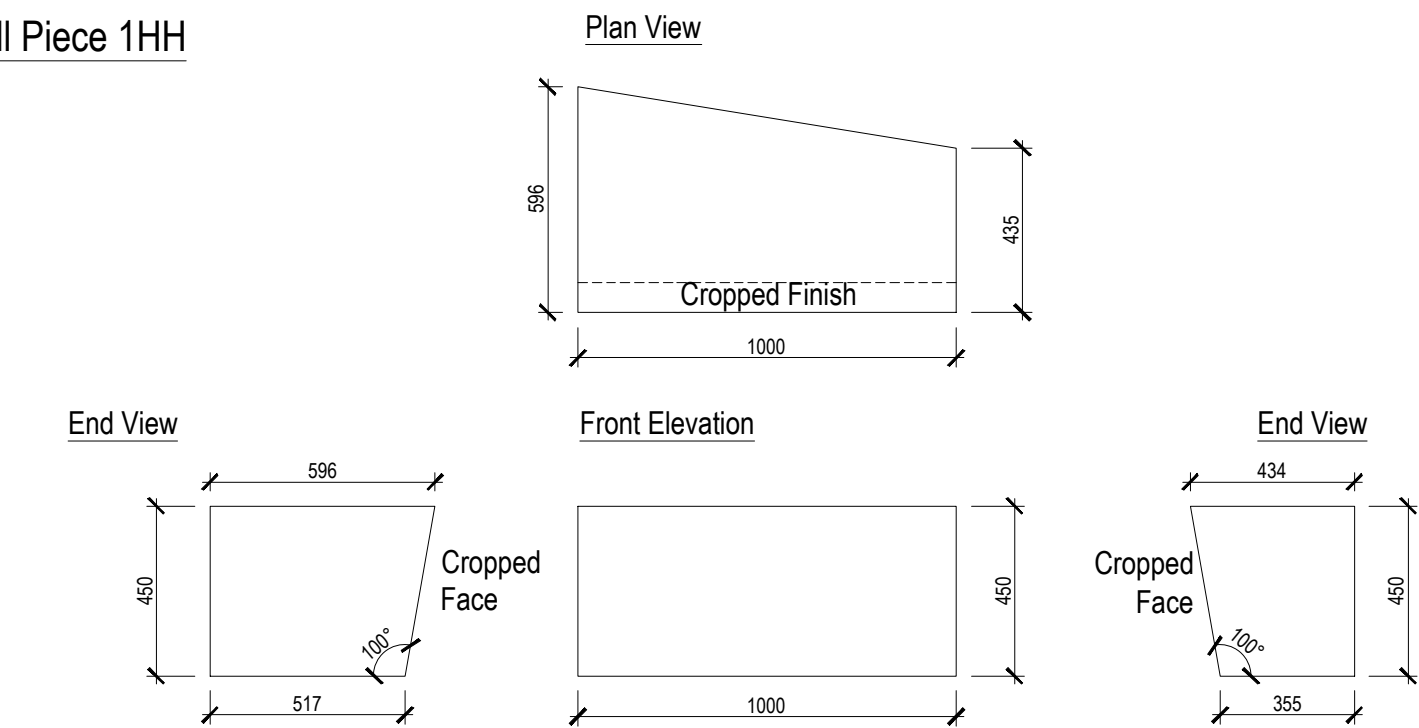


Wall Piece 1II

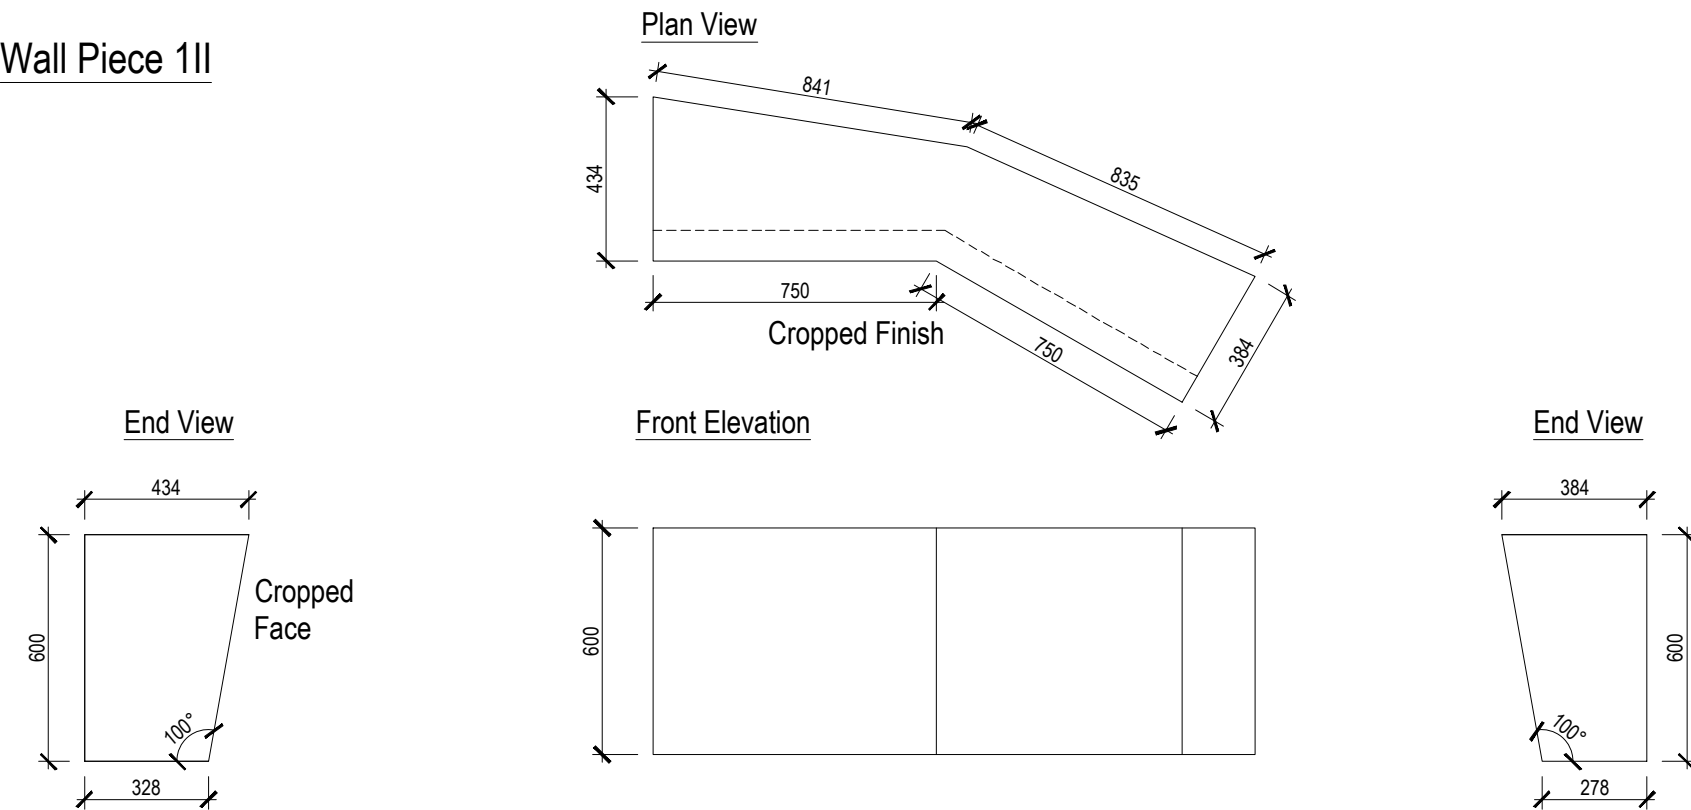


Wall Piece 1JJ

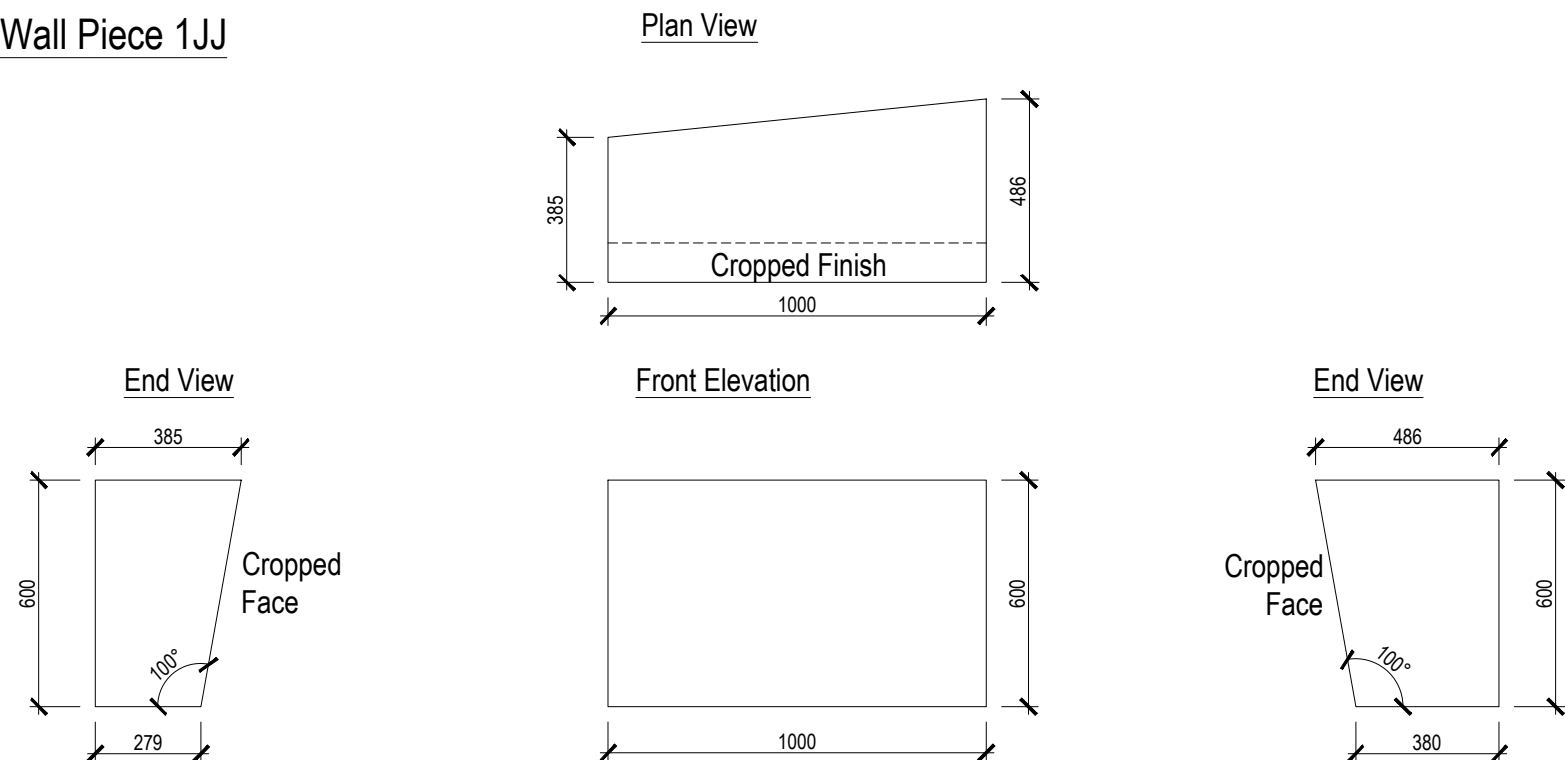


Wall Piece 1KK

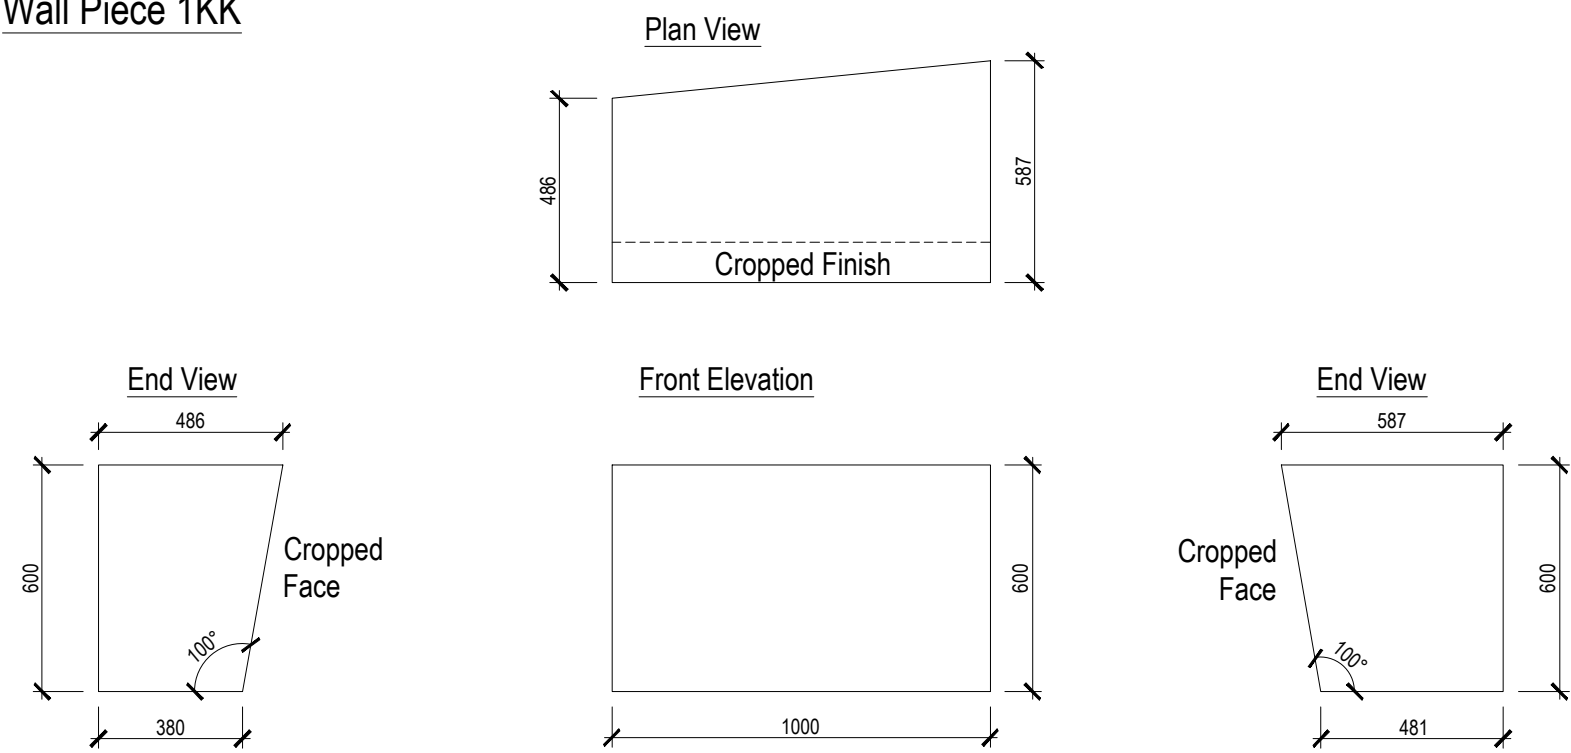


Wall Piece 1LL

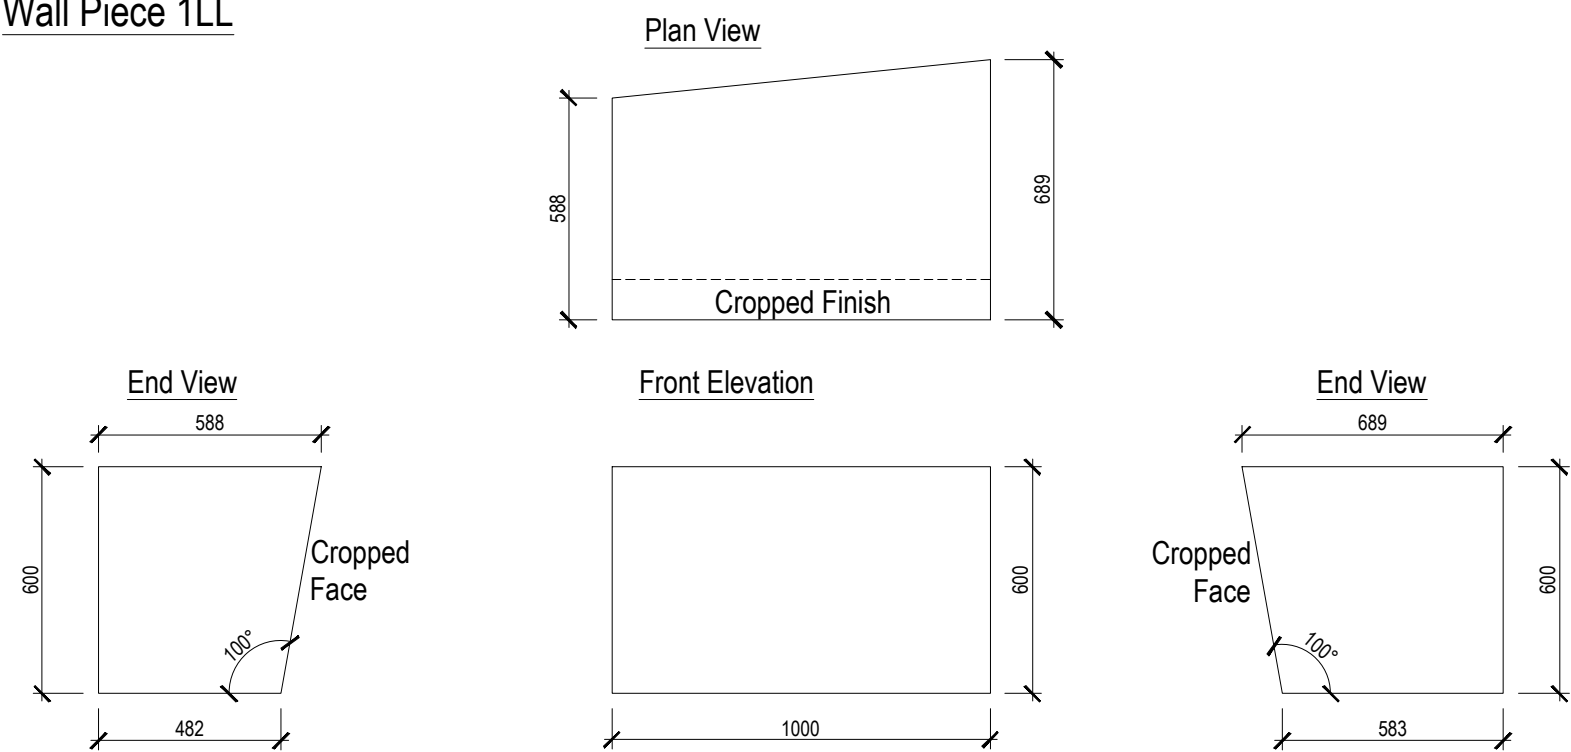

Wall Piece 1MM

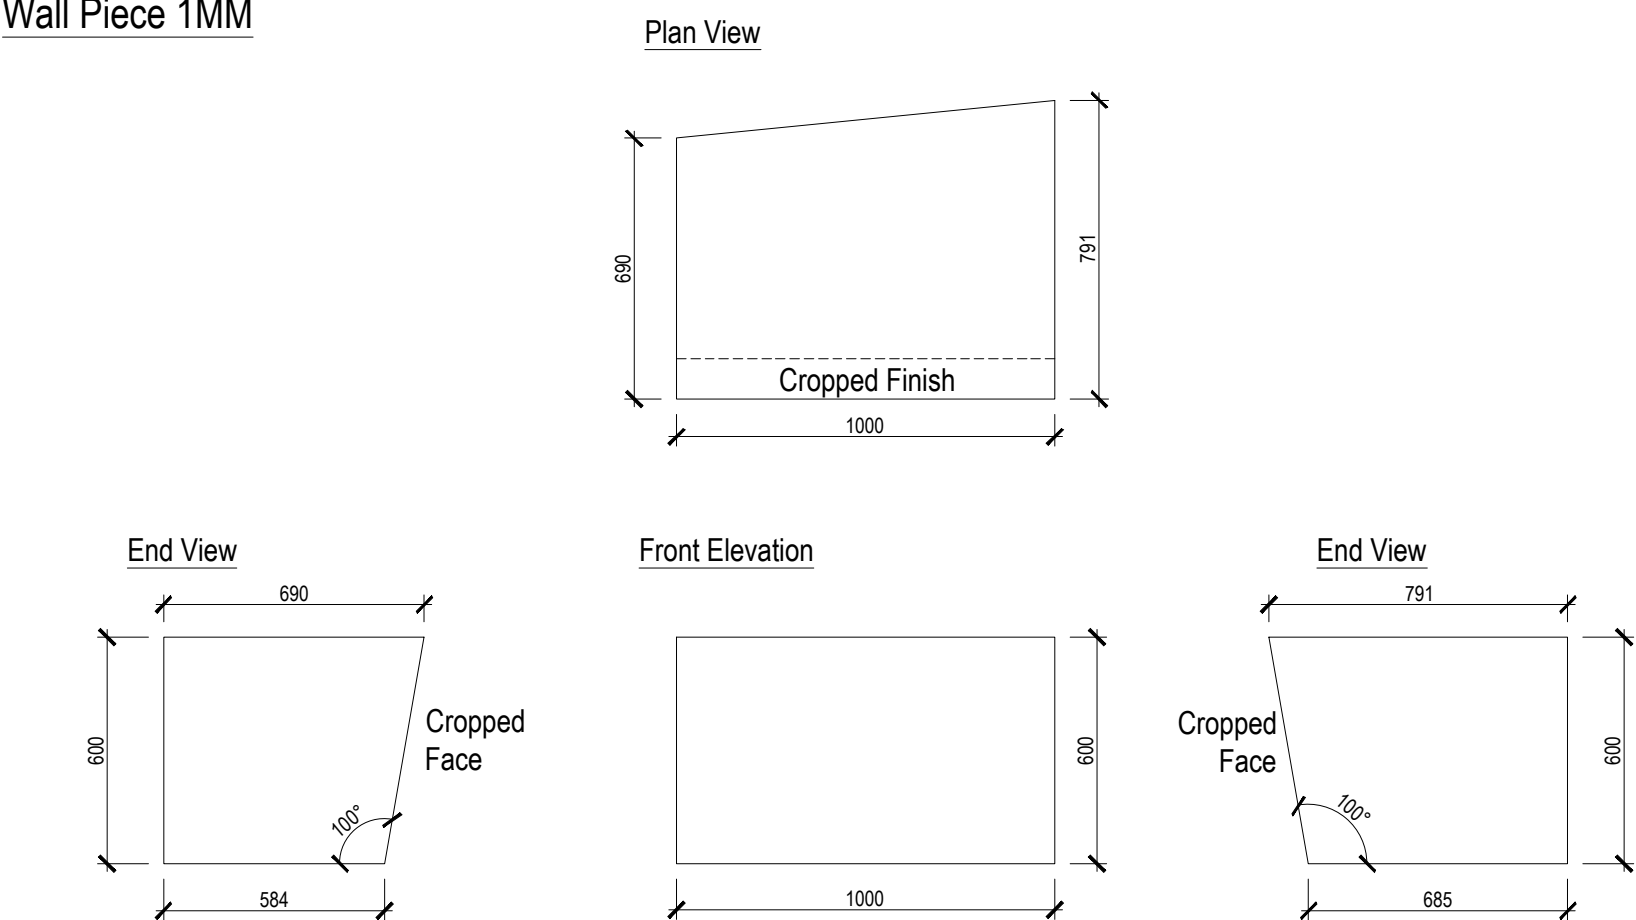

Wall Piece 1NN

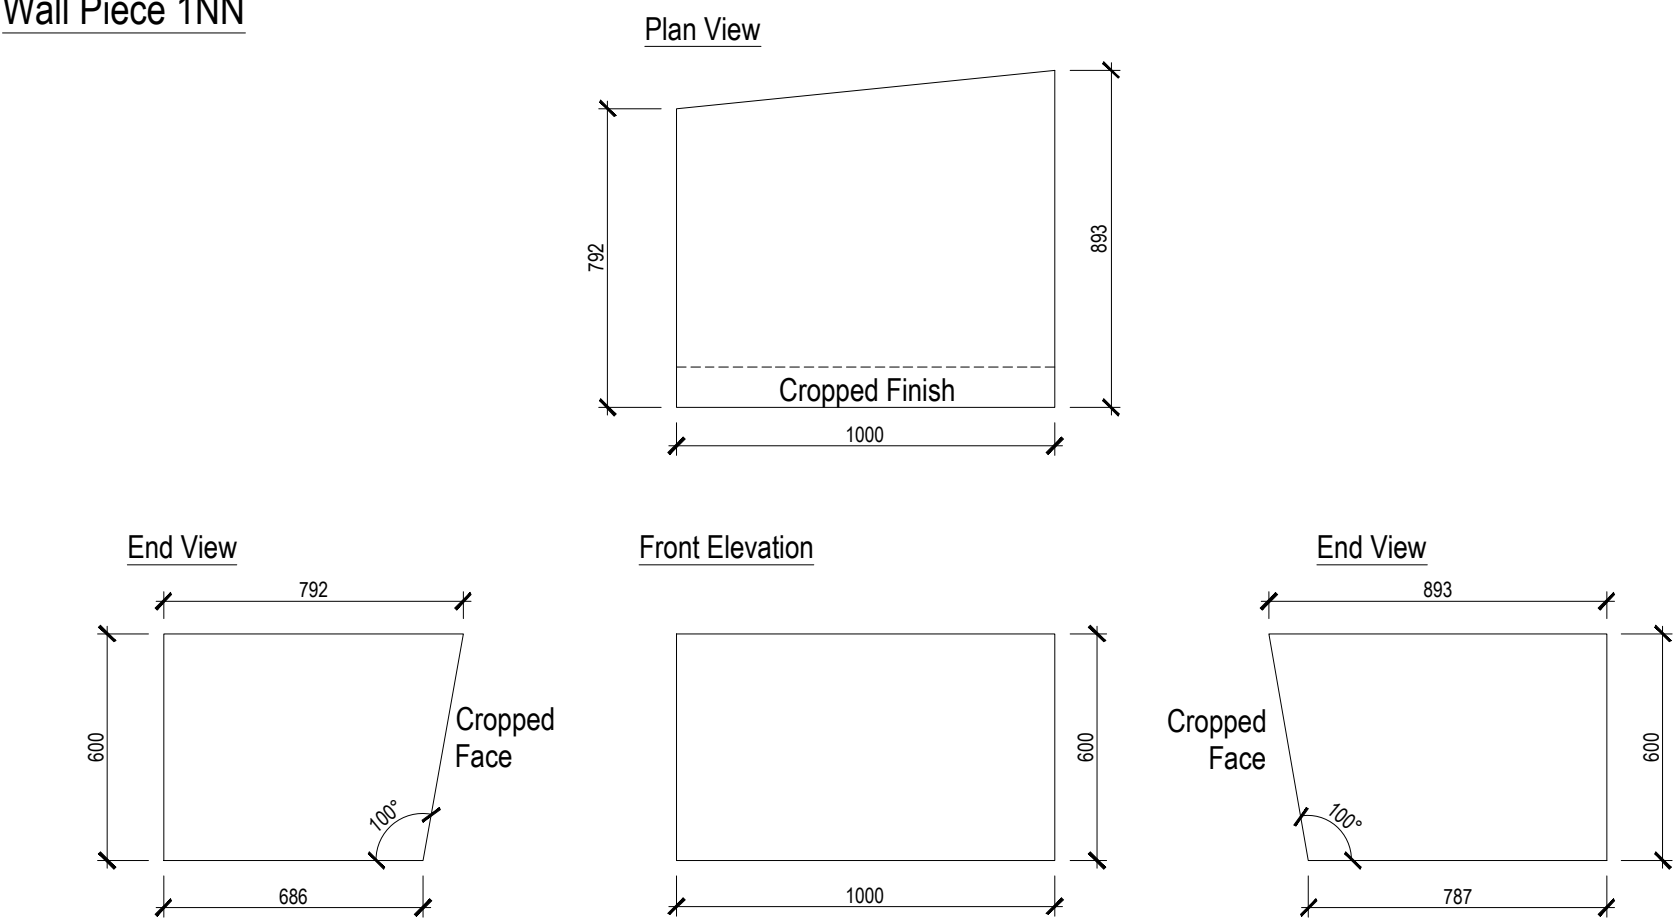

Notes:

- This drawing is copyright.
- Do not scale dimensions from this drawing.
- This drawing is to be read in conjunction with all other relevant drawings
- All discrepancies on this drawing are to be reported to the architect.
- Do not modify any element of this drawing.
- Use drawing only for purpose(s) issued.

The following external model files are included within this drawing:

Note: For all below surface structural elements and drainage details refer to engineers drawings and specifications. For illustrative purposes only to demonstrate a design intent. Contractor's engineer to develop proposals to submit for approval

[illegible]