
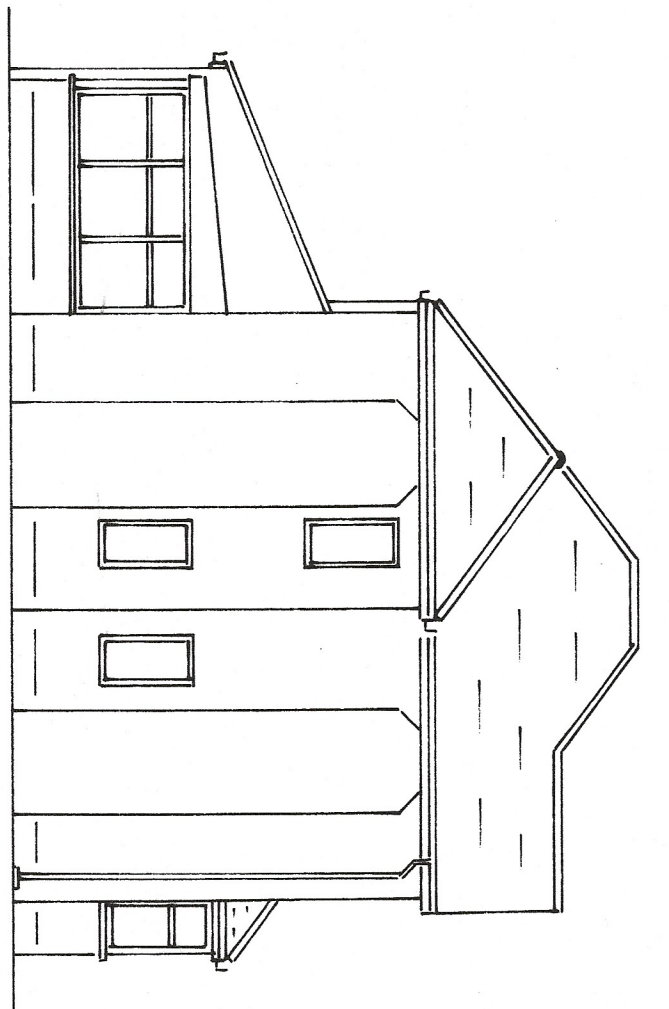
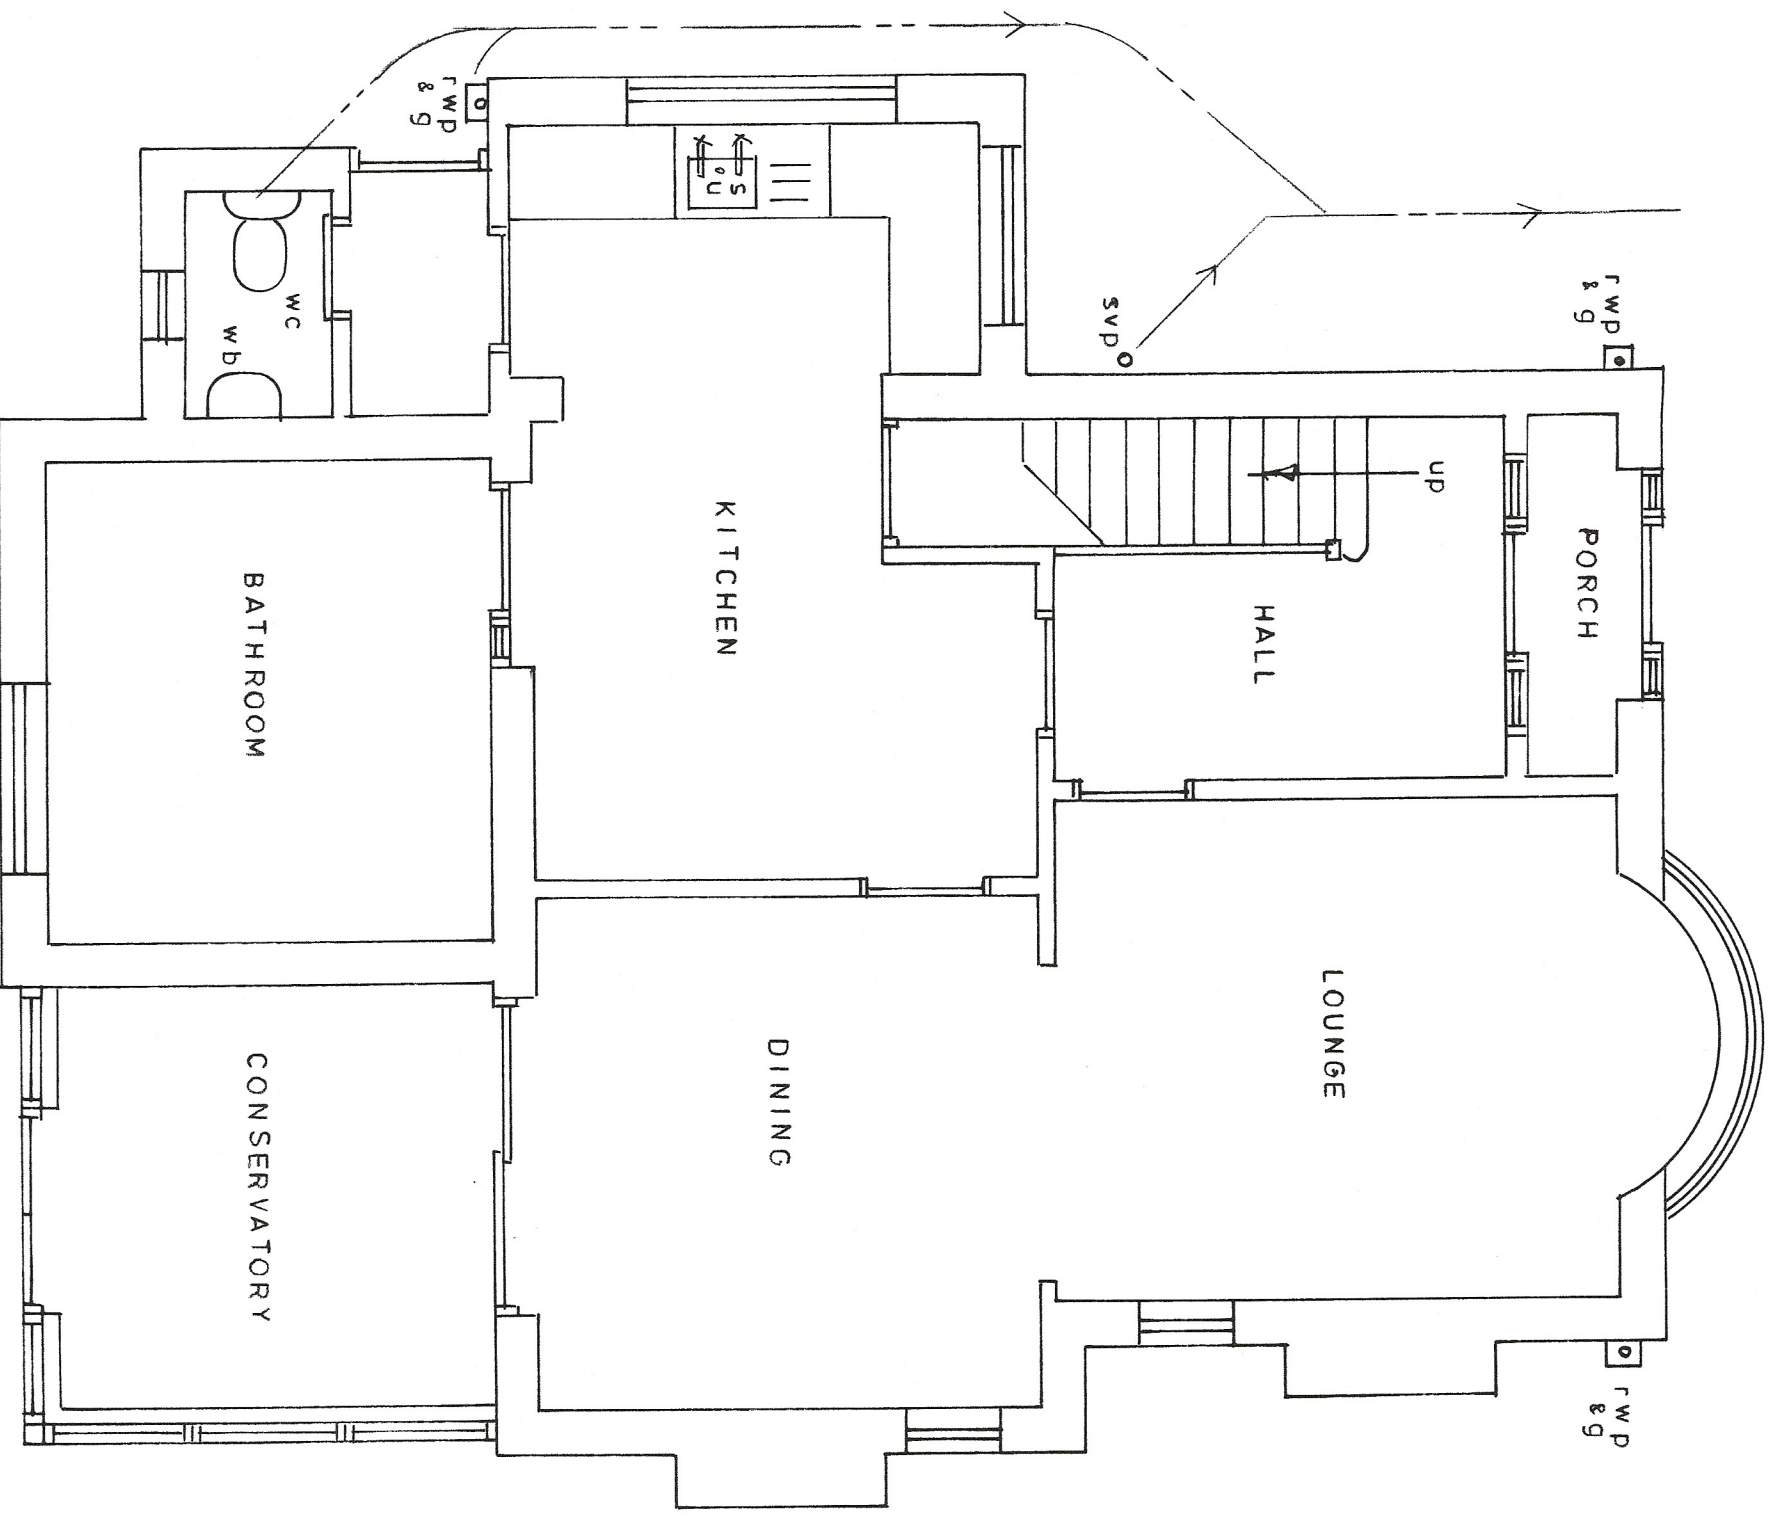
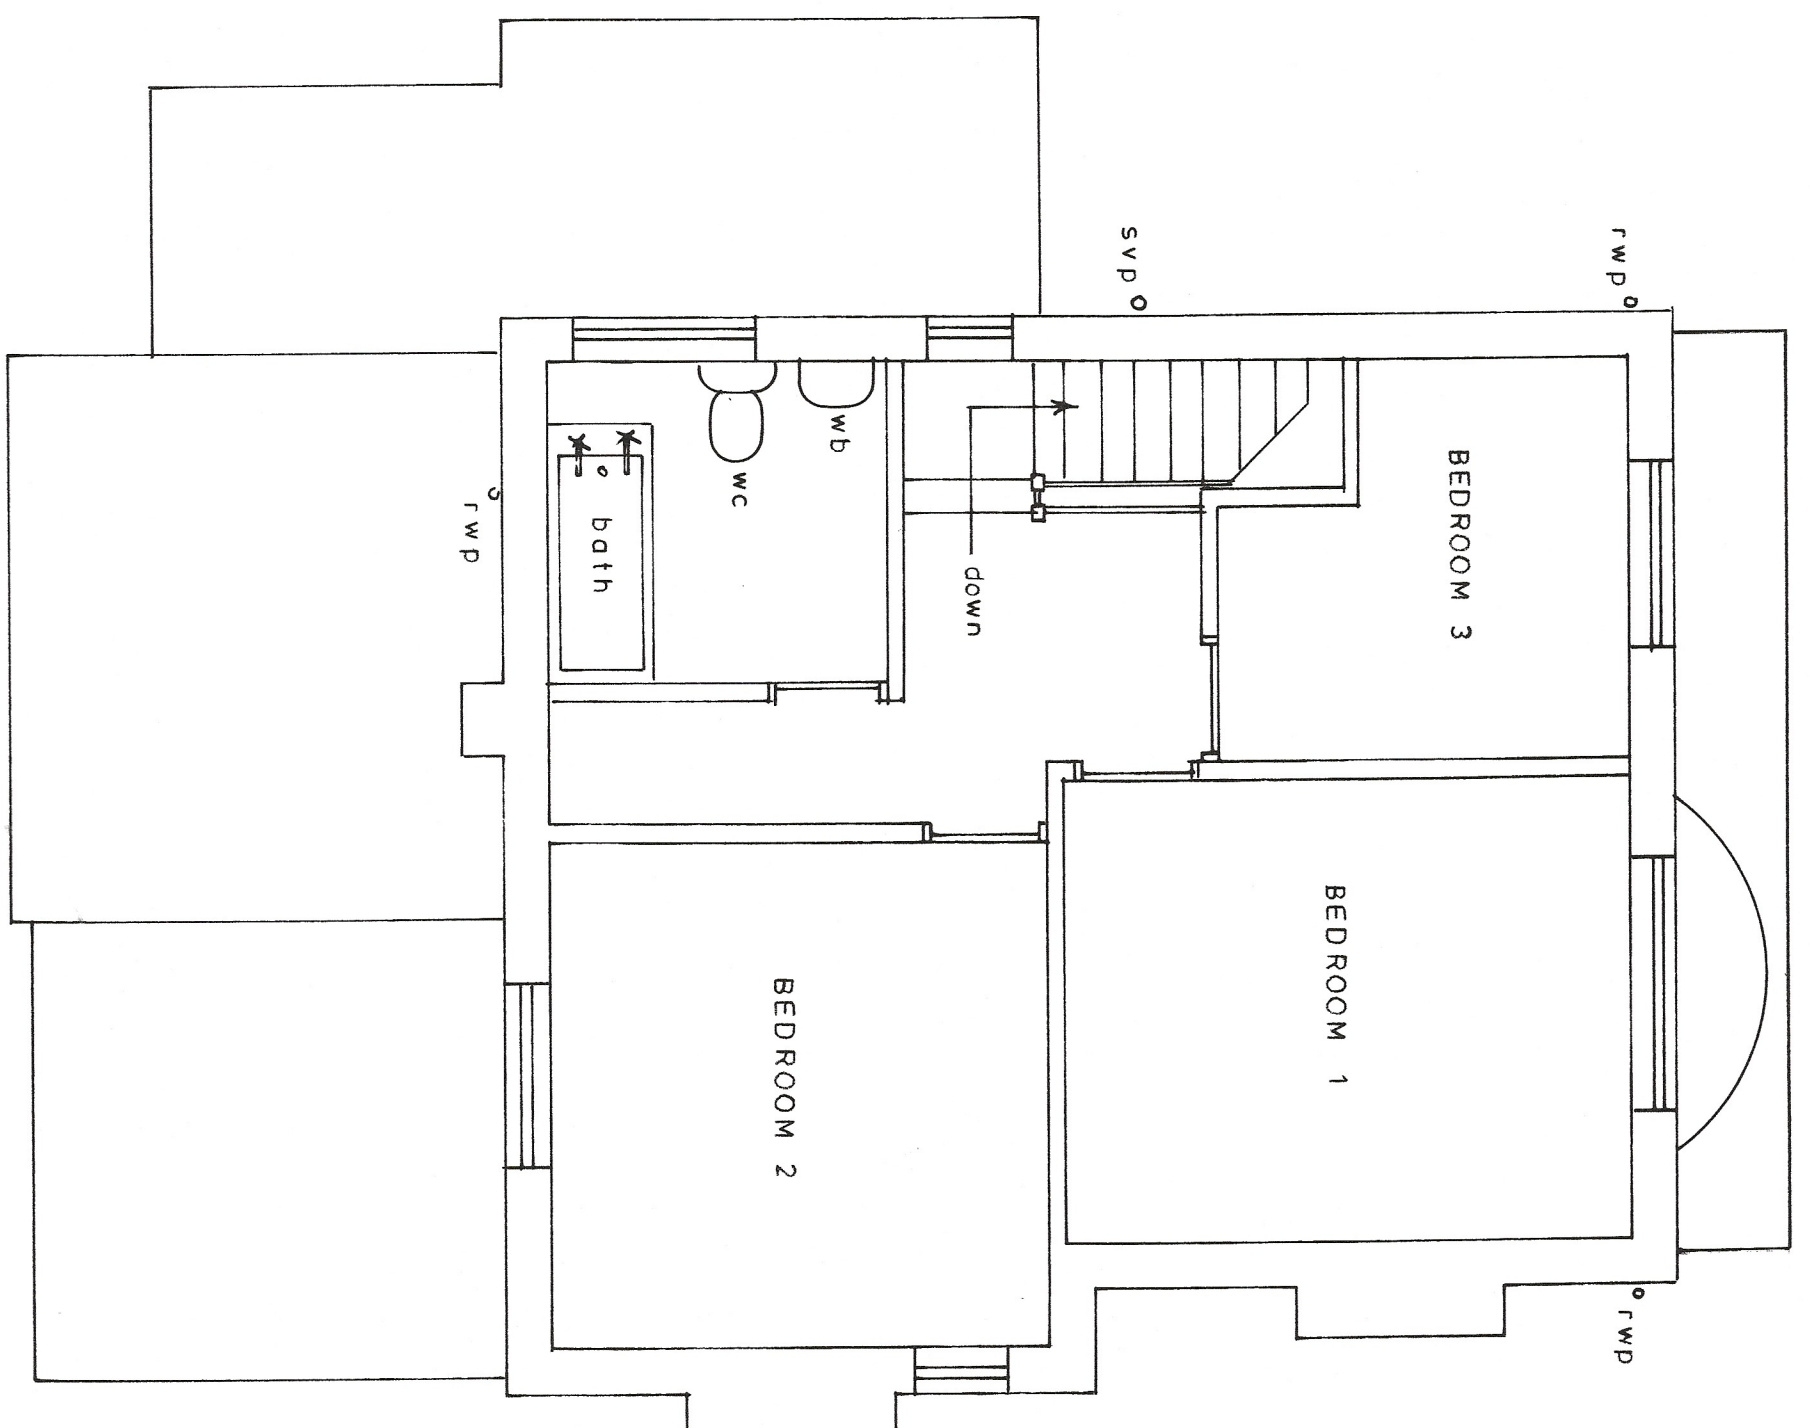



PROPOSED DOUBLE STOREY REAR EXTENSION
at No 5 TOLLGATE CLOSE, SHAFTON
for Mr. A. PICKERSGILL.
SCALE:- PLANS & SECTIONS = 1:50 ELEVATIONS = 1:100

EXISTING


TOLLGATE CLOSE

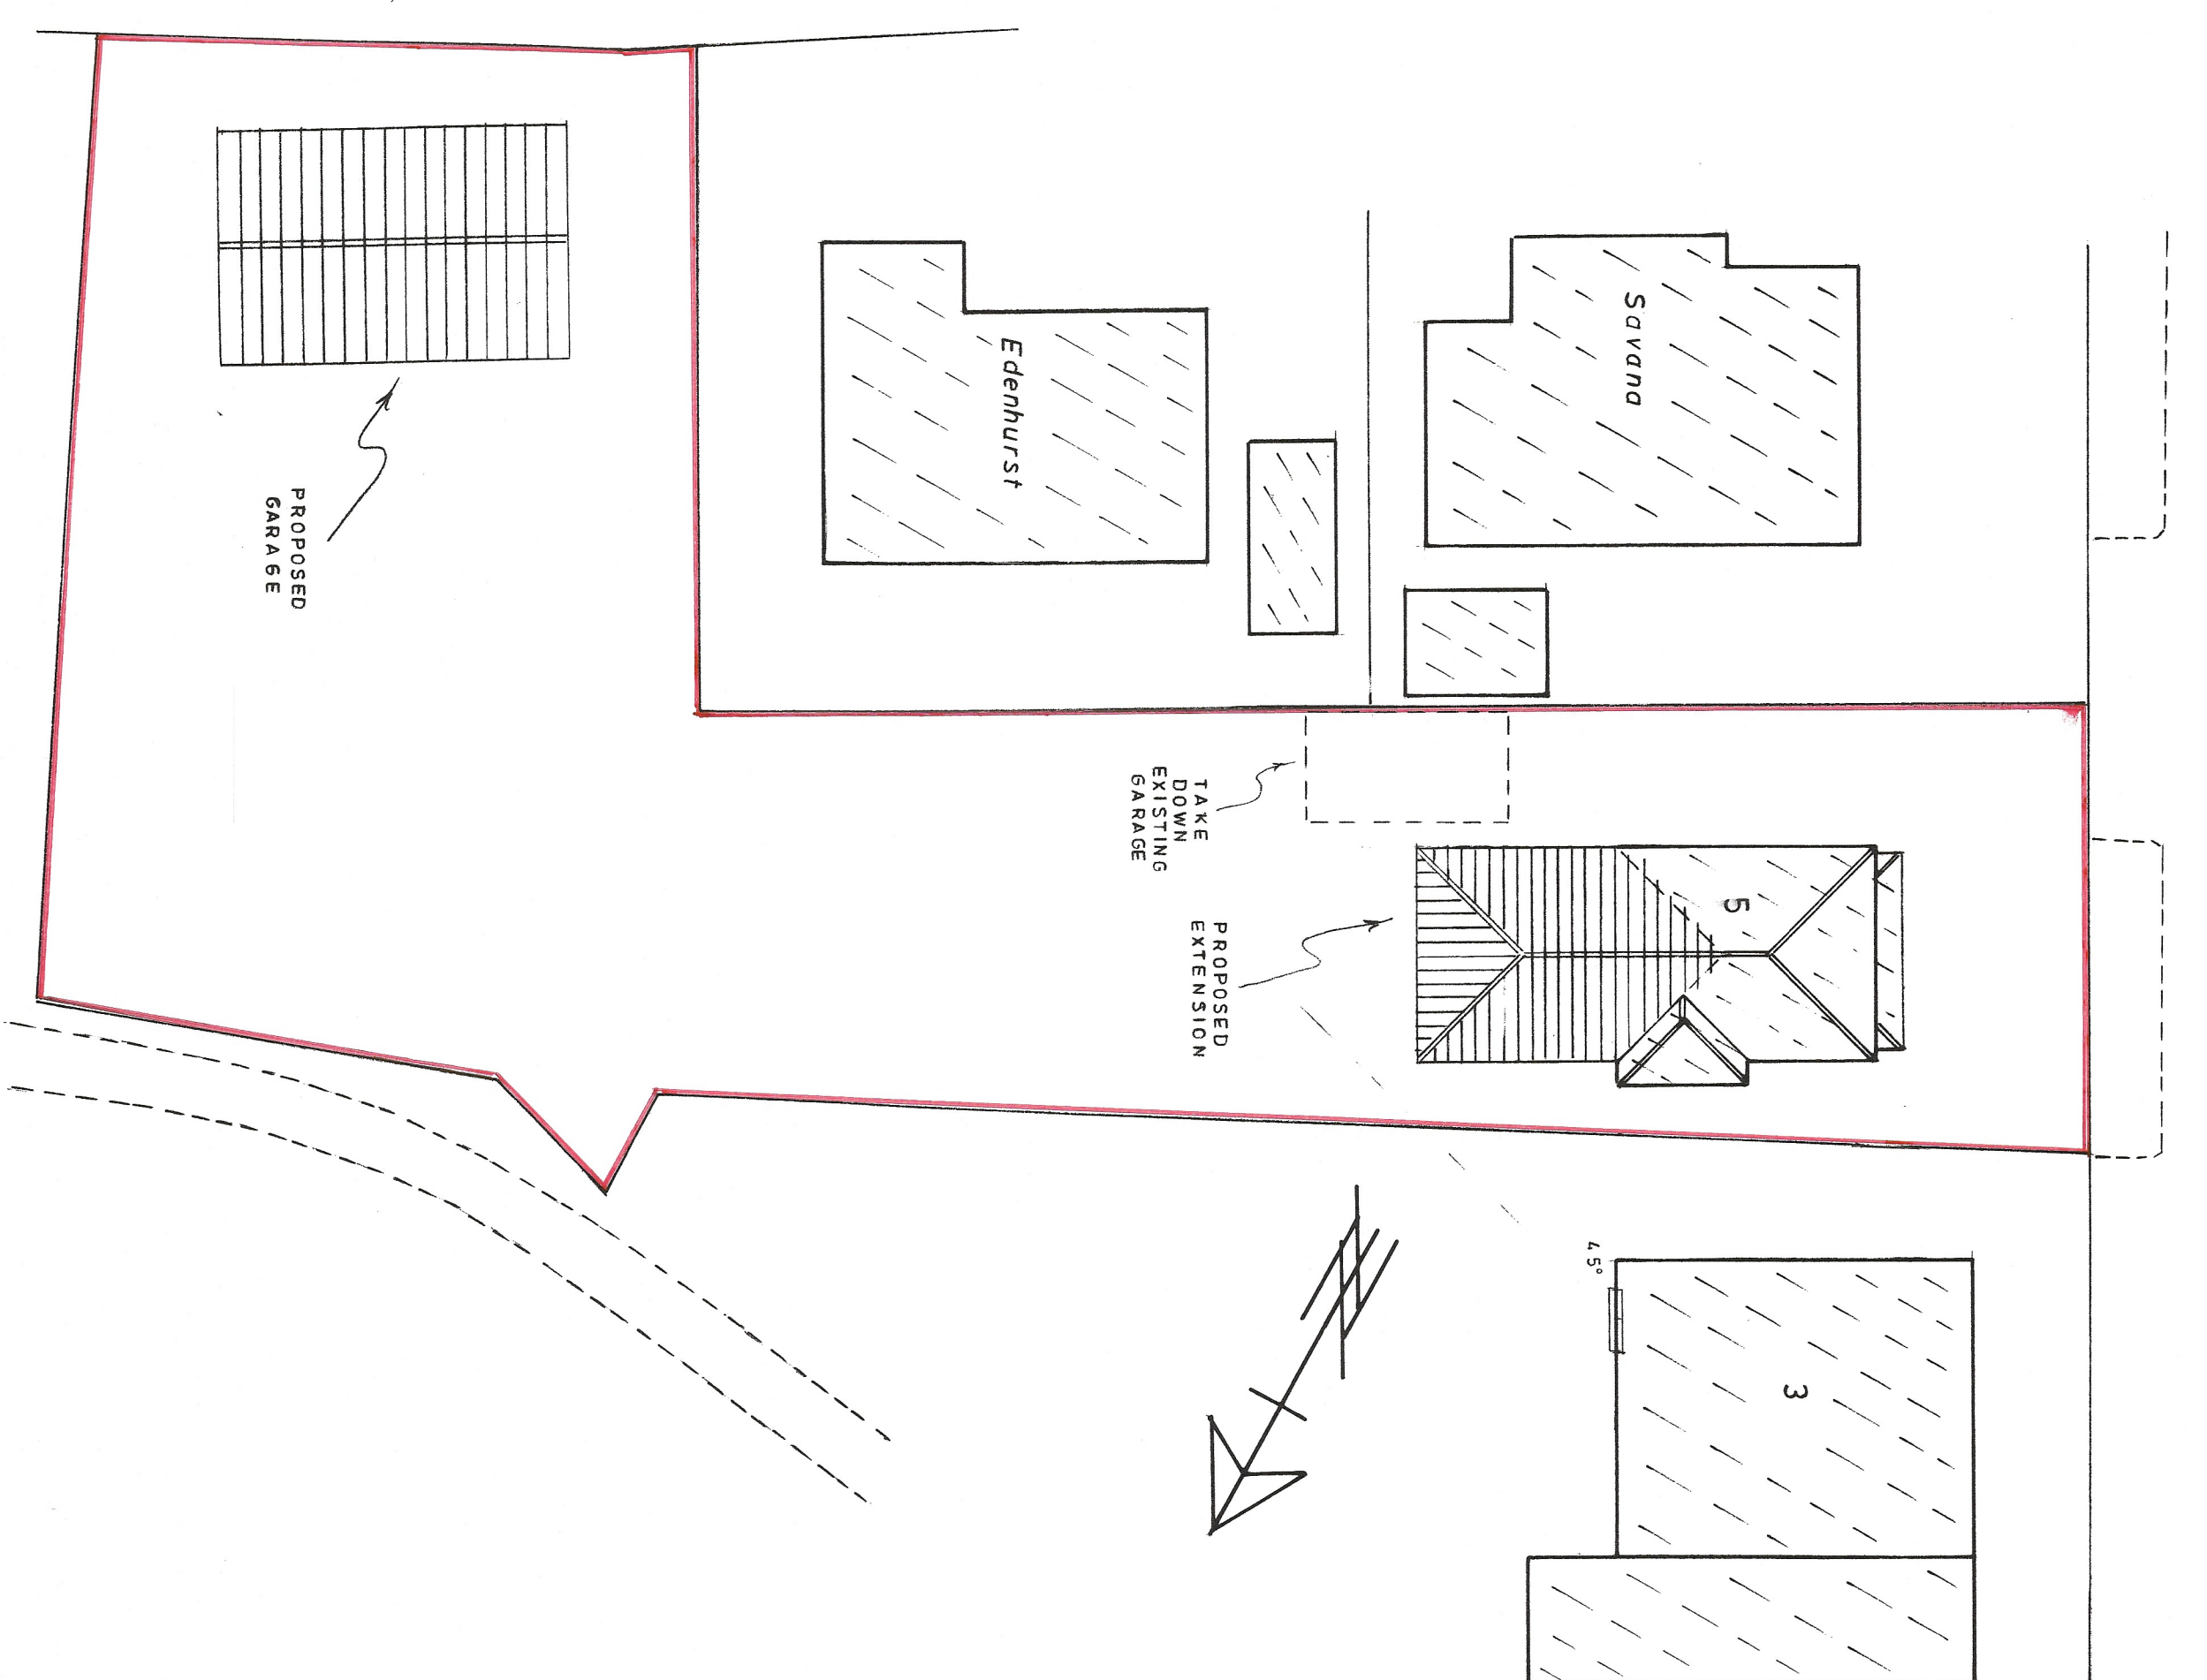


EXISTING SIDE
NORTH - WEST

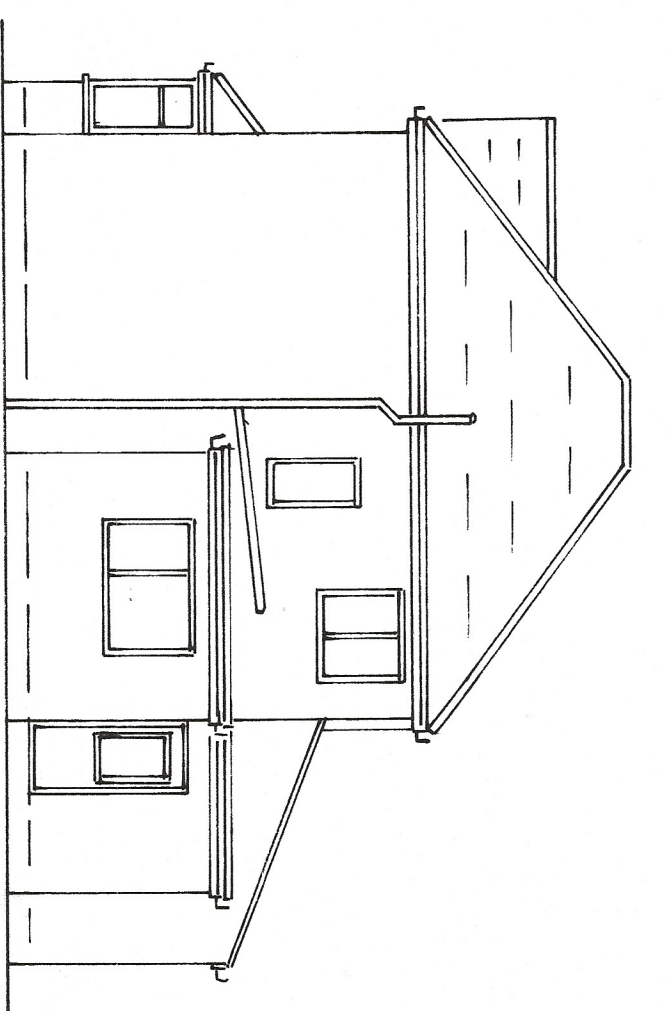

EXISTING SIDE
SOUTH - EAST

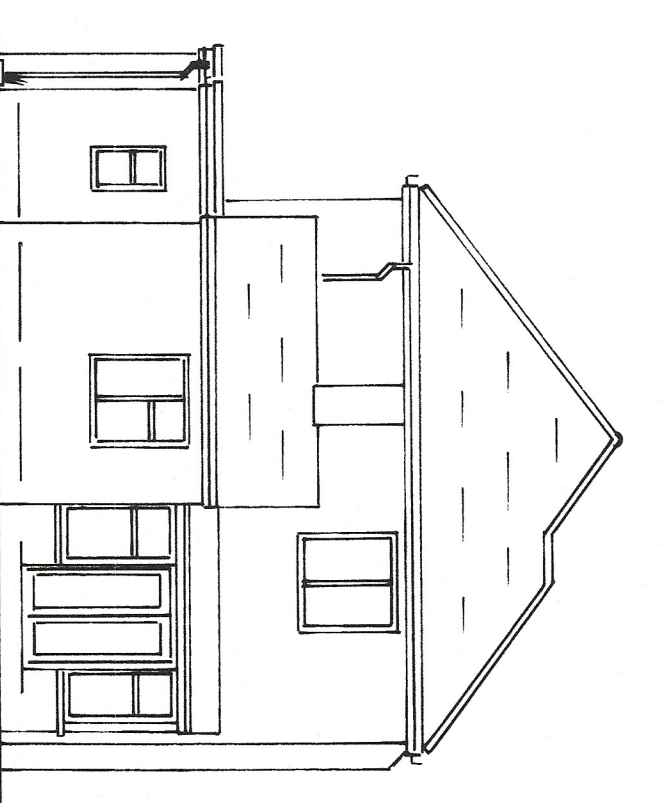

EXISTING REAR
NORTH - EAST

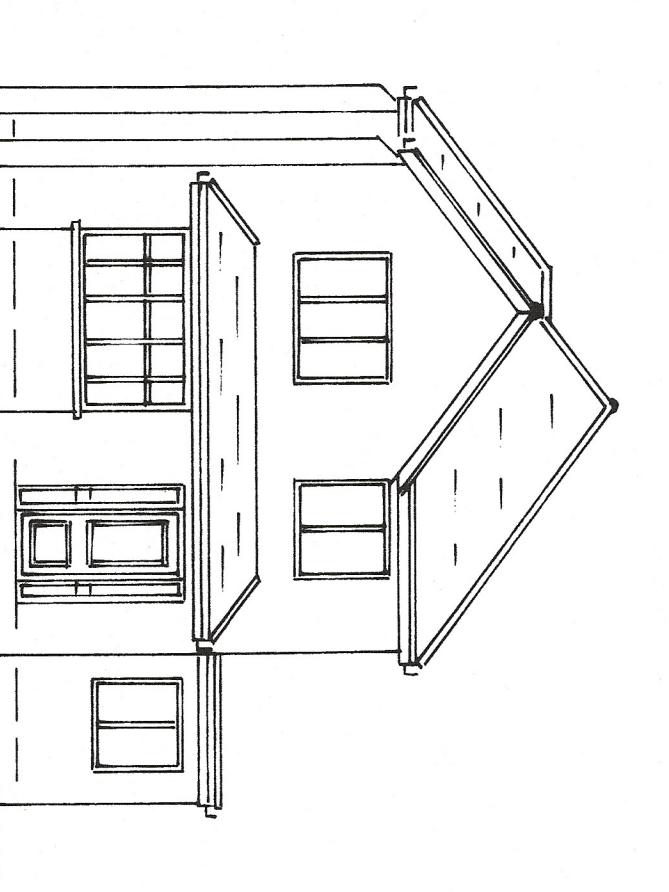

EXISTING FRONT
SOUTH - WEST