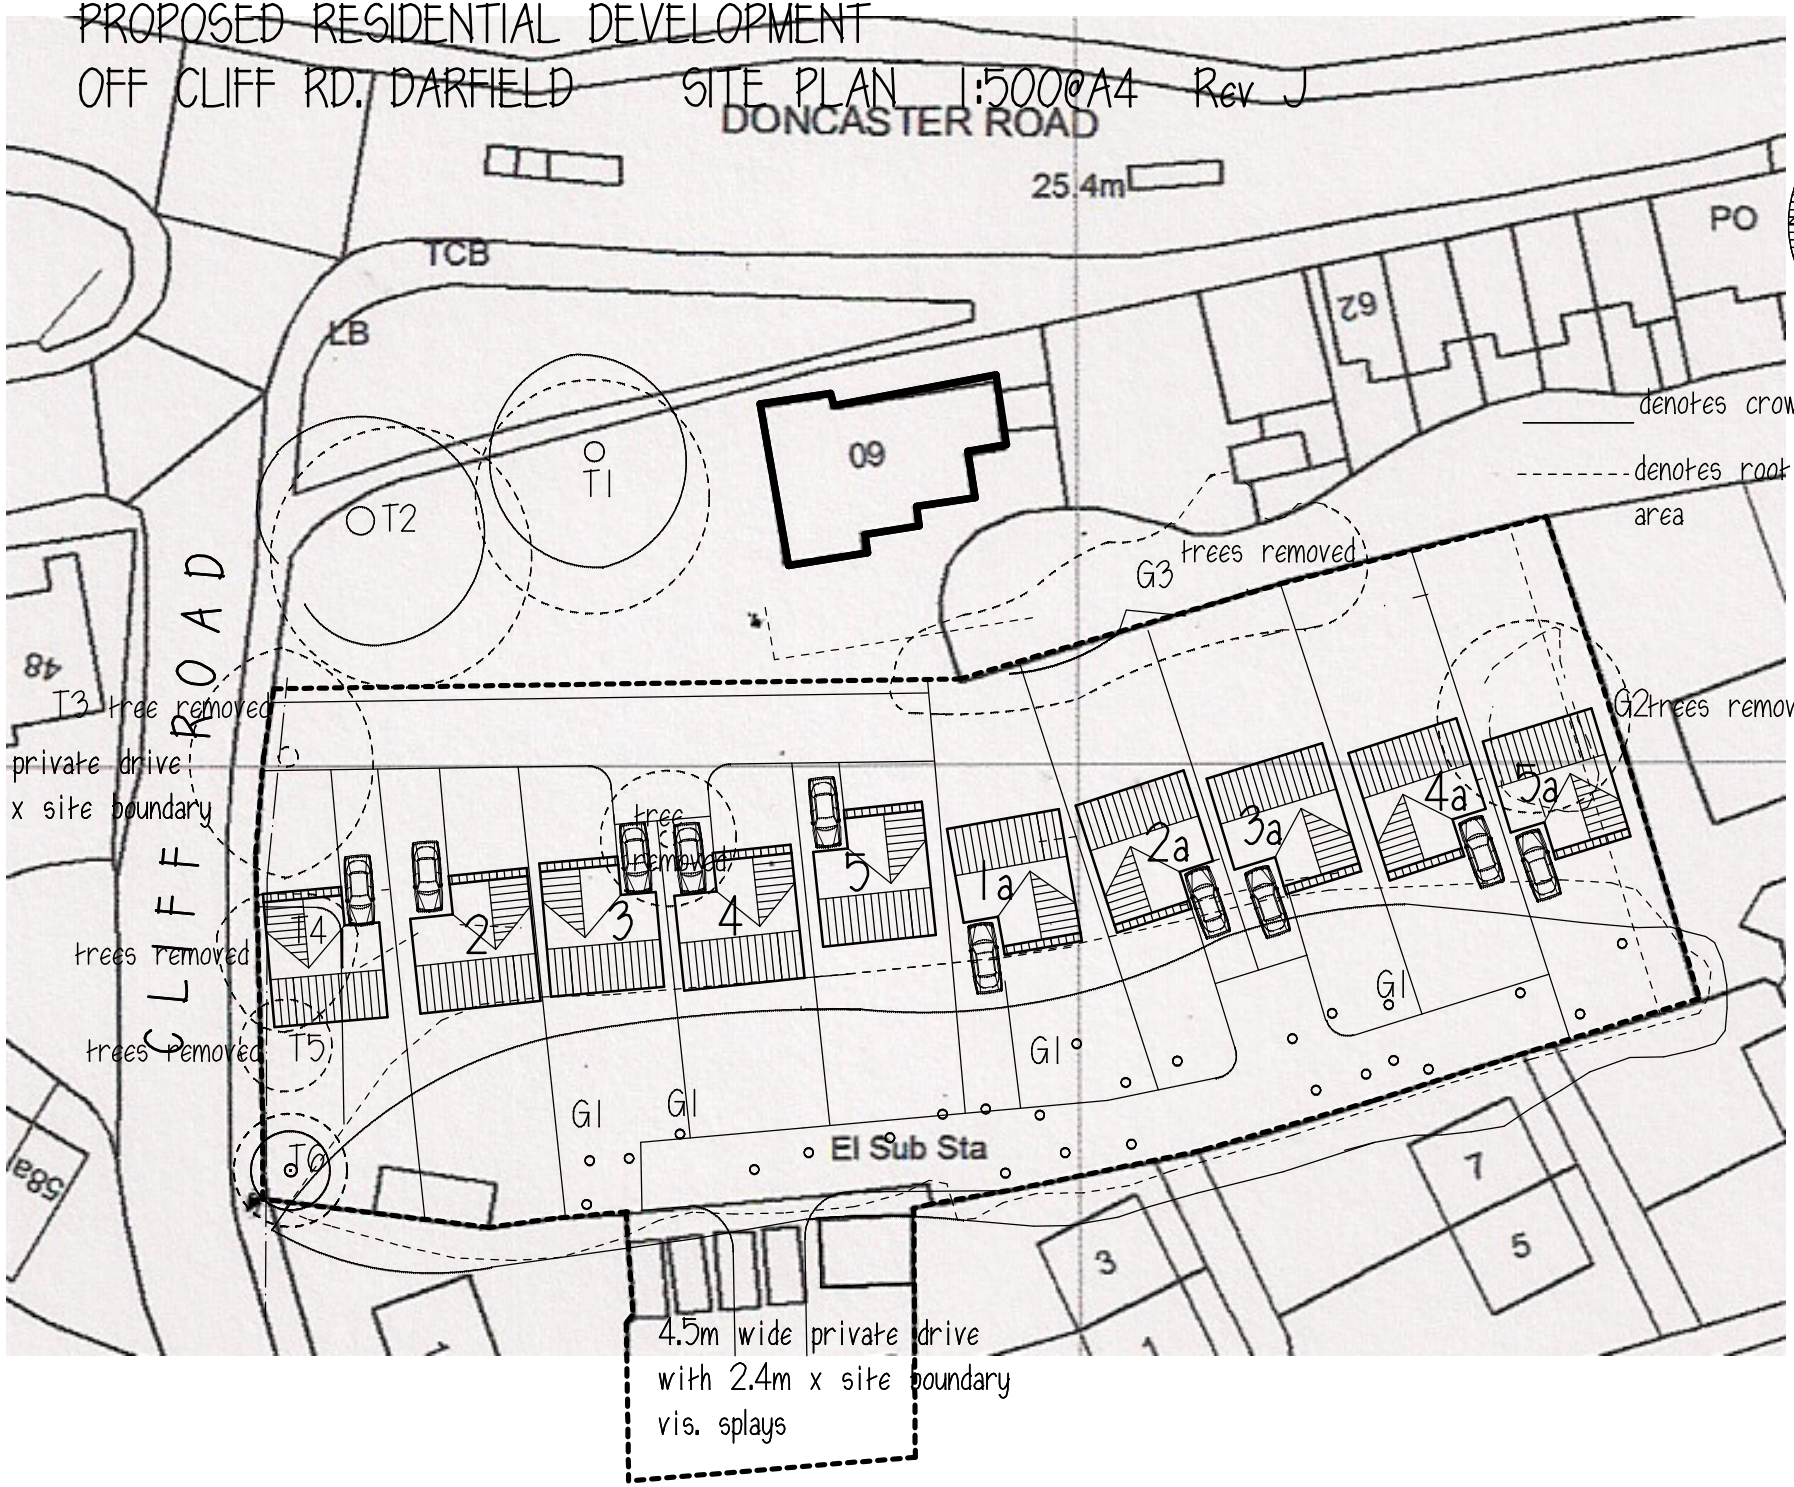PROPOSED RESIDENTIAL DEVELOPMENT
OFF CLIFF RD. DARFIELD SITE PLAN 1:500@A4 Rev J