

Site subject to survey
Site access subject to Highways Engineers study

DENOTES AREA SUBJECT TO THIS APPLICATION

NORTH

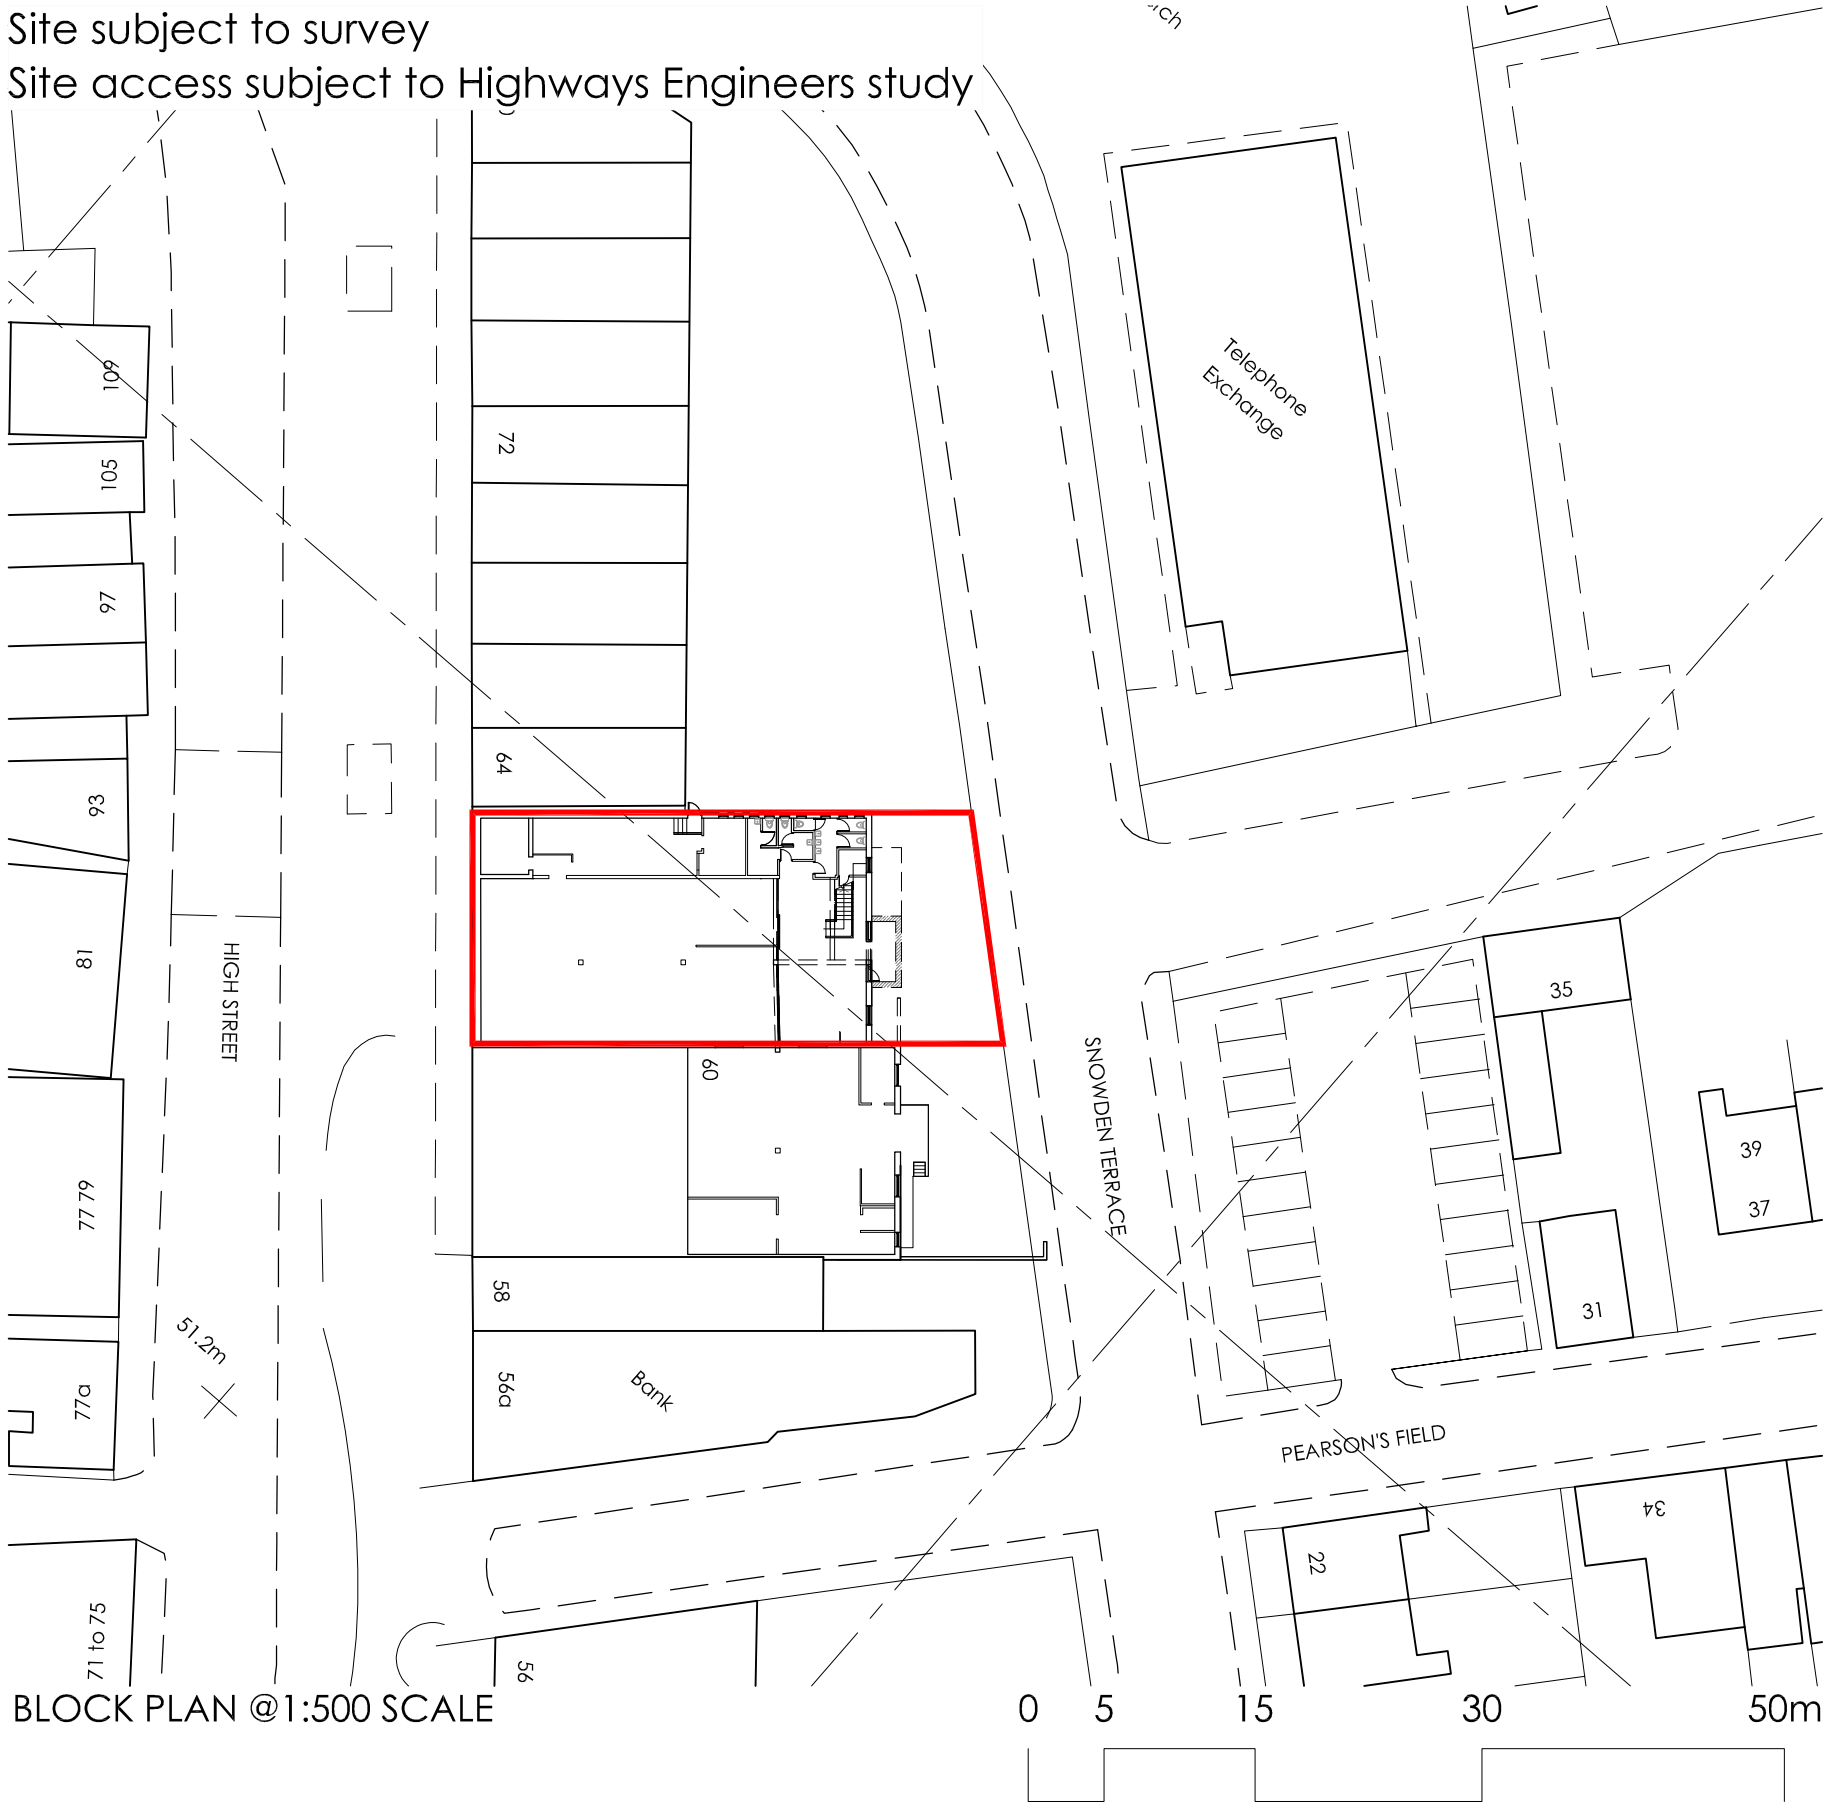

BLOCK PLAN @1:500 SCALE 0 5 15 30 50m

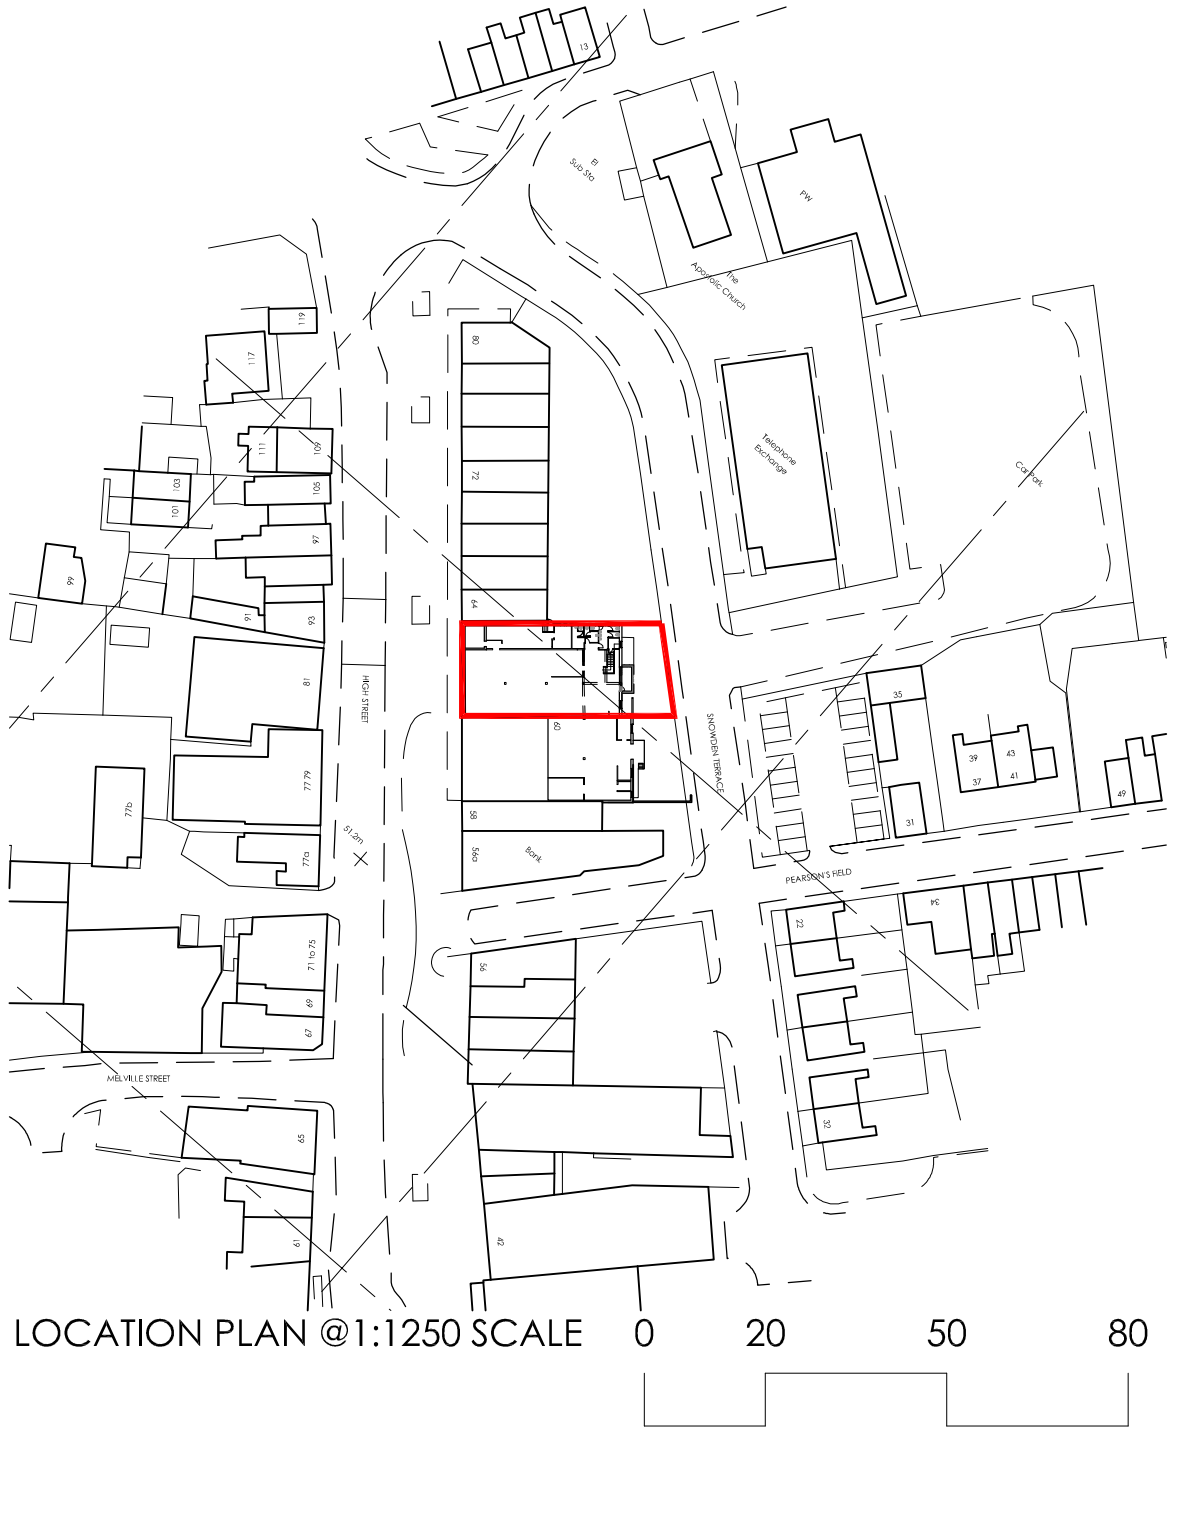

LOCATION PLAN @1:1250 SCALE 0 20 50 80

For PLANNING Purposes Only

Client:
TESCO EXPRESS

Project:
62 HIGH STREET
WOMBWELL

Drawing Title:
LOCATION PLAN AND BLOCK PLAN

Scale:	Date:	Drawn:	Checked:
1:1250@A3	28.06.2010	AM	

Project No:	Drawing No:	Revision:
3746	(P)100	

ISO 9001 REGISTERED FIRM

Revision: By Appr

Copyright Archer Architects. All dimensions to be verified on site.

archer architects
Office 7, Gateway 1000
Arlington Business Park
Whittle Way
Stevenage
Hertfordshire
SG1 2FP
t: 01438 749400
f: 01438 749591
e: arc@archer.uk.com
www.archerarchitects.co.uk