



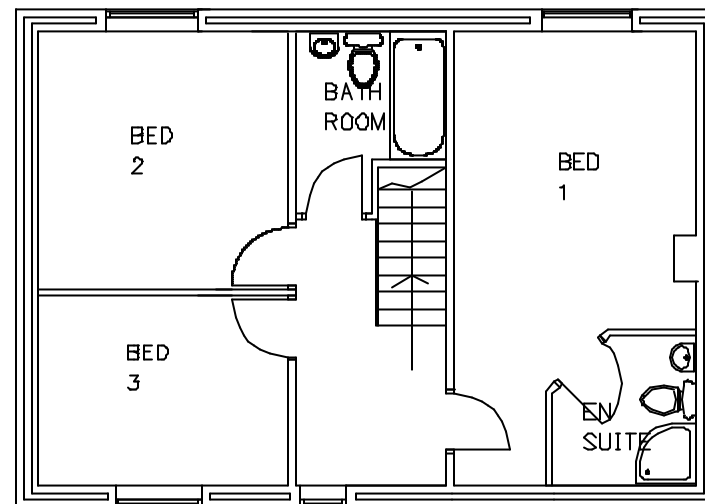

FIRST FLOOR

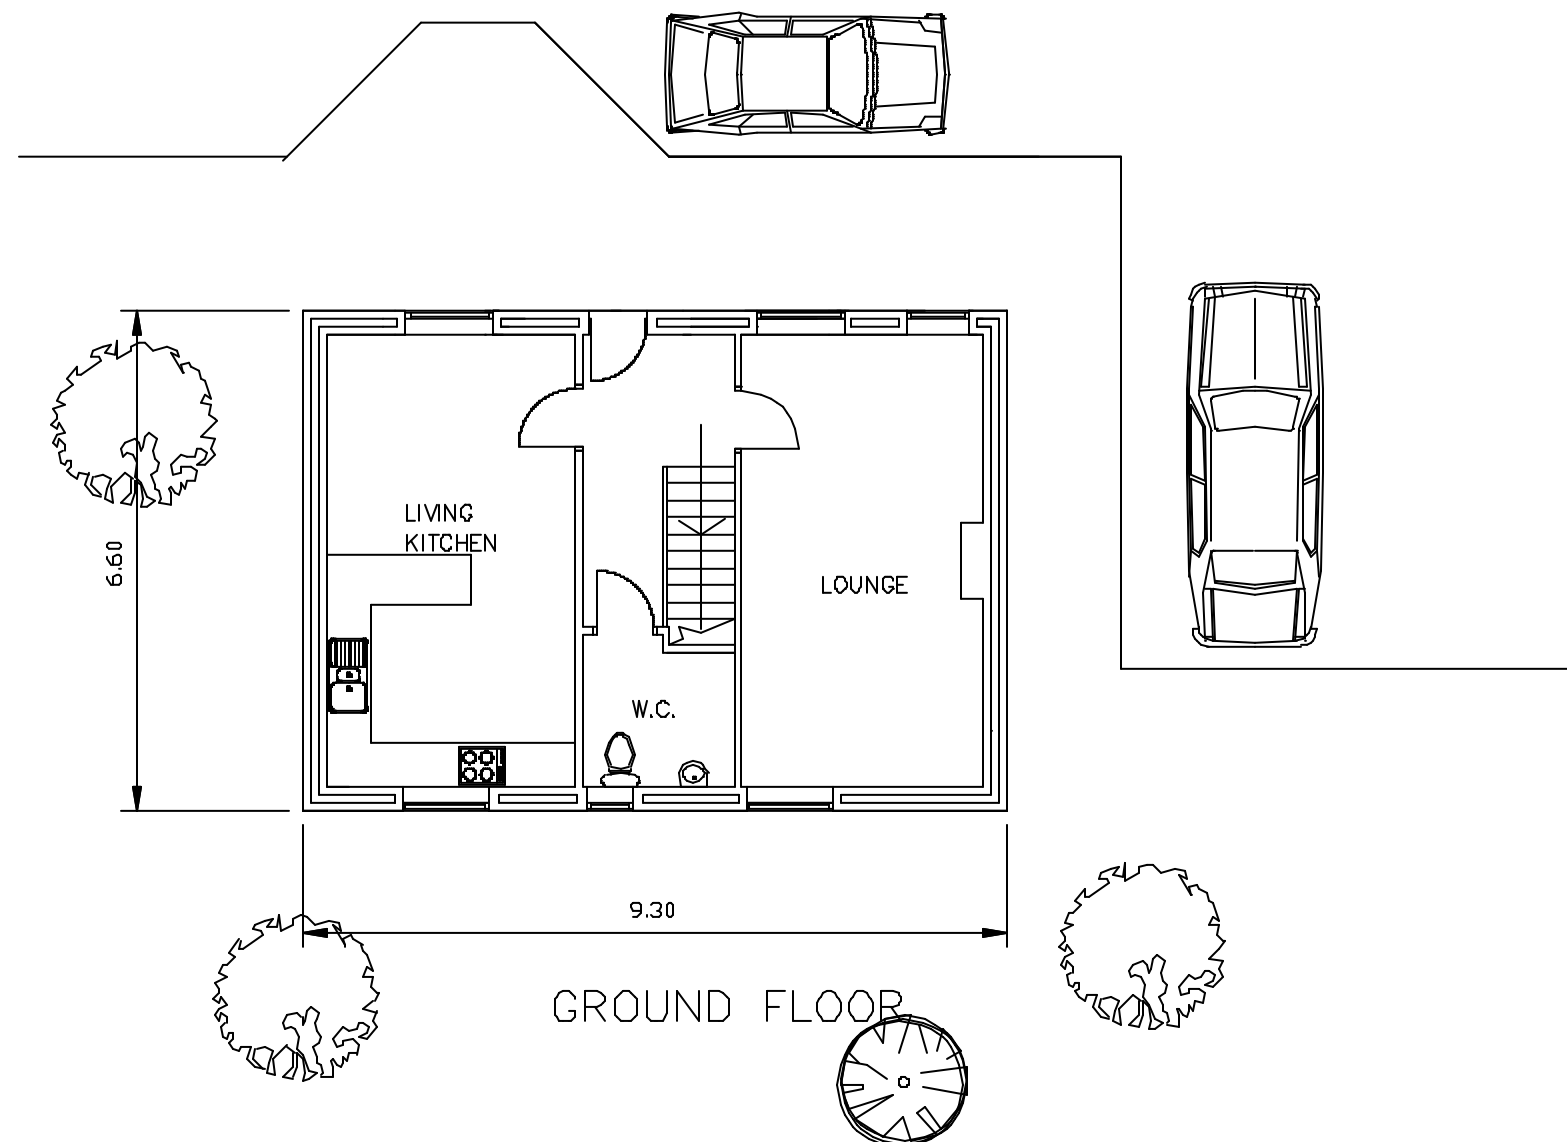

GROUND FLOOR

MALLALIEU ARCHITECTS LTD
 WREN COTTAGE, STRINGER HOUSE LANE,
 EMLEY. HUDDERSFIELD. HD8 9SU.
 01924 848334
 07971 041016

JOB TITLE

H. BUCKLEY AND SONS,
 HALL FARM,
 HIGH HOYLAND,
 BARNSELY

PROPOSED REDEVELOPMENT

DRAWING
 PLANS UNIT 4

NUMBER
 2062/7

SCALE
 1:100

DATE
 OCTOBER 2008