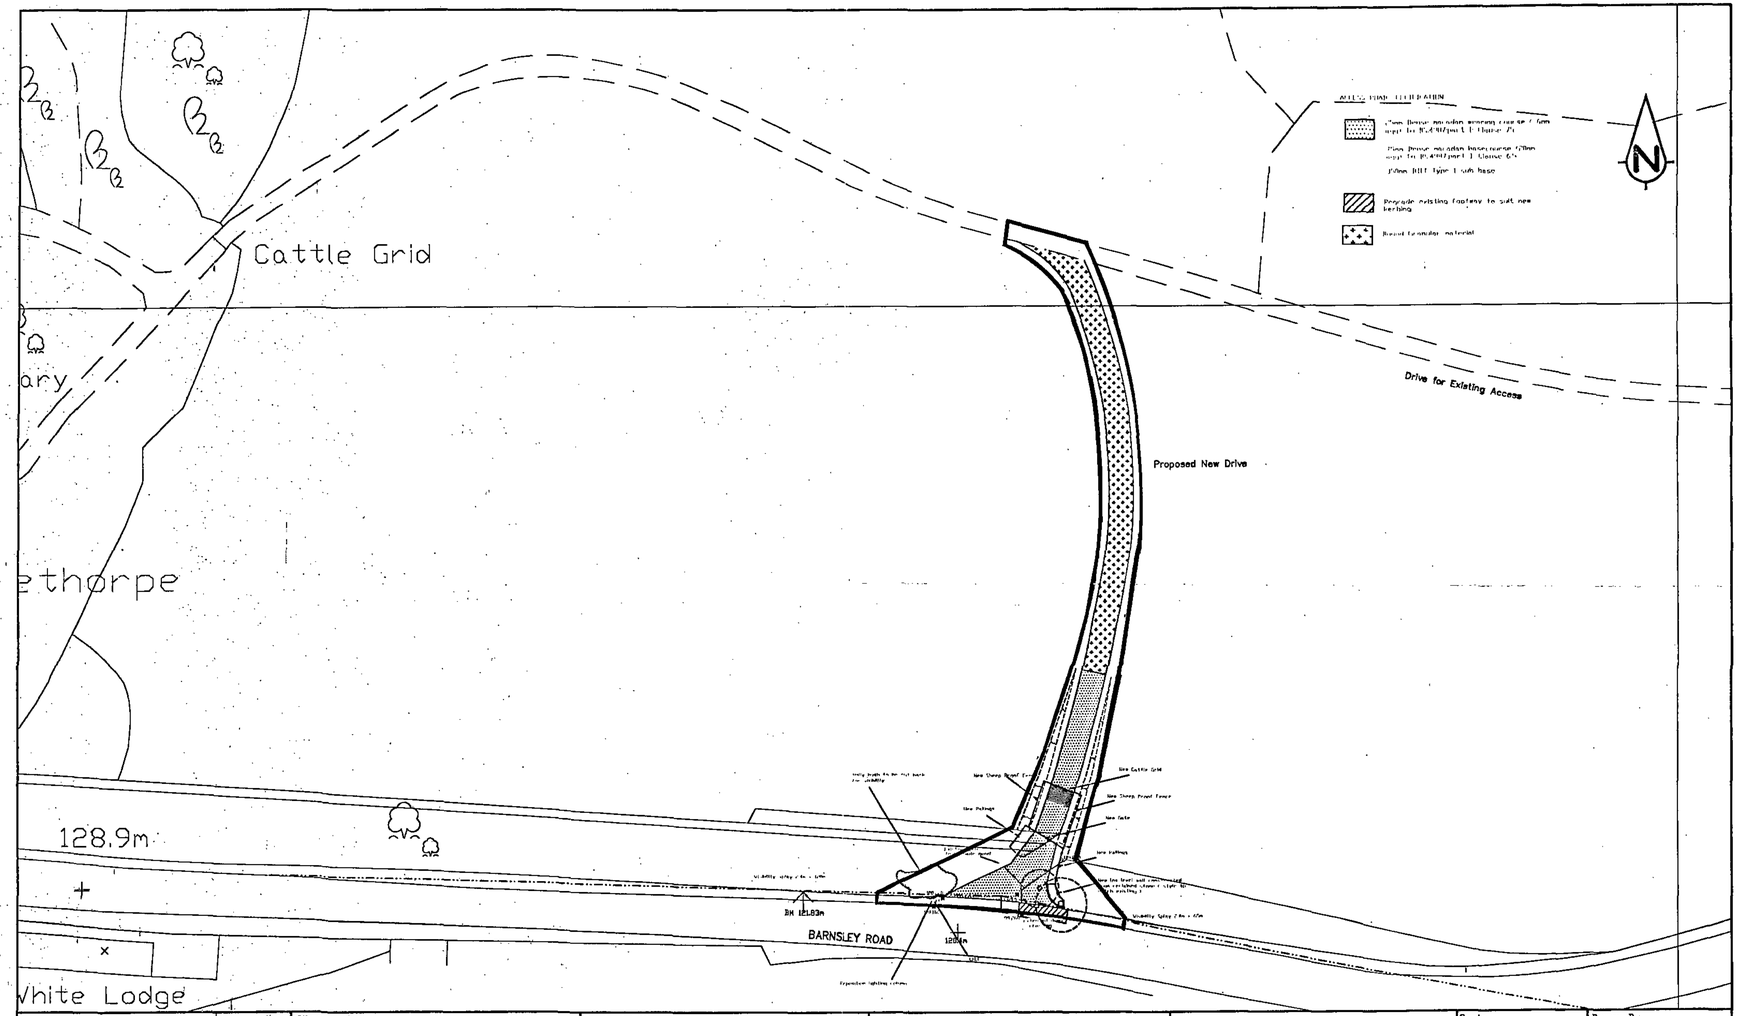


SANDERSON ASSOCIATES
(CONSULTING ENGINEERS) LTD
HIGHWAYS, TRAFFIC AND TRANSPORTATION
Tel: (01484) 519333 Fax: (01484) 519444
E-Mail: mail@sandersonassociates.co.uk
Web site: www.sandersonassociates.co.uk

Client: Mr D. SMITH

12 OCT 2011

Project Title: NOBLETHORPE HALL
SILKSTONE, BARNSLEY


Drawing Title: PROPOSED NEW DRIVE

Rev	Amendment	Drawn	Date	Checked


Scale 1:500	Drawn By MC
Drawing Size A2	Checked By DJC
Date MAR/02	Approved By DJC
QIM S ISO 9001 REGISTERED FIRM	Drawing Number 1908/6 Rev

AUTOCAD REF:

Existing level

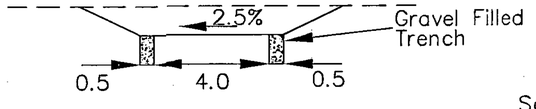

Section B–B
Scale 1:100

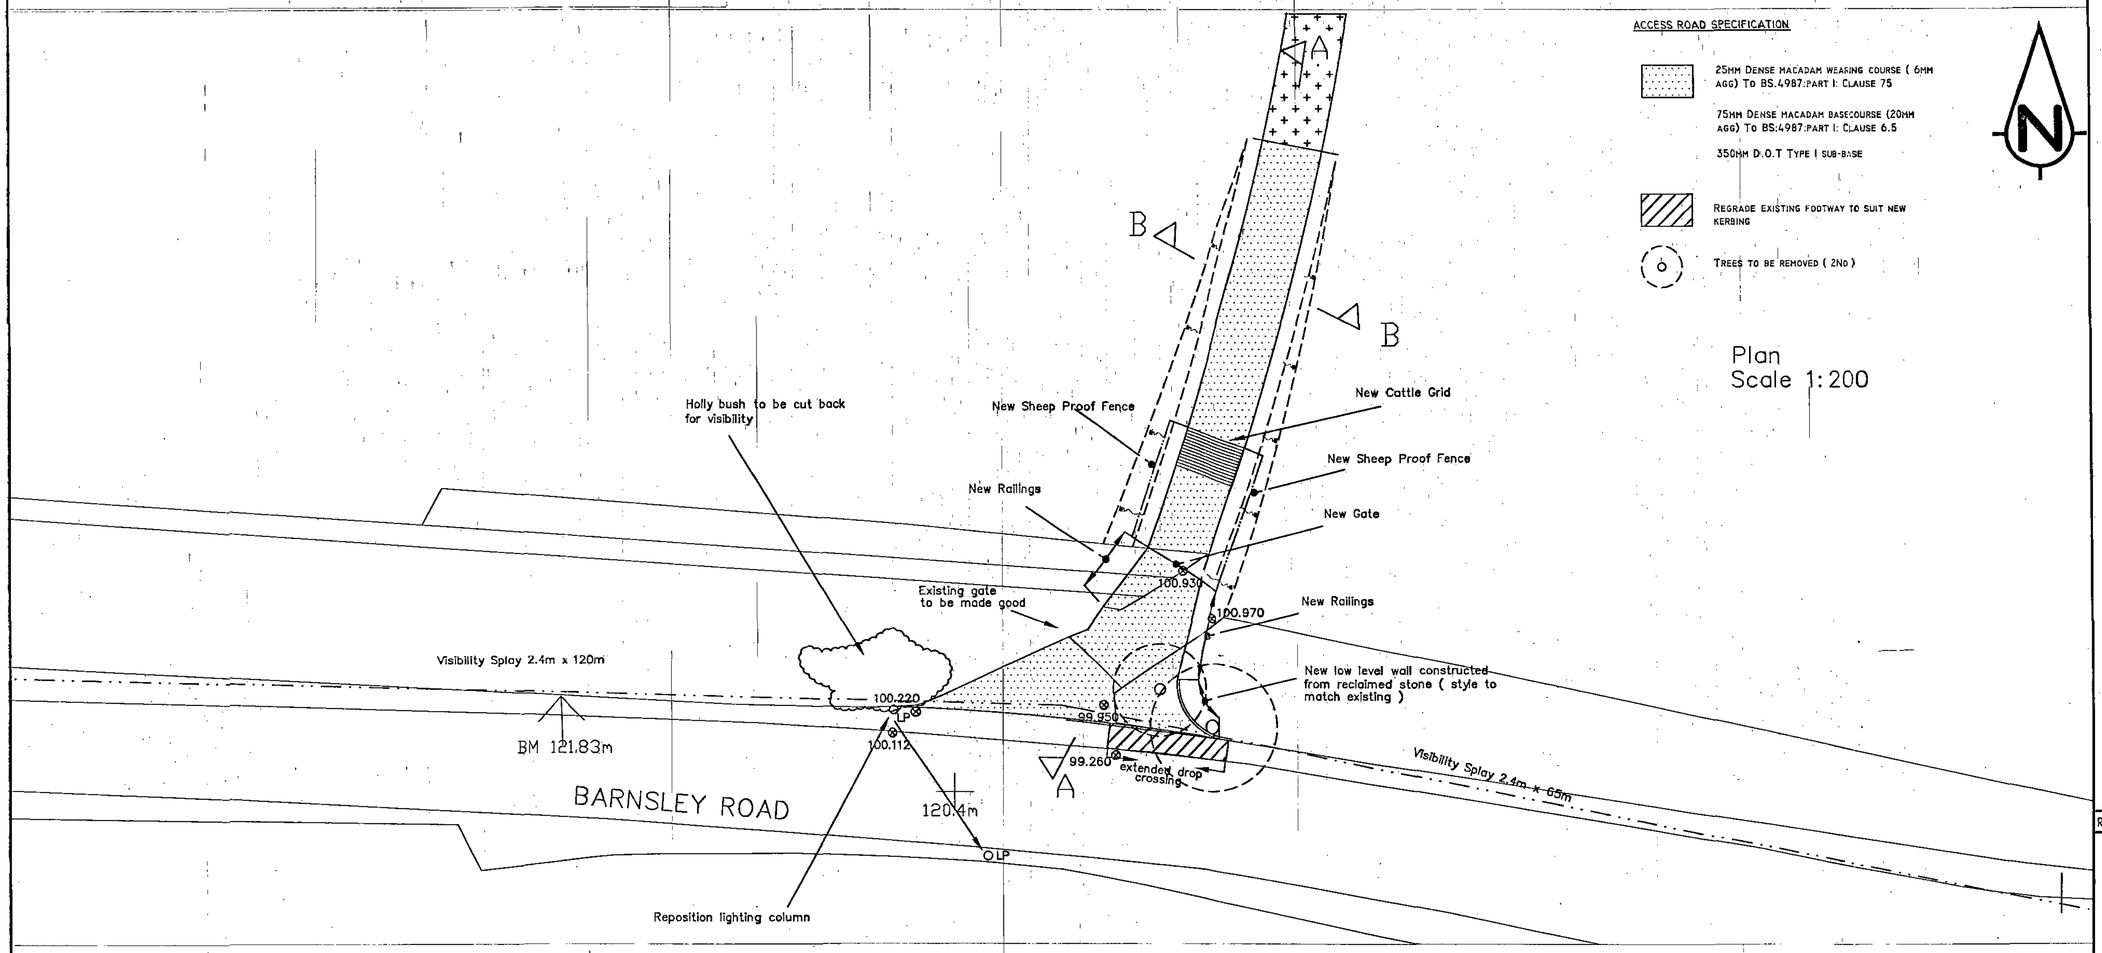

ACCESS ROAD SPECIFICATION

25MM DENSE MACADAM WEARING COURSE (6MM AGG) TO BS.4987:PART 1: CLAUSE 75


75MM DENSE MACADAM BASECOURSE (20MM AGG) TO BS:4987:PART 1: CLAUSE 6.5

350MM D.O.T TYPE 1 SUB-BASE

REGRADE EXISTING FOOTWAY TO SUIT NEW KERBING

TREES TO BE REMOVED (2NO)

Plan
Scale 1:200

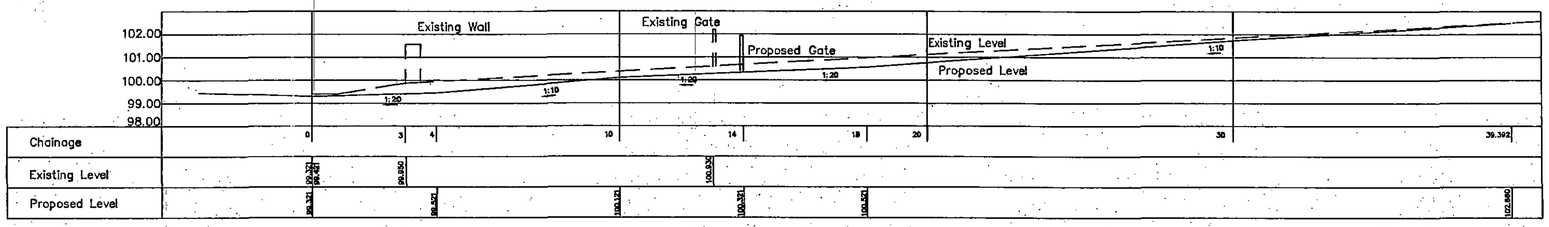

Section A–A
Scale 1:100

Rev	Amendment	Drawn	Date	Checked
	12 OCT 1901			

SANDERSON ASSOCIATES
(CONSULTING ENGINEERS) LTD
HIGHWAYS, TRAFFIC AND TRANSPORTATION
Tel: (01484) 519333 Fax: (01484) 519444
E-Mail: mail@sandersonassociates.co.uk
Web site: www.sandersonassociates.co.uk

Client
Mr D. SMITH

Project Title
Noblethorpe Hall
Silkstone, Barnsley

Drawing Title
Proposed Improvements to Existing Access

Drawn By	Checked By	Approved By
MC	DJC	DJC
Scale: As Shown	Drawing Size: A1	Date: Mar/02
QIM S ISO 9001 REGISTERED FIRM	Drawing Number: 1908/5	Rev

AUTOCAD REF: