

Revision	Date
-	-

HOUSE TYPE '2A'

TWO BEDROOM END TERRACE HOUSE
TOTAL GROSS AREA: 67.22 SQM (722 SQFT)
ONE OFF ROAD PARKING SPACE

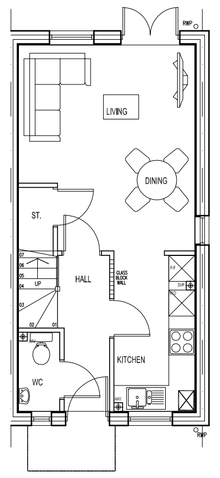

GROUND FLOOR PLAN
AREA - 32.76sqm

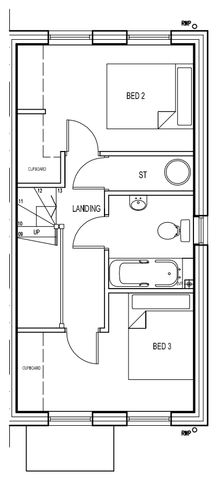


FIRST FLOOR PLAN
AREA - 34.36sqm



ROOF PLAN


RED BRICK

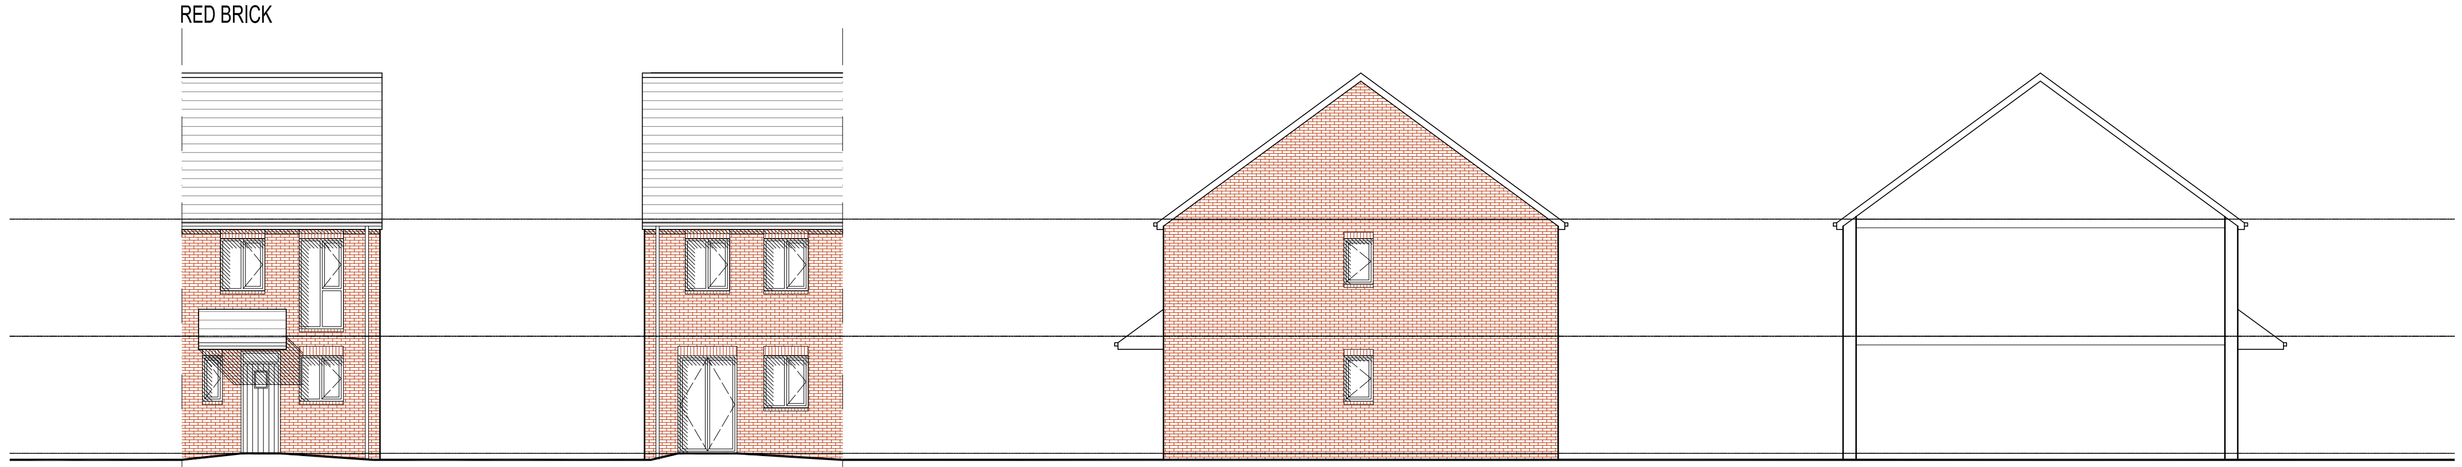

FRONT ELEVATION | REAR ELEVATION | SIDE ELEVATION | SIDE ELEVATION

TYPE '2A(s)'

BUFF BRICK WITH STONE DETAILING

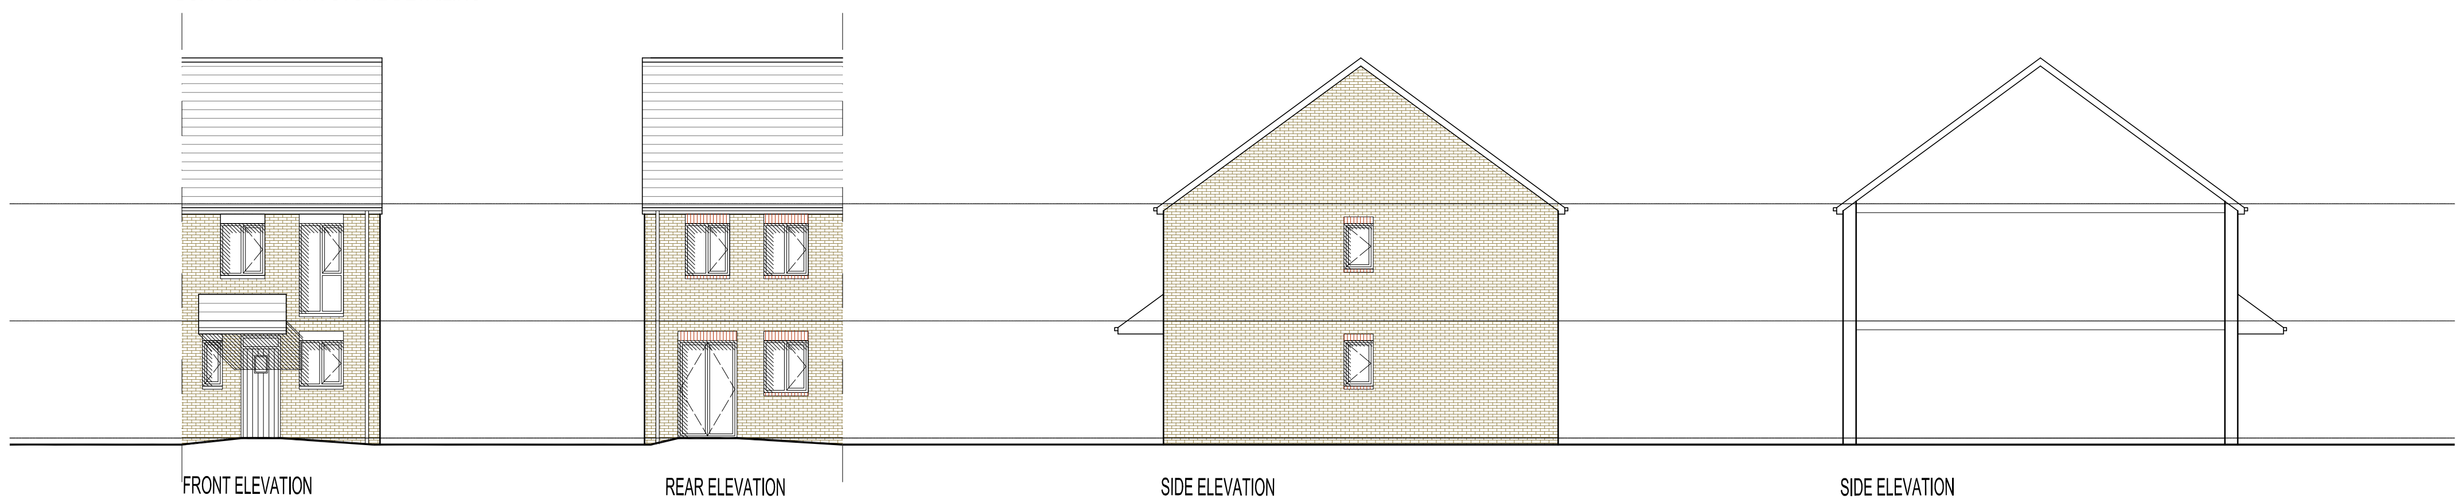

FRONT ELEVATION | REAR ELEVATION | SIDE ELEVATION | SIDE ELEVATION

Coda Studios Ltd
70-17 Cornish Place, Cornish Street,
Sheffield, S6 3AF
t: 0114 2796003
e:information@codastudios.co.uk

CARL LEE	Client
GROVE STREET, BARNSLEY	Job
PROPOSED HOUSE TYPE 2A	Title

DRAWN	CHECKED	DATE	SCALE	
MB		04 2015	A3 ISSUE:	A1 ISSUE: 1/500

REVISION	DRAWING STATUS	DRAWING NUMBER
-	PLANNING	2256_108

© COPYRIGHT EXISTS ON THE DESIGNS AND INFORMATION SHOWN ON THIS DRAWING
The Contractor must verify all dimensions on site before making shop drawings or commencing work of any kind. No dimensions to be scaled from this drawing. Architect to be notified of any discrepancies in dimensions immediately.