



Peter Thompson M.B.I.A.T.





Architectural Design Consultant Ltd.
Tel & Fax: 01226 201391
Mobile: 07973 251730
e-mail: peter.thompson@hotmail.co.uk

PROPOSED EXTENSION
20 PRIEST ROYD
DARTON


Linwood
Barnsley Road
Dodworth

SITE PLAN 1:200

Barnsley S75 3UR

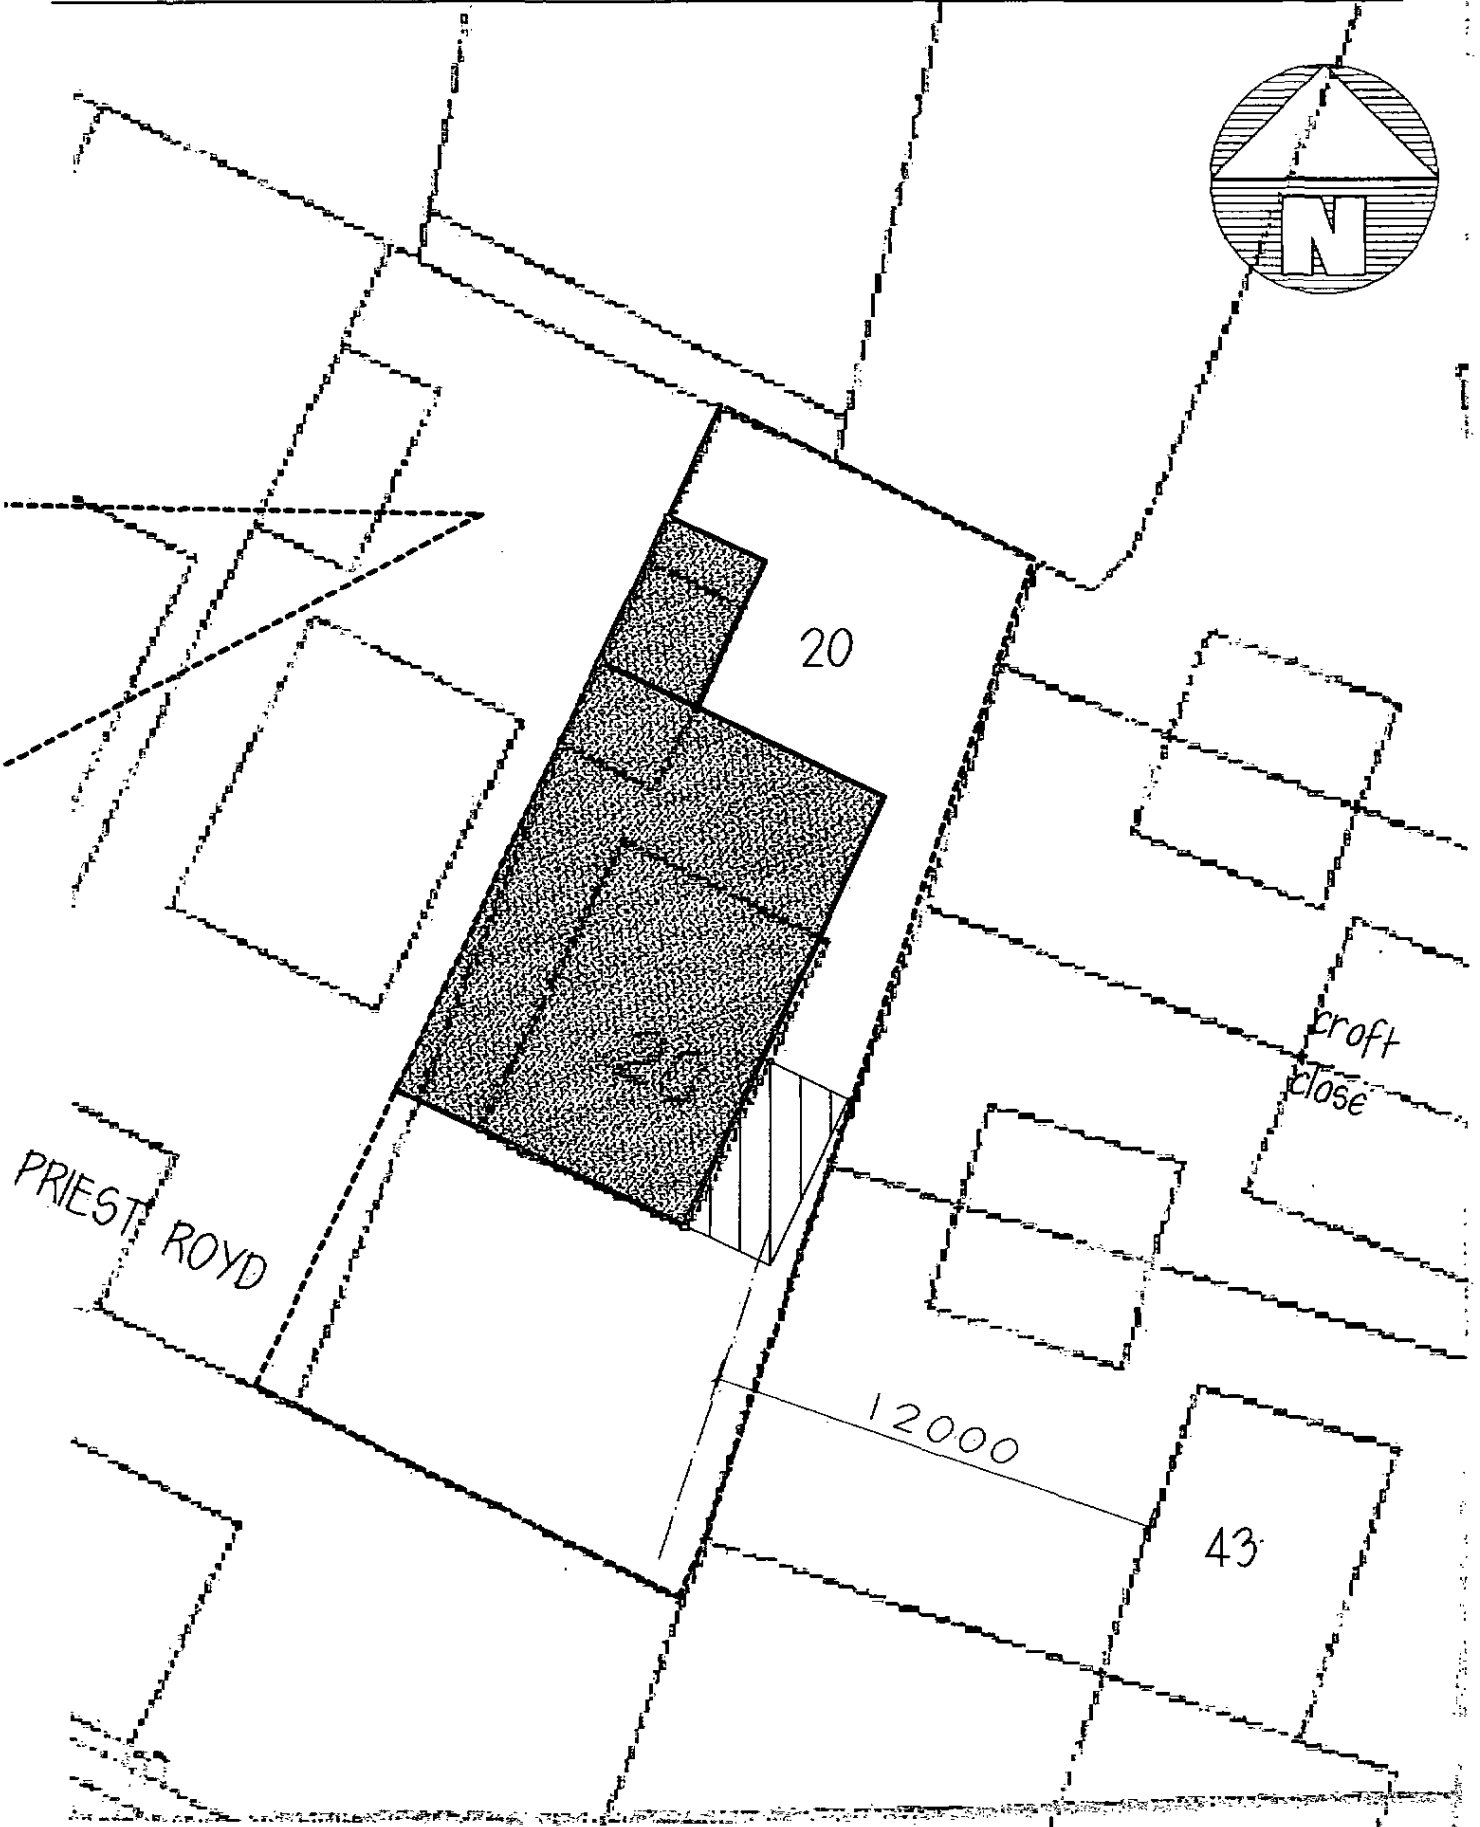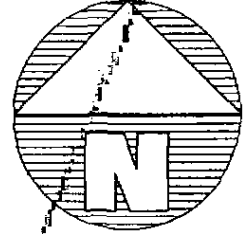

PROPOSED LOUNGE EXTENSION
20 PRIEST ROYD
DARTON

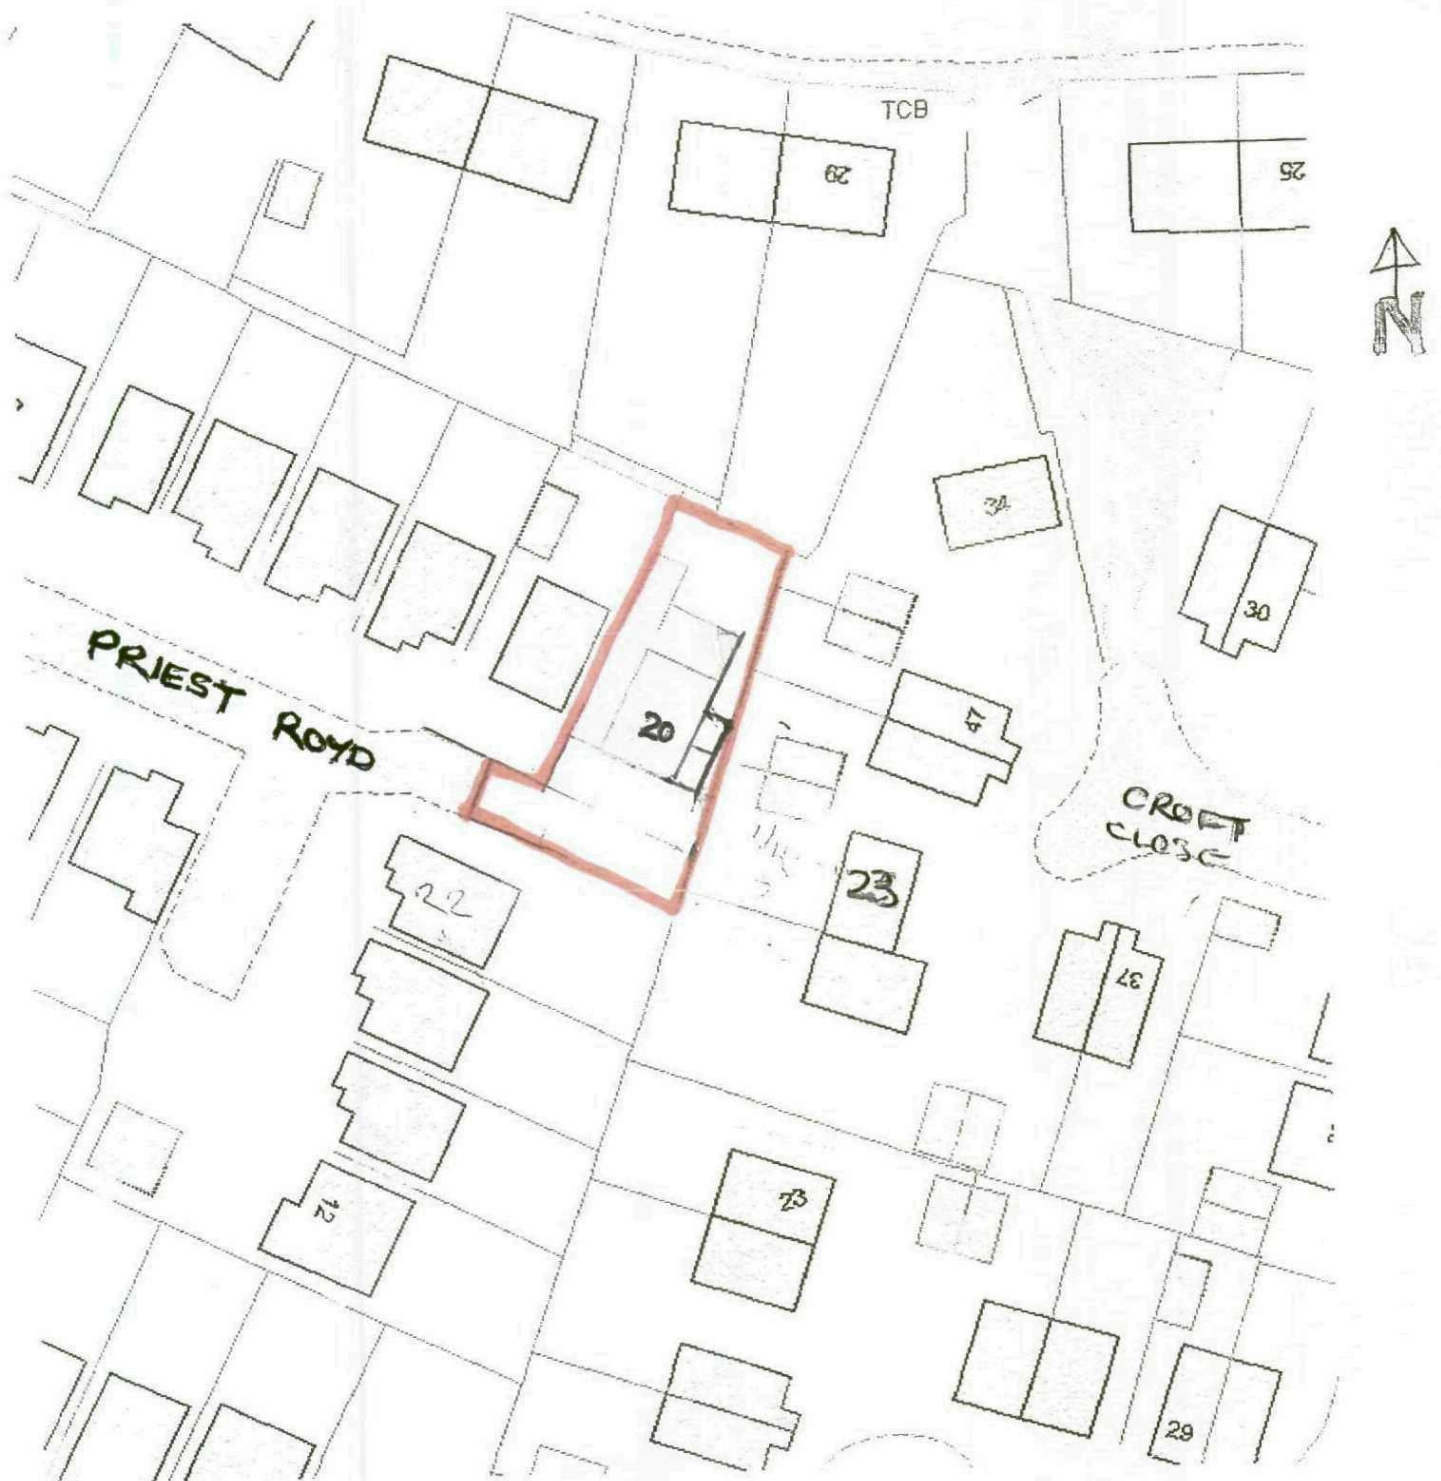

BLOCK PLAN 1:8500