


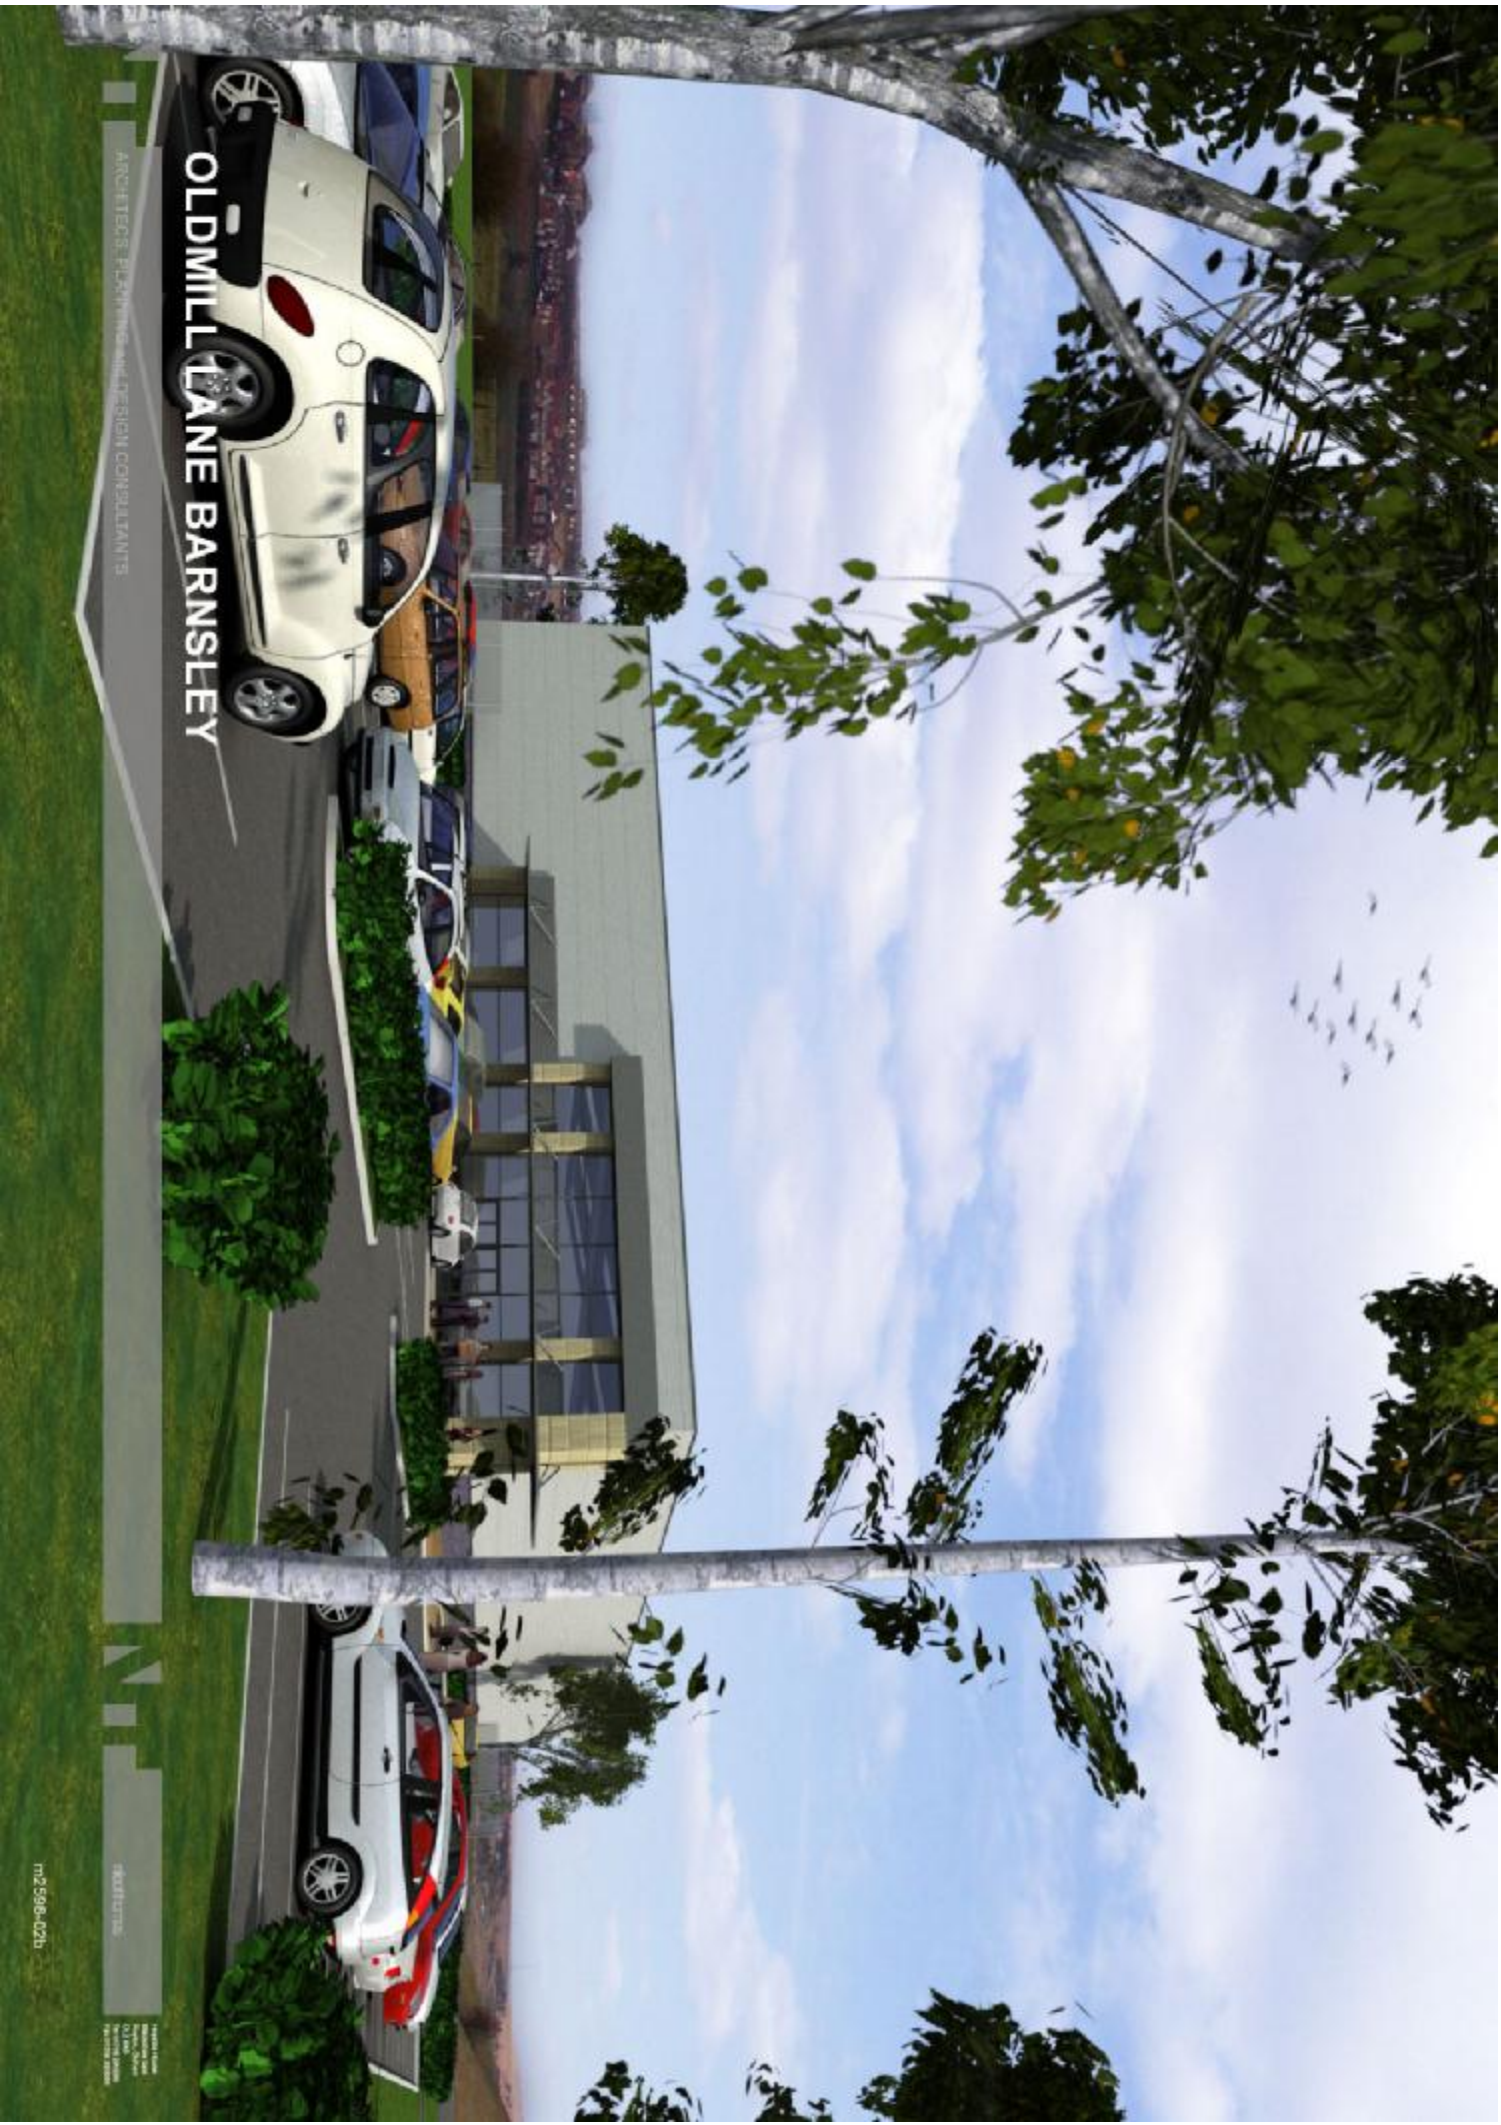

# OLDMILL LANE BARNSELEY

ARCHITECTS, PLANNING AND DESIGN CONSULTANTS

PROJECT NO.

m2596-02h

ARCHITECTS  
PLANNING  
DESIGN  
CONSULTANTS