




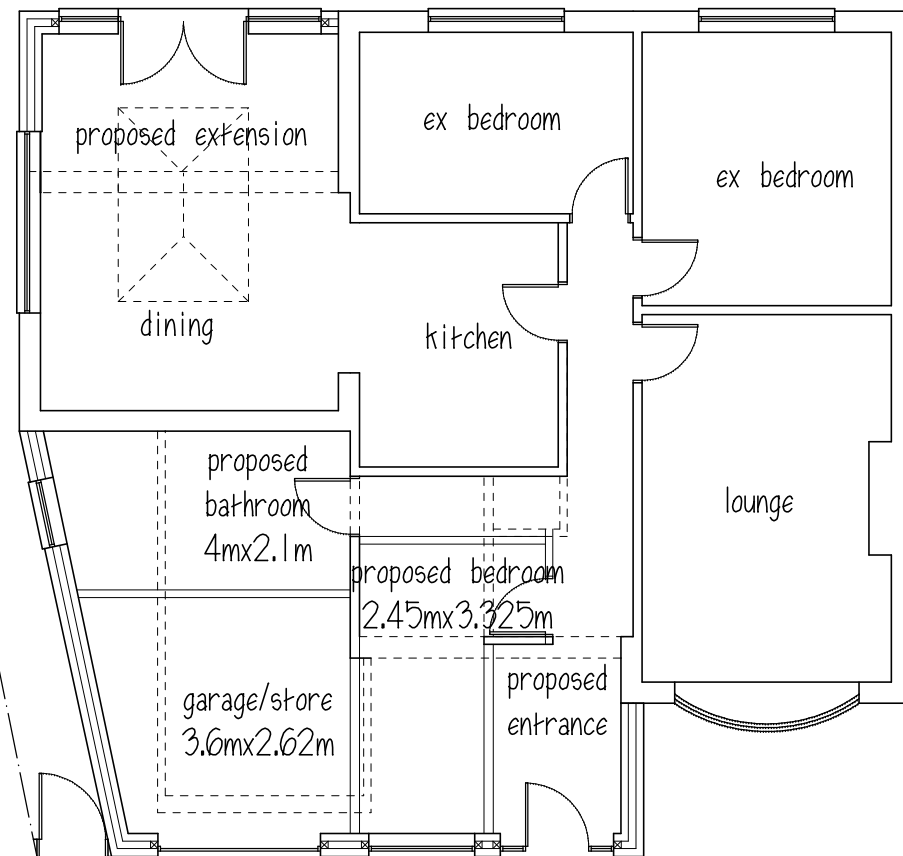


GROUND FLOOR

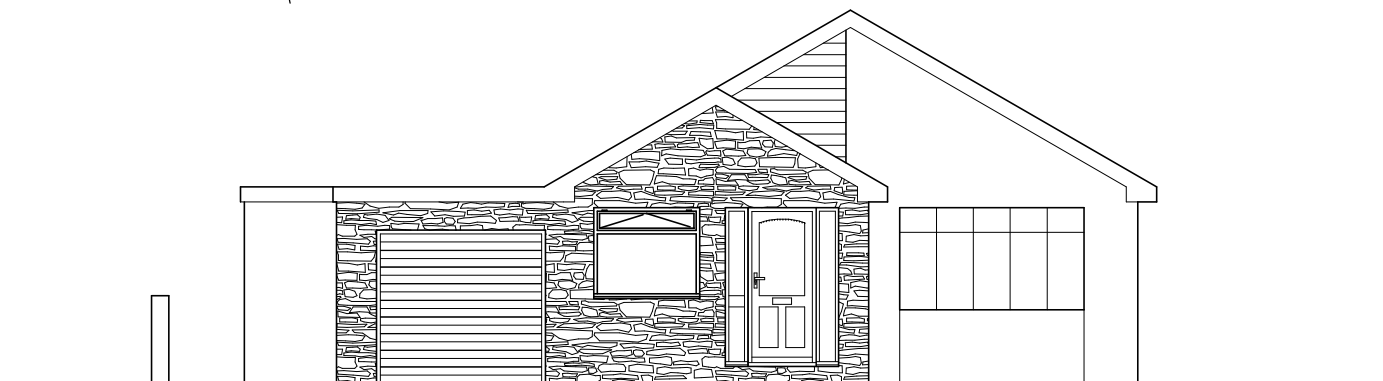


FRONT ELEVATION

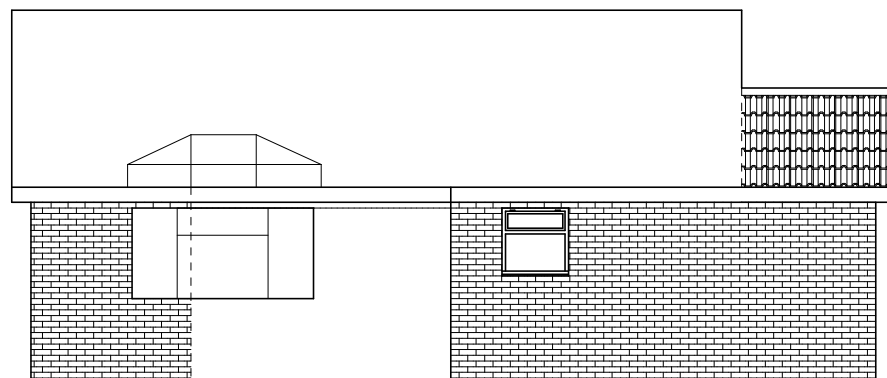

SIDE ELEVATION

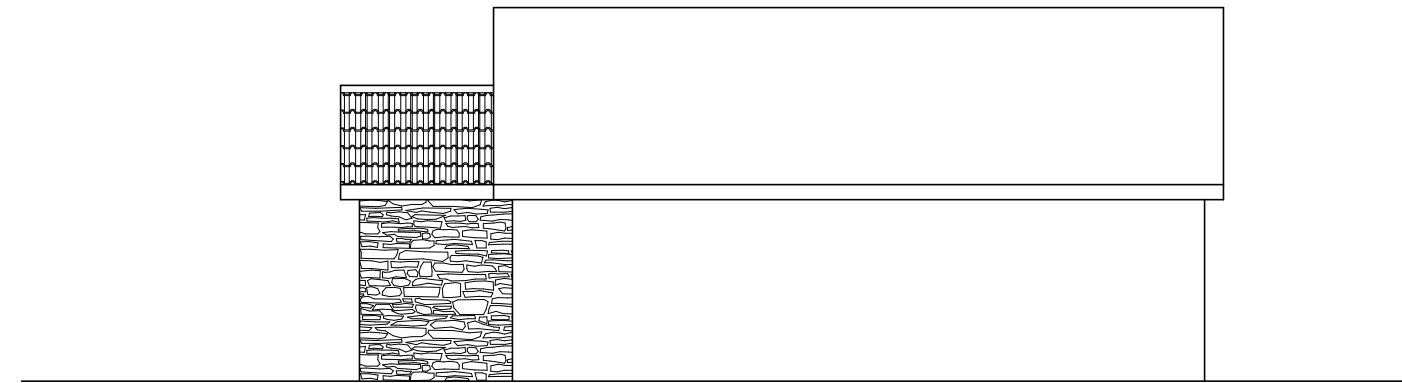

SIDE ELEVATION

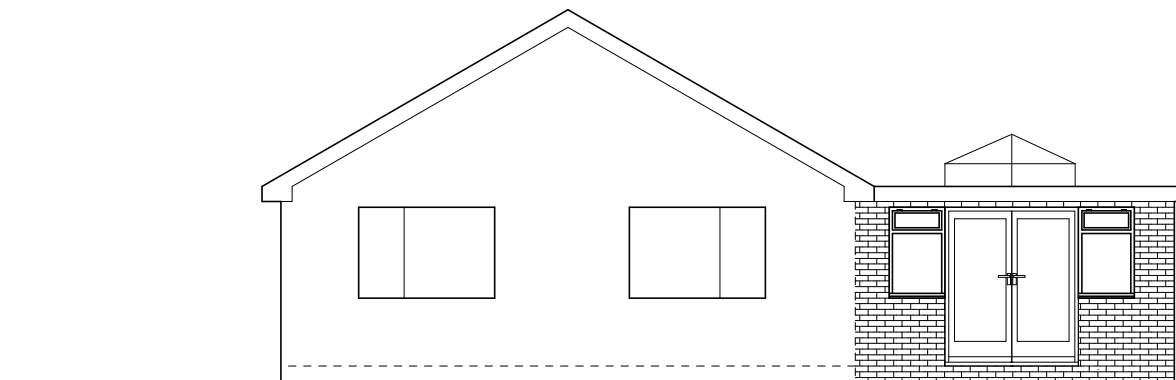

REAR ELEVATION

ROOF - concrete interlocking tiles to match existing
WALLS - front stone, side & rear brick to match existing

Mr N LINLEY

PROPOSED EXTENSIONS
6 CRUMMOCK WAY
ARDSLEY

PLAN & ELEVATIONS

1:100@A3 JULY17 Rev B

Peter Thompson

"Linwood"

Barnsley Road

Dodworth

Barnsley S75 3JR m. 07973251730

e-mail peter-thompson@hotmail.co.uk



M.C.I.A.T.