



PROPOSED PLAN

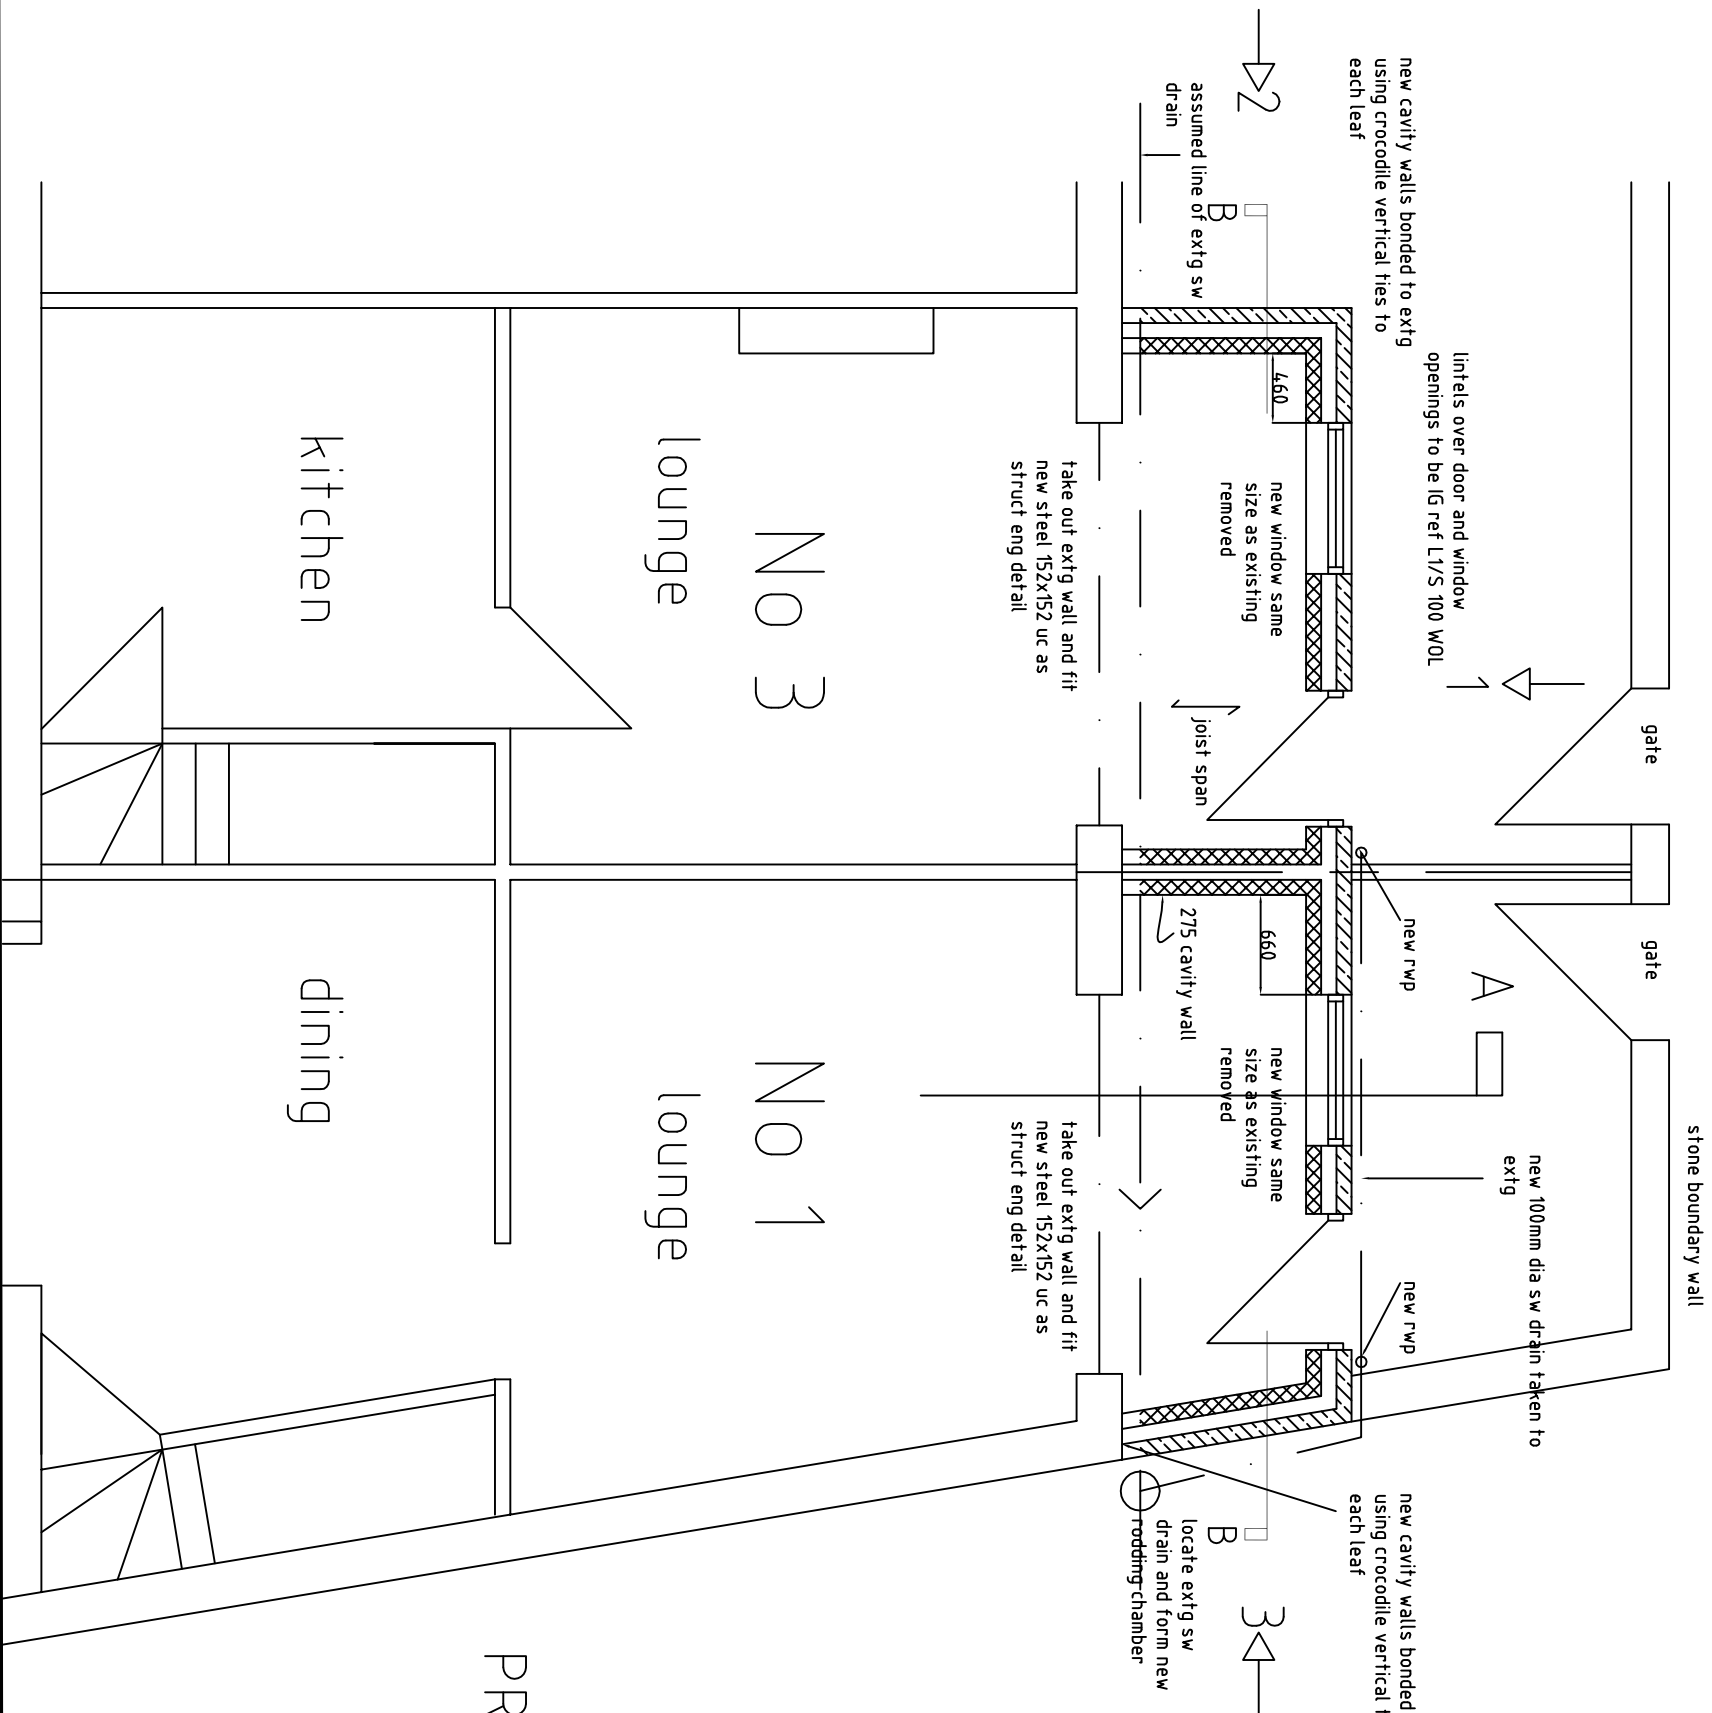

PROPOSED SIDE ELEVATION 3

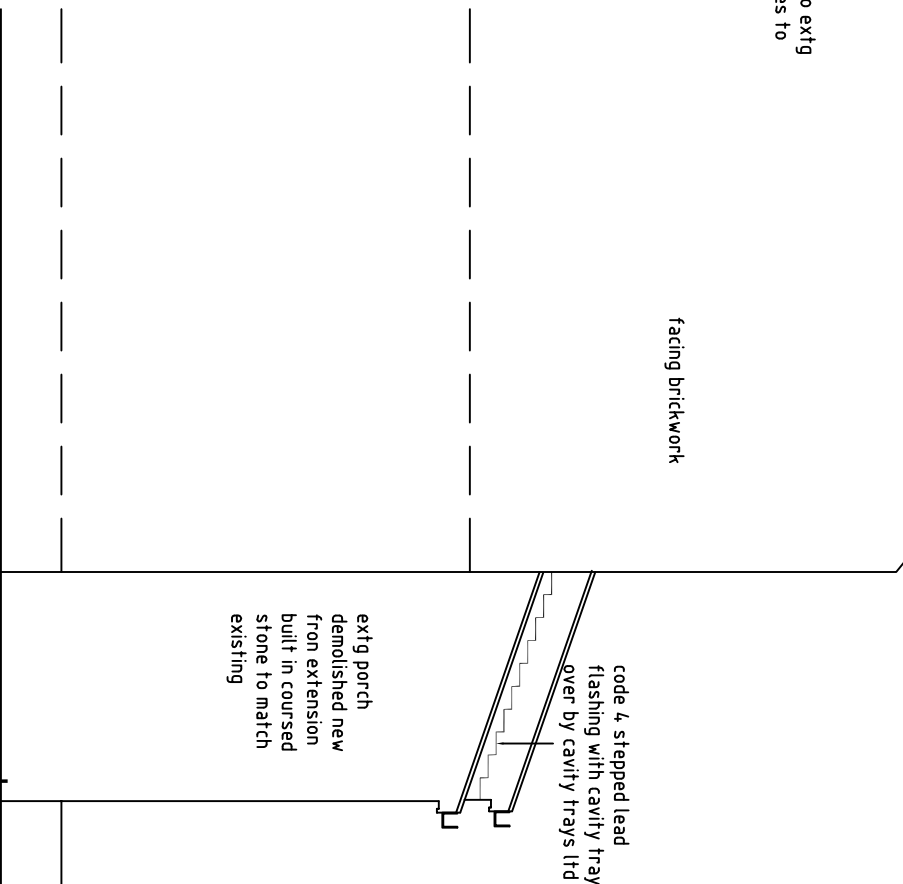

ex'g porch
demolished new
front extension
built in coursed
stone to match
existing

code 4 stepped lead
flashing with cavity tray
over by cavity trays ltd

facing brickwork

roy harrison architects

41A Stationcross Common
S, Yorkshire S75 6 JF
tel 07922696549
E-Mail: rthoyarchi@gmail.com

Client
Mr&Mrs D Skelly for N01
Mr&Mrs Darcey for N03

Project
front extension to Nos 1 & 3
Burton Bank Road
Monk Bretton Barnsley

Title
proposed plan and elevation

Date	Drawing No.	Scale
26/5/13	RH2	1:50
Sheet 1	Revision	Drawn
of 1		