




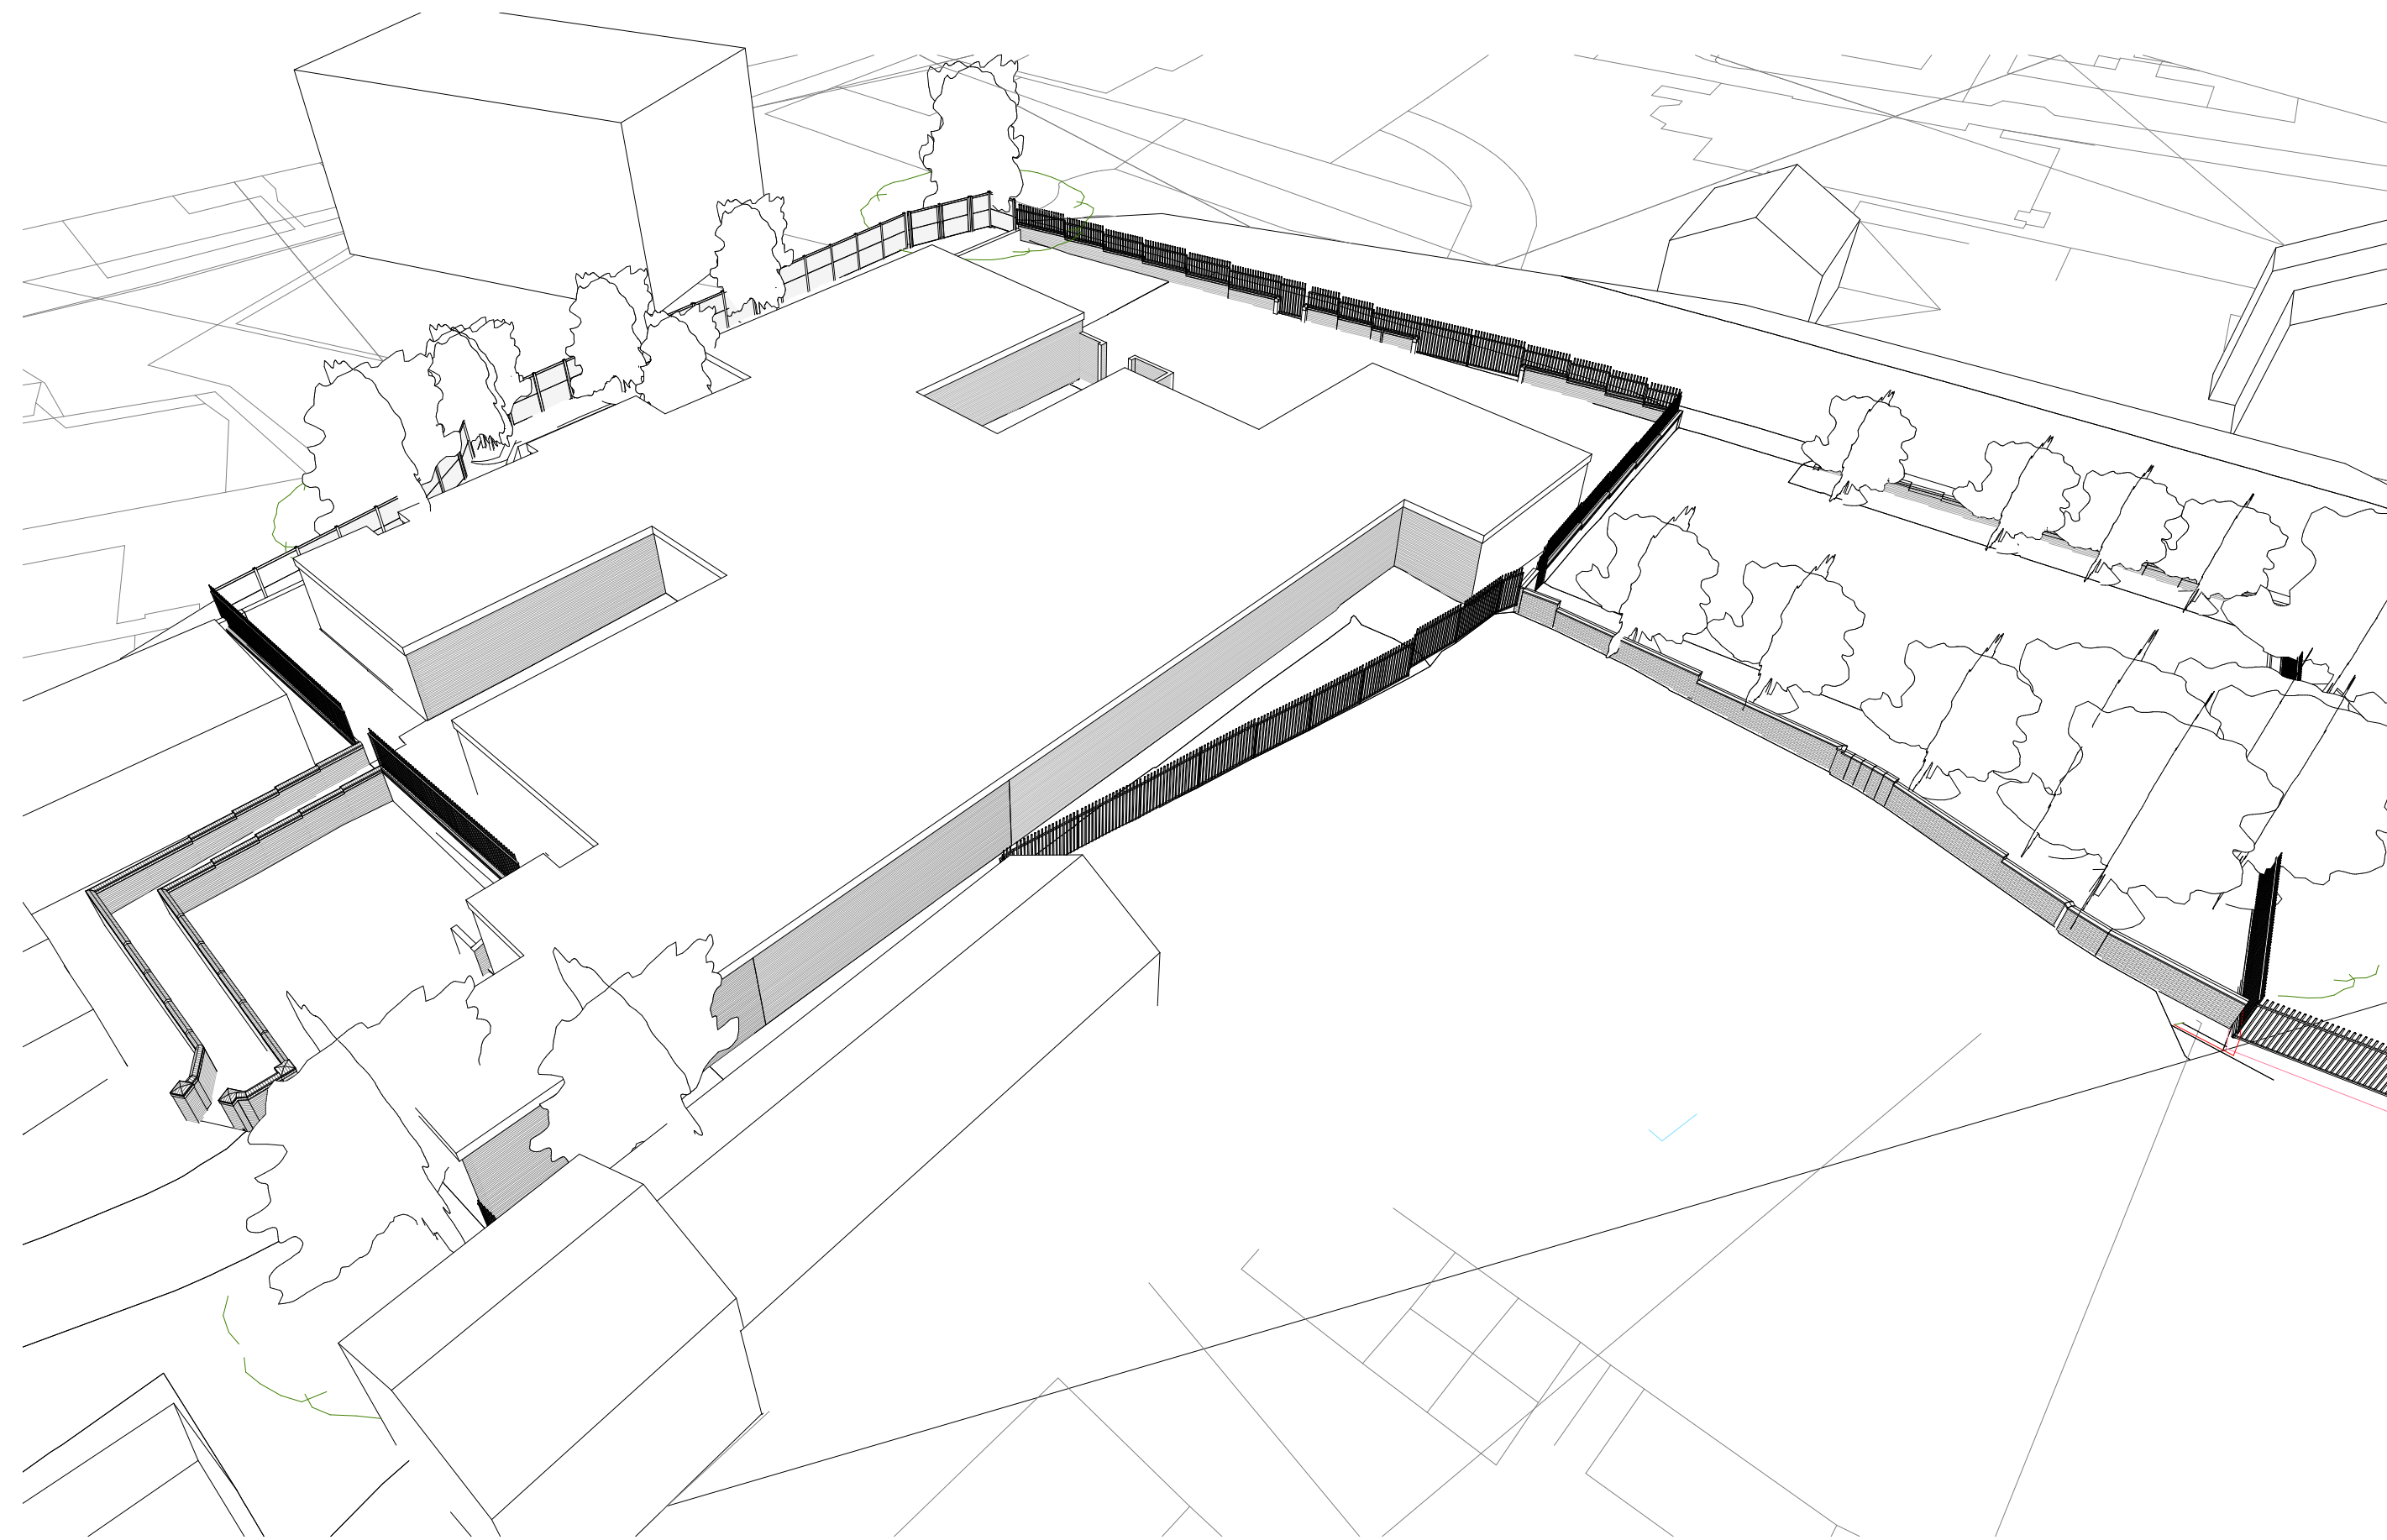


3D Aerial View As Existing

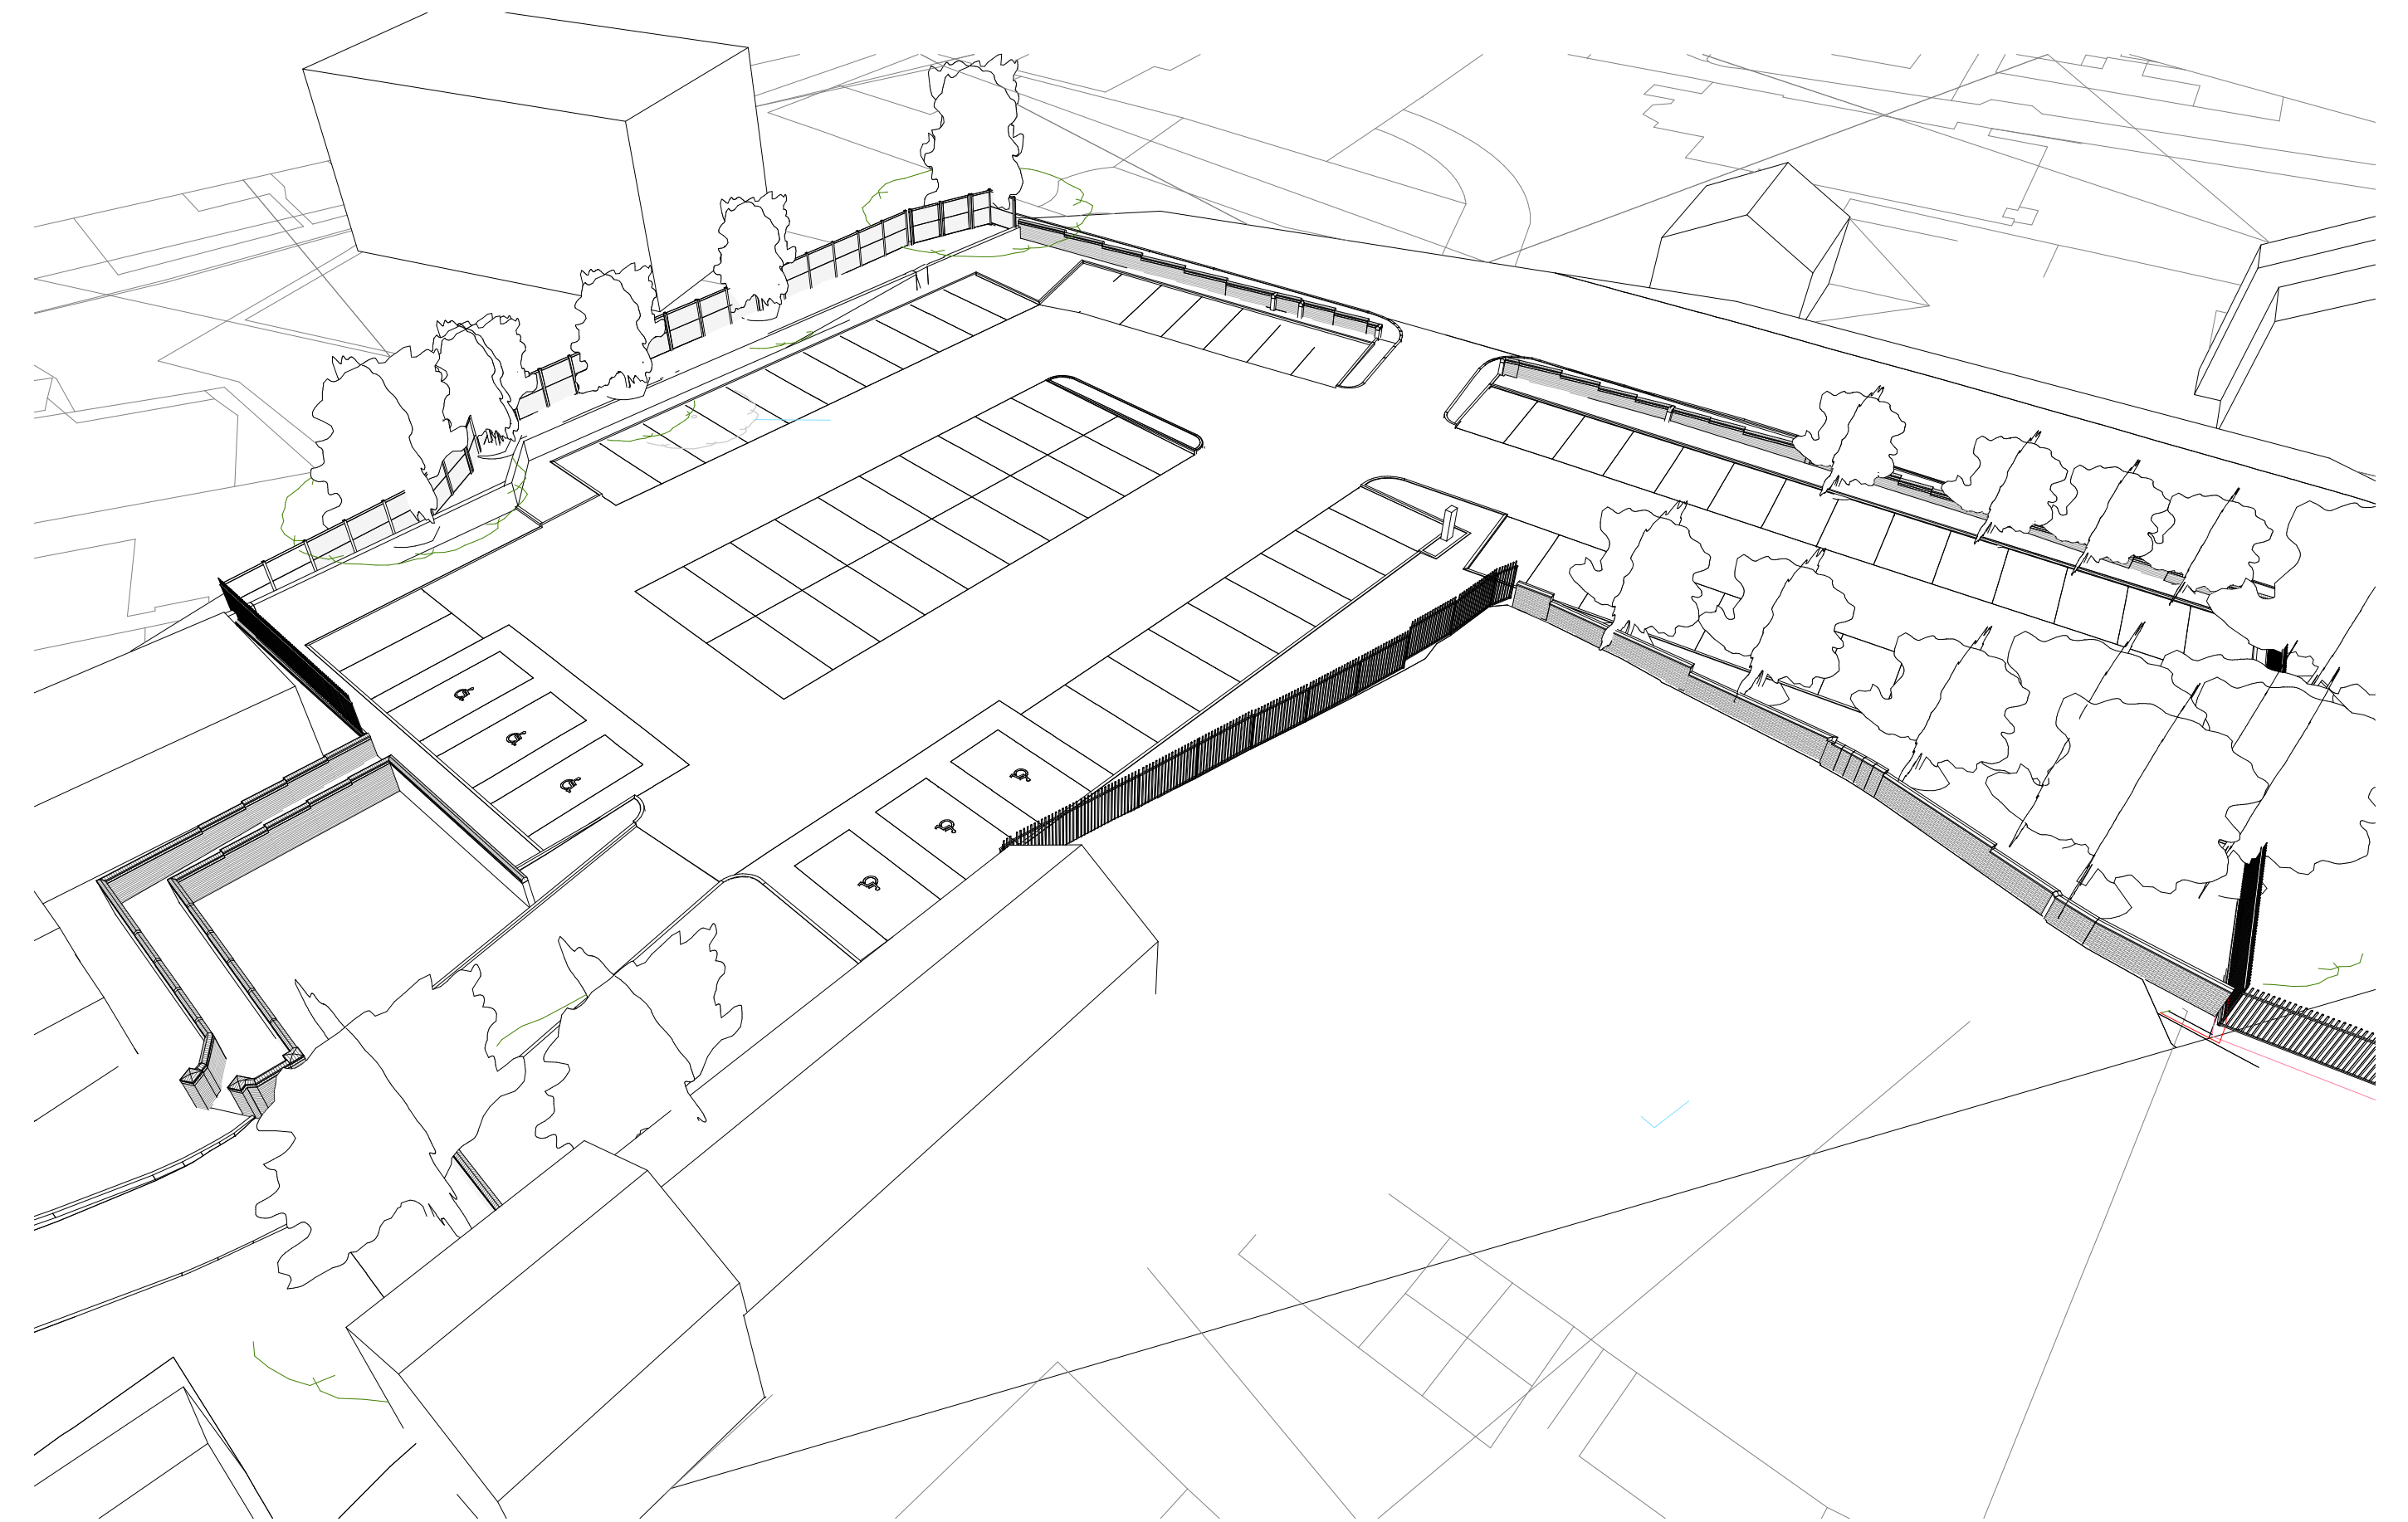

3D Aerial View As Proposed

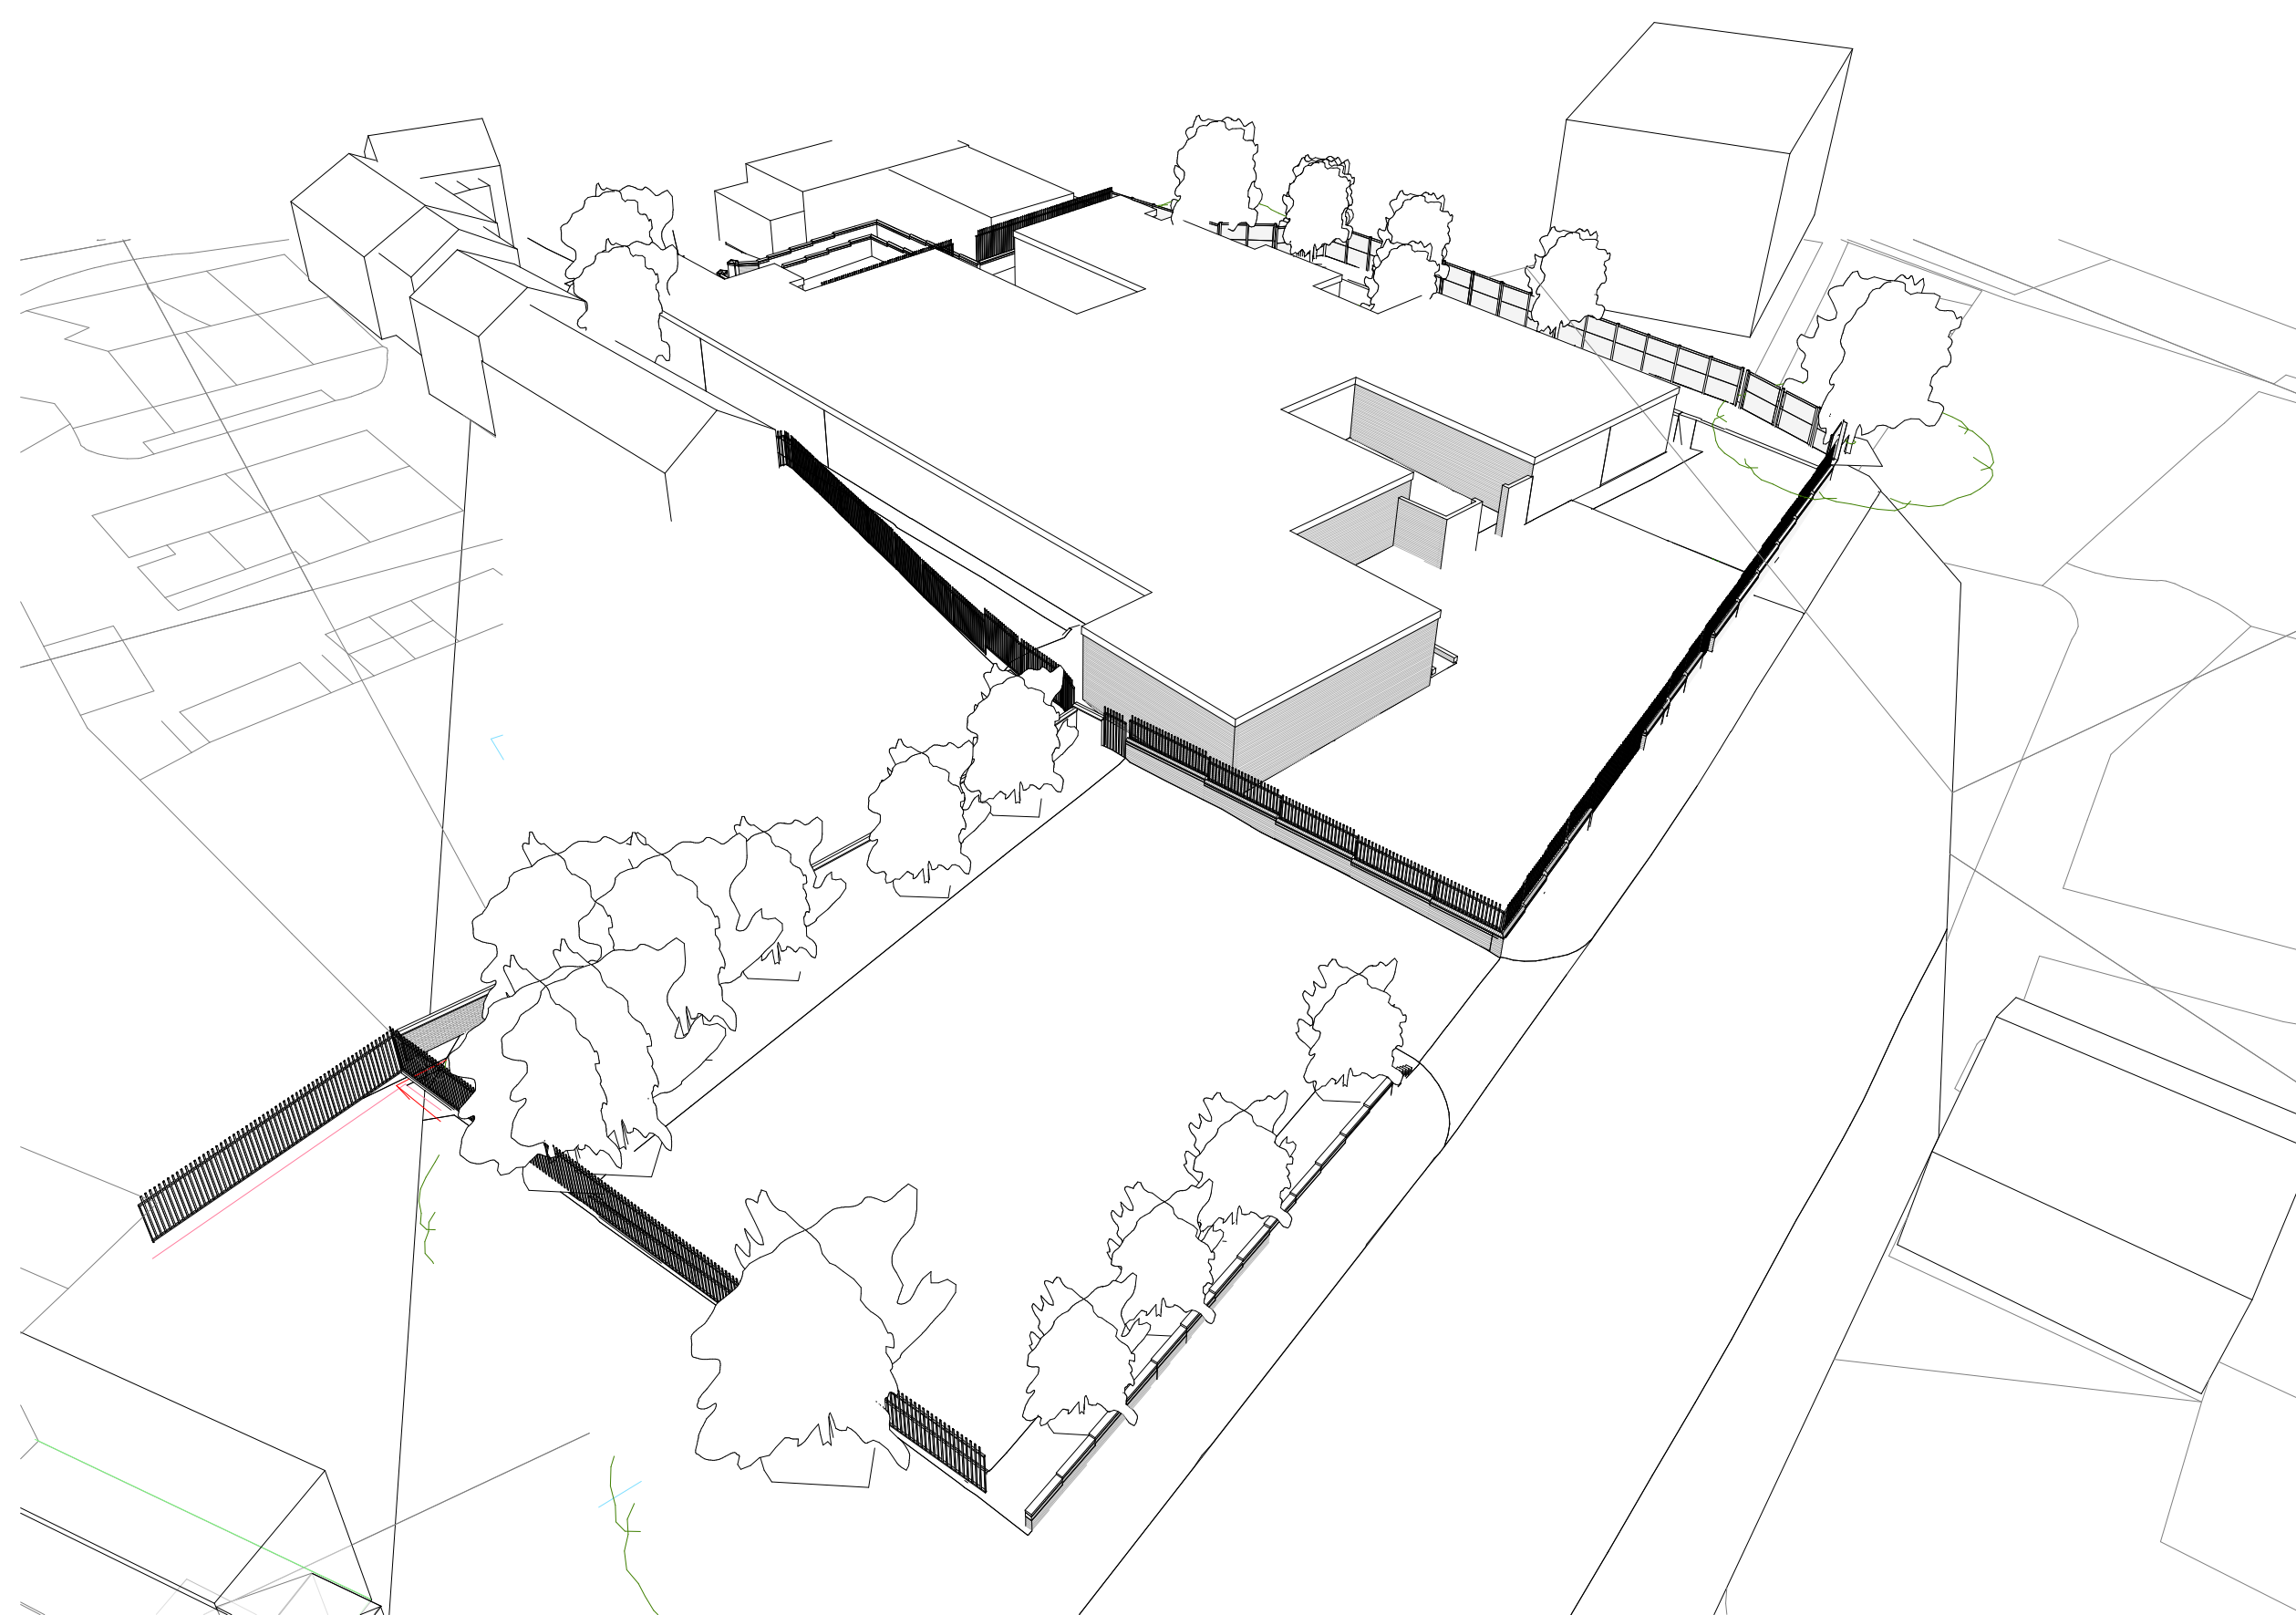

3D Aerial View As Existing 2

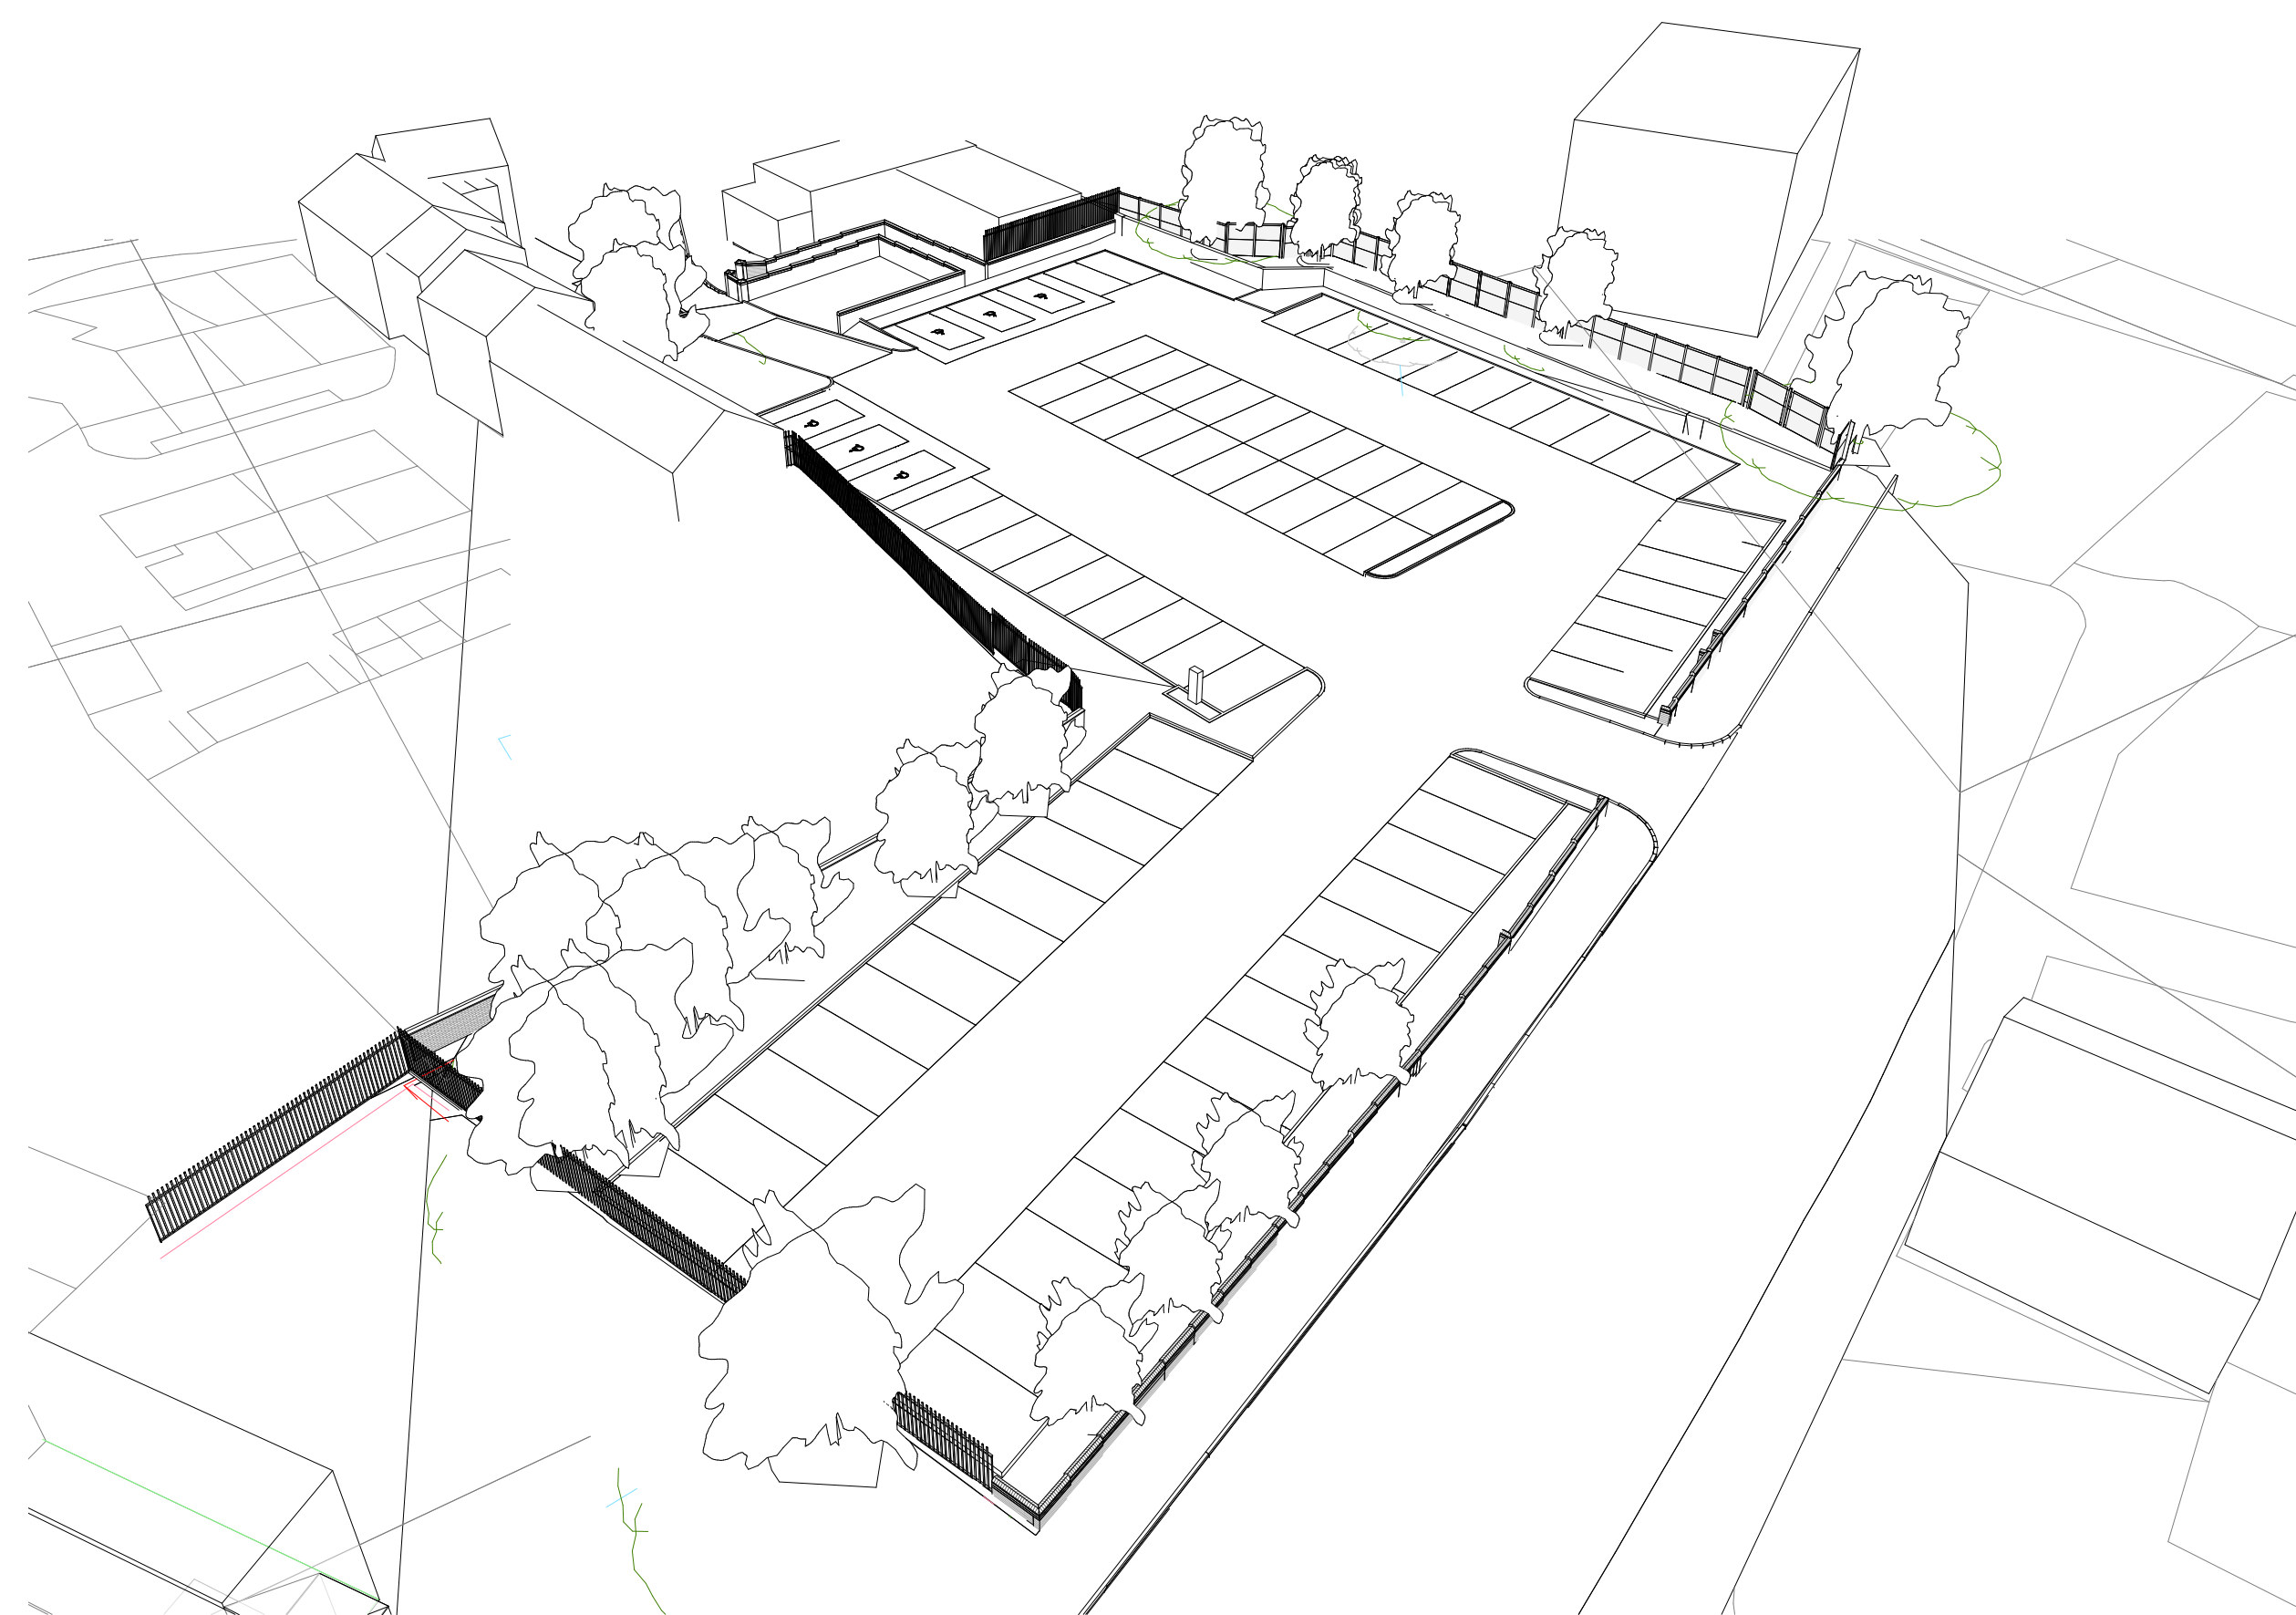

3D Aerial View AsProposed 2

Rev	Date	Drawn	Description
A	27/07/15	SL	Amended Access Ramp
B	17/08/15	SL	Levels amended to SE Specification
C	18/08/15	SL	Access ramp amended

WhiteDesign 

Client:
Resilienti

Project:
Hoyland Site A, Duke Street,
Hoyland

Title:
3D Views

Scales:	Drawn:	Date:	Checked:
	SL	08/09/2015 17:07:00	KU

Drawing no:	Rev:
0010.13.02 135	C

The White House, 24a St Andrews Road, Sheffield, S11 9AL
T: 0114 226 0255 F: 0114 226 0256
E: office@whitedg.co.uk W: www.whitedg.co.uk

PLANNING