
Proposed Plan View (With Boundary)

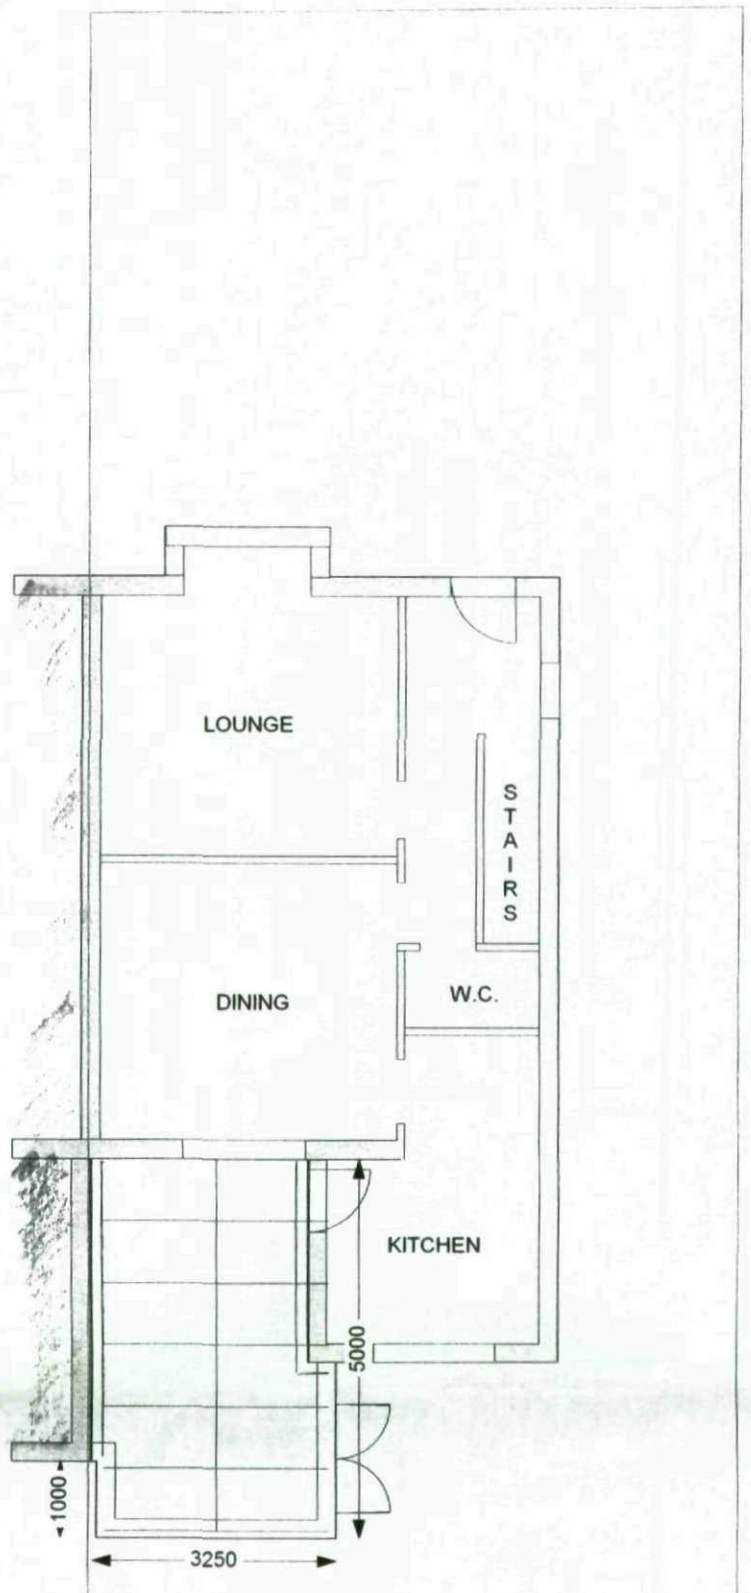

Proposed Site Address

MR & MRS THOMPSON
279 DODWORTH ROAD

BARNSLEY
S70 6PF
SOUTH YORKSHIRE


A3

Drawing Scale: 1:100

RoofWright

Existing Plan View (With Boundary)

DODWORTH ROAD

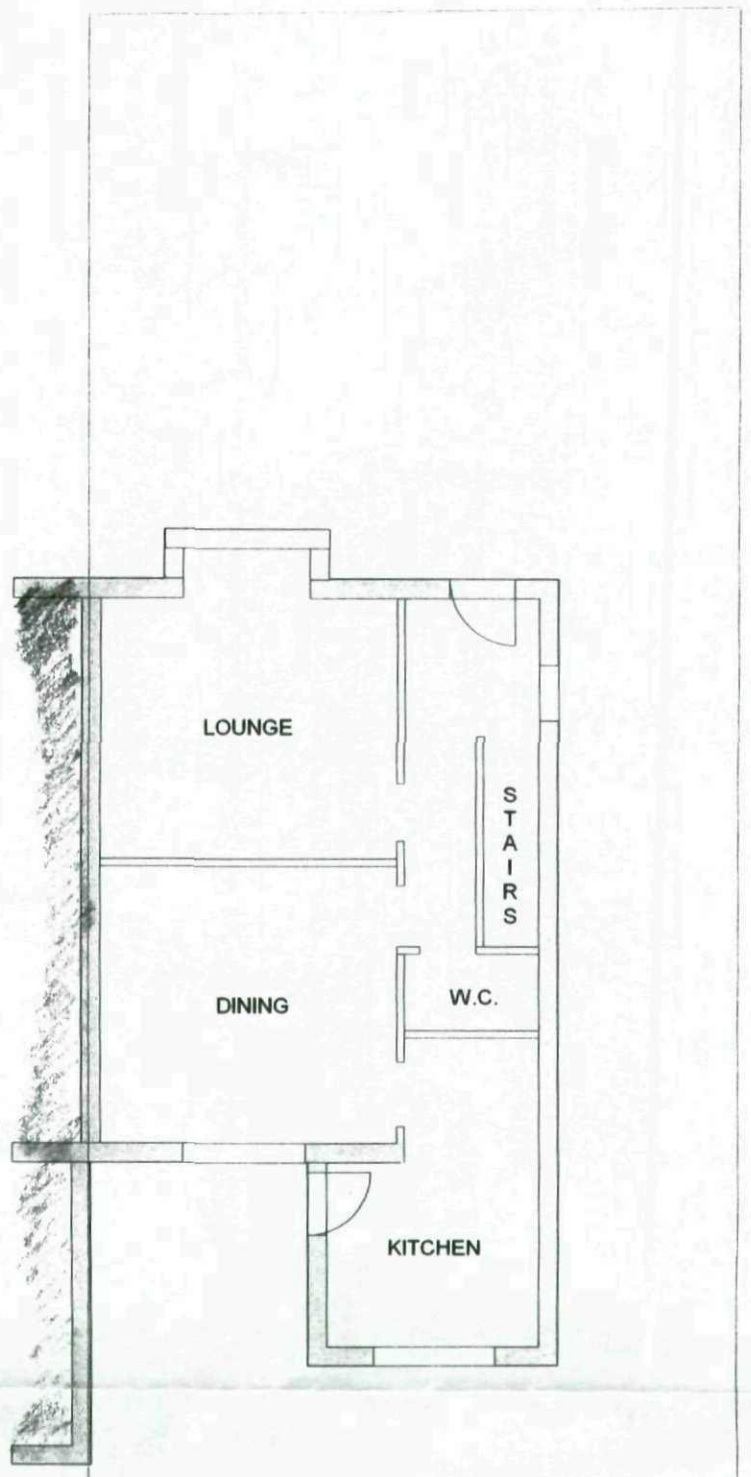

N

Existing Site Address

MR & MRS THOMPSON
279 DODWORTH ROAD

BARNSLEY
S70 6PF
SOUTH YORKSHIRE

A3

Drawing Scale: 1:100

RoofWright