



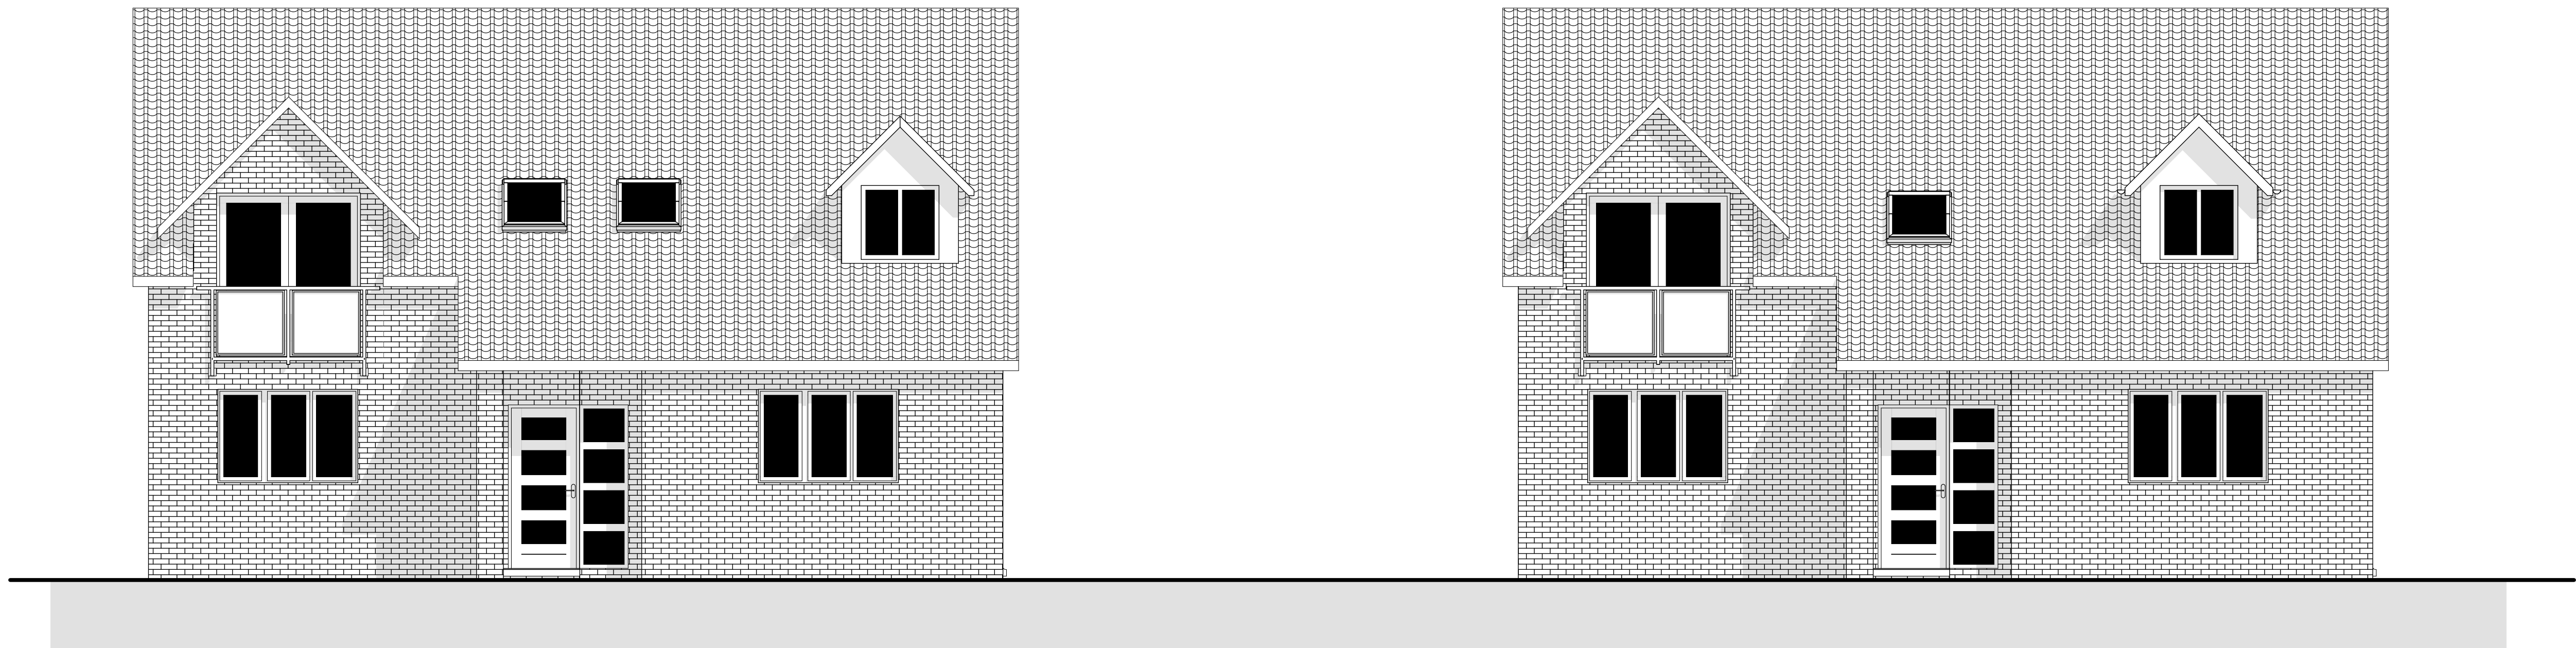

A23


Elevation

1:50

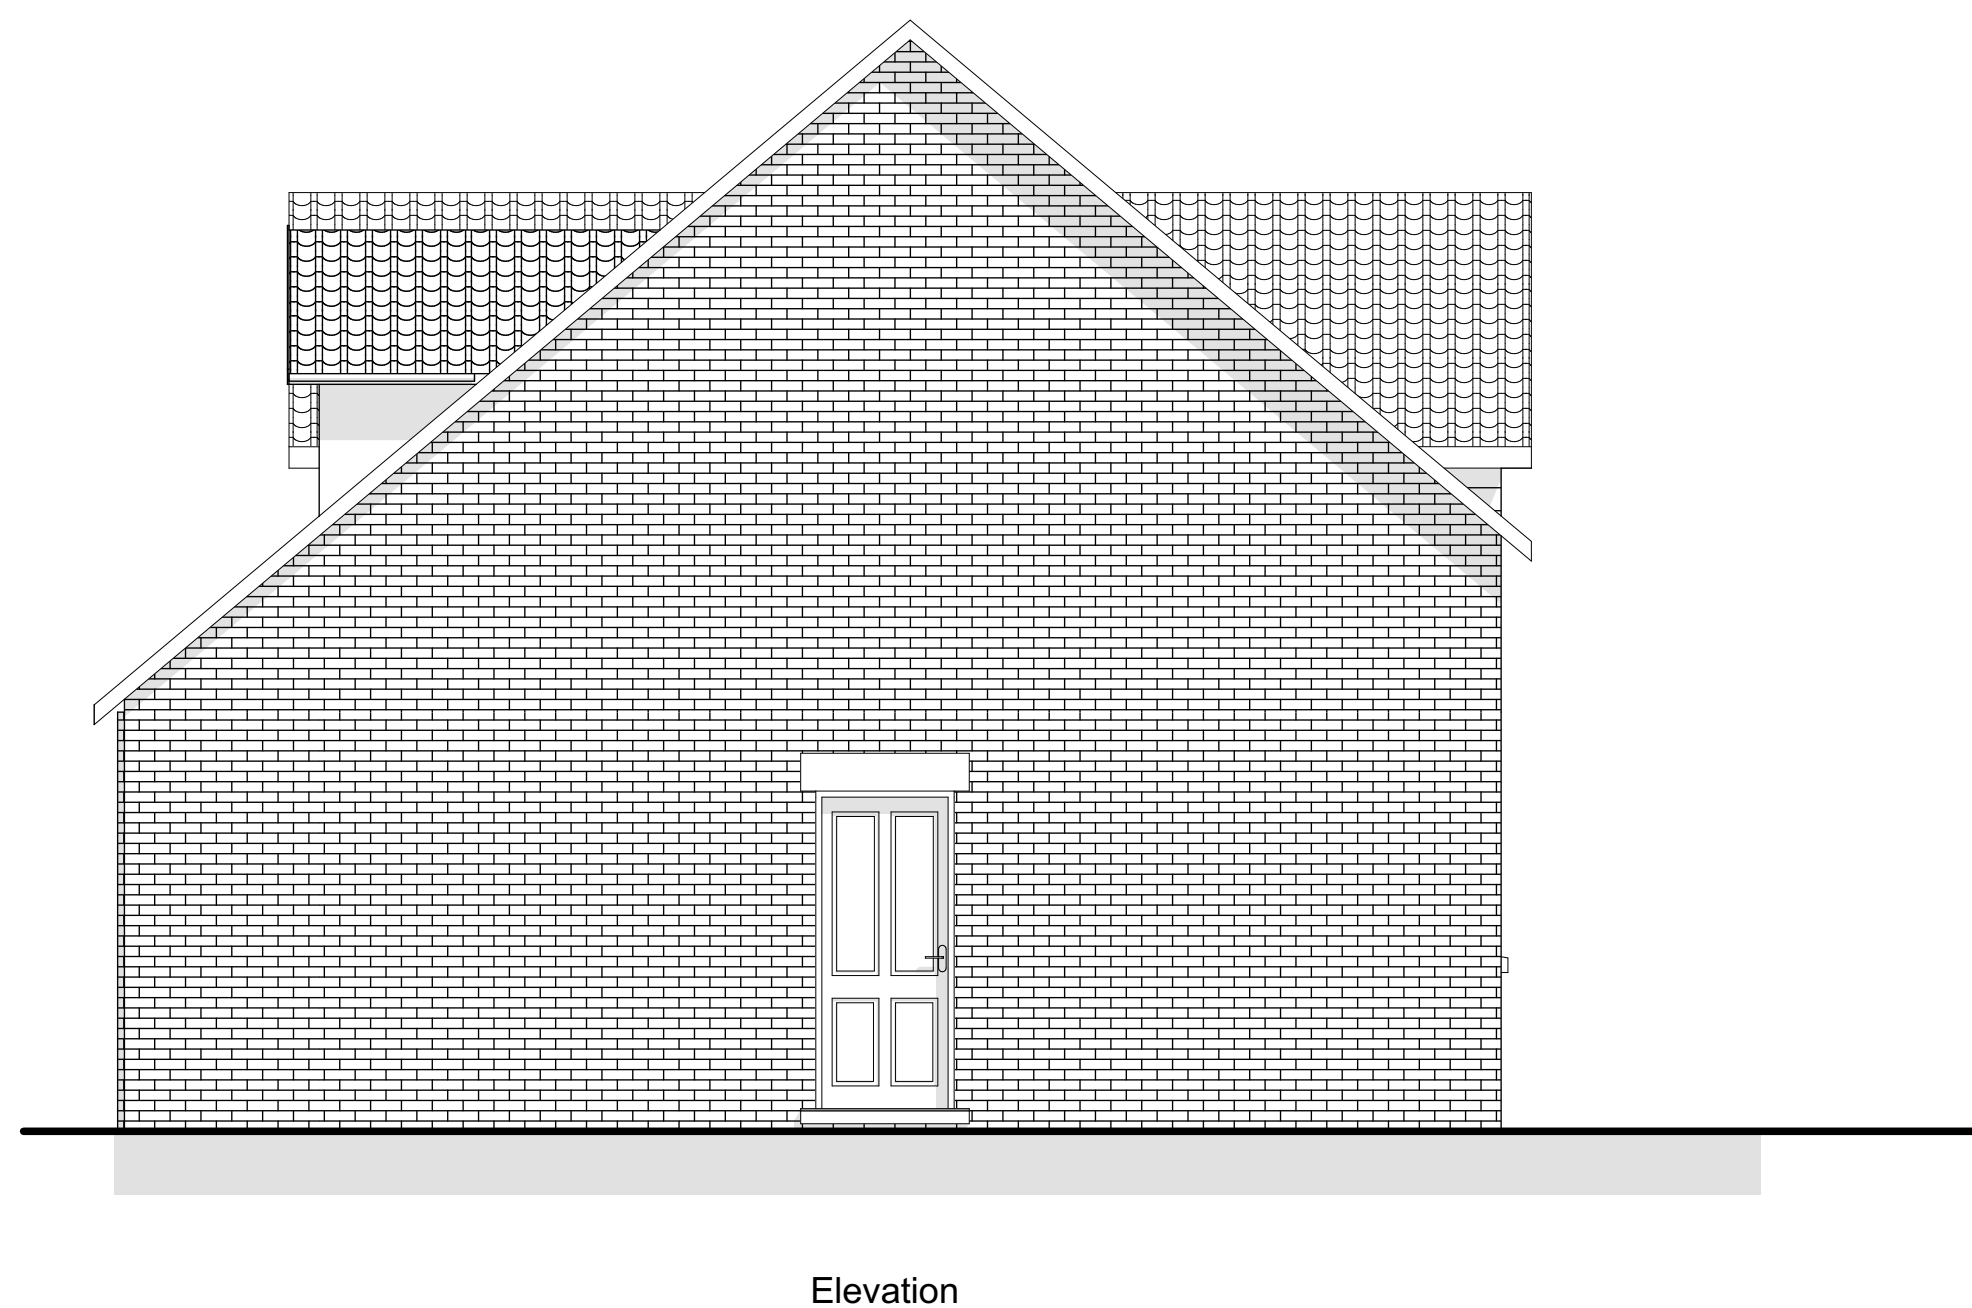

Elevation

1:50

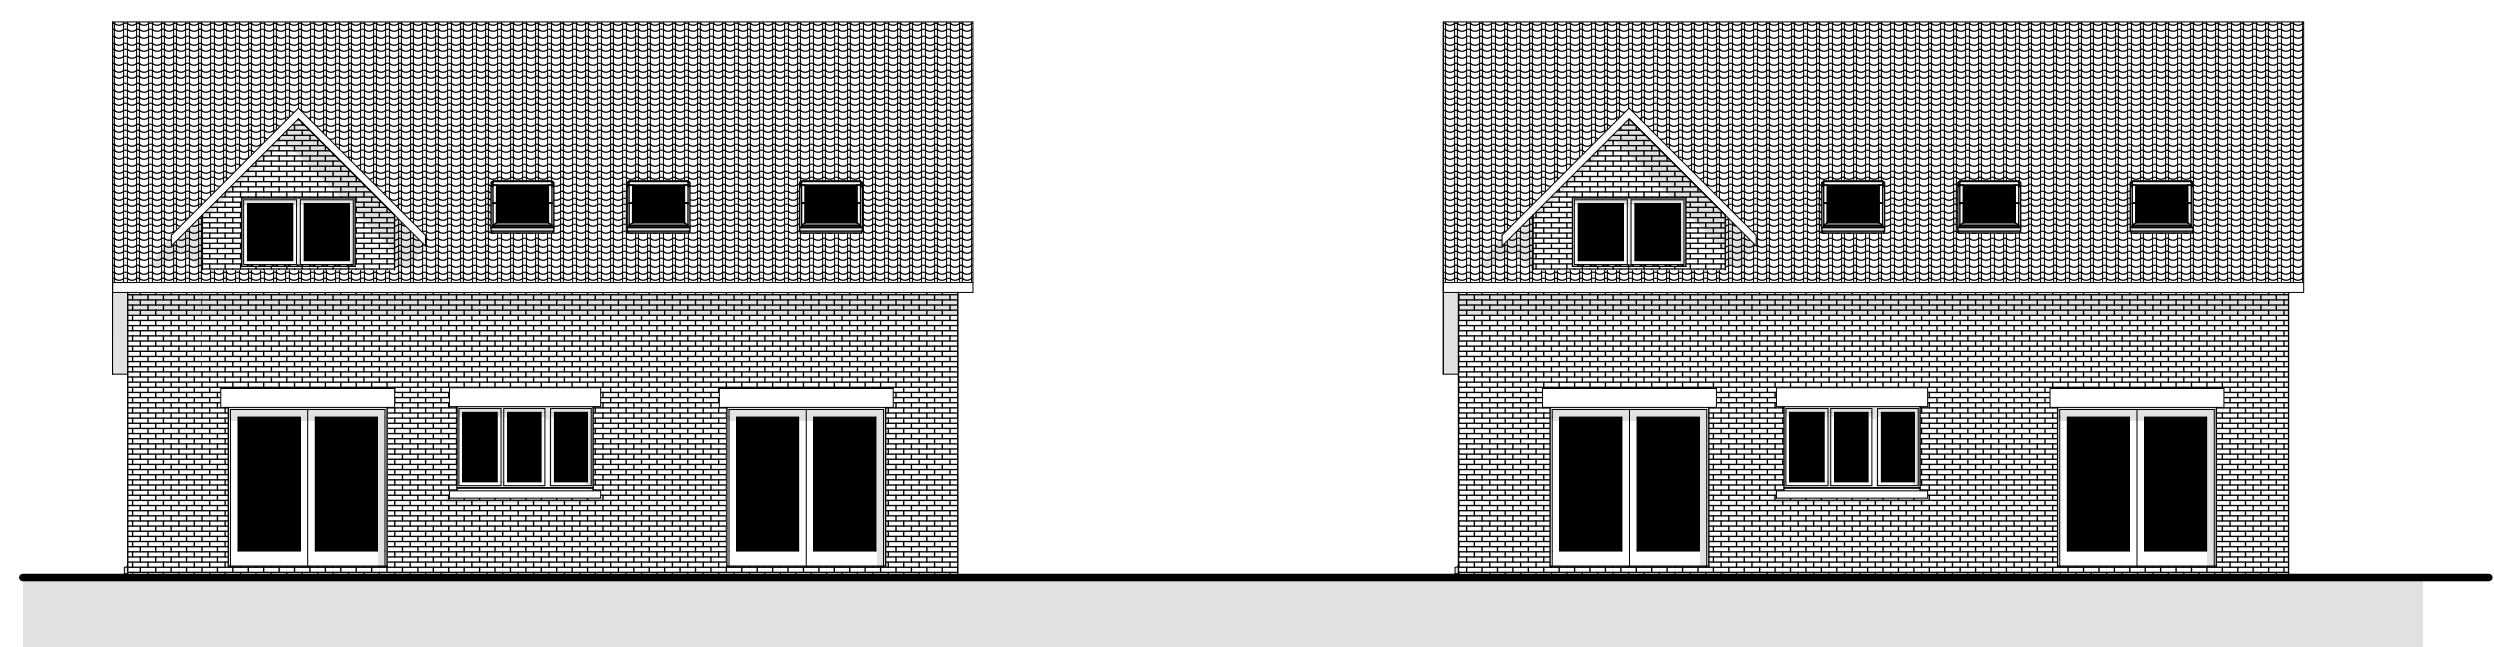

A25

Elevation

1:100

Client: Tankersley Developments


Project: 3 or 4 bedroom elevations

Drawing Title: As Proposed Elevations

Scale: 1:50, 1:100 **Date:** 10/07/2020

Drawn By: AR **Rev:**

Drawing Nr: 2

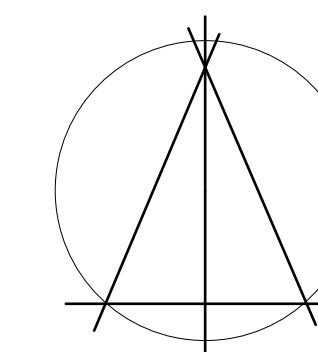

Alan Robinson
Chartered Architect BA Dip Arch RIBA BSc (Hons)
2 Gawber Road, Barnsley S75 2AF
Tel/Fax 01226 286066
Mob: 07947808933