
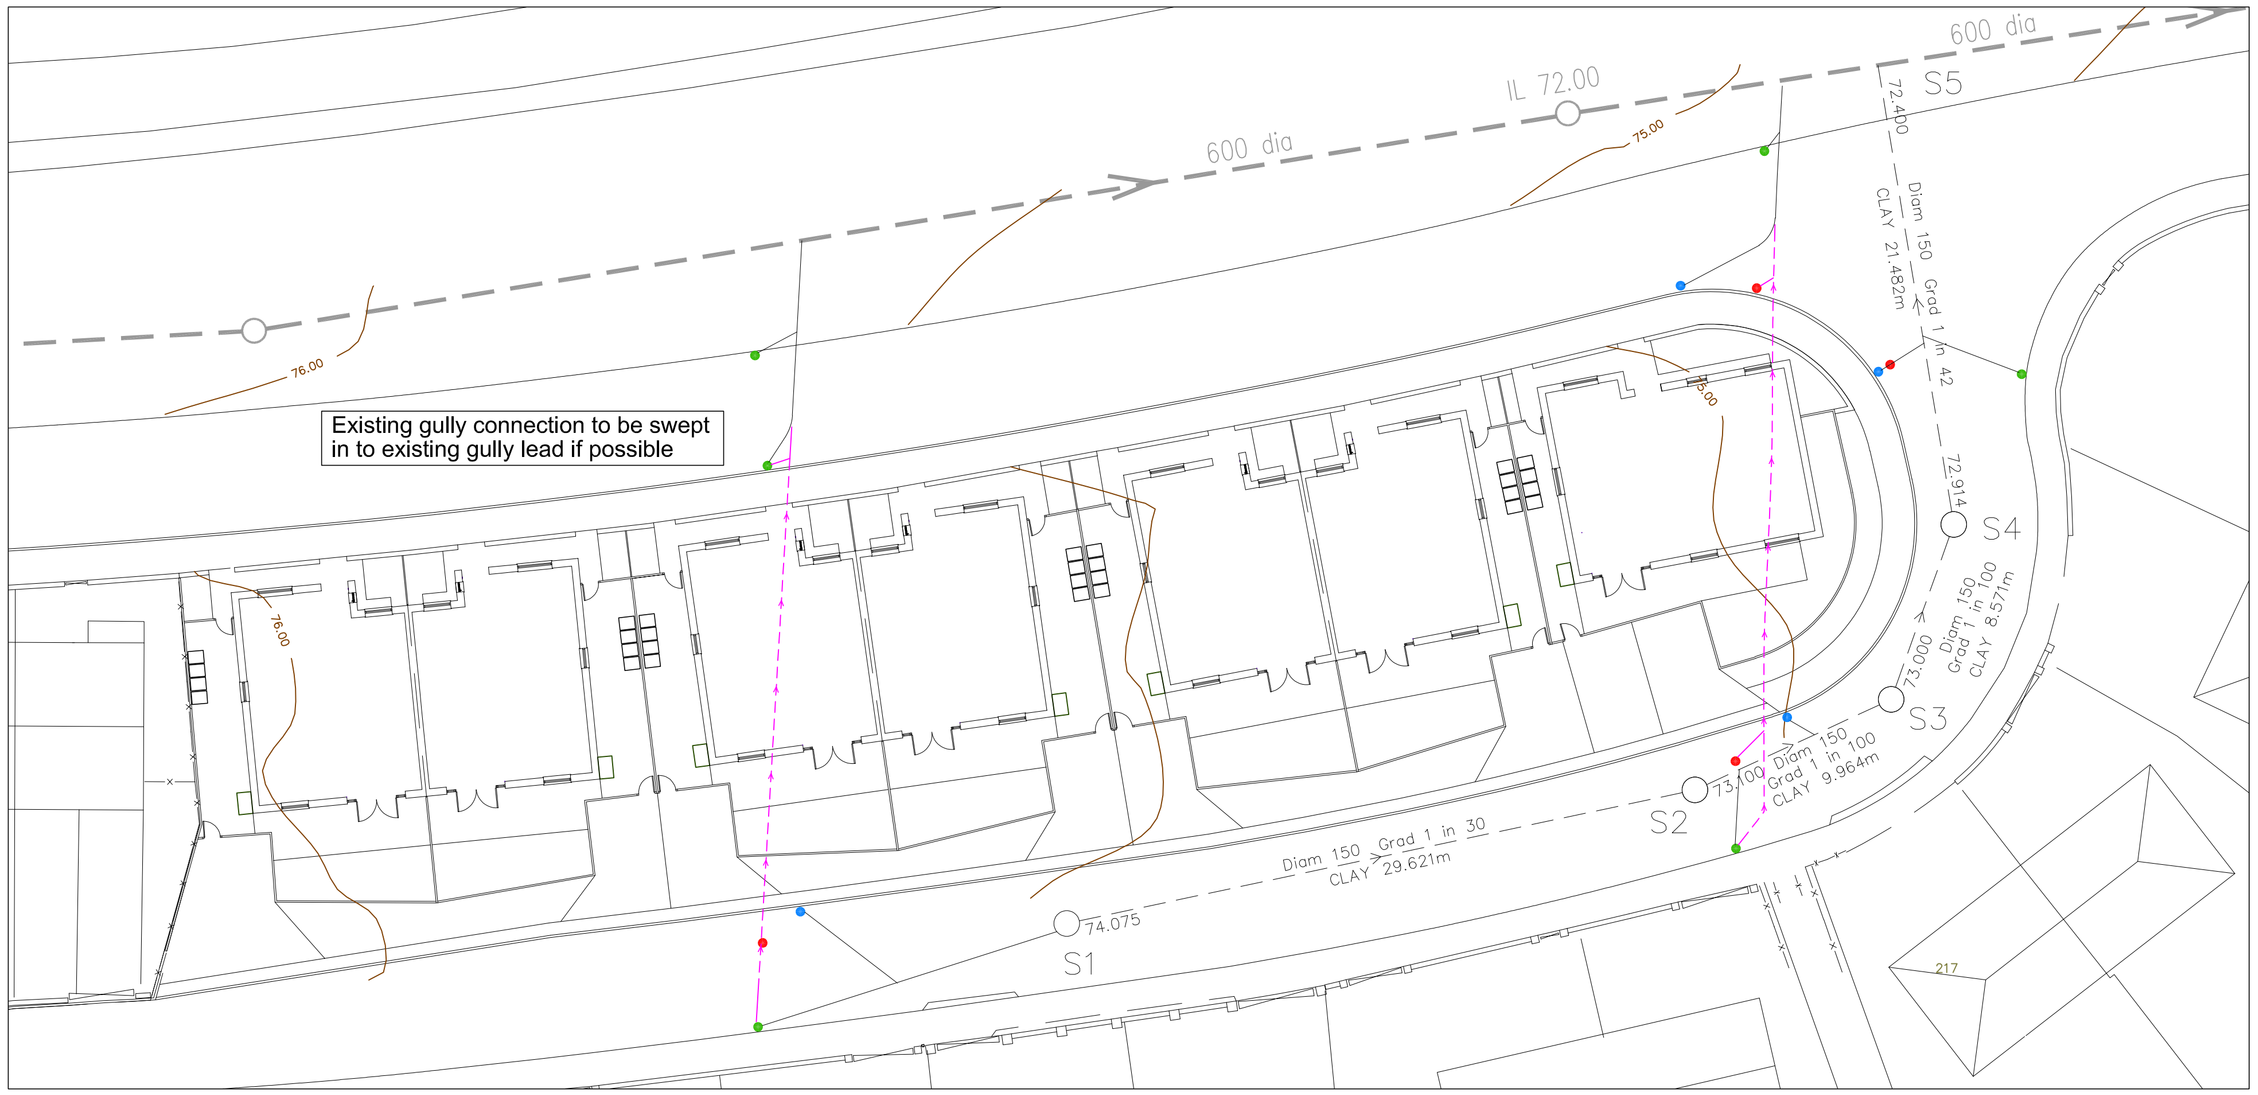


DRAINAGE KEY

- Proposed gully
- Existing gully to remain - Connect to new Highway drain/Existing sewer
- Existing gully to be removed and backfilled with concrete
- Proposed Highway drain
- Existing Highway drainage to be abandoned
- Existing Public SW sewer to remain

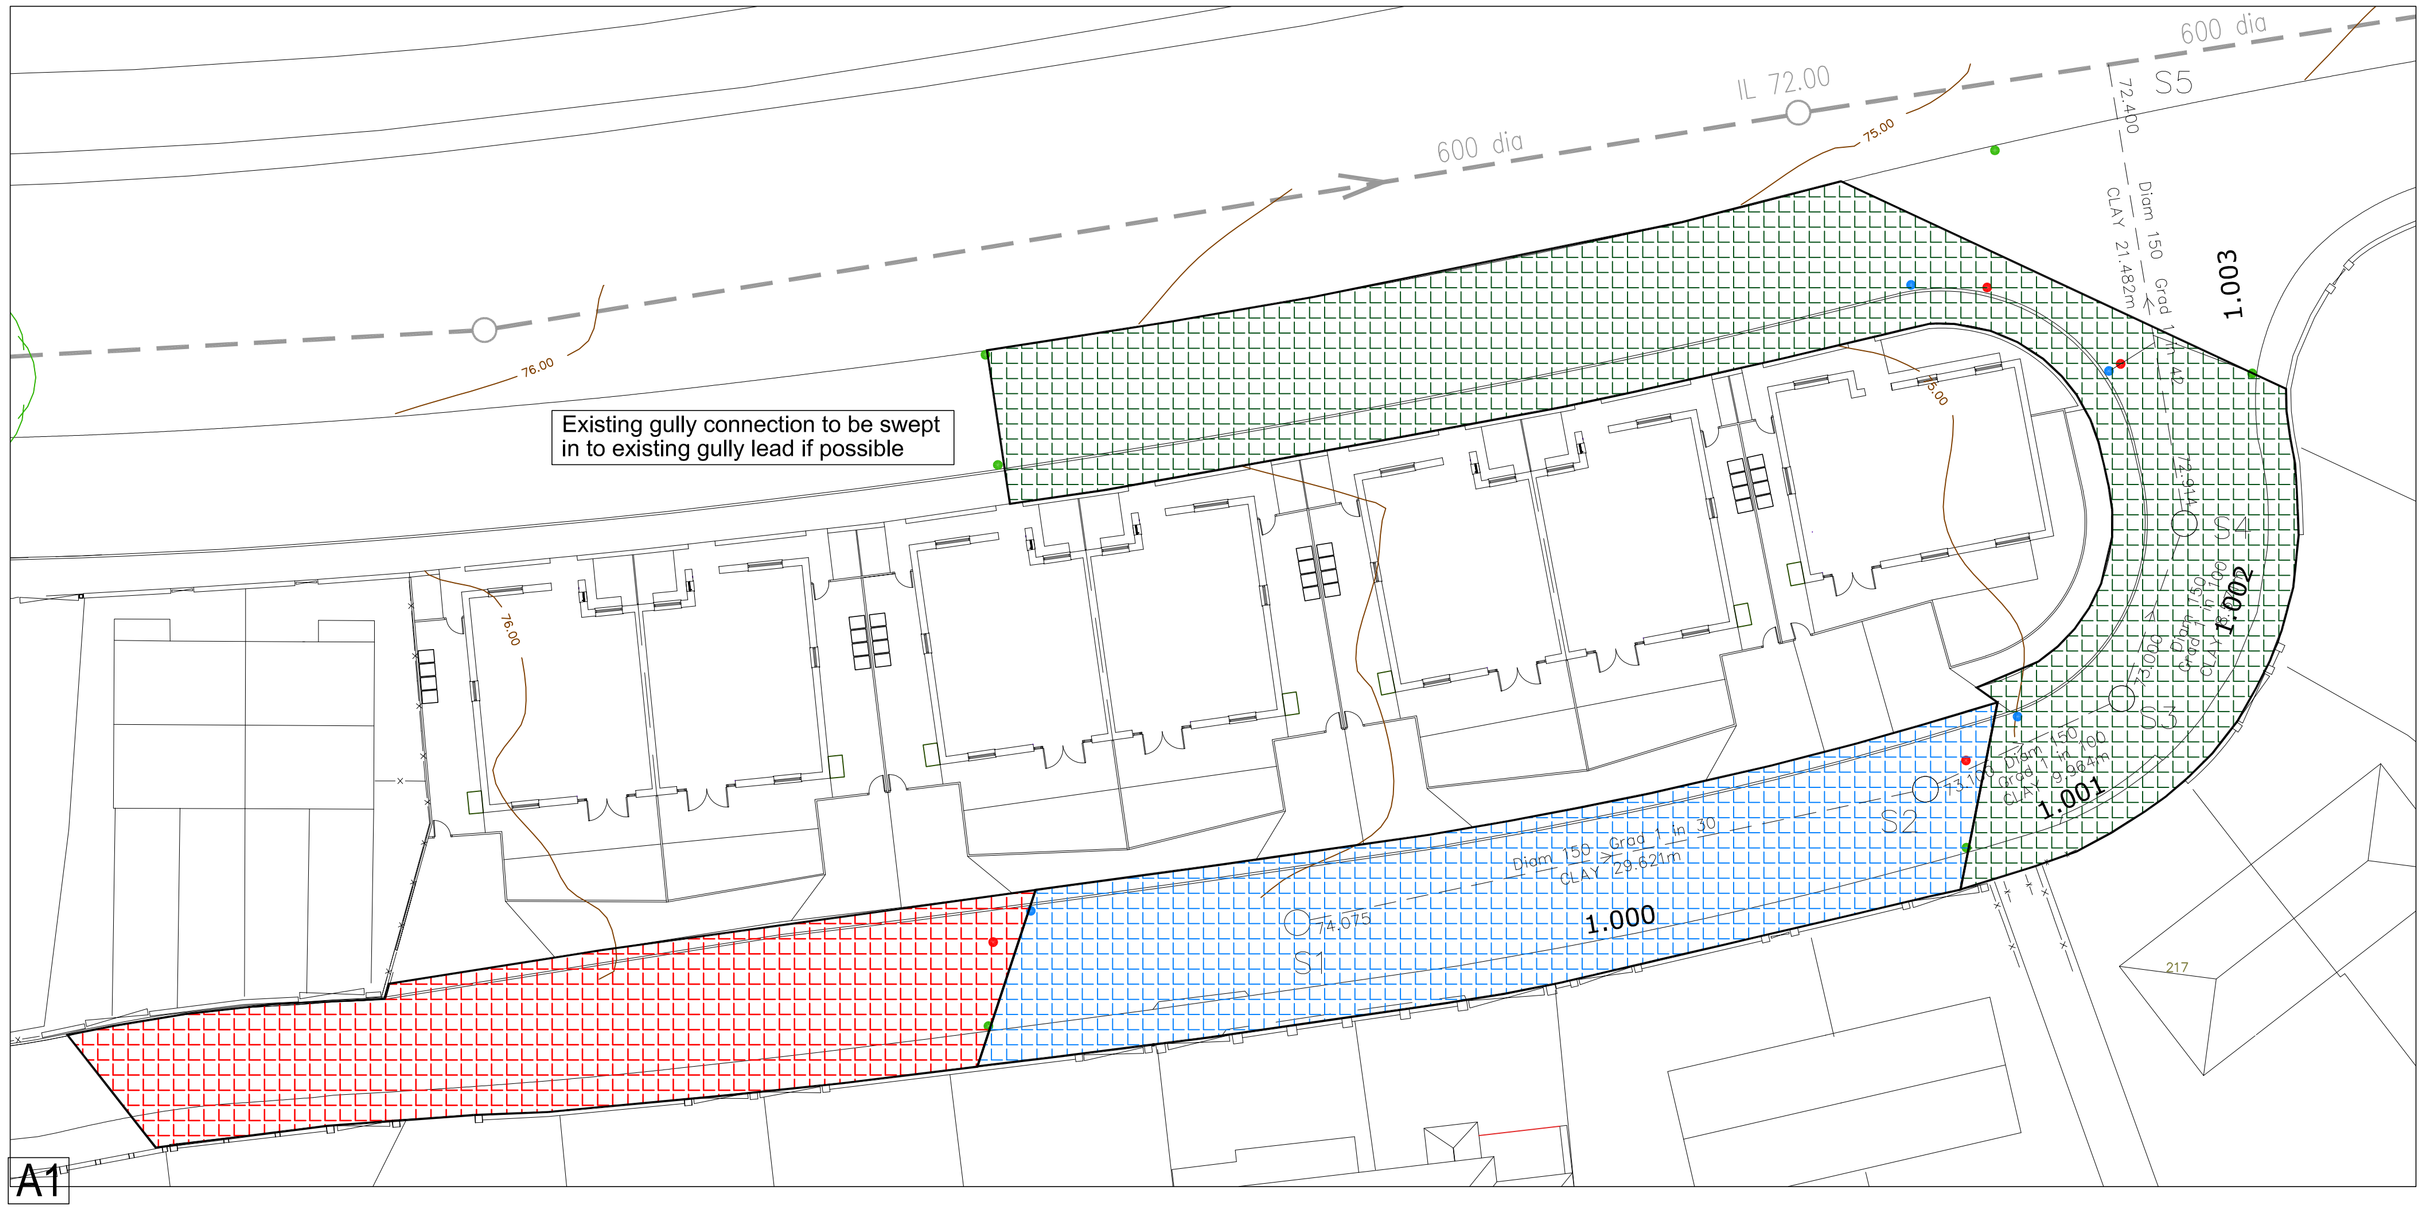

IMPERMEABLE AREAS

1.000-283m2

1.001-352m2

1.003-560m2

A1

Preliminary

Rev	Details	Date	Drwn.	Chk.
D	Gully lead to entrance shown abandoned	18-3-22	AST	
C	Gullies to entrance area amended	17-3-22	AST	
B	Gullies to S1 shown as a junction	4-3-22	AST	
A	Inverts of S2 downstream amended	25-2-22	AST	

NPS

Laithes Close
Athersley South, Barnsley

Section 278 works
Highway drainage

Dwg No. : STE/20/18/16 D

Date : 14-2-22

Scale : 1:200

Copyright © Shaun Tonge Engineering

SHAUN TONGE ENGINEERING
11 Broomhead Road. Wombwell. Barnsley, S73 0SA.
Tel 01226 755929. Mobile 07528 278070 . Email Shauntongeengineering@yahoo.co.uk