




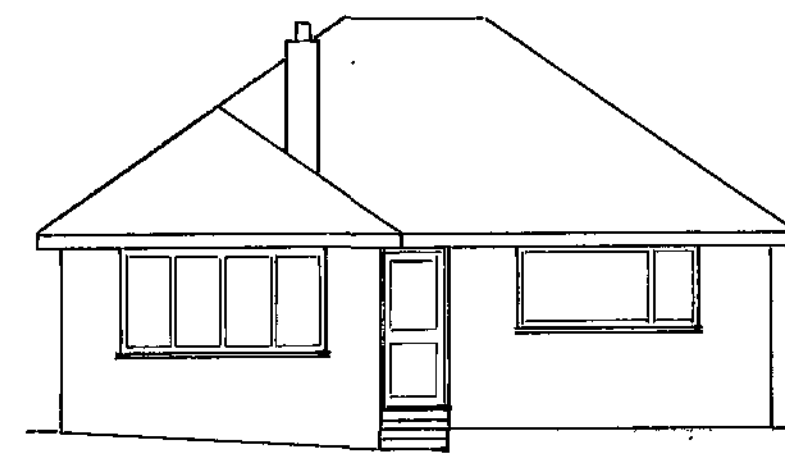


Front Elevation Existing

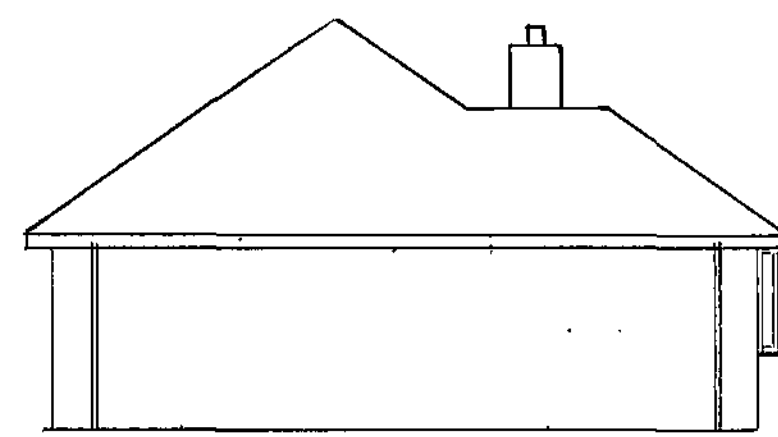


Side Elevation (Overdale Rd) Existing

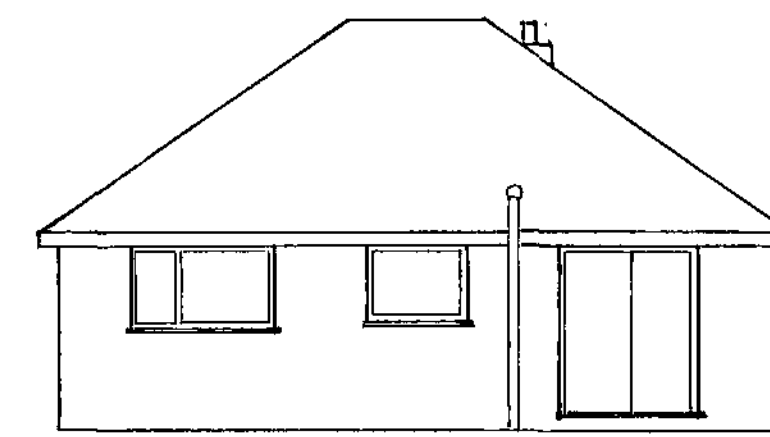


Rear Elevation Existing

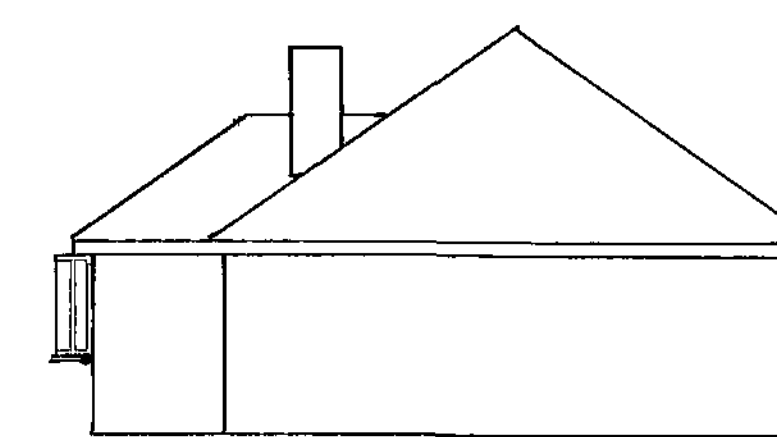


Side Elevation Existing

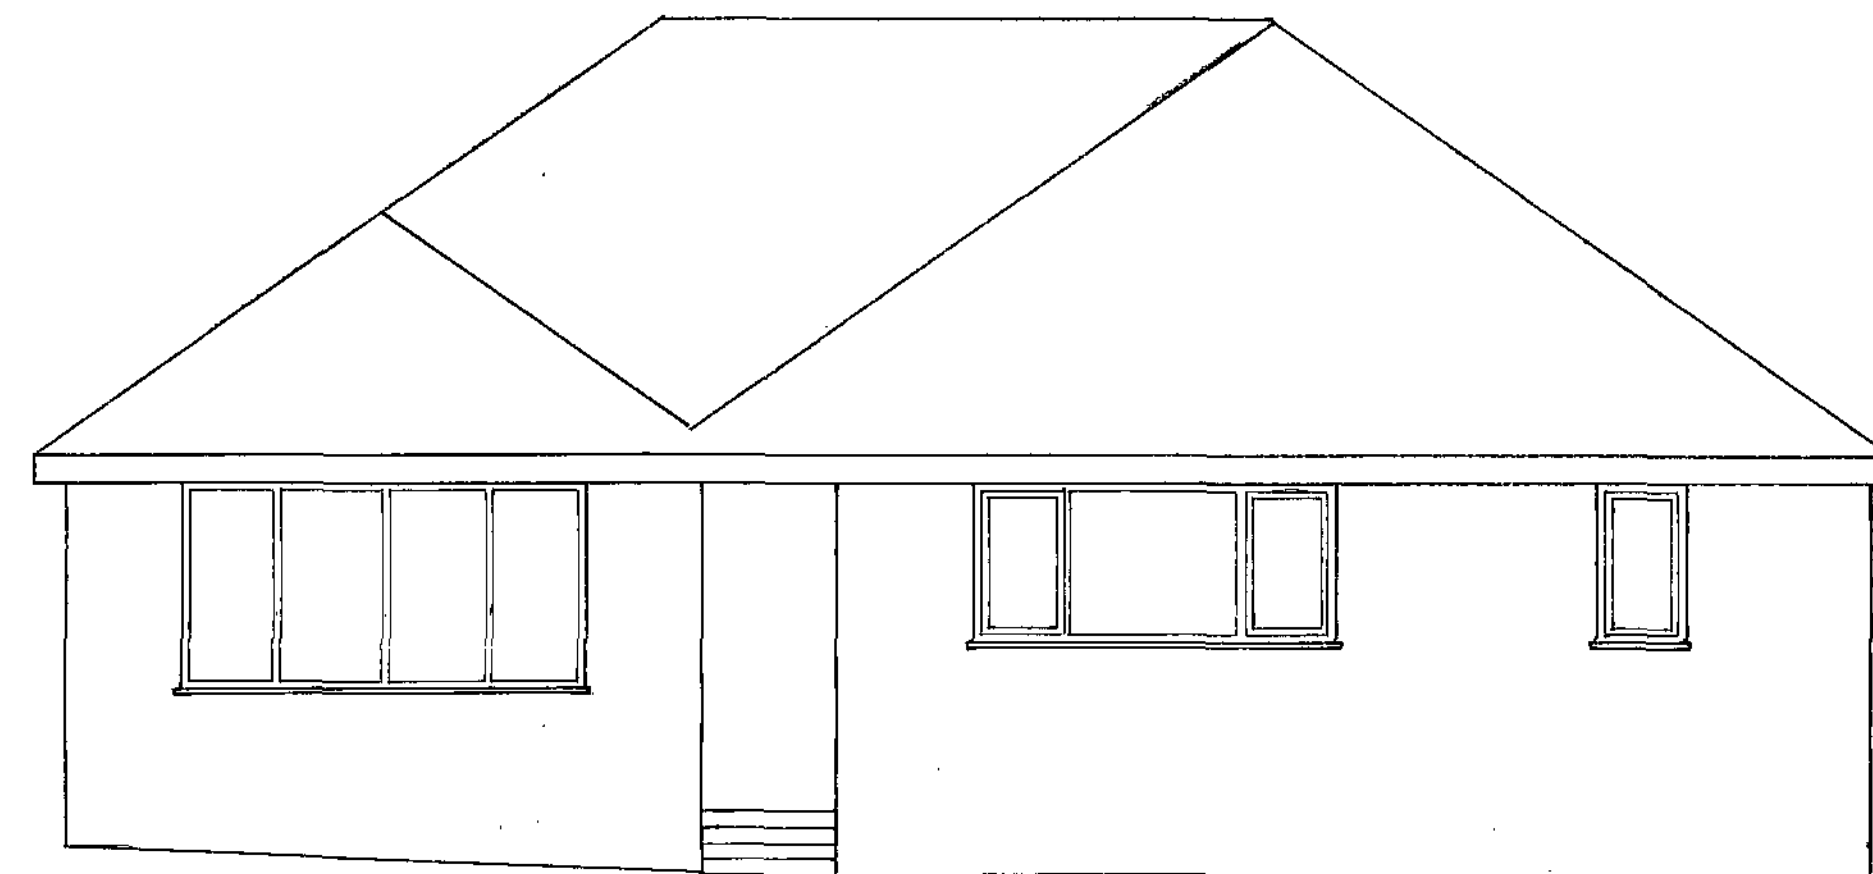

Front Elevation Proposed

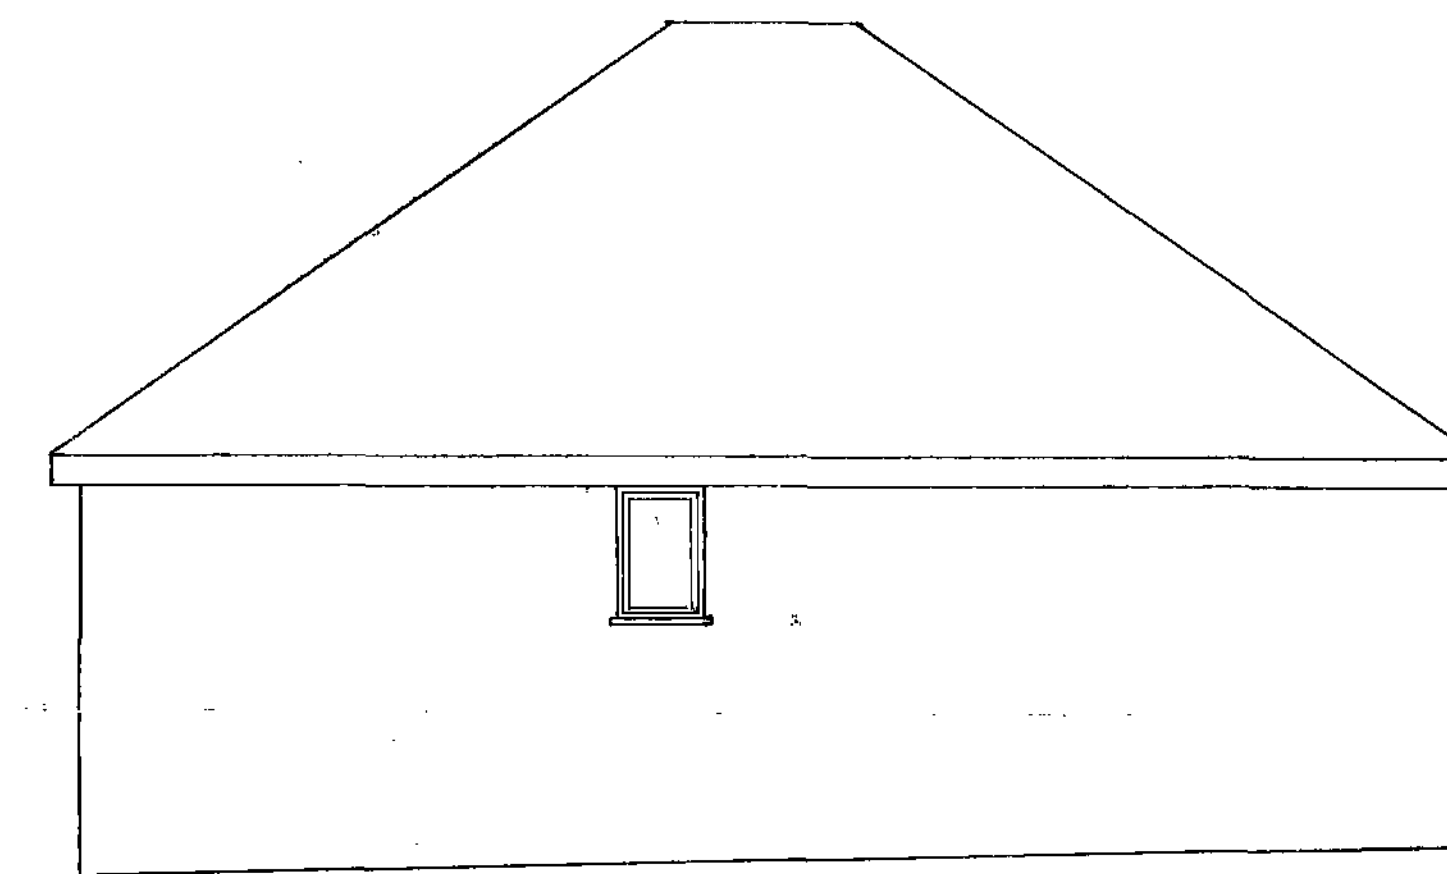


Side Elevation Proposed

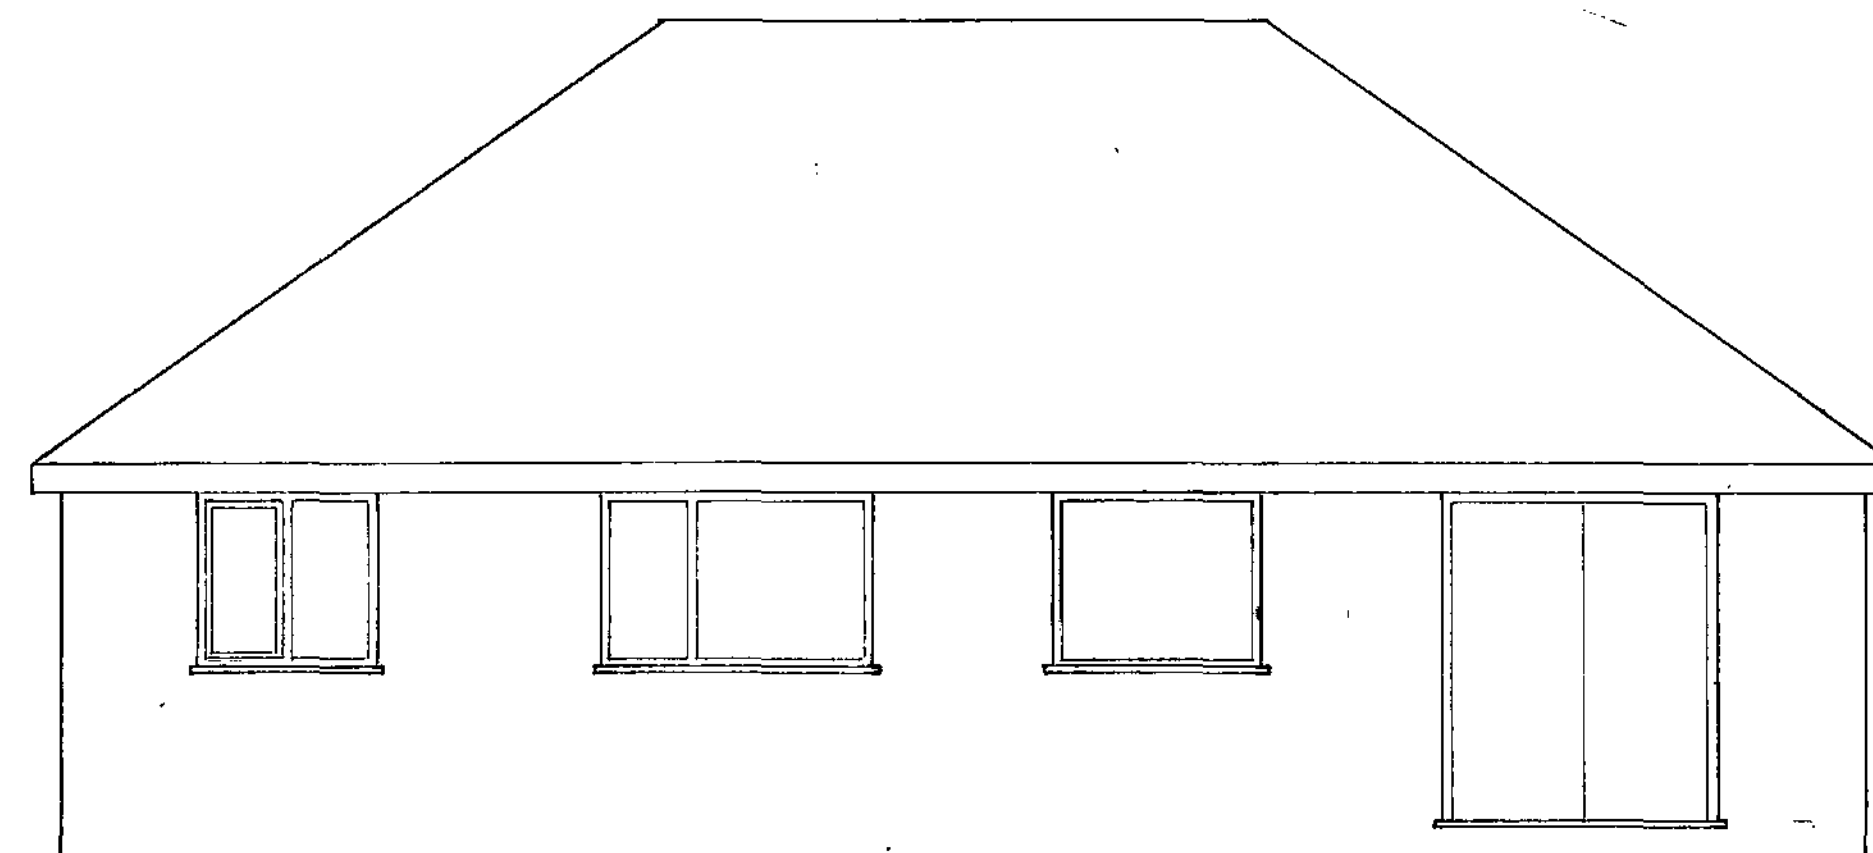


Rear Elevation Proposed



Proposed Extension To Side and Front Elevations	
Mr & Mrs Usher 26 Ewden Road Wombwell	
Scales 1:50 & 1:100	October 2008

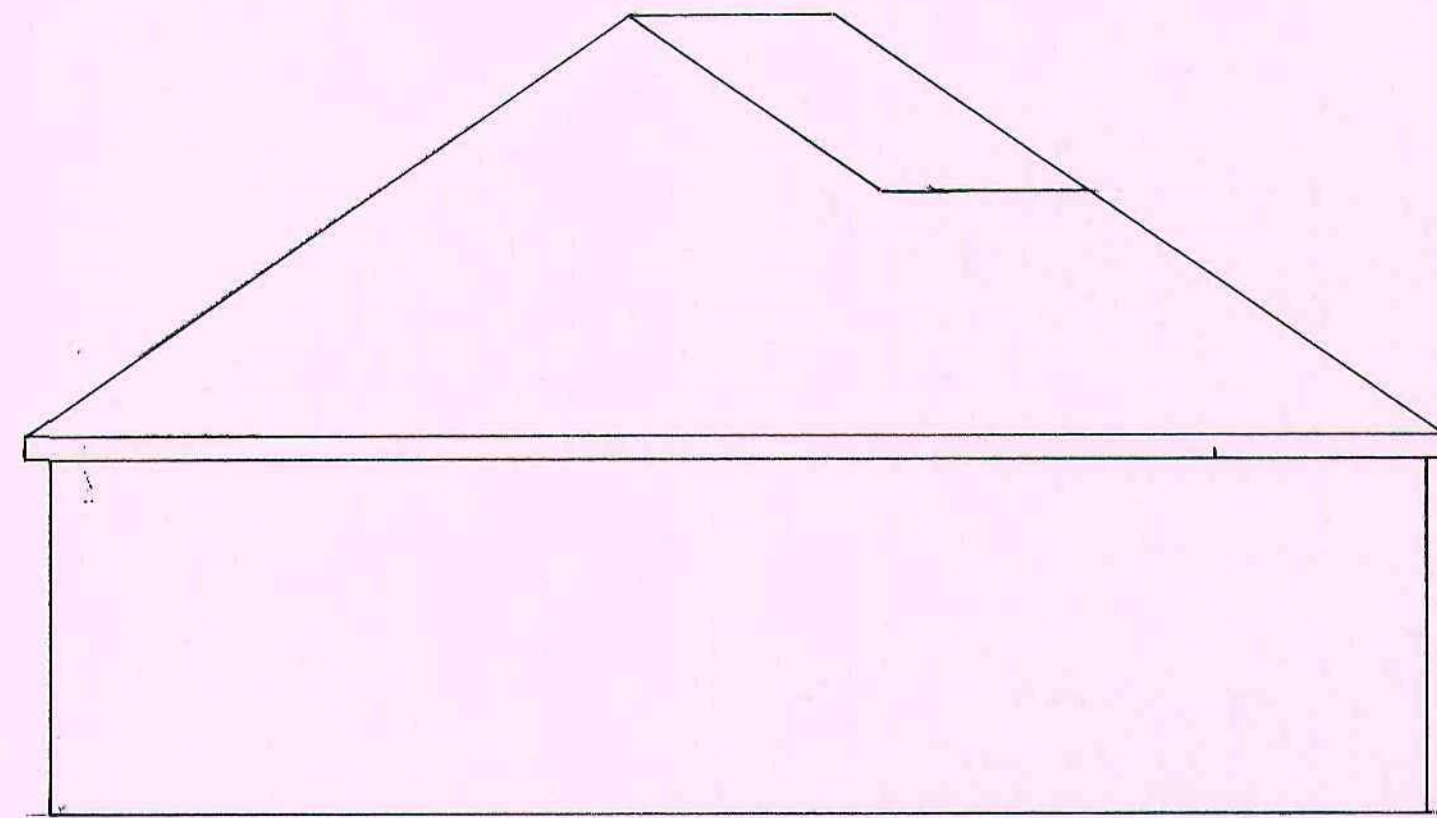

Side Elevation (Overdale Road) Proposed

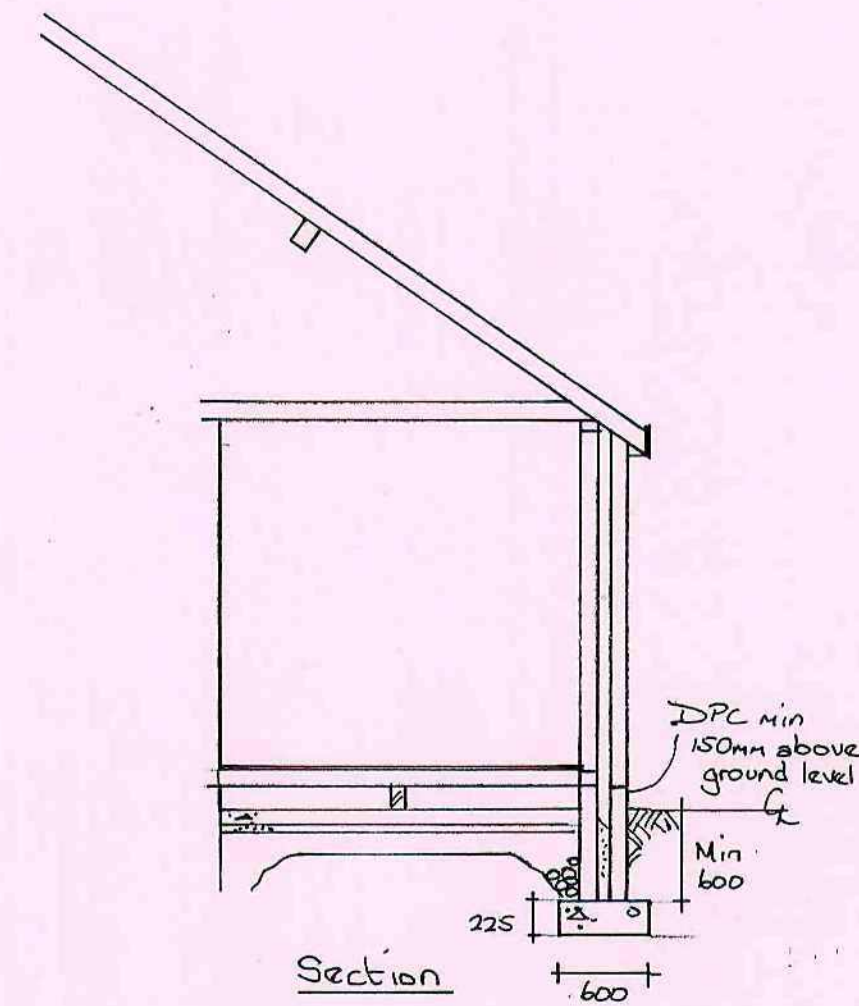

Section

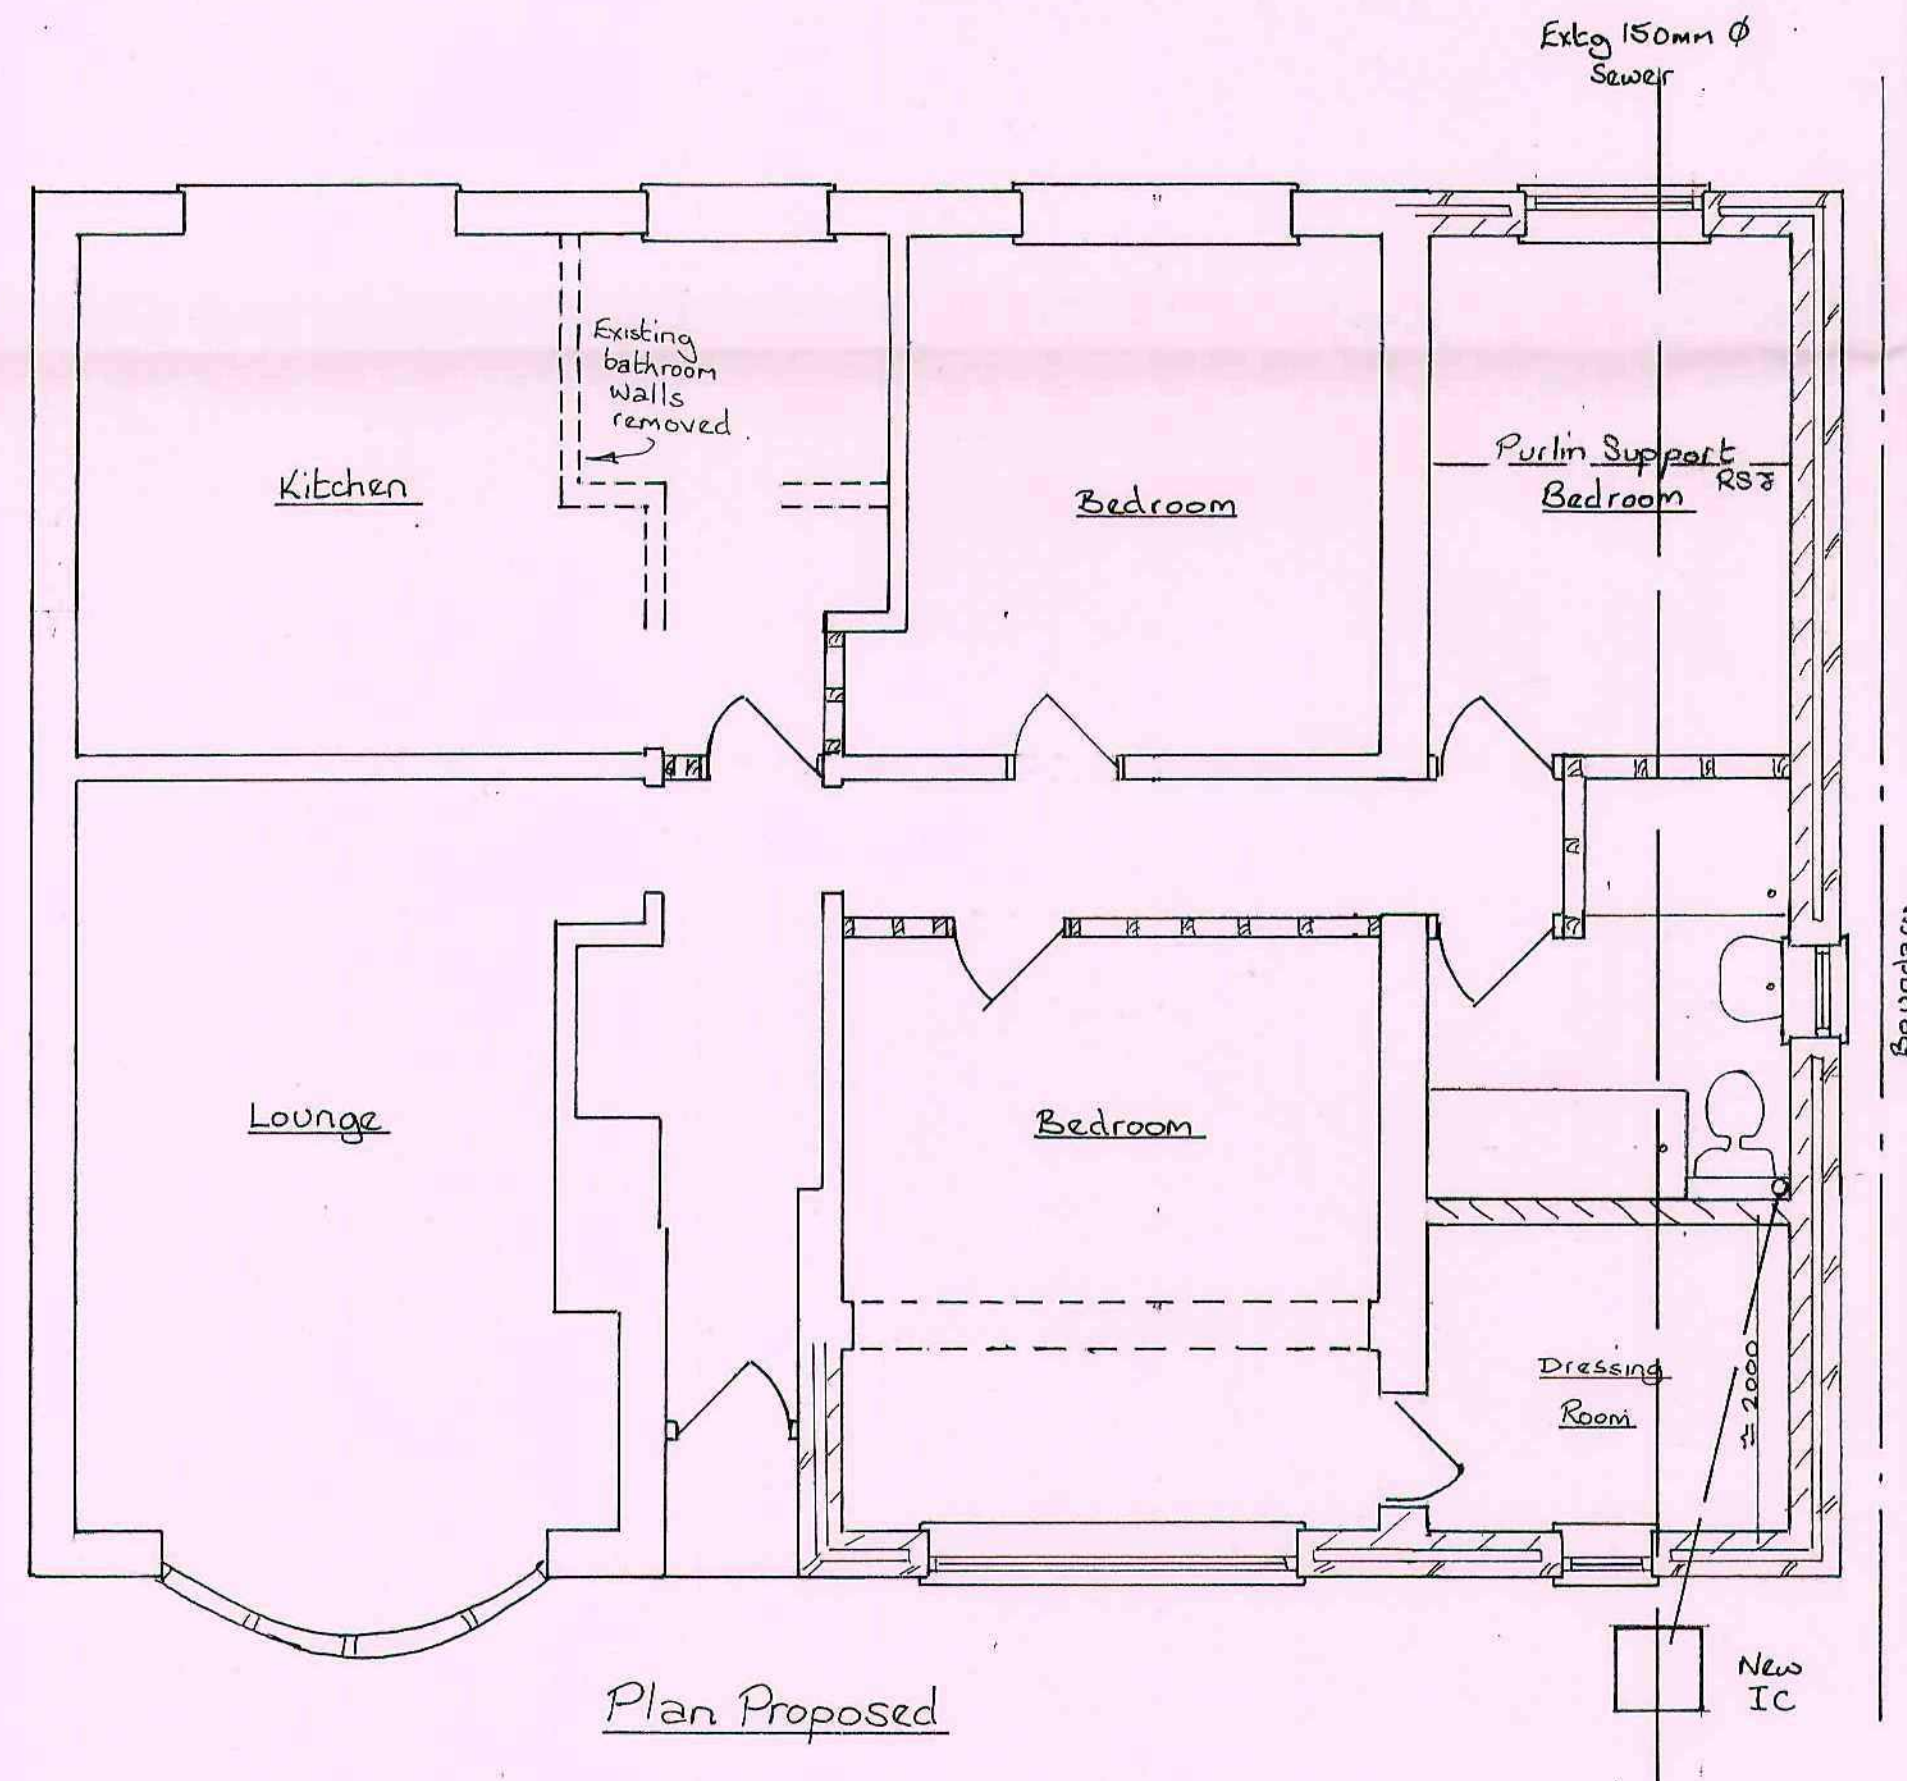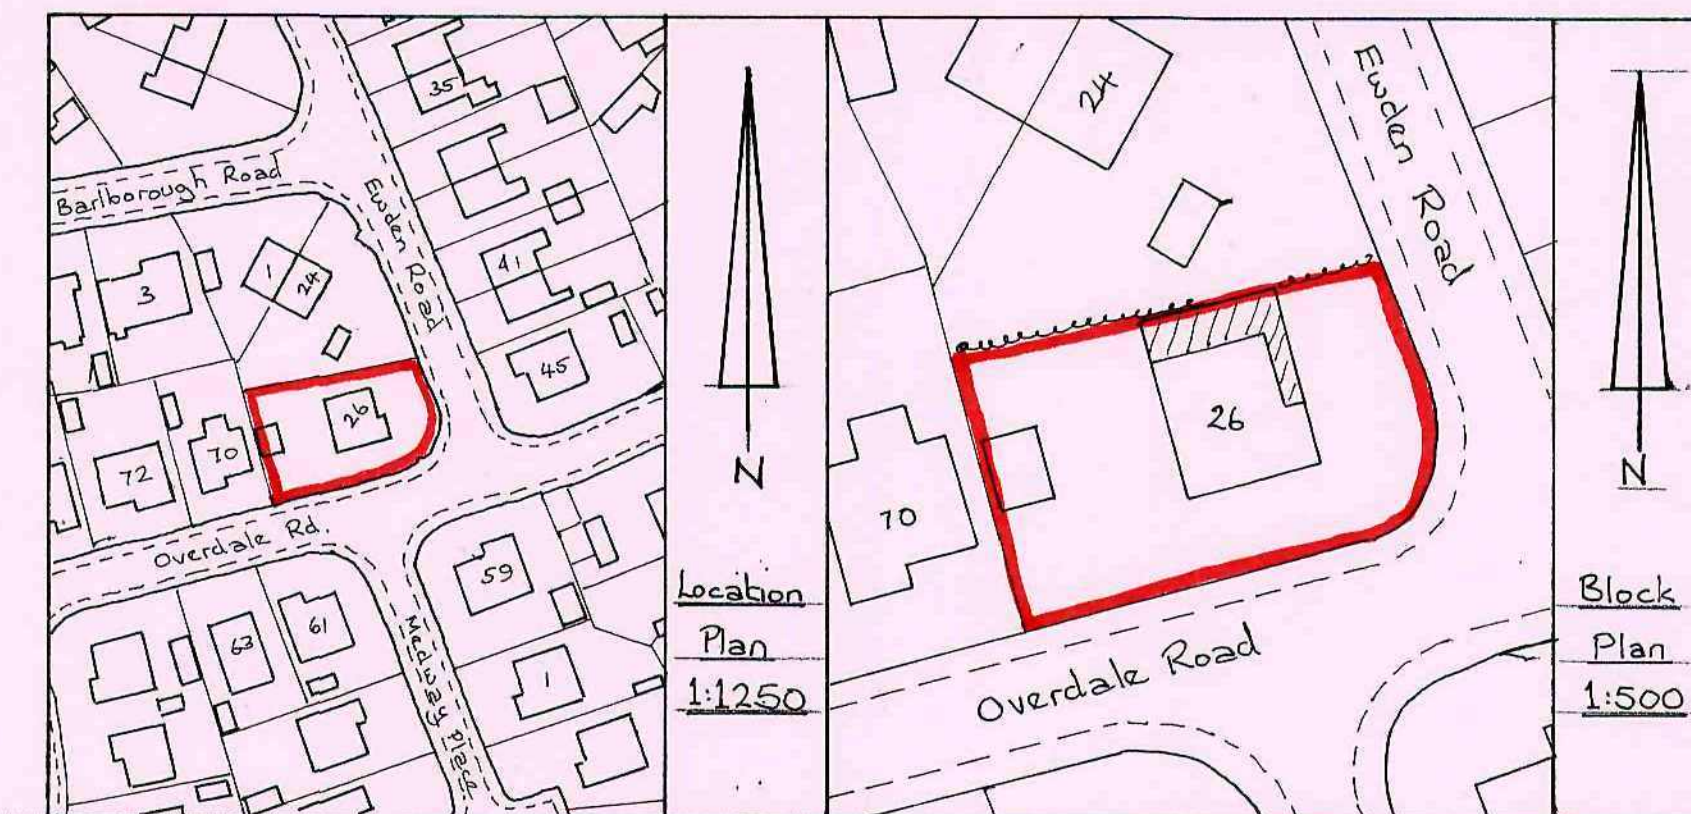

Proposed Extensions To Side and Front Elevations

Mr & Mrs Usher
26 Ewden Road
Wombwell

Scales 1:50 & 1:100

October 2008