


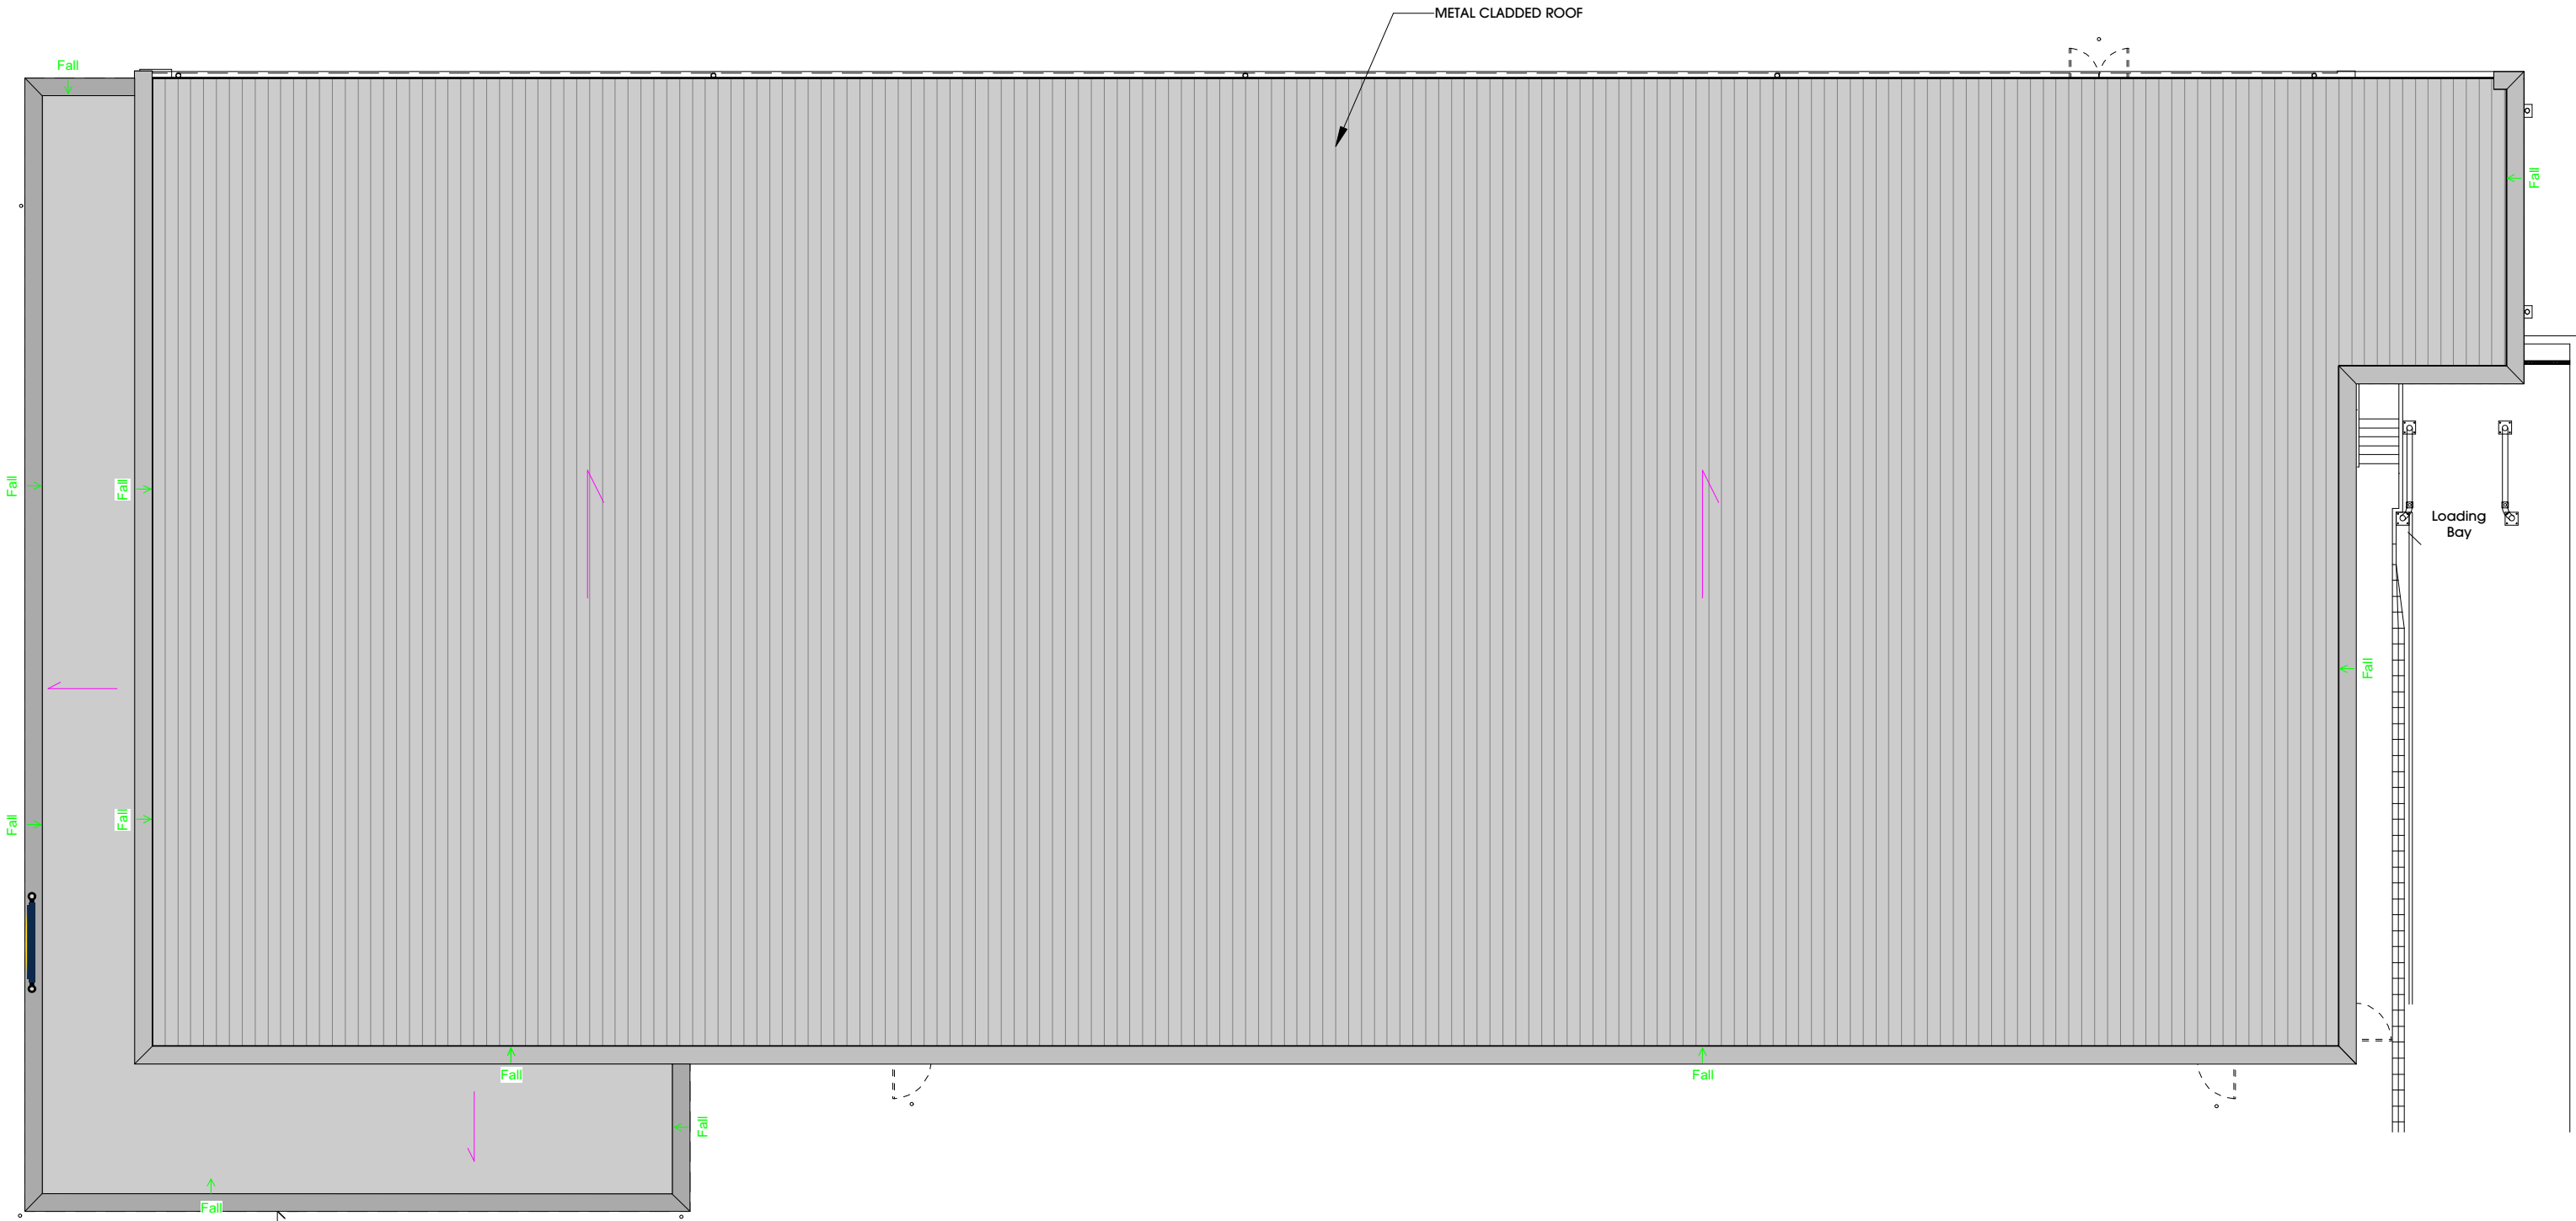

THIS DRAWING IS COPYRIGHT, AND REMAINS THE PROPERTY OF HIC ARCHITECTS.
IT MUST NOT BE REPRODUCED, USED, DISCLOSED OR TRANSMITTED TO THIRD
PARTIES IN ANY FORM, IN WHOLE OR IN PART, WITHOUT PRIOR WRITTEN
PERMISSION.

DO NOT SCALE!
ALL DIMENSIONS SHOULD BE CHECKED ON SITE BEFORE
WORK COMMENCES

BASED ON LIDL PRESENTATION BROCHURE DATED 26.04.17

client
Lidl UK GmbH



Rev.	Date	Description
A.	13-11-17	Updated to latest spec

project
Wakefield Road, Mapplewell

drawing title
Proposed Type 1300 Roof
Plan

date July 2017
status Planning
scale 1:200 @ A3
drawn AB checked LS
job no. 1744 dwg no. P101 rev. A

htcarchitects
York Place Studio
8 Britannia Street
Leeds
LS1 2DZ
T: (0113) 244 3457
W: www.htcarchitects.co.uk
E: info@htcarchitects.co.uk