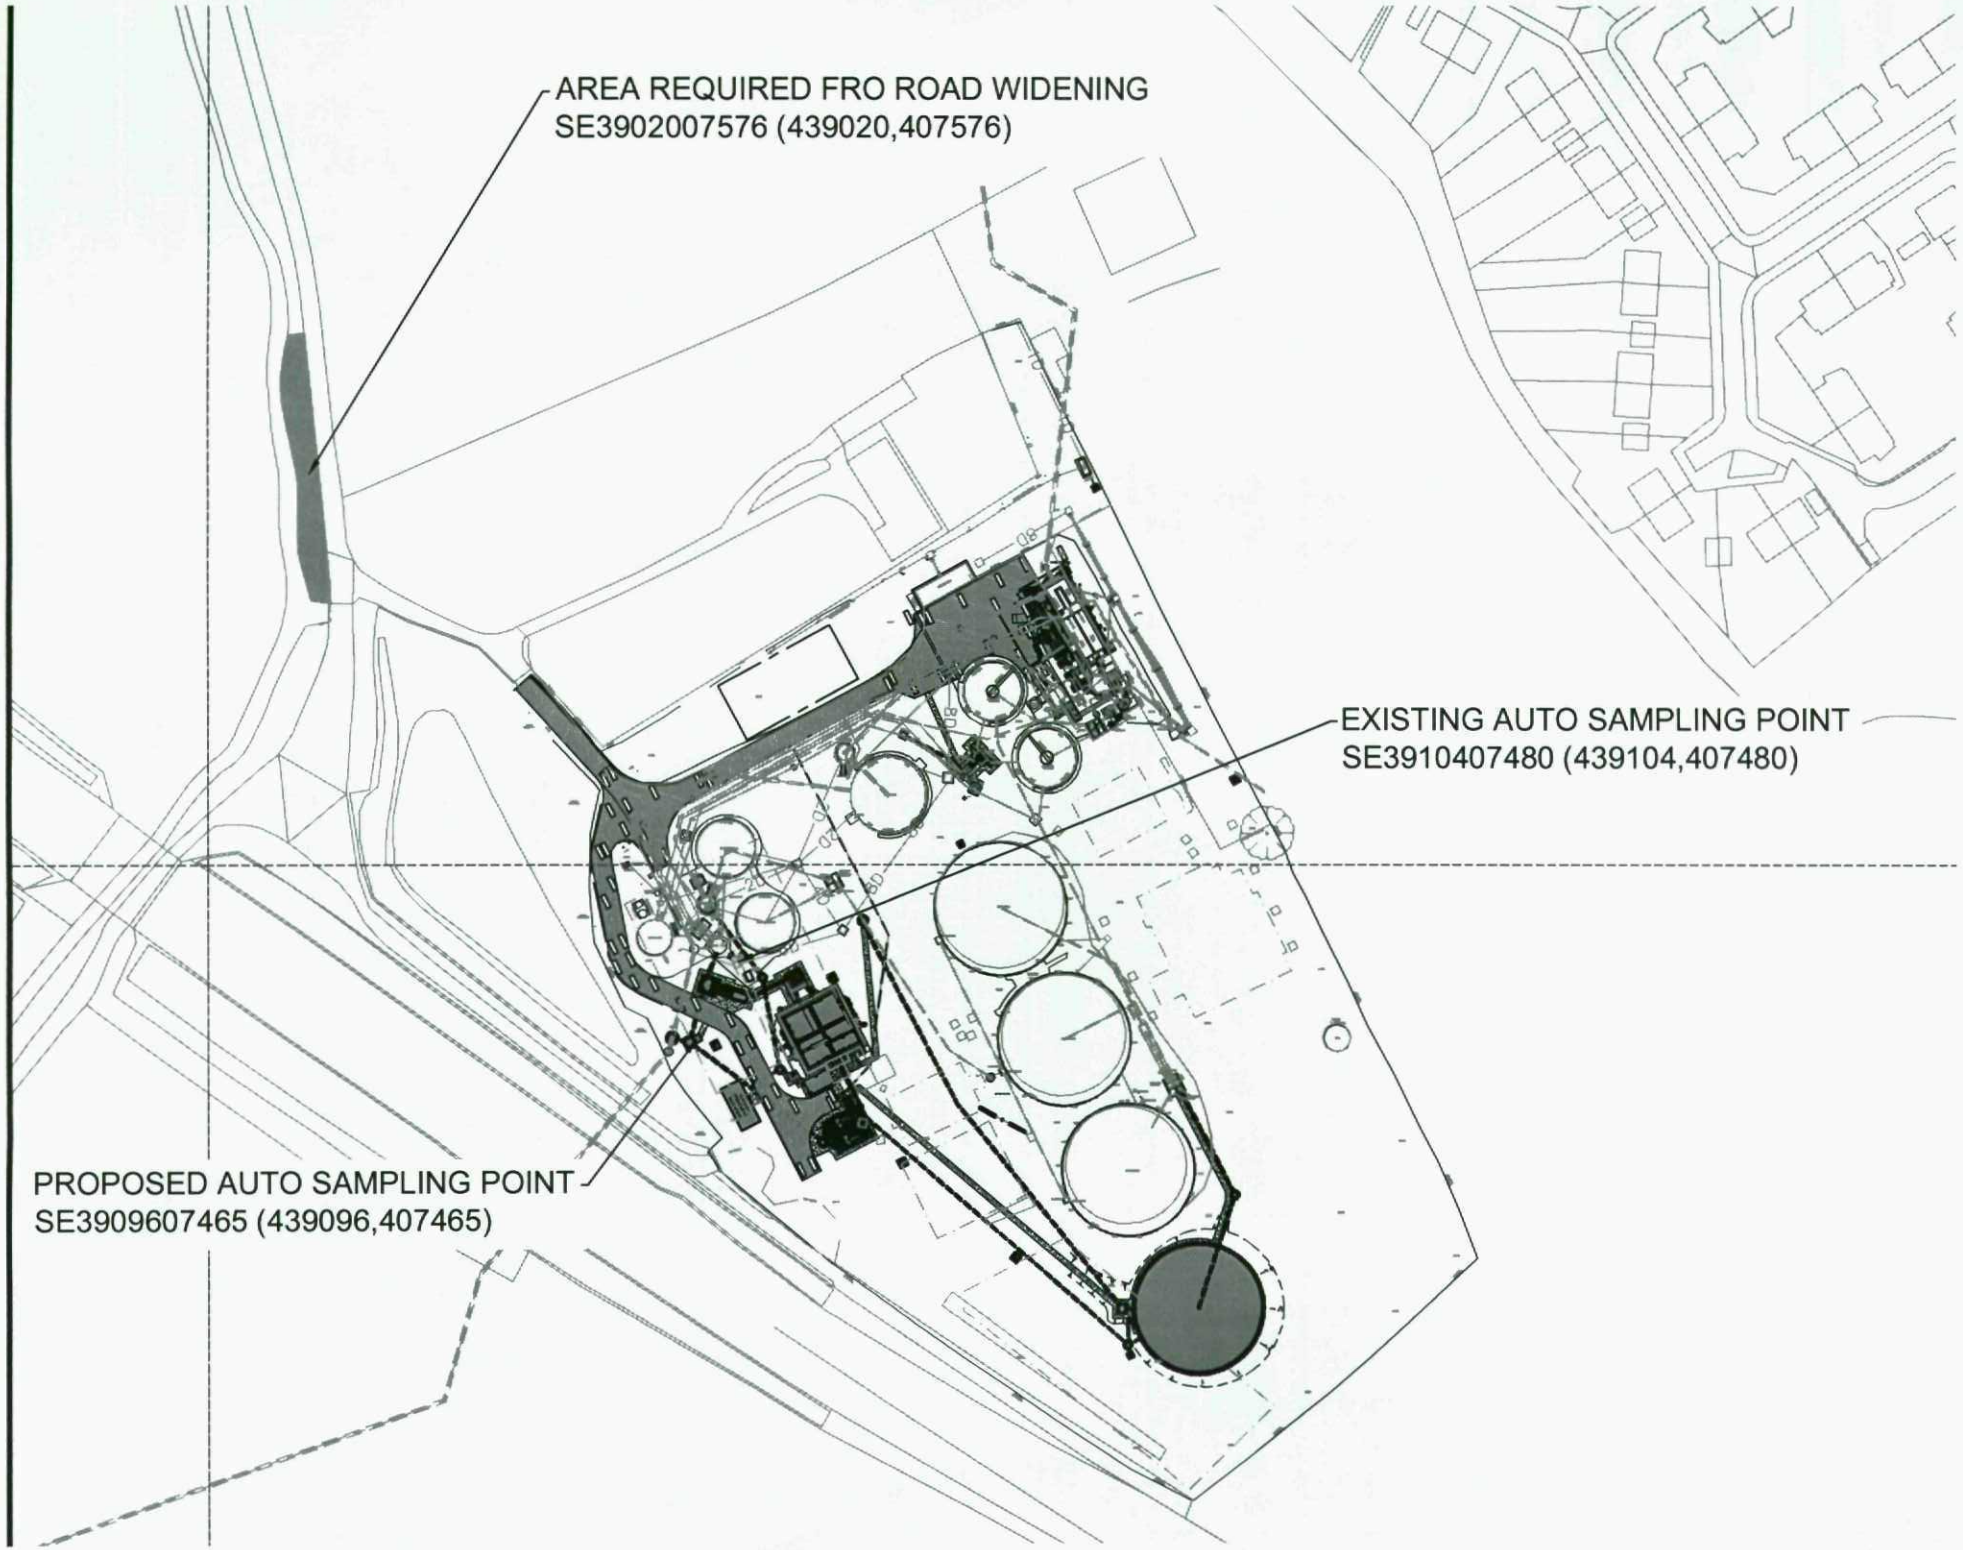
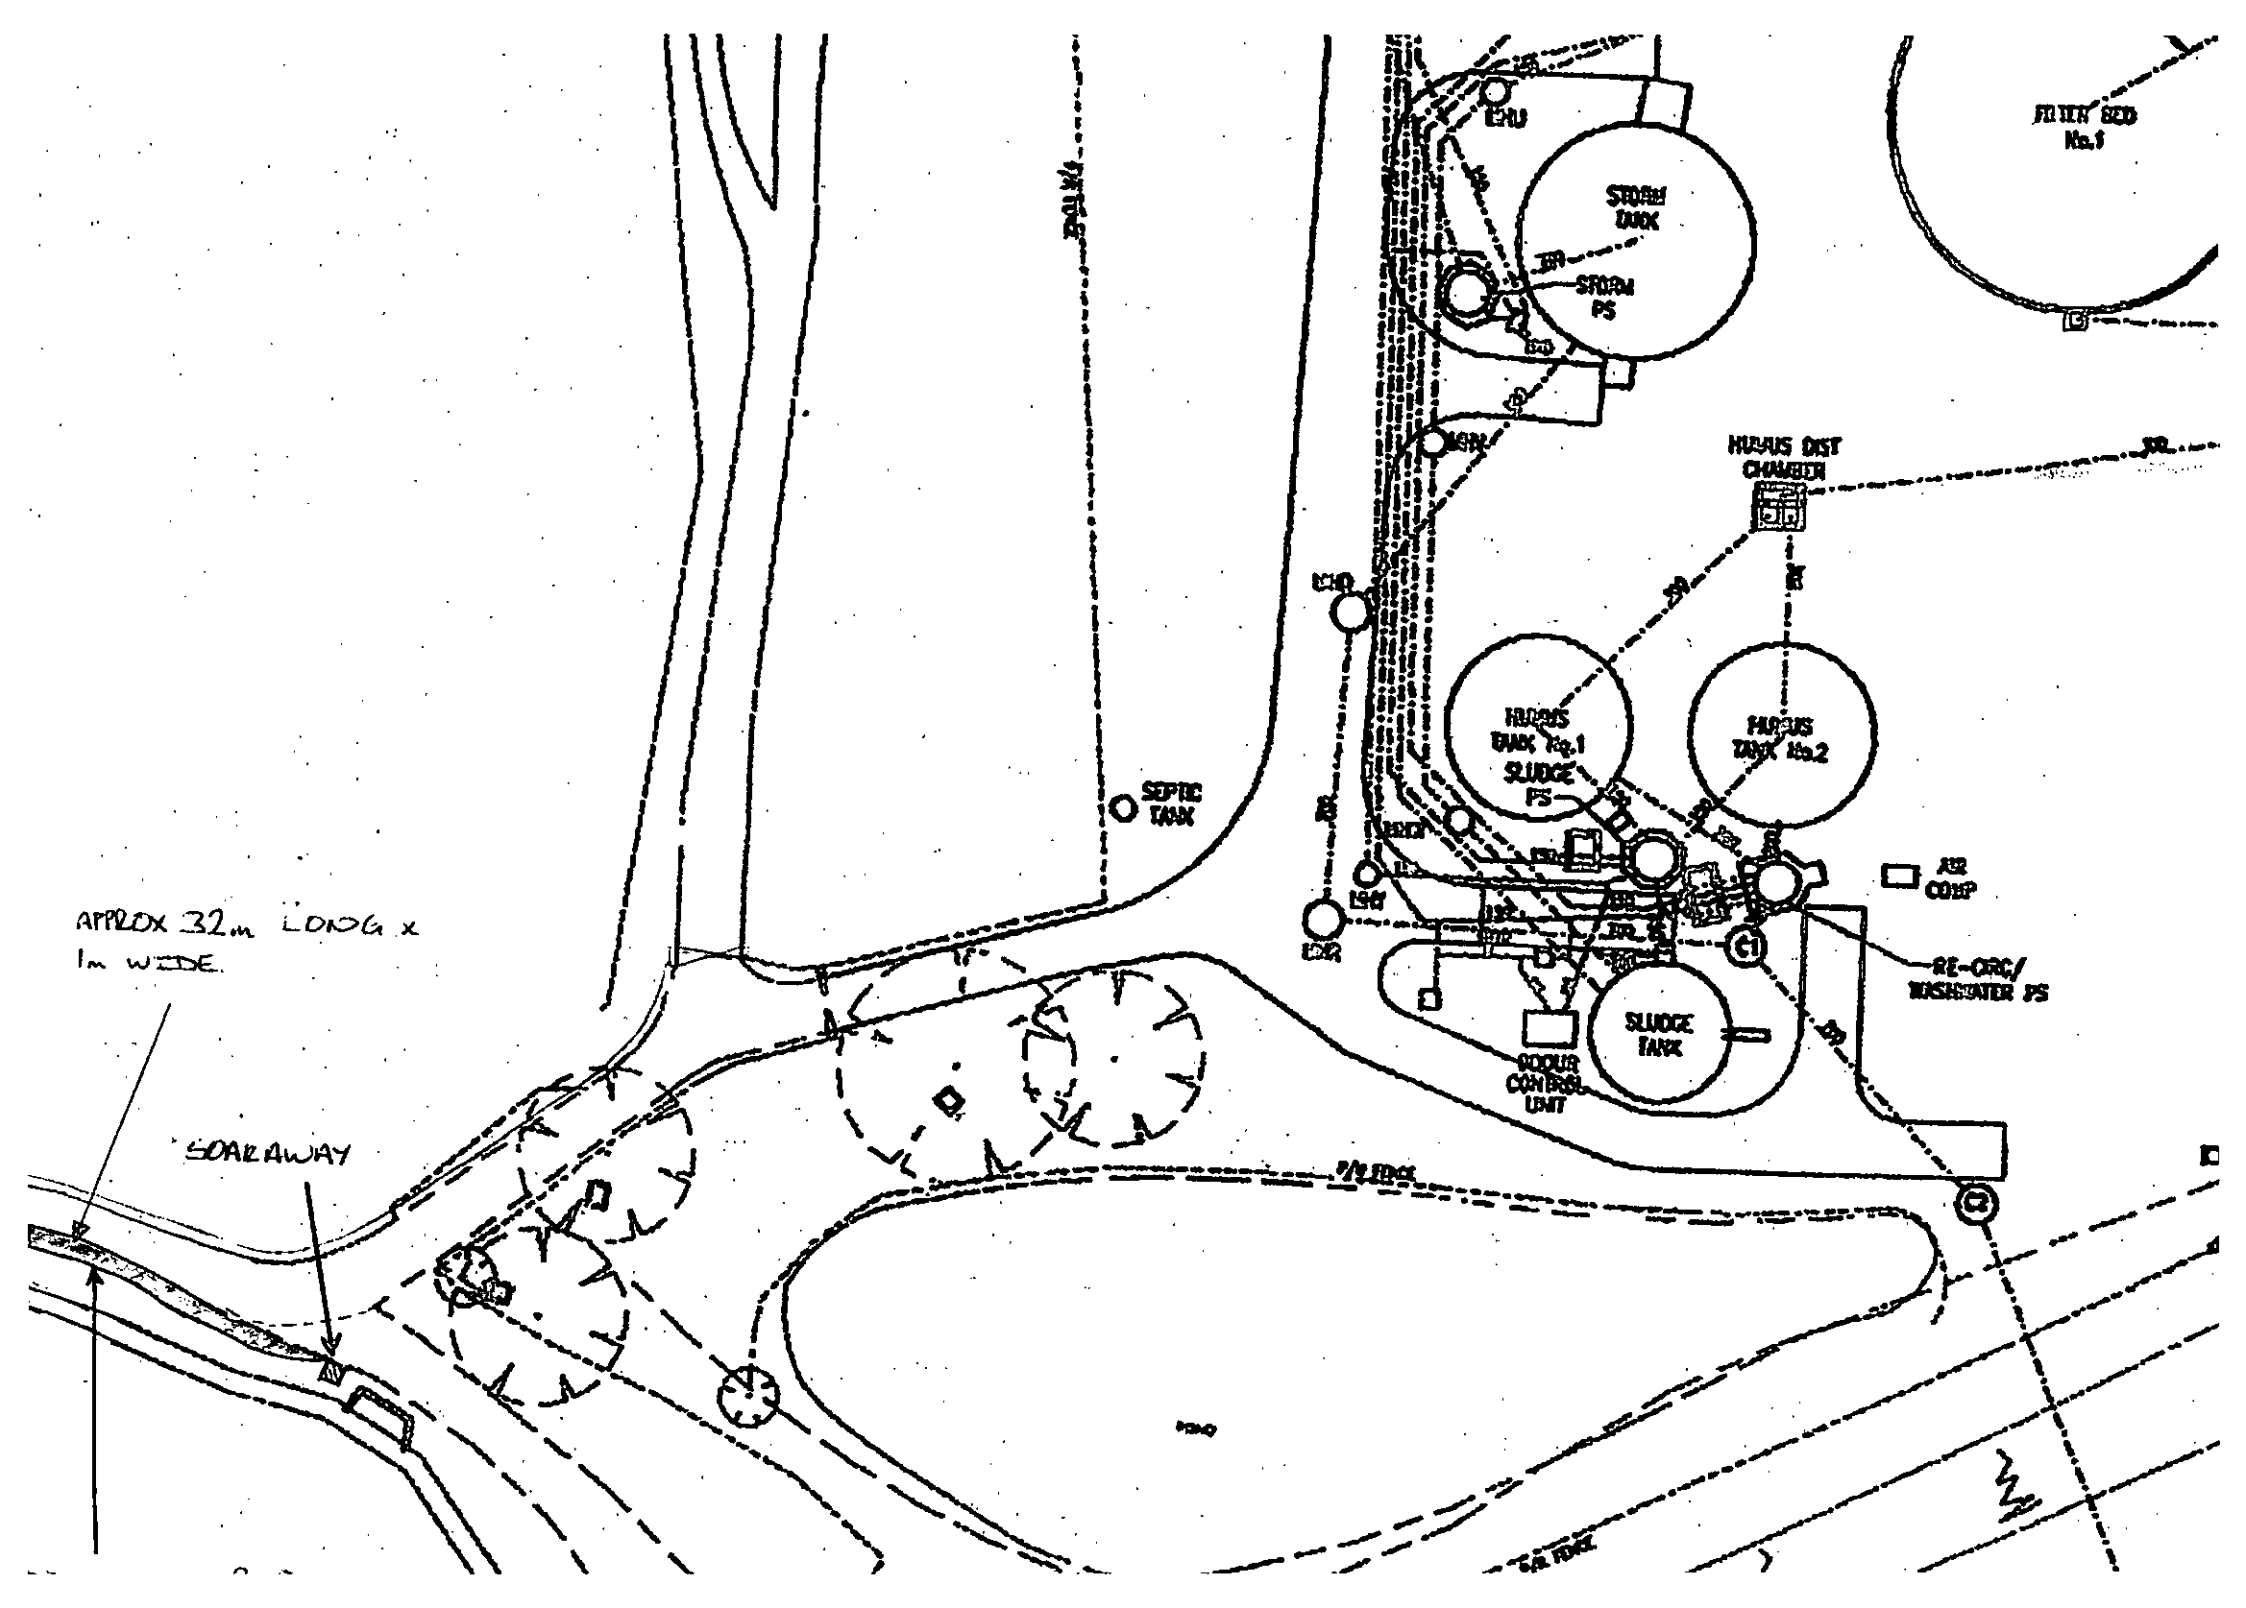
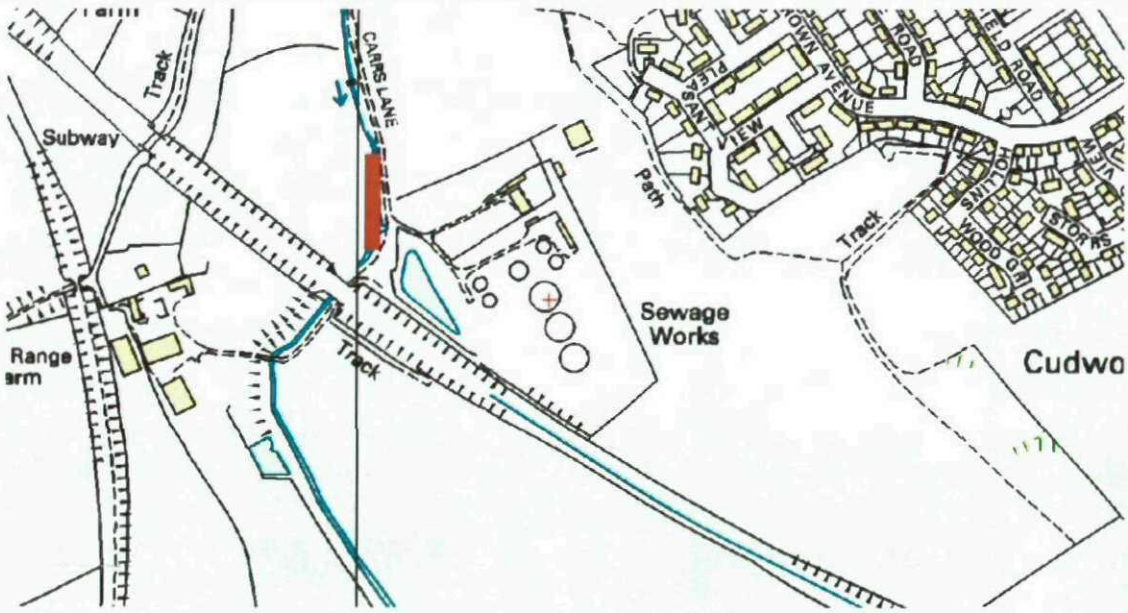

AREA REQUIRED FRO ROAD WIDENING
SE3902007576 (439020,407576)
EXISTING AUTO SAMPLING POINT
SE3910407480 (439104,407480)
PROPOSED AUTO SAMPLING POINT
SE3909607465 (439096,407465)


APPROX 32m LONG x
1m WIDE.
SOAKAWAY
SEPTIC TANK
STORM TANK
STORM PS
HUMUS DIST CHAMBER
HUMUS TANK No.1
SLUDGE PS
HUMUS TANK No.2
AIR COMP
RE-CIRC/ WASHWATER PS
SLUDGE TANK
ODOUR CONTROL UNIT
FILTER BED No.1

Carrs Lane, Cudworth.



Work to take place where red block is.