

Do not scale from drawing
Dimensions are to be checked on site
If in doubt please ask

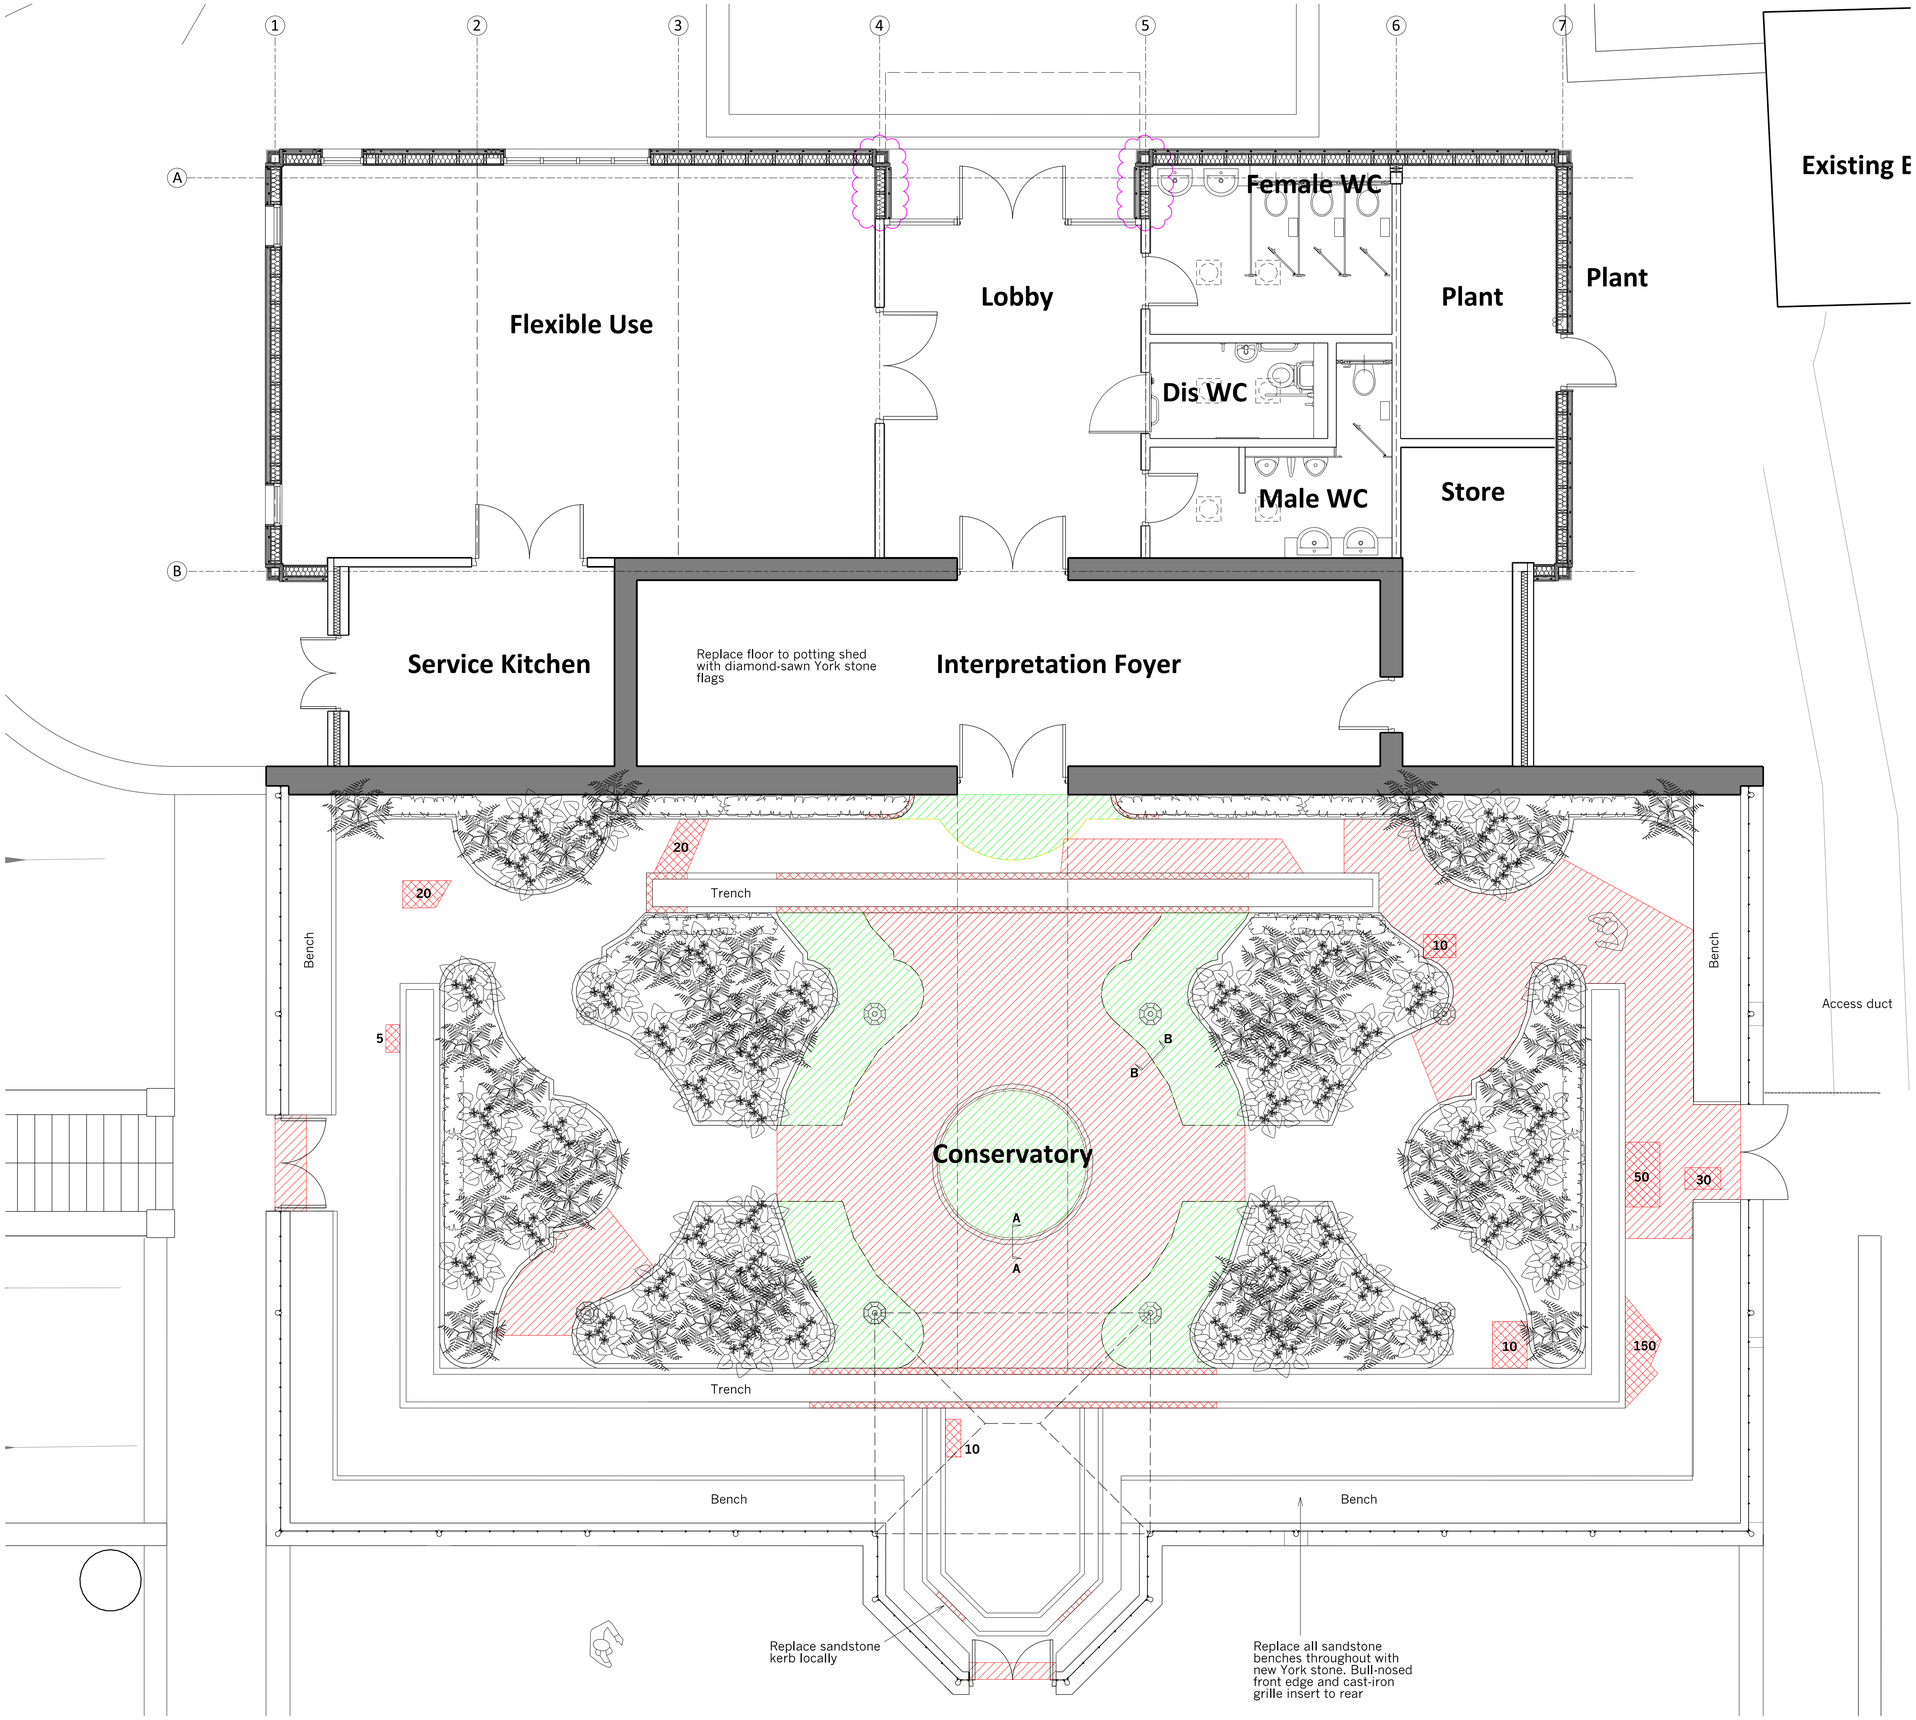


Key

- Take up existing inc. any kerbs adjacent and relay on level bed
- Replace missing or broken tiles (nos. indicate approx. quantities)
- New small format encaustic tiles (Square, Colour: Black) laid flush with existing tile floor
- Replace all cast-iron grilles to trenches with new to match existing as S.E. schedule
- 4mm x 20mm stainless steel transition strip (as detail B-B) curved to match existing kerb profile

Detail A - A - Scale 1:5

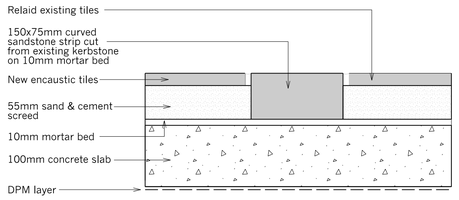

Detail B - B - Scale 1:5

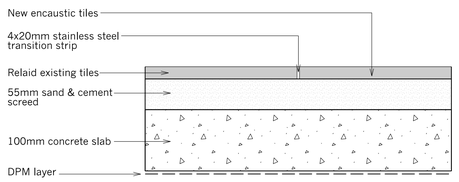

B	Drawing updated	HR	19.11.10
A	Stage D Issue	GP	12.11.10

Wentworth Castle
Conservatory

PROPOSED
Floor Repairs

–

Drwg. No: **7090 (04)003** Rev: **B**

Date : Aug 2010 Scale: 1:50 @A1 Checked by : _

STAGE D

buttress fuller alsop williams · architects

31-33 Princess Street, Manchester, M2 4BF · telephone + 44 (0)161 236 3303
fax + 44(0)161 236 3603 • web site:www.bfaw.co.uk - email:contact@bfaw.co.uk
Buttress Fuller Alsop Williams Ltd is Registered in England and Wales: 5363573