

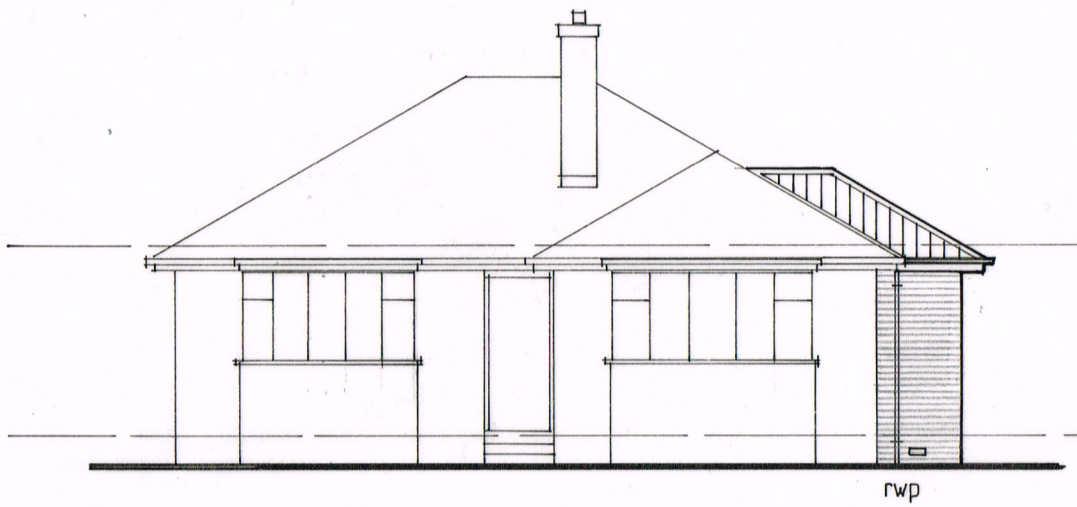



N.E. Elevation

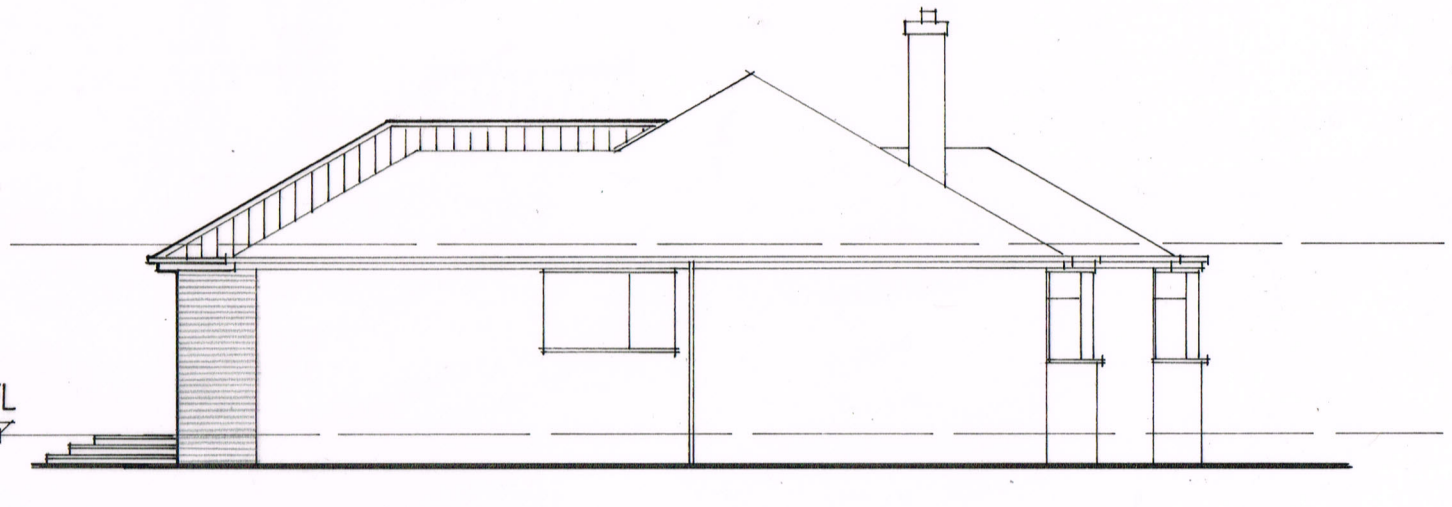

S.E. Elevation

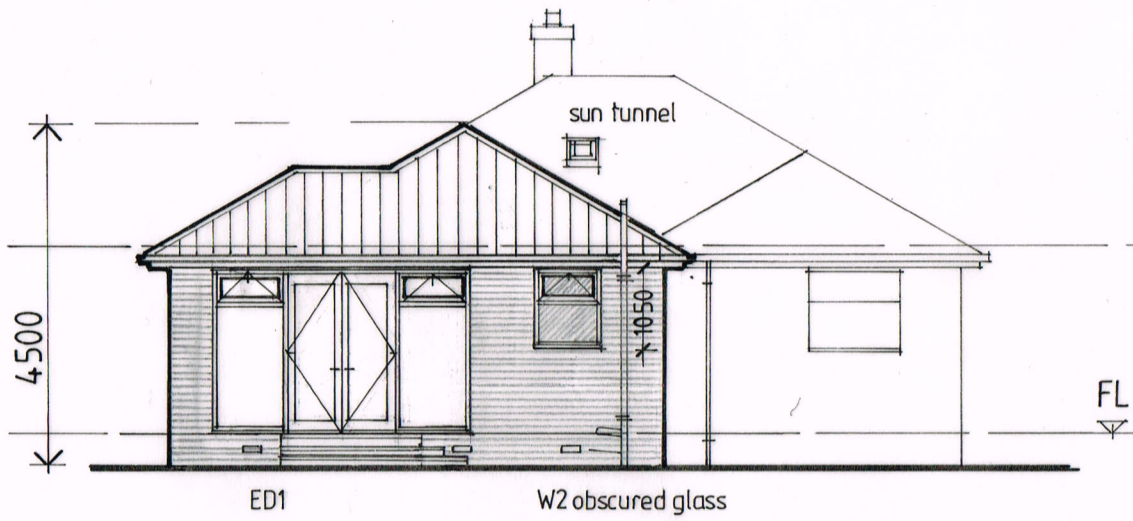

S.W. Elevation

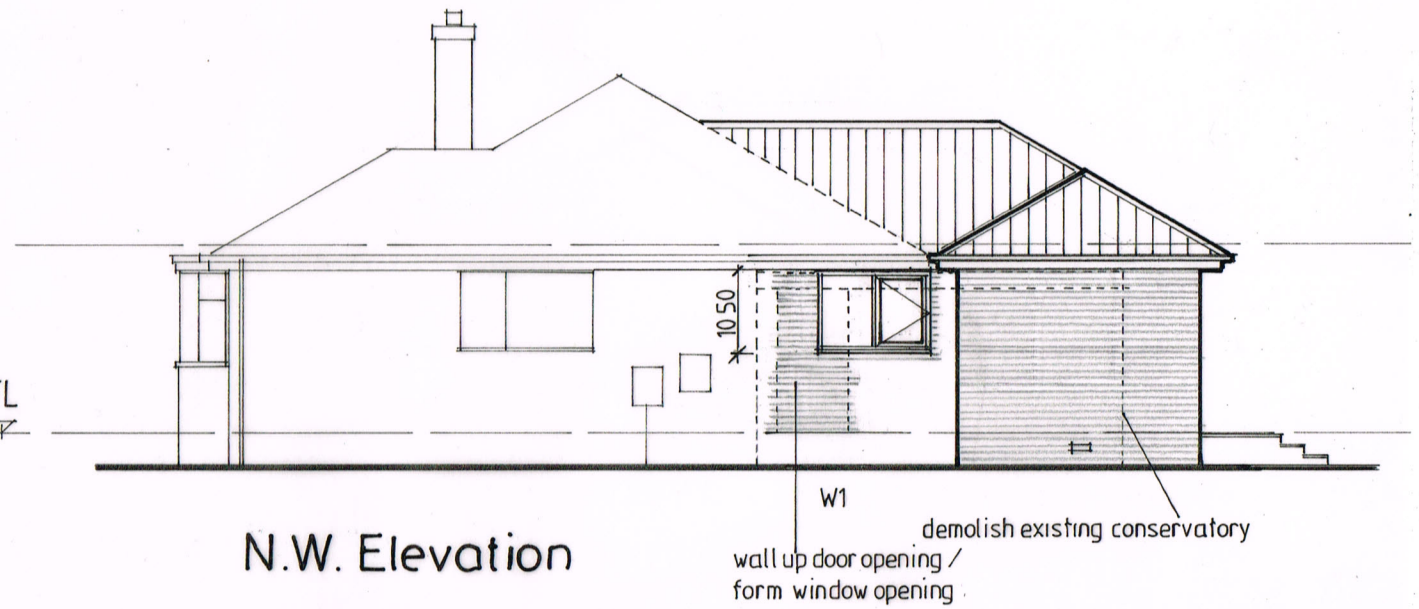

N.W. Elevation

Proposed Works
To demolish the existing conservatory and replace with a single storey extension.

External Materials
All new external materials shall match existing in type, colour and size and shall be subject to approval of samples by BMBC.

Roof Covering
Roof tiles shall be concrete interlocking, single roll pattern at approximately 30° pitch. Include lead valley gutters at abutments with the existing roof covering.

Eaves
Square section, white pvc rainwater guttering onto a painted timber fascia board and soffit.

Walls
Facing brickwork with flush pointing.

Windows and Doors
White upvc frames and white pvc clad doors.

The contractor shall check all dimensions on site and report discrepancies before work commences.
No dimension shall be scaled off this drawing.
©copyright of this drawing is retained by A L Turner

client	J. Addey
project	1 Downes Crescent, Pogmore, Barnsley, S75 2JQ
title	External Elevations as Proposed

A L Turner + Associates
CHERRY TREE HOUSE, LEVISHAM, NORTH YORKSHIRE, YO18 7NL
tel / fax: 01751 460007 mob: 07976 397307
tonyturner829@btinternet.com
www.yorkshirearchitectural.co.uk

date:	scale:	size:	drawn:
04.2014	1:100	A3	ALT

drawing no. 2243:4 rev.