


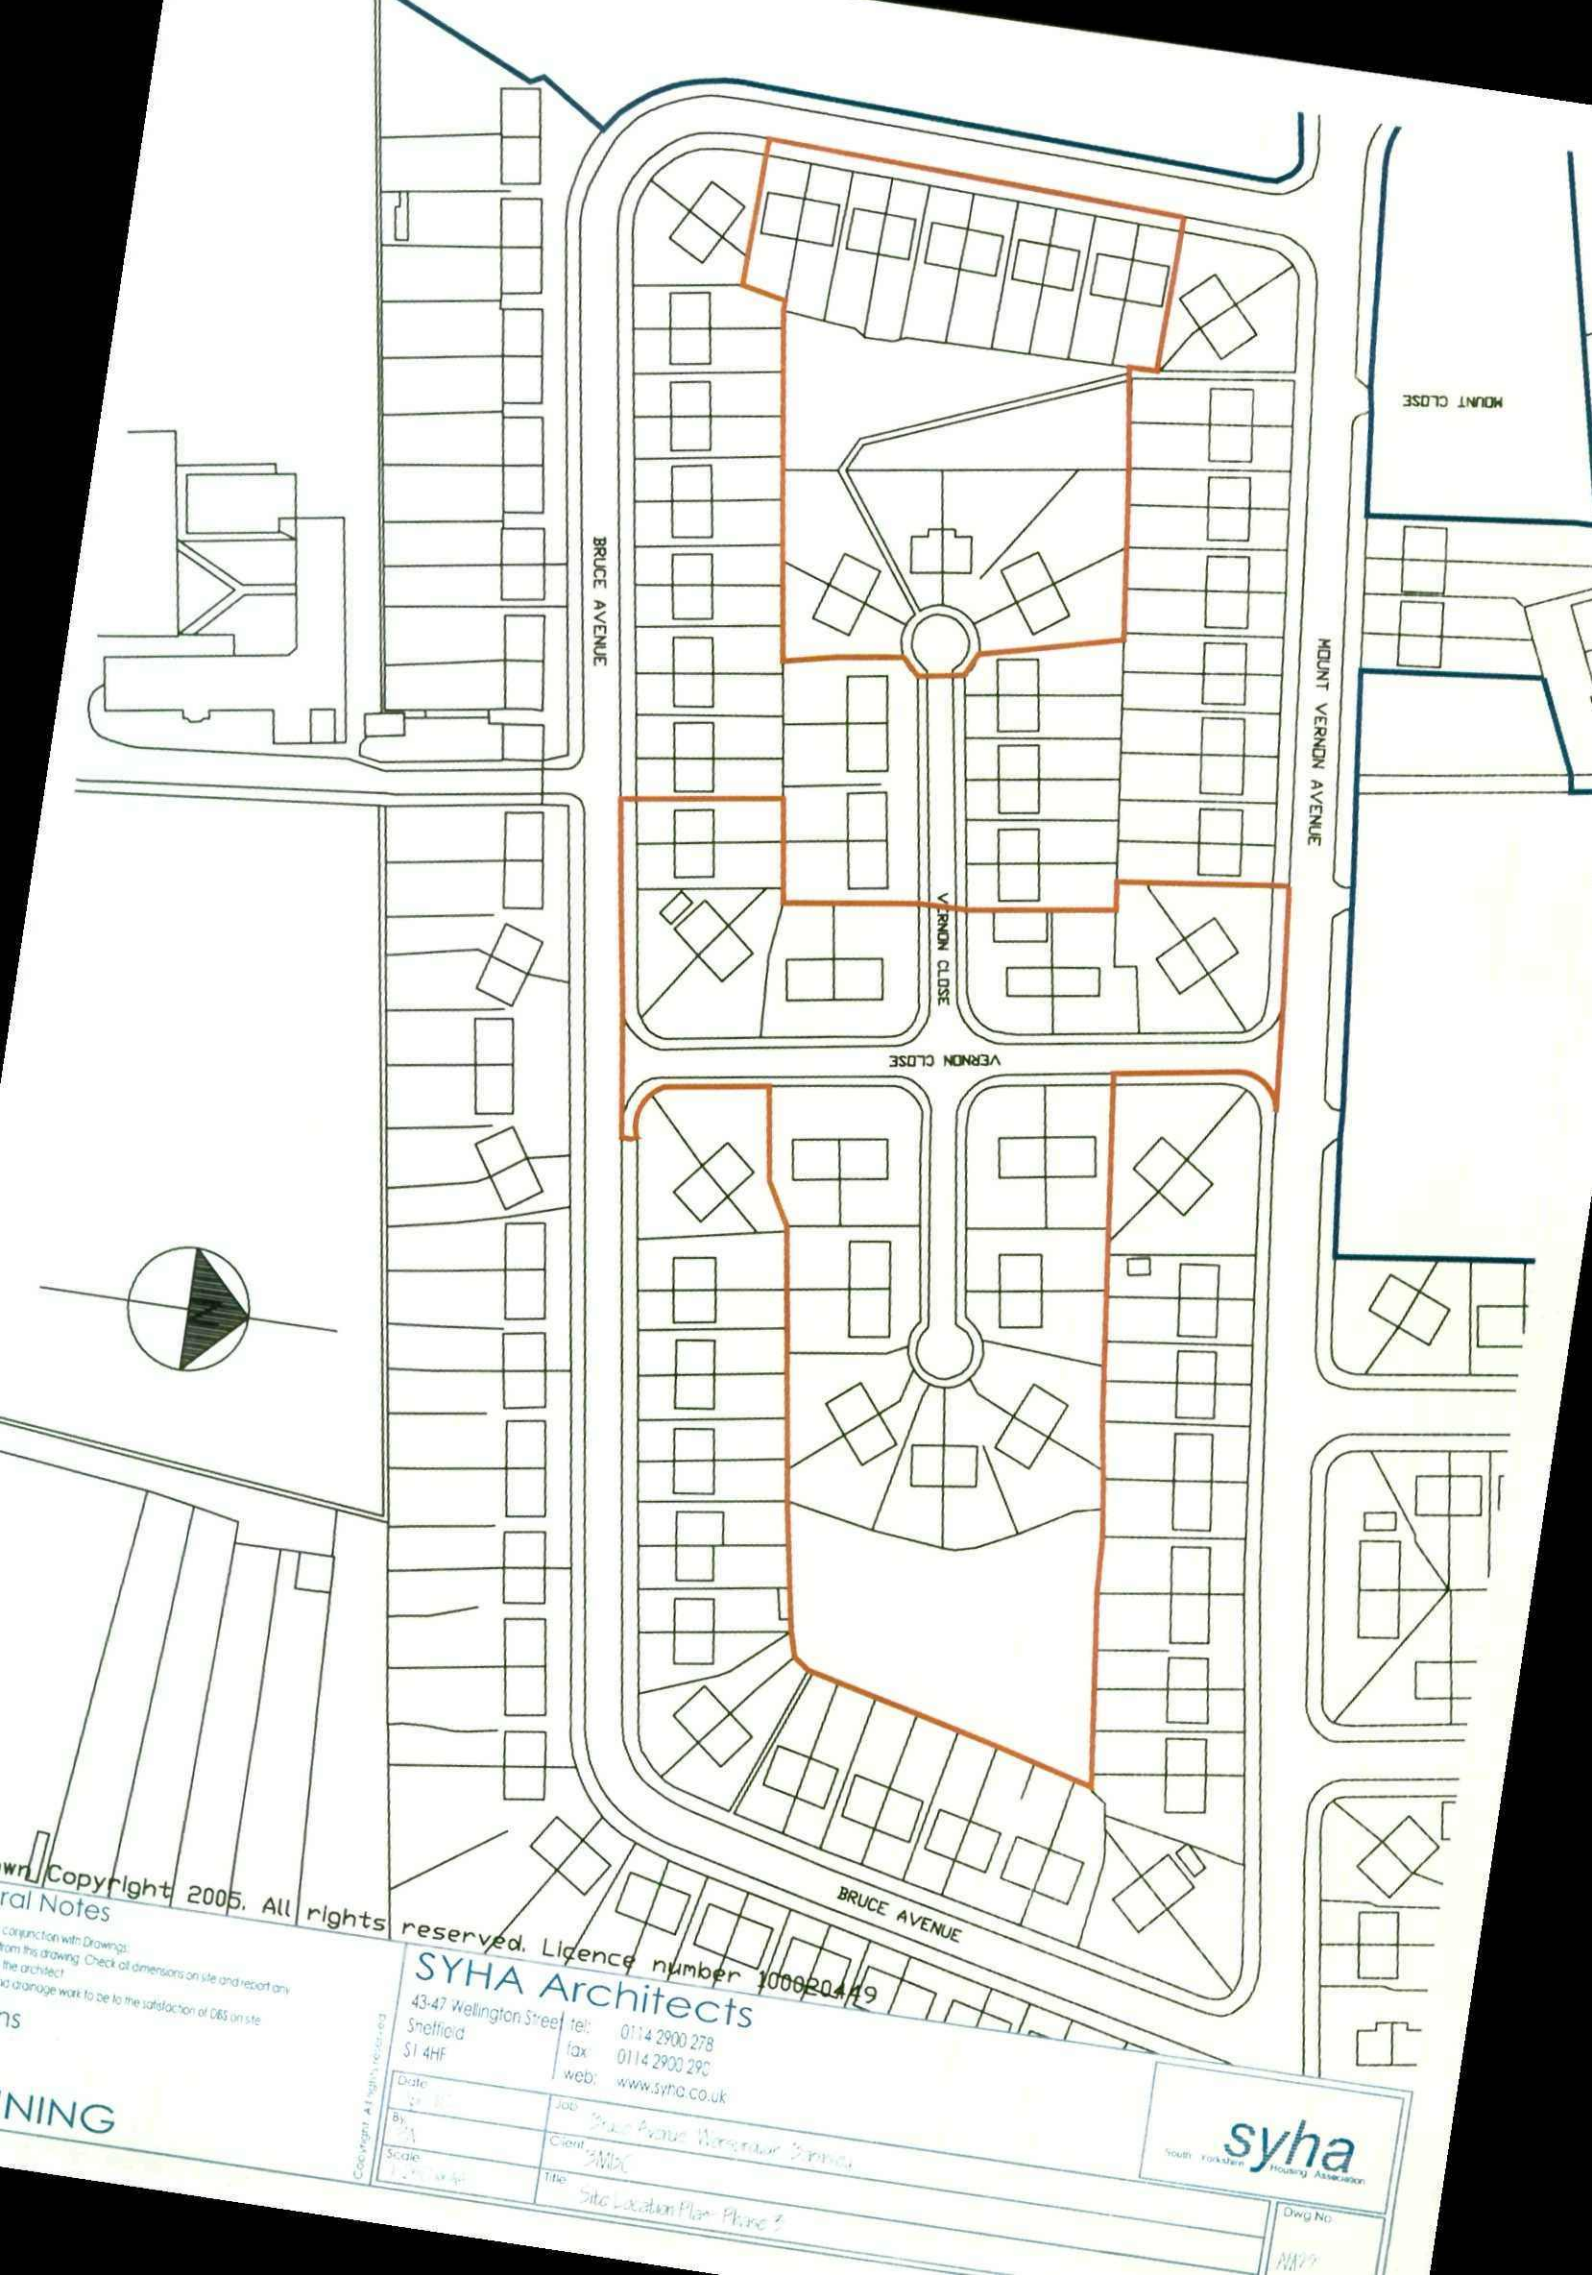

Copyright 2005. All rights reserved.

in conjunction with Drawings:
from this drawing. Check all dimensions on site and report any
the architect
and drainage work to be to the satisfaction of O&S on site

NING

SYHA Architects

43-47 Wellington Street
Sheffield
S1 4HF
tel: 0114 2900 278
fax: 0114 2900 290
web: www.syha.co.uk

Copyright All Rights Reserved

Date: 12/05/05
By: [Signature]
Scale: 1:250 (A4)

Job: Bruce Avenue Worsborough, Derby
Client: SYHA
Title: Site Location Plan Phase 3

syha
South Yorkshire Housing Association

Dwg No.

NW/7