
Form	ATM
DATE	Mar-10
ISSUE	15
PAGE	3 of 9
ORIGIN	John Sherlock

Block plan

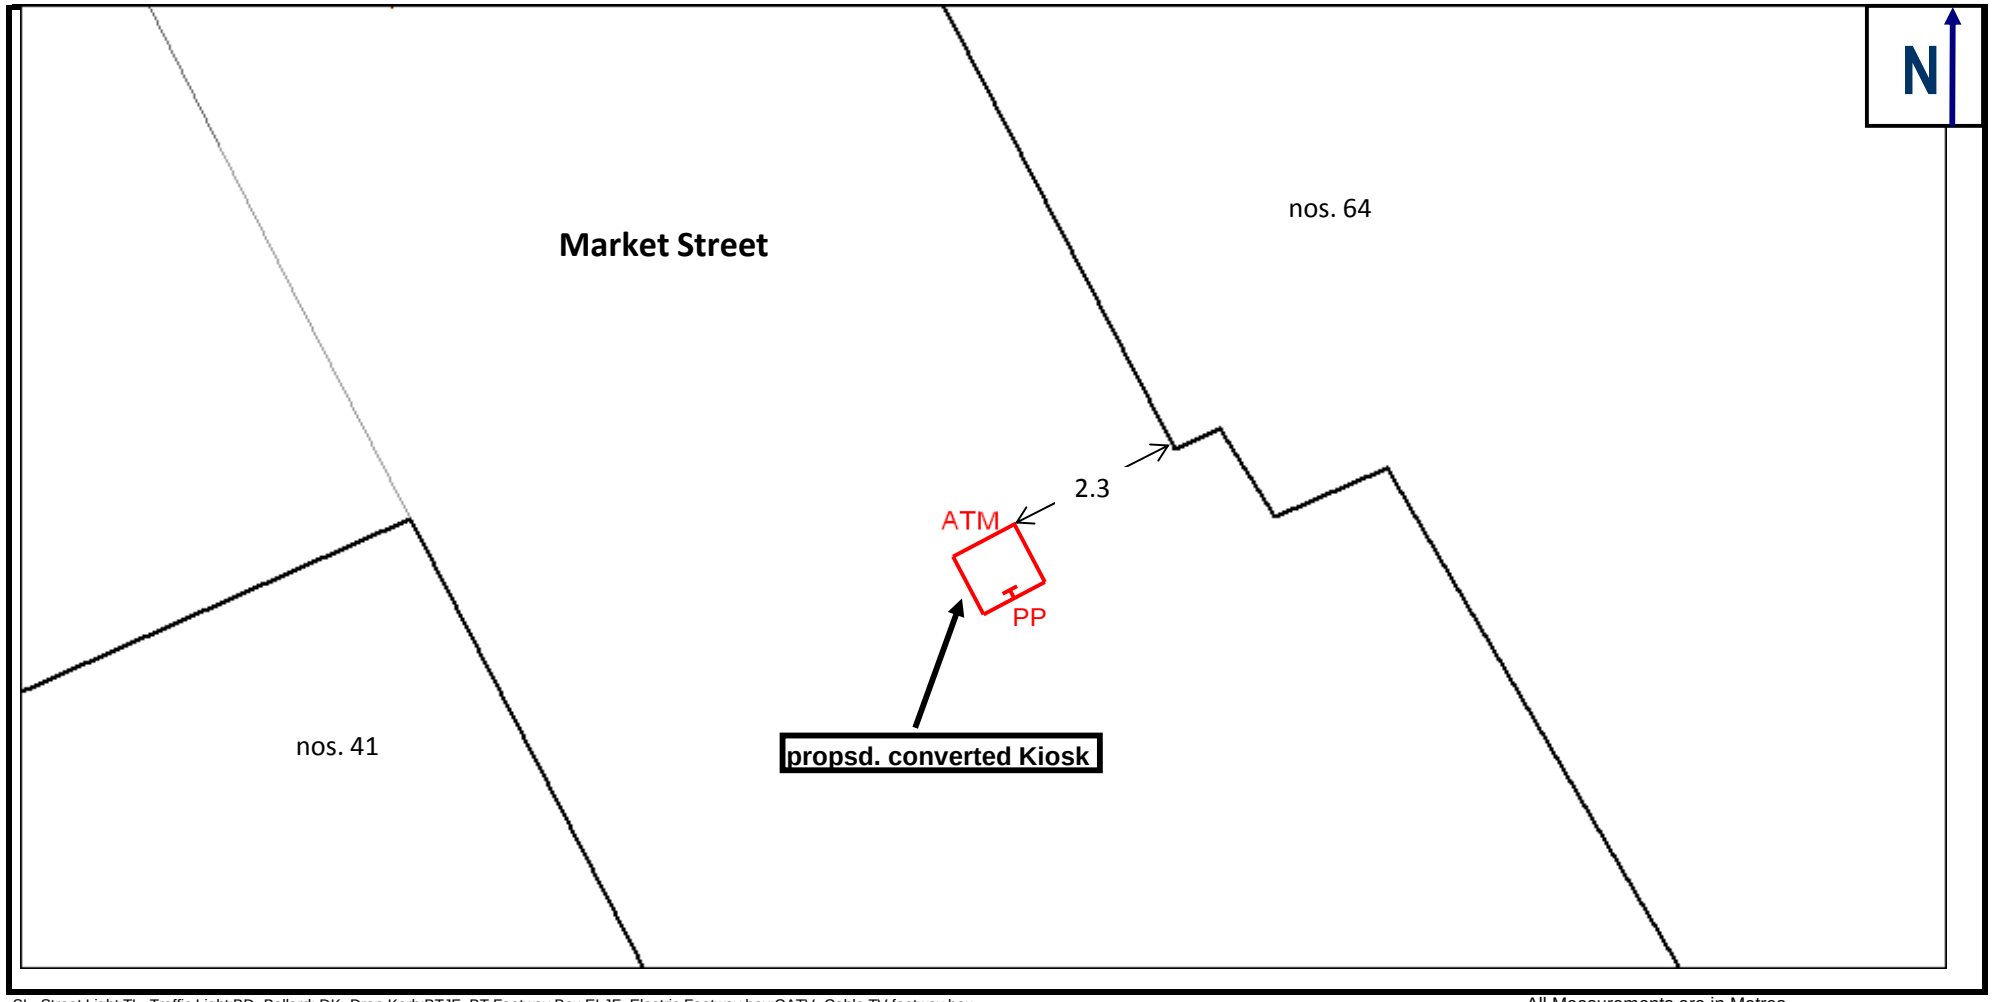

SL=Street Light:TL=Traffic Light:BD=Bollard: DK=Drop Kerb:BTJF=BT Footway Box ELJF=Electric Footway box:CATV=Cable TV footway box

All Measurements are in Metres

BT Payphones

Job Description
Alter existing Telephone Kiosk as shown to form a combined Payphone & ATM as described in documentation.
Telephone numbers are shown for information only.

Address:
o/s 64 (Wetherspoons PH)
Market Street
Barnsley , South Yorks.

BT Database:- SL

Post Code: S70 1SN

BT Ref Number	1- 01226 206953	5- .	BT Managed Contract Number	O.S Ref	434524 406151	BT Surveyor
CASH ZONE PTU	2-	6- .	#REF!			John Hand
Drawing Issue	3- .	7- .	Local Planning Authority	Print Size A4	Scale 1:100	Date
1	4- .	8- .	arnsley Metropolitan Borough Council			09/10/2012