



REAR ELEVATIONS
EXISTING

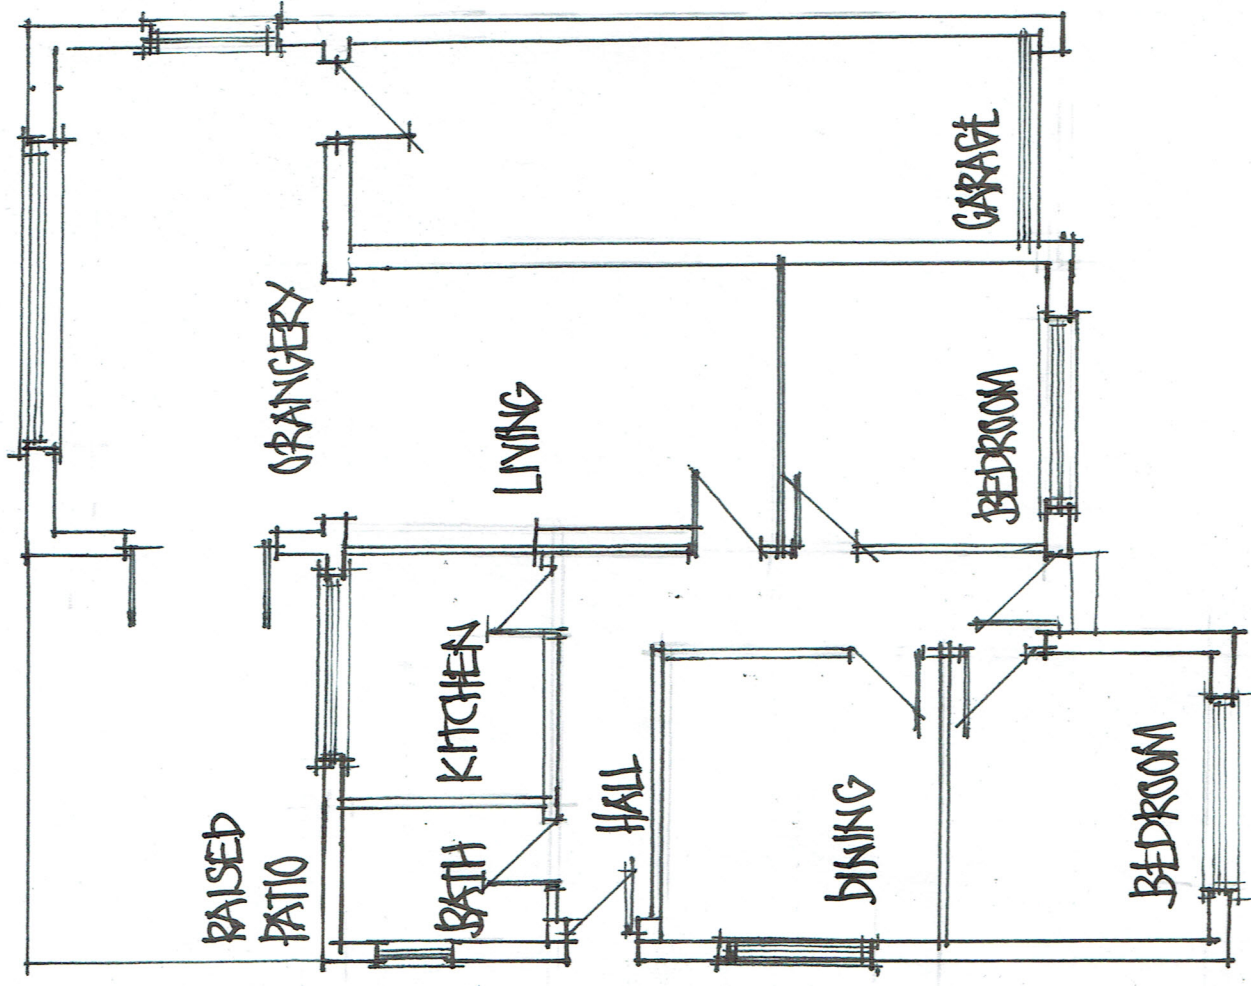


PROPOSED LAYOUT PLAN

EXISTING

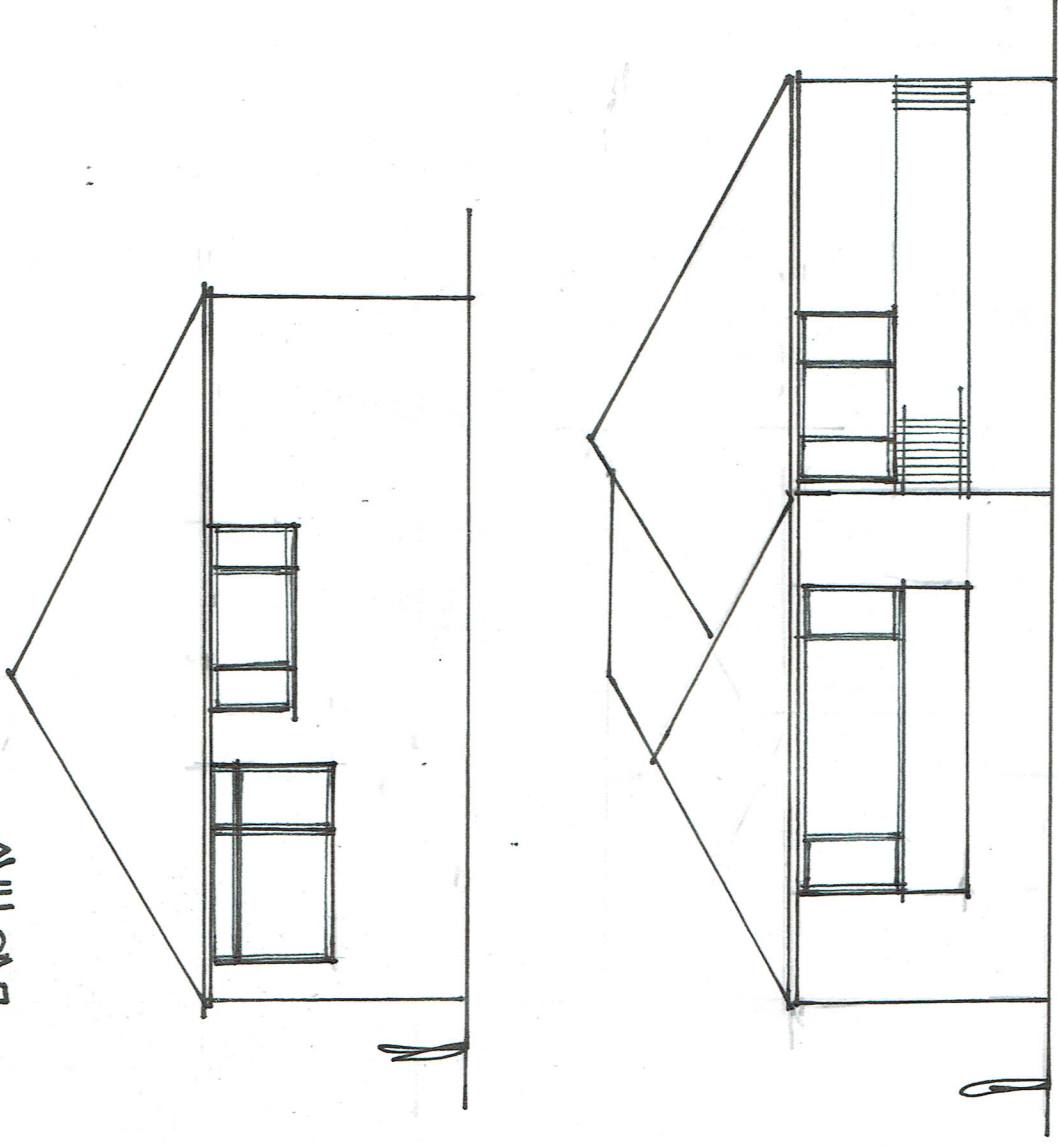

PROPOSED

PROPOSED SIDE ELEVATION

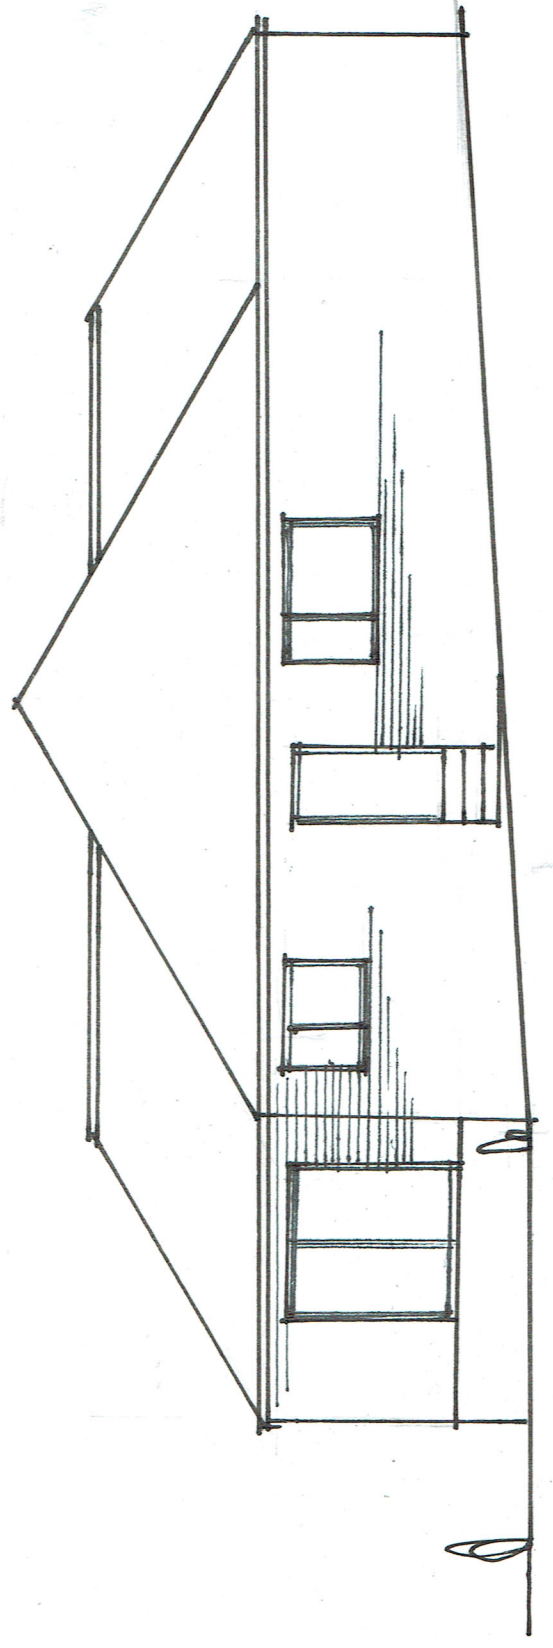

PROPOSED EXISTING