ELEVATION facing (previous) BOWLING GREEN:

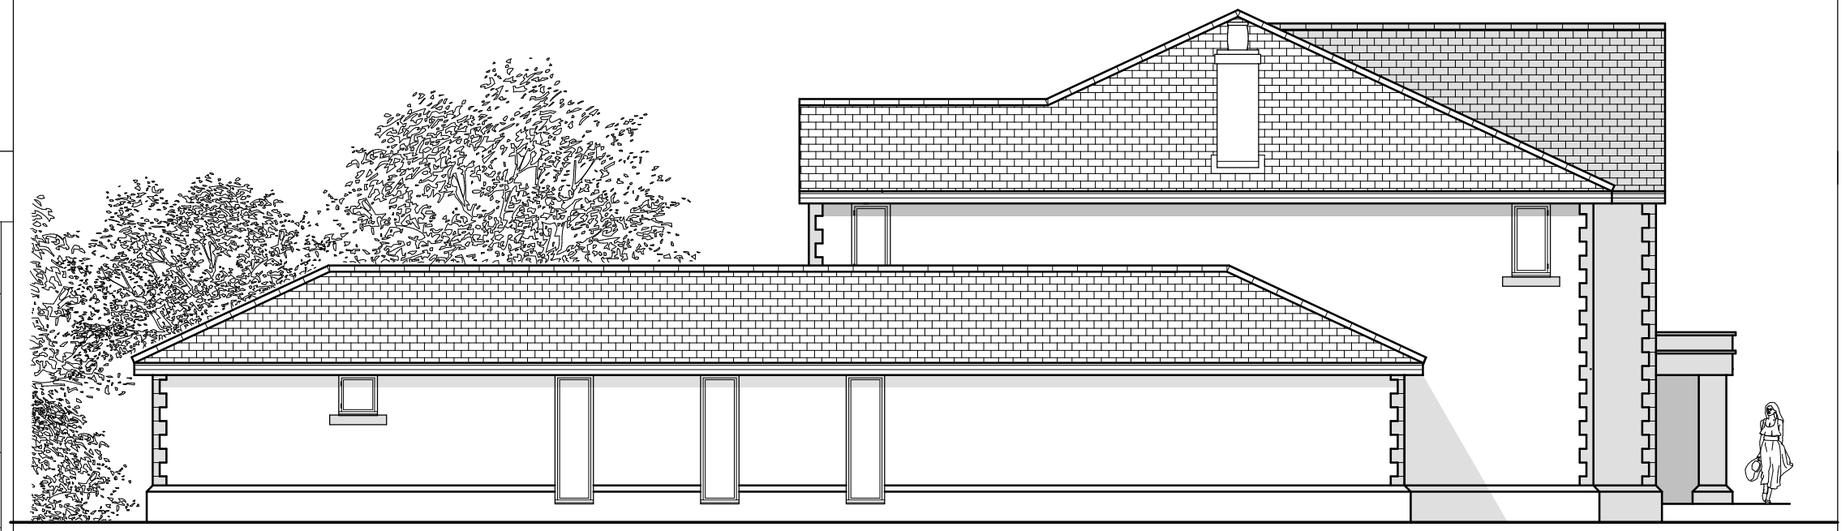

ELEVATION facing BLOOMHOUSE LANE:

STANILAND DAVID. 07773-813-344

Drawing Prepared By: Geoffrey Garfitt.
MIBC. MBEng, MIAS.
CORPORATE BUILDING ENGINEER
E-mail geoffrey.garfitt@tiscali.co.uk
51 Sevenairs Road. 'Brookmere Park'
Beighton. Sheffield. S20. 1NY.
0114-248-6032 or 07919-942-793

© These Drawings Are The Copyright Of Geoffrey Garfitt
No Part Of These Drawings Are To Be Copied Or Reproduced
Without The Written Consent Of The Designer.

All Drawings & Specifications are Prepared for the Purpose of Identification "ONLY"

SA = Mains operated, interconnected Optical Smoke Alarm.
HD = Mains operated, interconnected Heat Detector Alarm.
EF = Mains operated mechanical extractor fan - see notes.

Client:	Mr. David Staniland.
Location:	"WOOLLEY PUBLIC HOUSE" Woolley Colliery Road. Darton. BARN SLEY. S75. 5JE. South Yorkshire
Project:	Proposed Demolition of a Fire Damaged Public House & the Rebuild to create a New Dwelling.
Scale:	FD30S = 30 minutes fire resisting door to BS476 Part 22 1987 with BWF-CERTIFIRE approval A3 1:100 SC = R100 Perko-Powermatic® toggle chain self-closing device
Title:	Rear & Side Elevation's
Date:	OCTOBER 2010

Drawing Number 10-05D Ref: STANILAND