




Section C

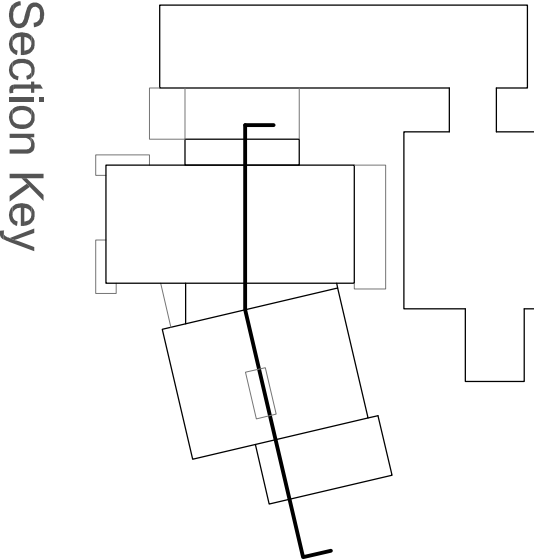


Section Key

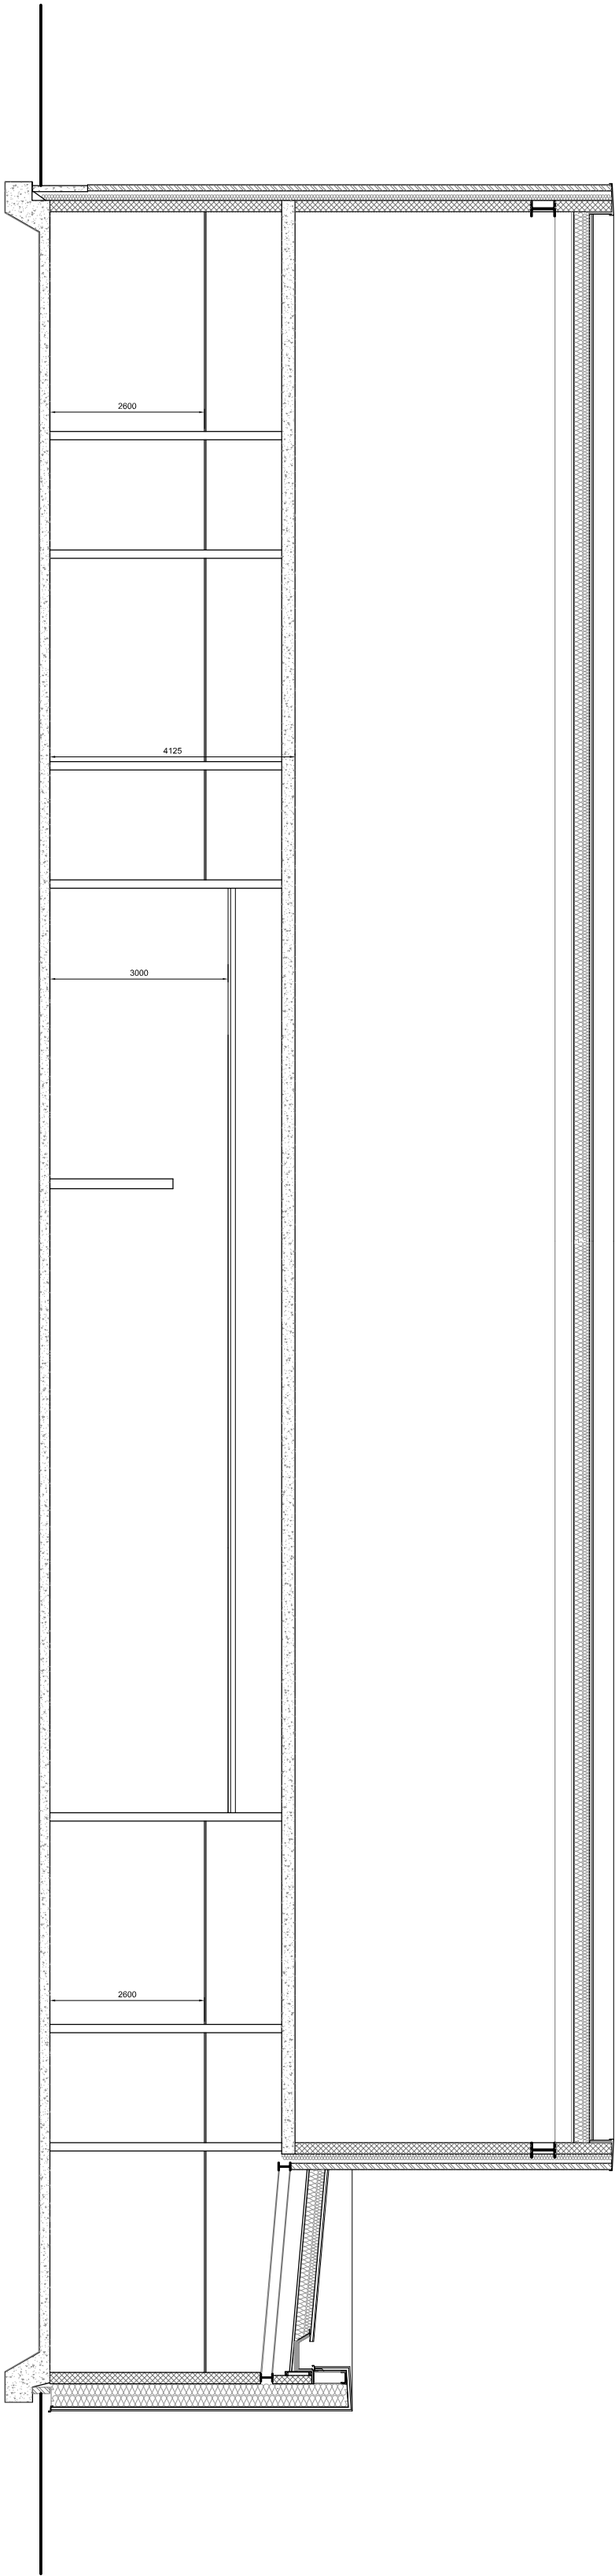


Section B

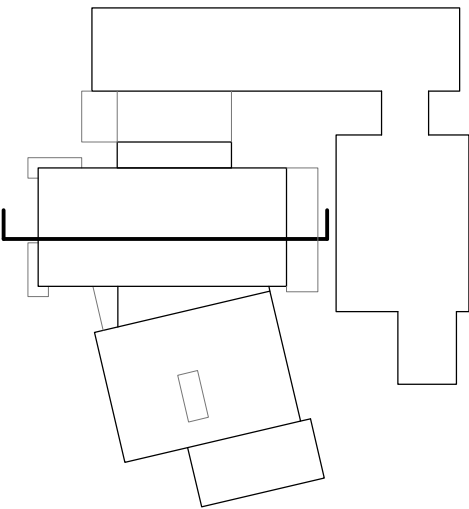

Section Key

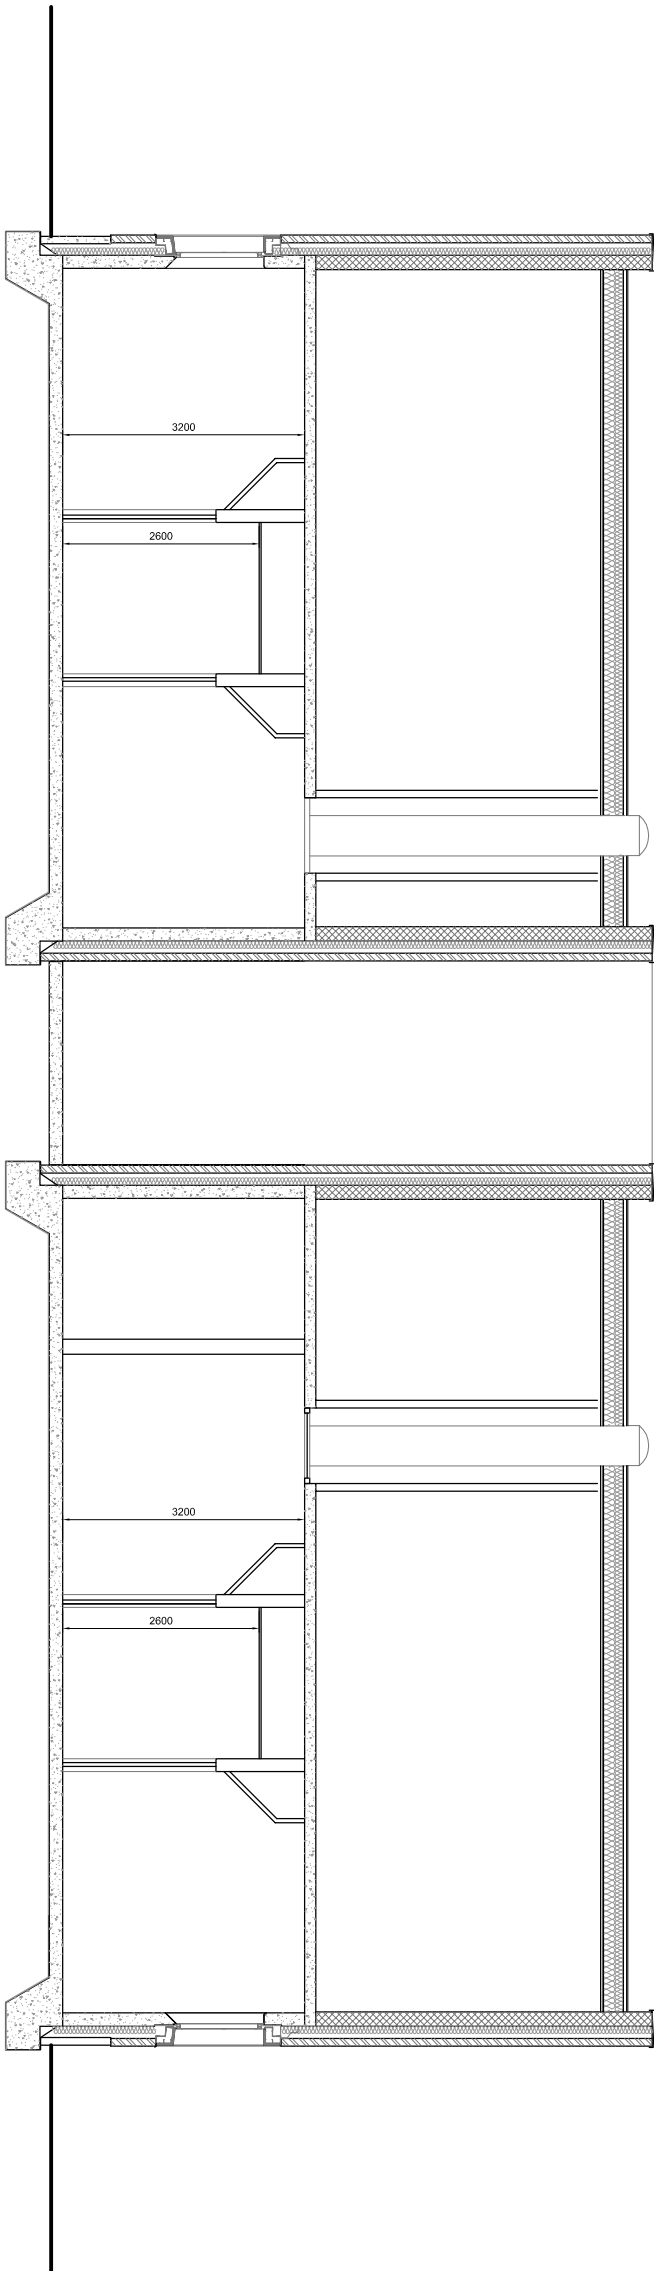

Section A

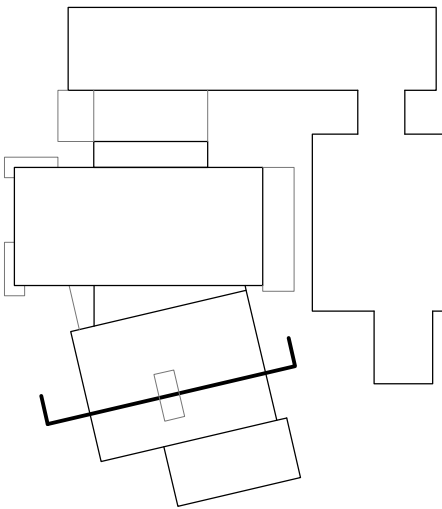

Section Key

B	04.08.14	SW/EP/1 amended Planning Issue.	VG	SC
A	19.08.14	Revised to reflect WDC comments.	KM/AL	SC
Rev	Date	Details	Drawn	Checked
Issued for:				

PLANNING

Project/Client:	Project No.:
South Yorkshire Police	IABR13003900
Barnsley Custody Suite	Dwg No:
	117

Rev:	B
Scale:	1:100 @A1

Drawing: Proposed GA Sections

Drawn By:	Date:
FB	15.08.14
Checked By:	Date:
SC	15.08.14

ARCHIAL | NORR