



32 HONEYWELL PLACE,
BARNLEY.
SOUTH YORKSHIRE.
ST1 1QB
19-10-19

DEVELOPMENT MANAGEMENT
PLANNING & BUILDING CONTROL
BMBC

RE: PLANNING APPLICATION 2019/1265 - INVANS

DEAR SIR OR MADAM,

WITH REFERENCE TO YOUR RECENT CORRESPONDANCE (COPY ATTACHED) REGARDING
THE ABOVE MENTIONED PLANNING APPLICATION.

I CAN CONFIRM THAT I AM HAPPY FOR THE GATES & FENCING TO BE
INCLUDED IN THE APPLICATION AND ENCLOSE & LINE DRAWING
CONFIRMING DIMENSIONS.

YOURS FAITHFULLY

MARK WHITELEY

07810-707547

markw290616@gmail.com

ENCLOSED :-

- | | | |
|--------------|---|---|
| ATTACHMENT 1 | - | DRAWING SHOWING DIMENSIONS OF GATES / FENCING |
| - " - 2 | - | } PHOTO IMAGE SHOWING THE REPLACES
POST & MESH ORIGINAL FENCING. |
| - " - 3 | - | |
| - " - 4 | - | SHOWING CONSTRUCTION TYPE / STYLE |

**BARNSELEY**

Metropolitan Borough Council

**Place Directorate
Regeneration and Culture
Planning and Building Control**

Mr Mark Whiteley
32 Honeywell Place
Barnsley
S71 1QB

My Ref:
Your Ref:
Date: 15 October 2019
Enquiries to: Development Management
Direct Dial: 01226 772595
E-Mail: developmentmanagement@barnsley.gov.uk

Dear Sir / Madam,

APPLICATION NO: 2019/1265/INVALID
DESCRIPTION: Erection of detached garage
LOCATION: 32 Honeywell Place, Barnsley, S71 1QB

Thank you for your planning application in respect of the above. Unfortunately, your application is invalid and cannot be processed because:-

- **The gates and fencing requires planning permission by virtue of their location abutting a highway and their height being above 1m. Are you happy for those to be included in the application and if so please can we have some annotations confirming the actual heights.**

Please attach these documents to an email and send to developmentmanagement@barnsley.gov.uk or post to the address below as soon as possible to enable us to process your application. Please remember to quote the planning application number. If the application is invalid due to non-payment of a fee, you can pay by credit or debit card by calling the number above.

If you require assistance or have any queries please telephone the number above.

If we do not receive the information as listed above within 6 weeks of the date of this letter your application will be withdrawn and your file will be destroyed. If you no longer want us to process this planning application please confirm this in writing.

If your application is withdrawn and you have paid a fee and believe that you are entitled to a refund, please contact us via the details listed above. We will not contact you to arrange a refund it is your responsibility to contact us to arrange a refund.

Yours faithfully

Development Management

Planning & Building Control

MER
...ENCE



ATTACHMENT I (NOT TO SCALE)


LINE DRAWING SHOWING STEEL & ALUMINIUM 'WALL TOP' FENCING
 & GATES AT 32 HONEYWELL PLACE

RE PLANNING APPLICATION 2019/1265

CONSTRUCTION :- WELDED STEEL FRAMEWORK WITH LAMINATED
 WOOD EFFECT ALUMINIUM INFILL

FORWARD VIEW FACING PROPERTY

ALL MEASUREMENTS TAKEN FROM EXISTING FOOTPATH LEVEL
 VARYING HEIGHTS USED FOR AESTHETICS TO FOLLOW NATURAL SLOPE OF FOOTPATH

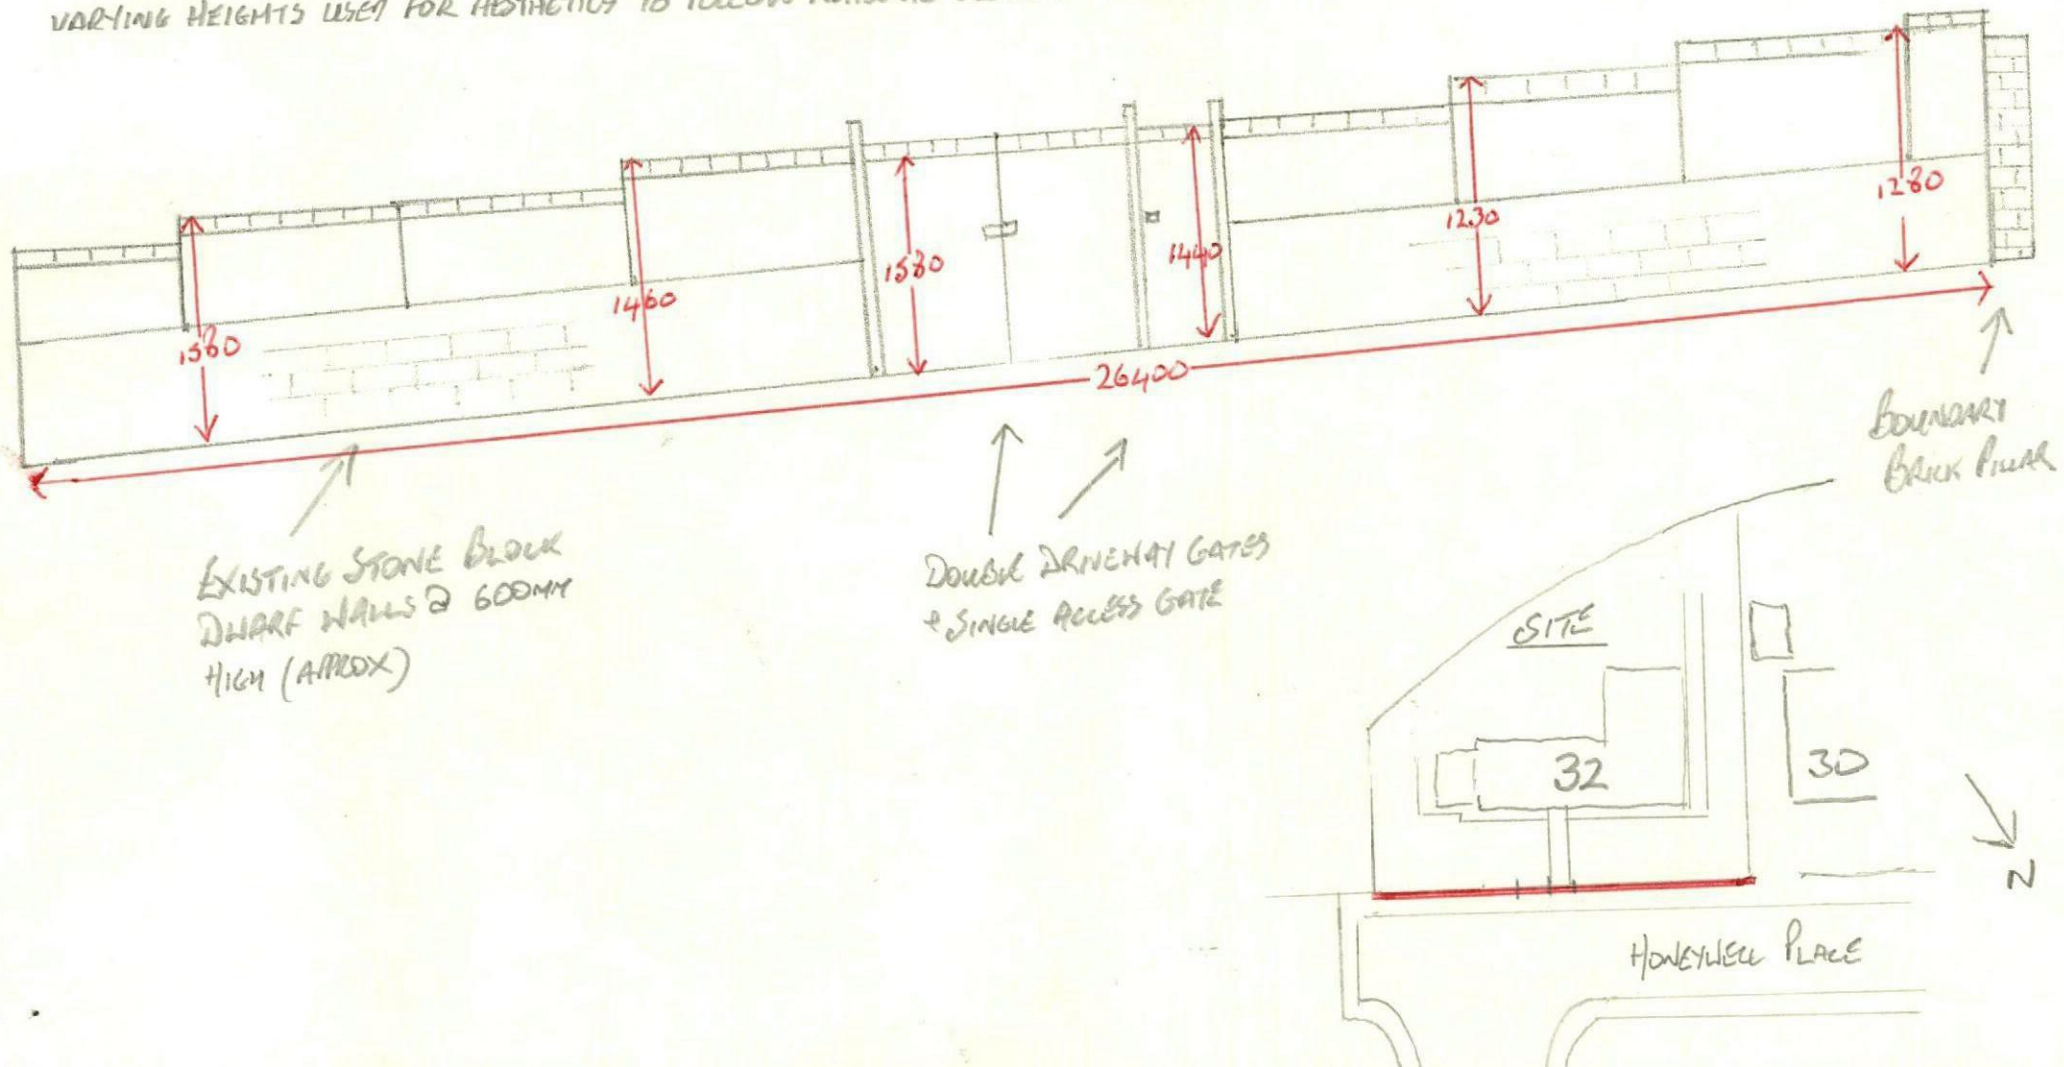

PANO 1 (URGENT)

Attachment 2

RE-PLANNING APPLICATION
2019/1265



Attachment 3
RE-PLANNING APPLICATION
2019/1265



ATTACHMENT 4
RE-PAVING APPLICATION 2019/1265

