



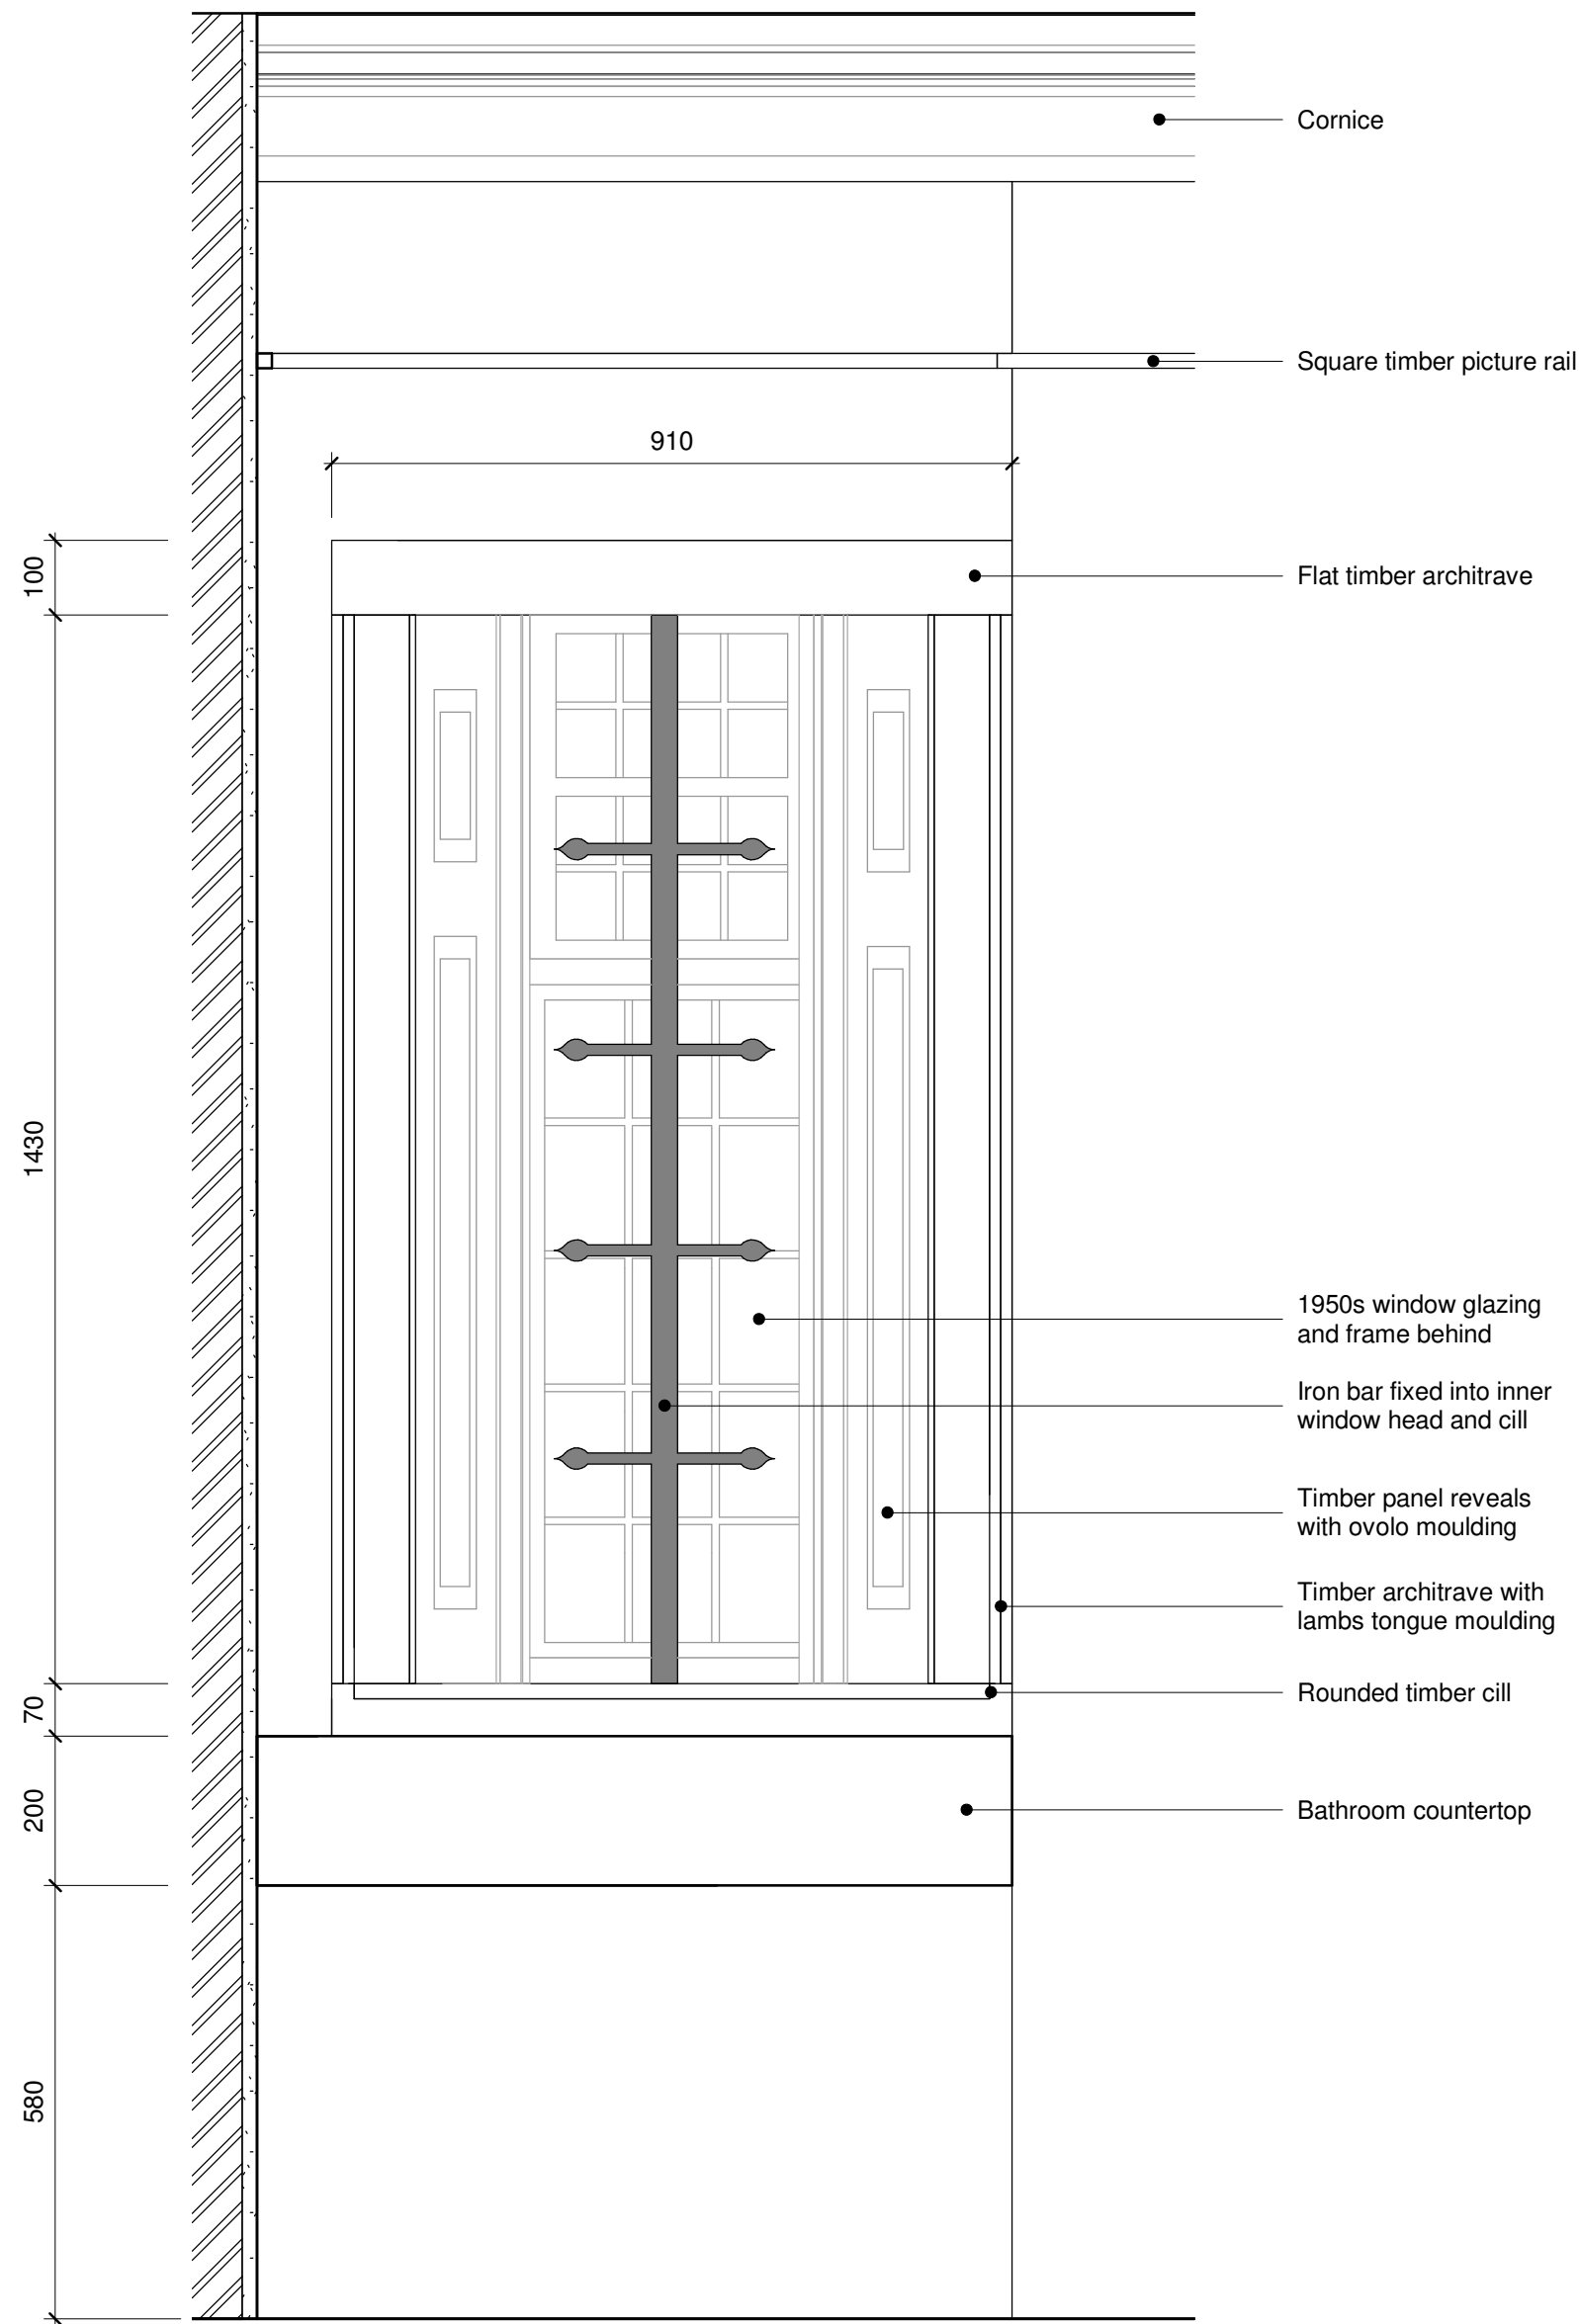


2 JC10 - Window Opening WC Elevation

1 : 10

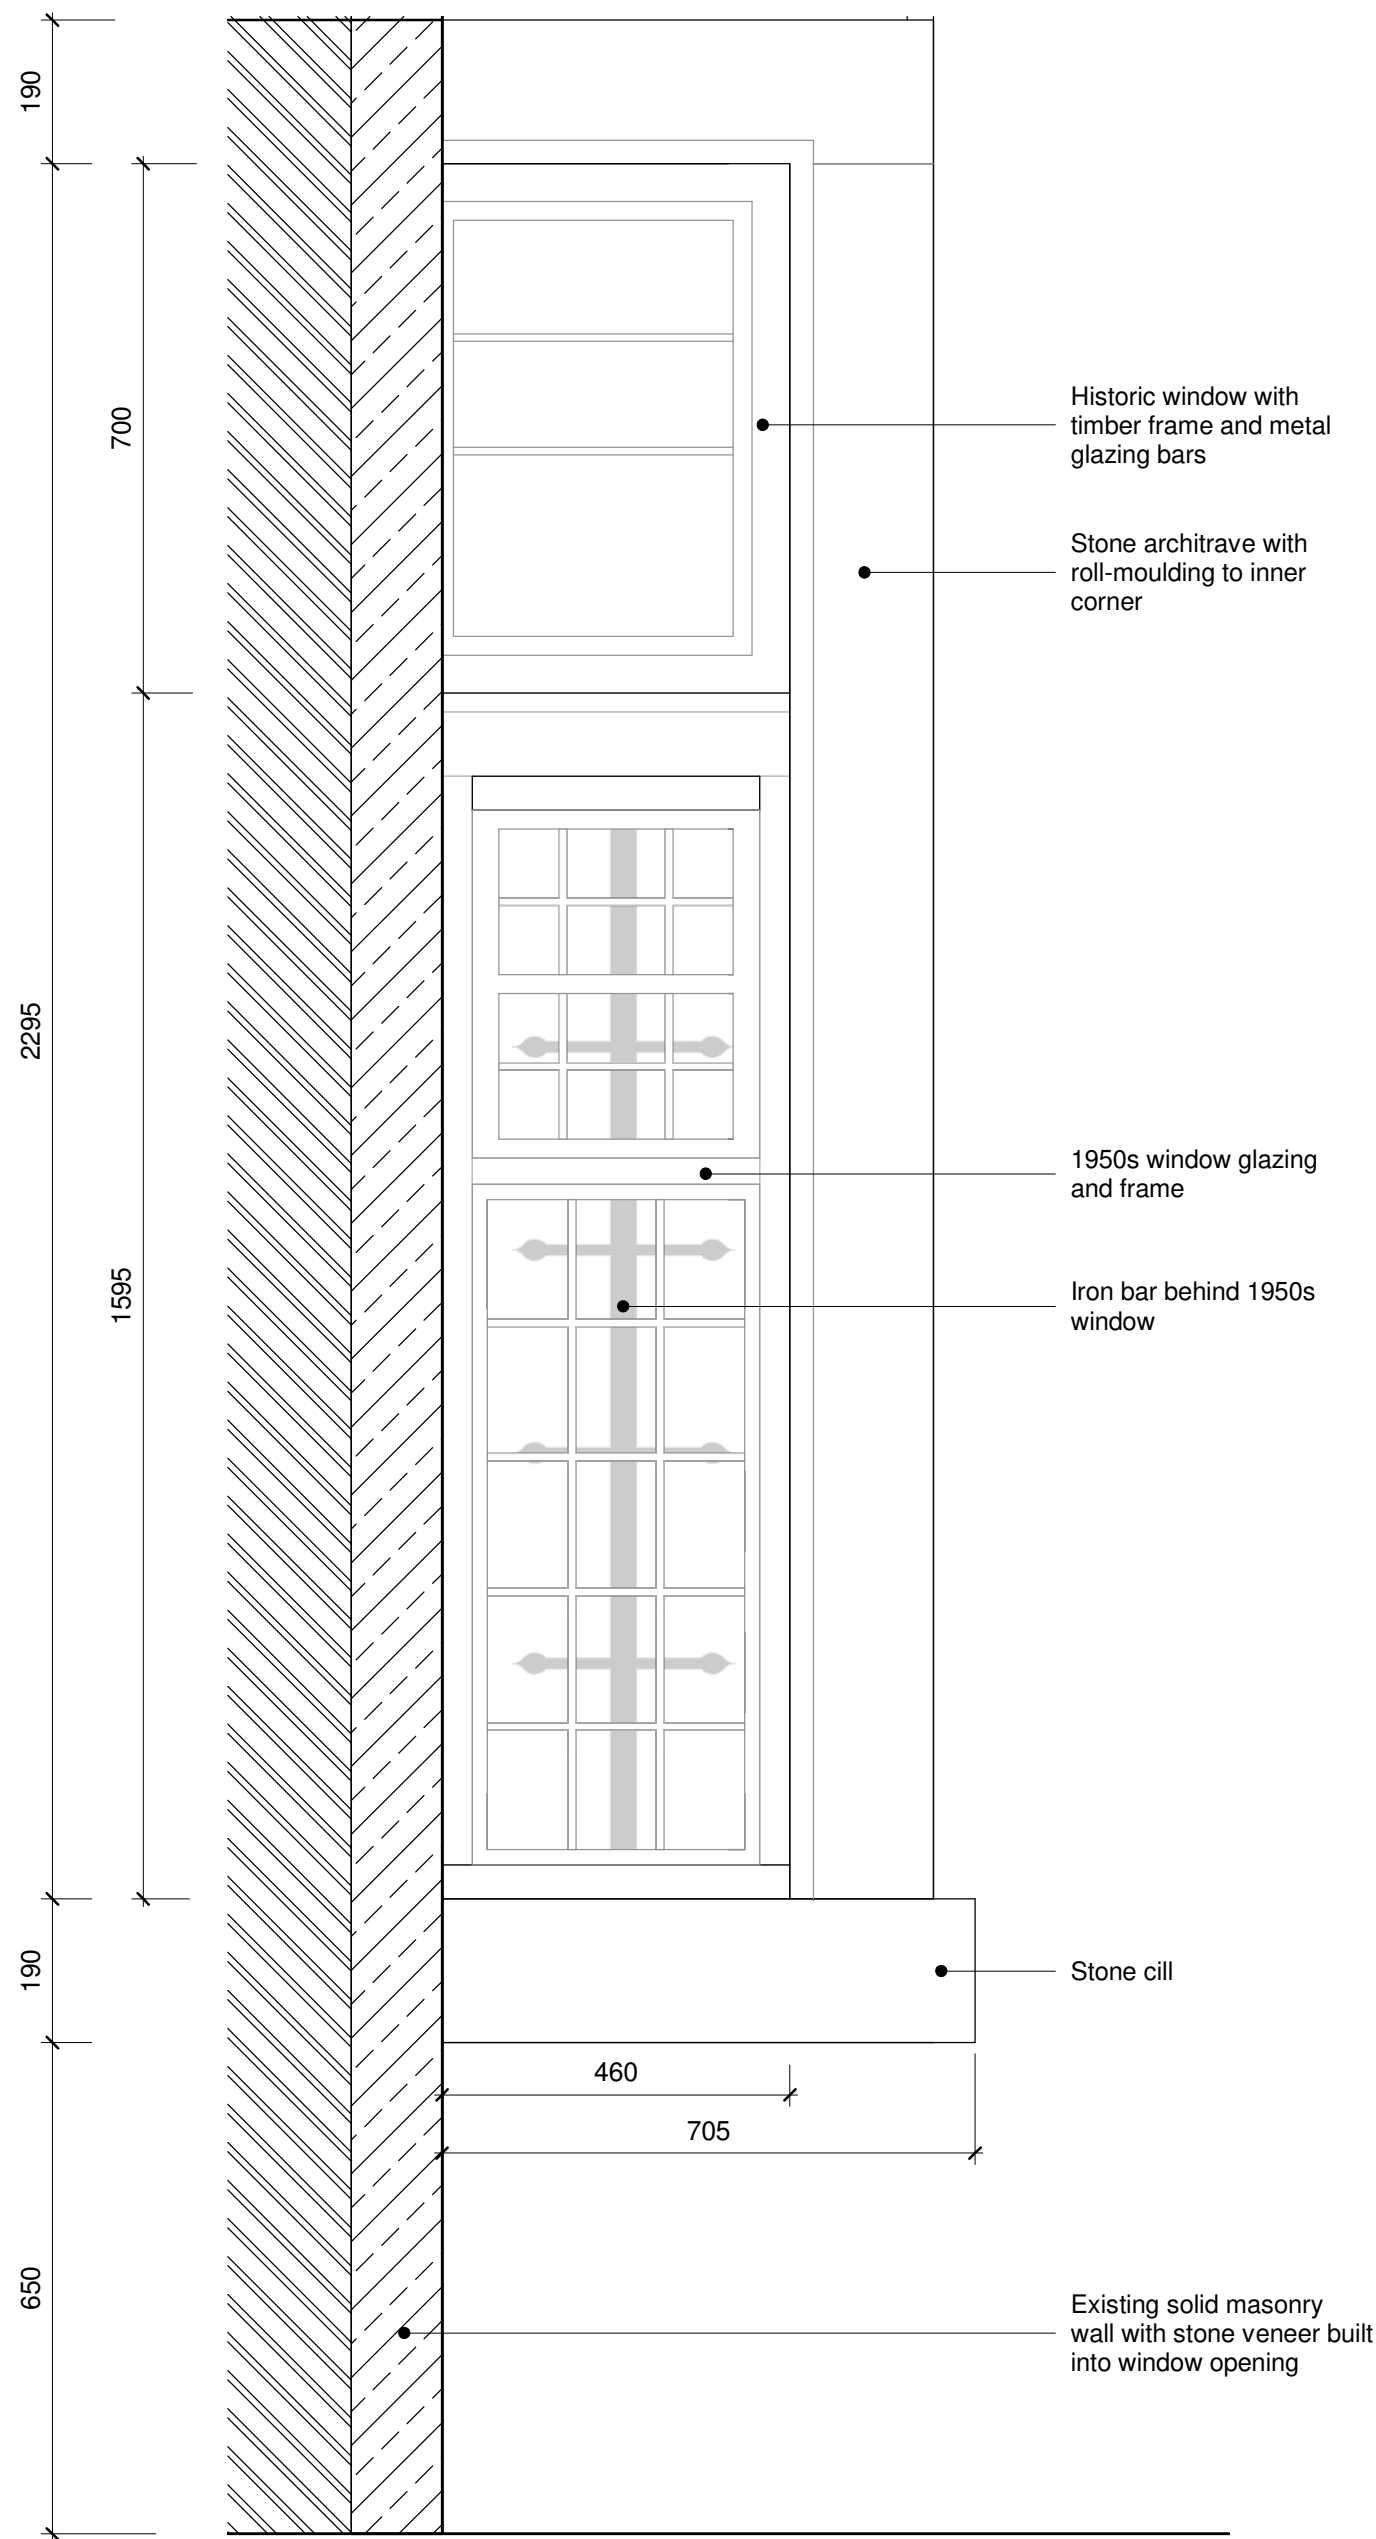


3 JC10 - Window Opening Breakfast Room Elevation

1 : 10

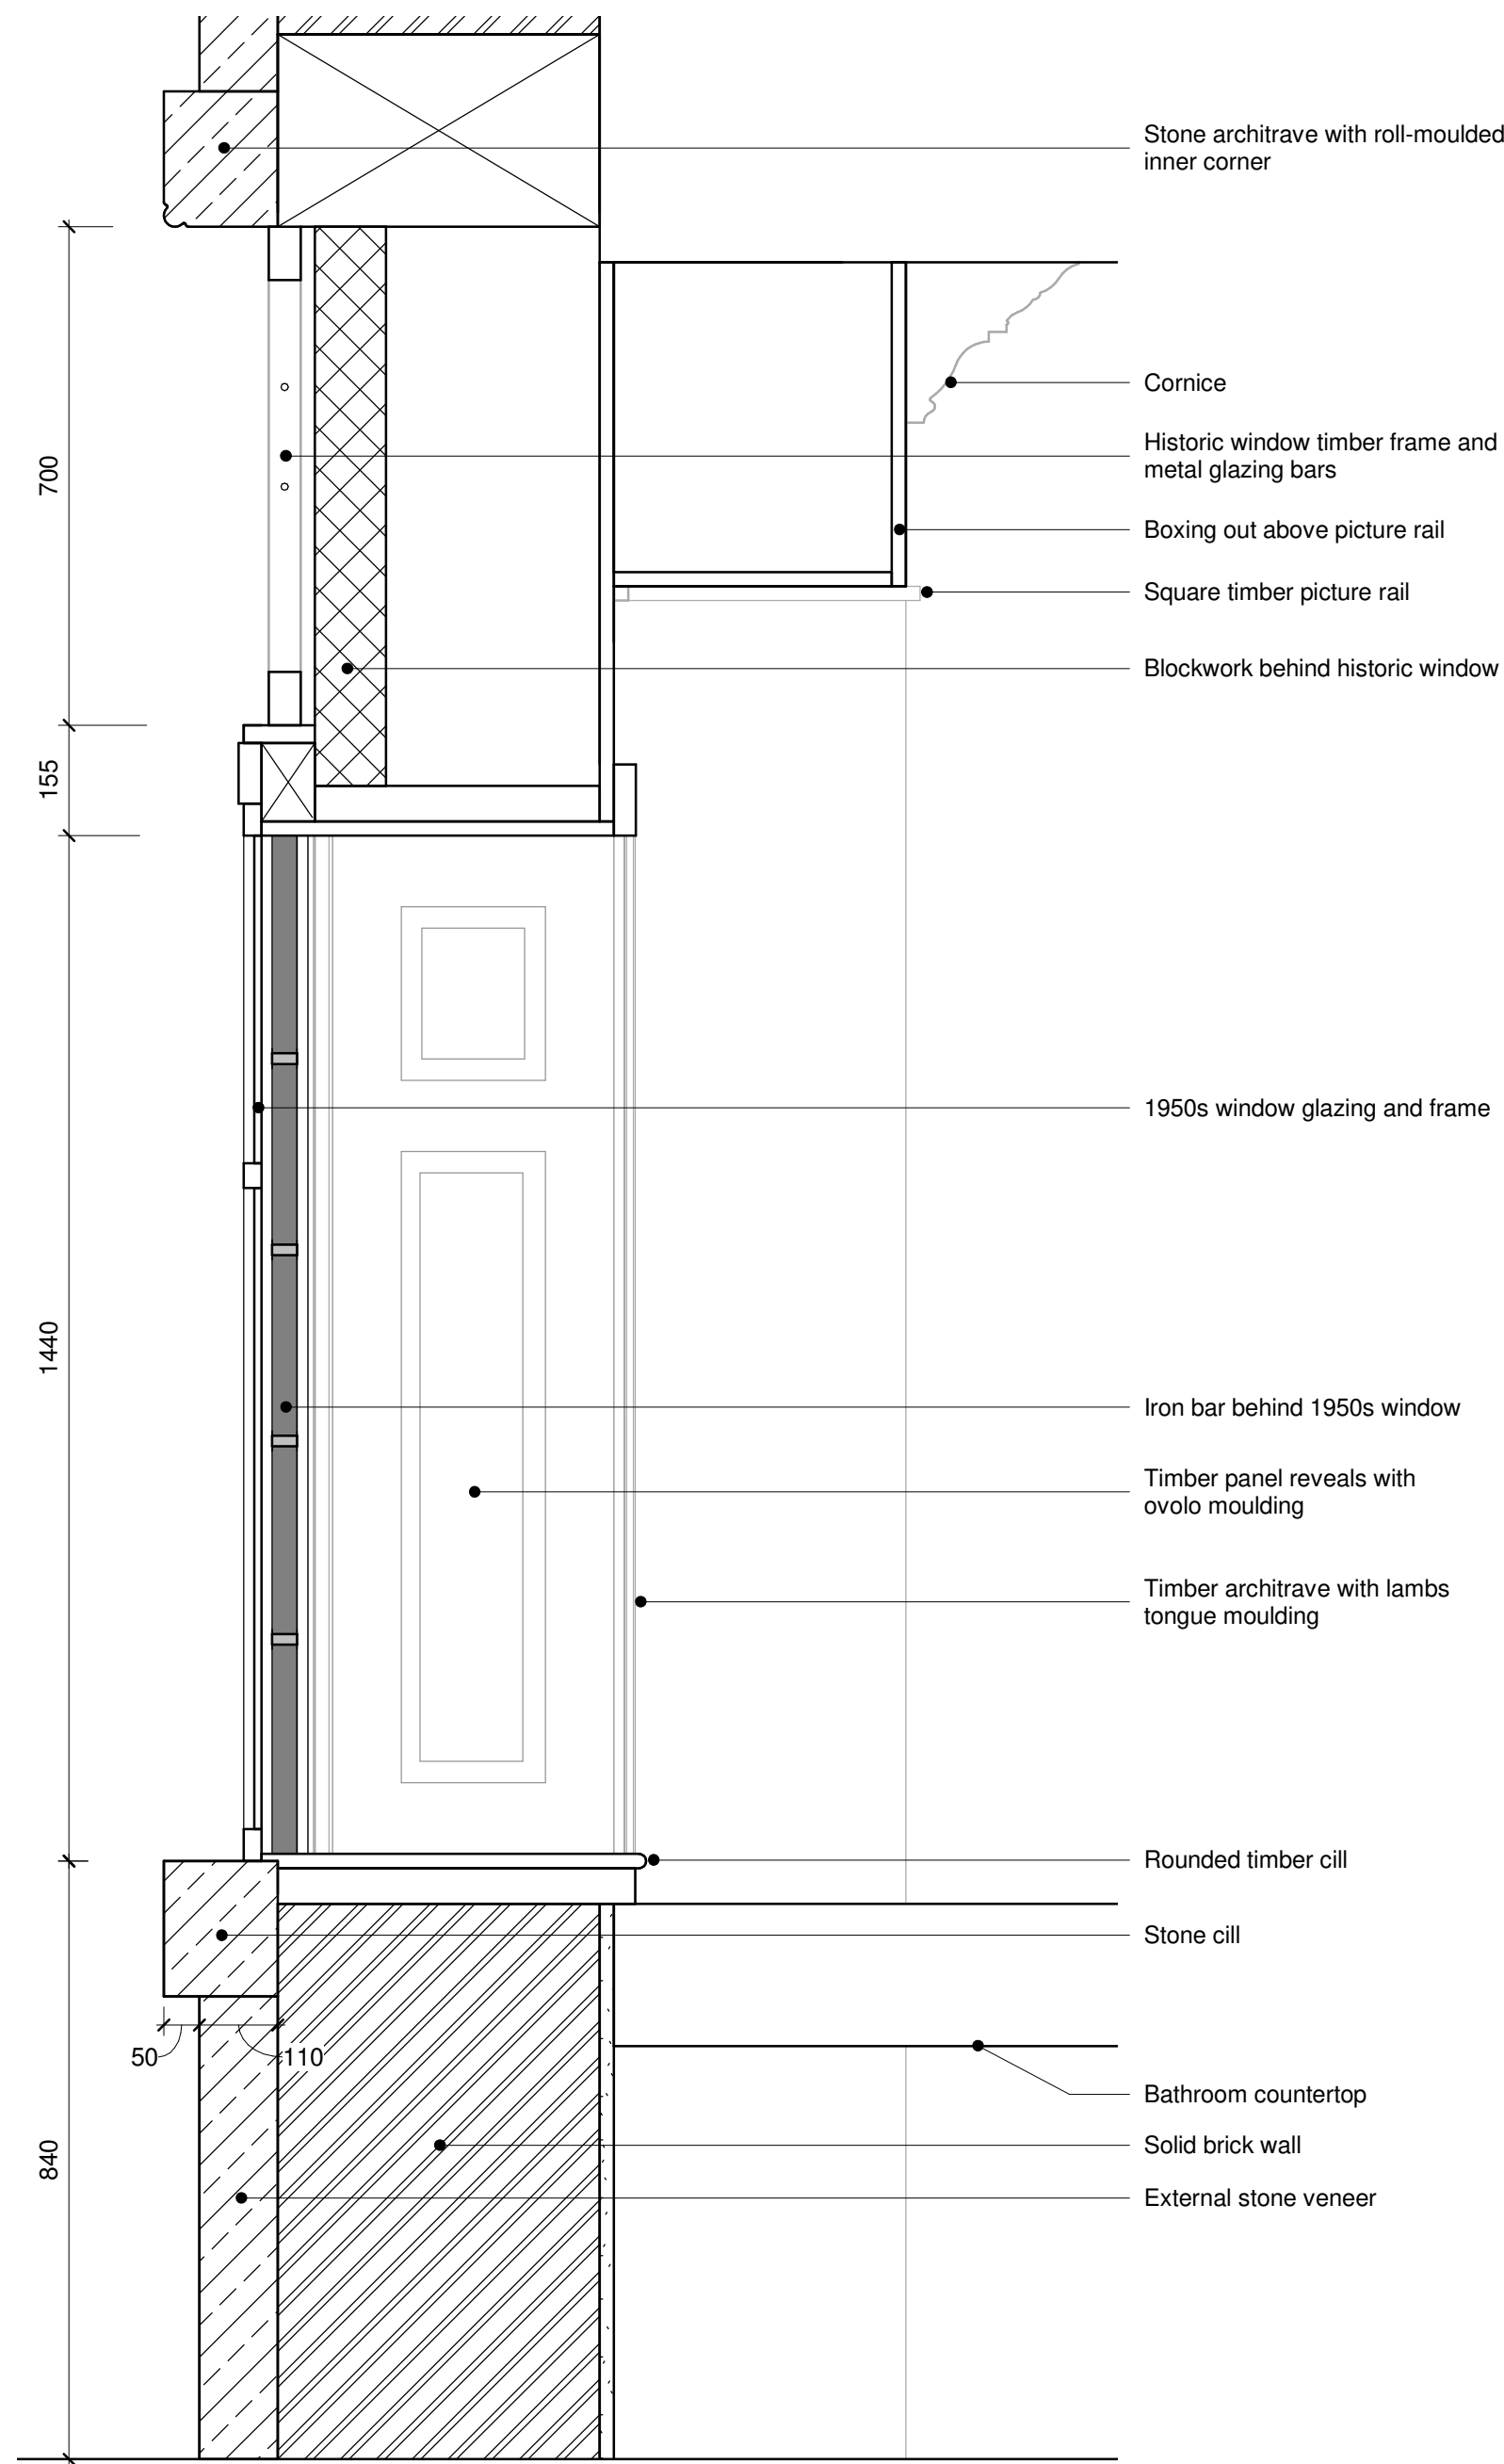

5 JC10 - Window Opening Section

1 : 10

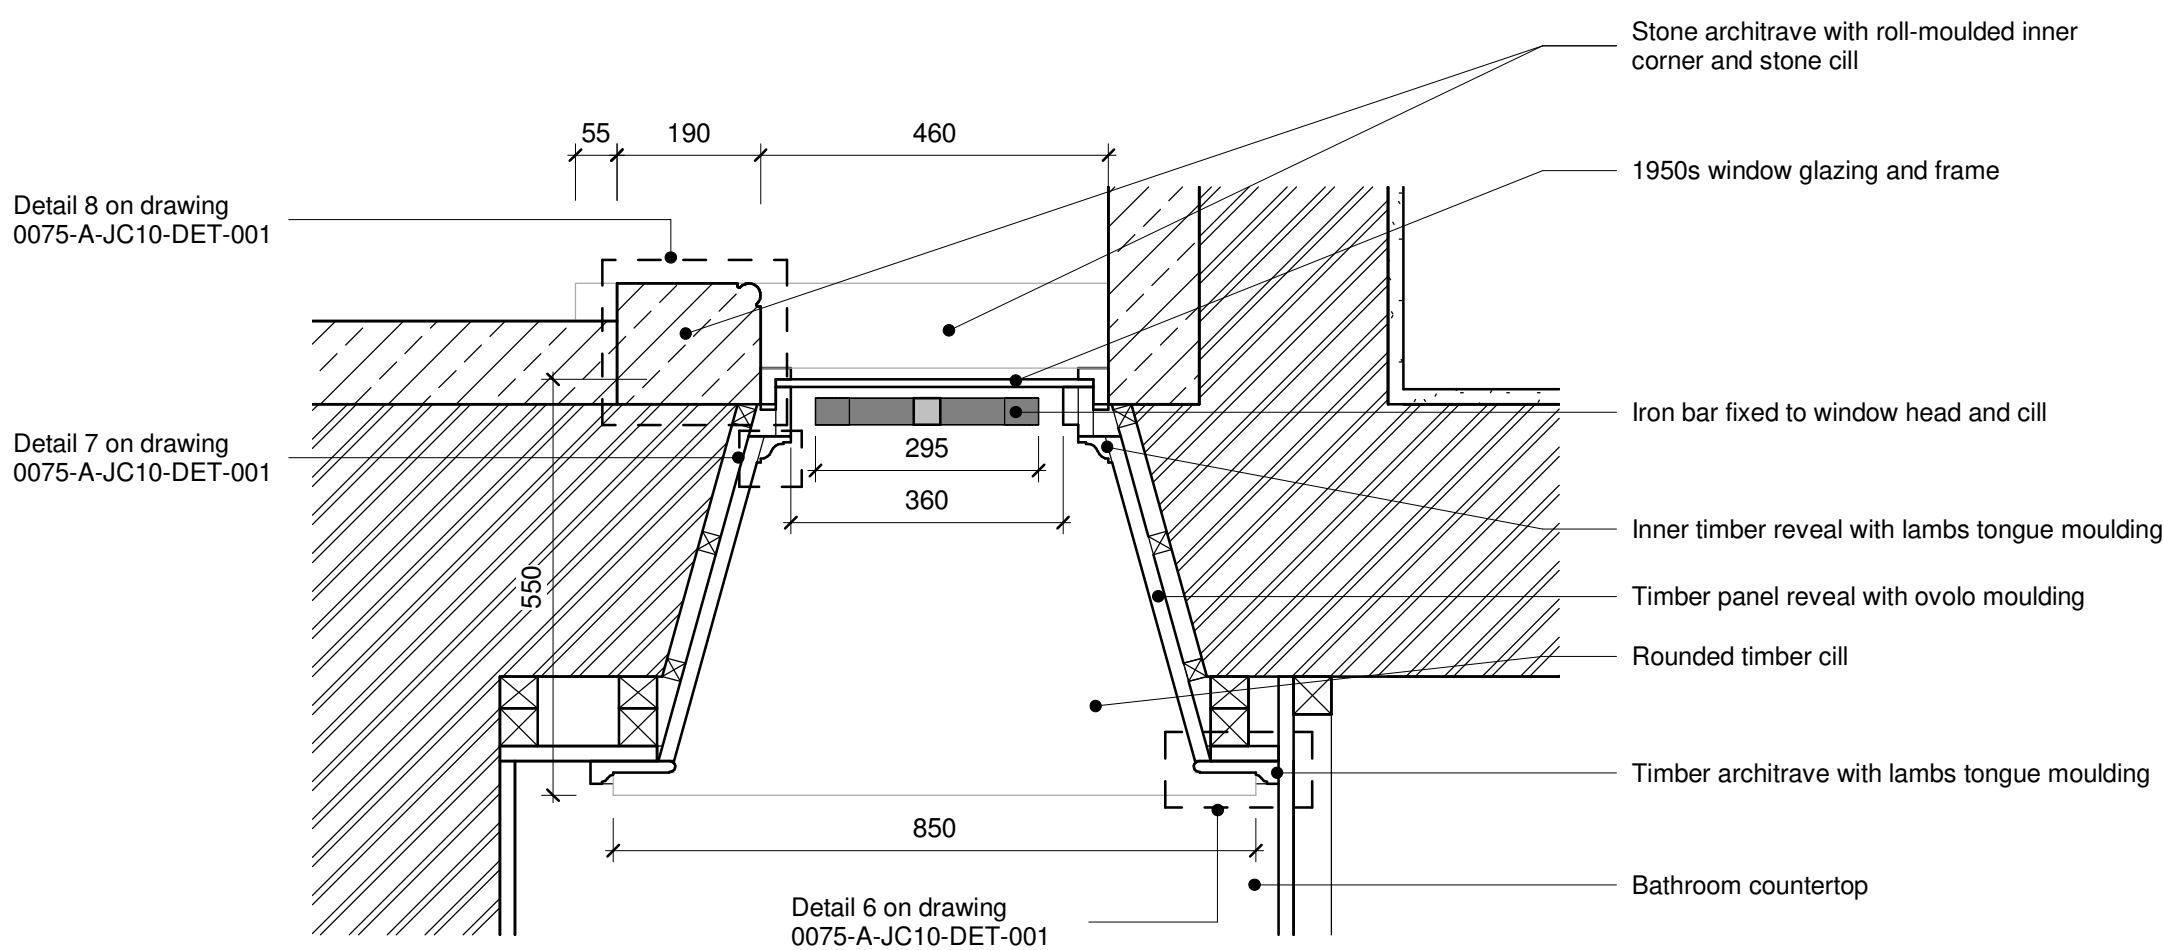

4 JC10 - Window Opening Plan Detail

1 : 10


Photos of window from WC



Window reveal and iron bar




Timber panel reveal moulding and architrave

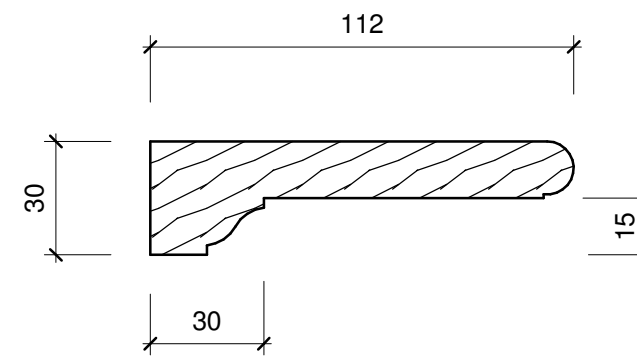


6 JC10 - Window Architrave Profile

1 : 2

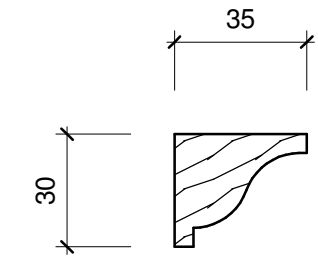

7 JC10 - Window Moulding Profile

1 : 2

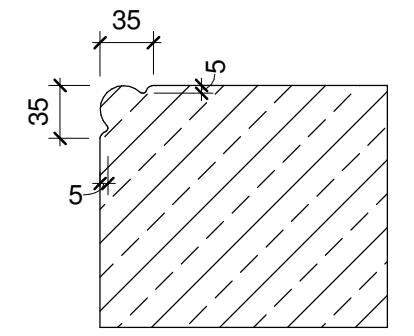

8 JC10 - Window Stone Profile

1 : 5



KELSALL ARCHITECTS
www.kelsallarchitects.com
e: mail@kelsallarchitects.com
t: +44 (0) 7814 721 819

PROJECT: Darley Cliffe Hall

CLIENT: Mark Ludlam

STATUS: PLANNING

PROJECT ADDRESS: Darley Cliffe Hall, Kingwell Road, Worthing, BN15 4AG

DATE: 15/10/21

SCALE: 1:10 @A1

0m 0.1m 0.3m 0.5m

DETAILS: Existing Window Opening

DATE: 15/10/21

SCALE: As indicated

PROJECT NO: 0075-A-JC10-DET-002

REV: 2