

Proposed Front Elevation



Proposed Side Elevation



Proposed Rear Elevation

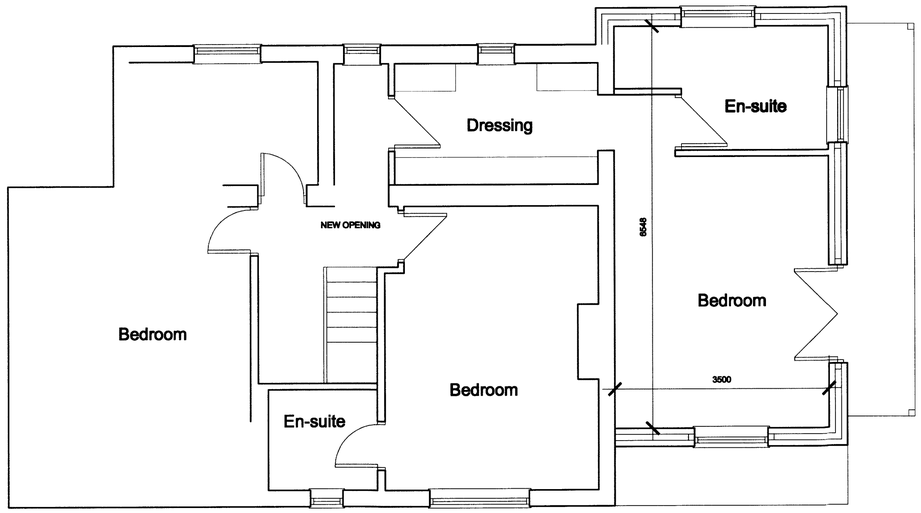

Proposed First Floor Plan

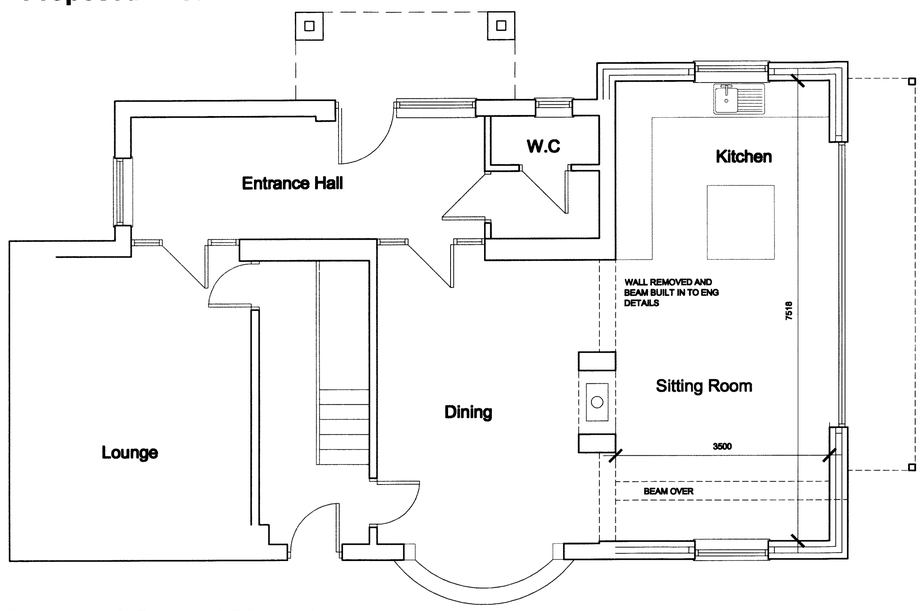

Proposed Ground Floor Plan



Existing Front Elevation



Existing Rear Elevation

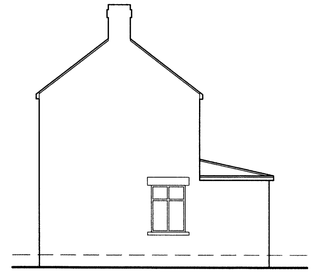

Existing Side Elevation

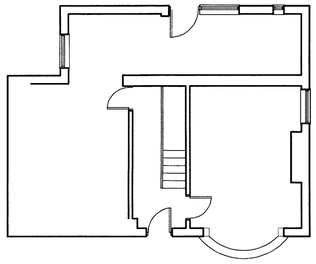

Existing Ground Floor Plan

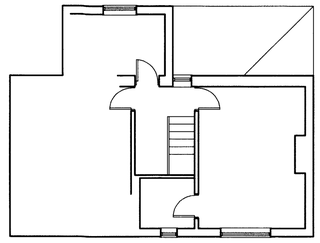

Existing First Floor Plan

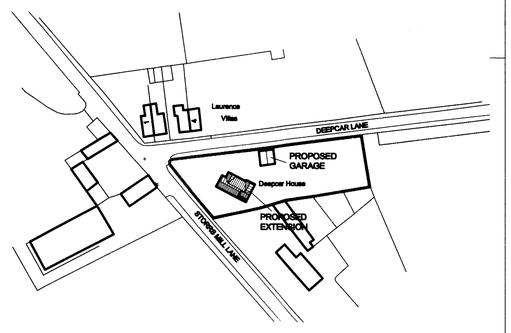

Location Plan

Scale 1:1250

NOTE: ALL DIMENSIONS TO BE CHECKED ON SITE

White Agus Partnership
PROVIDENCE VILLA, 42 SACKVILLE STREET, BARNSLEY. S70 2DB
Phone: 01226 208482
Fax: 01226 283030
Email: info@whiteaguspartnership.co.uk
Web: www.whiteaguspartnership.co.uk
SURVEYORS AND BUILDING DESIGN CONSULTANTS

Project.	Client.
PROPOSED EXTENSION DEEPCAR HOUSE, STORRS MILL LANE CUDWORTH, BARNSLEY	MR COCKING
Drawing Title. PLANS AND ELEVATIONS AS PROPOSED-SCHEME 3	Date. NOV 2010 / Scale. 1:50 & 1:100@ A1 Ref. 09-025 / Dwg. No. 03 / Rev. A

Date	Suffix	Description	Date	Suffix	Description
21-12-10	A	REVISED TO CLIENTS REQUIREMENTS			