



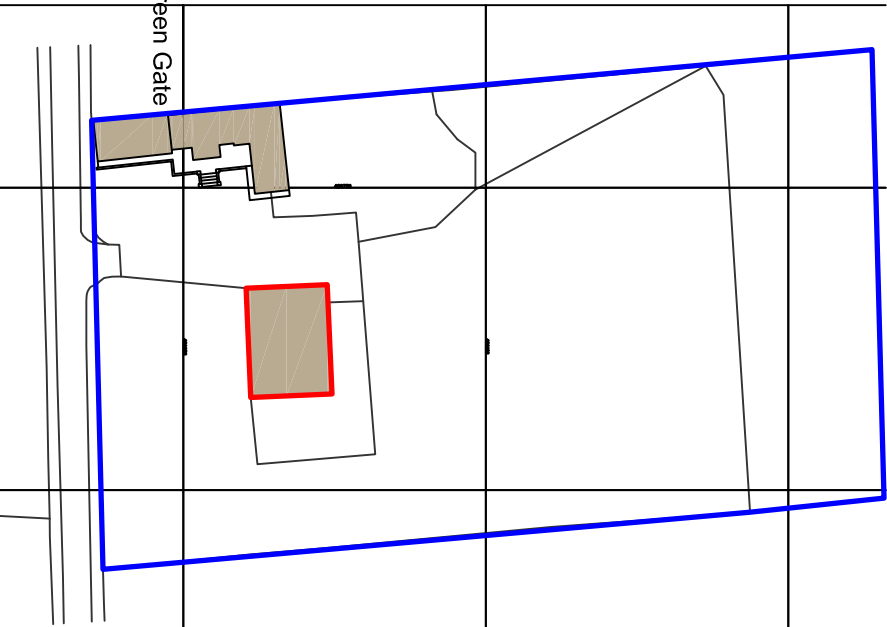


Ordnance Survey, (c) Crown Copyright 2021. All rights reserved. Licence number 100022432

LOCATION PLAN

Scale 1:1250

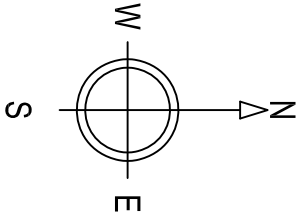


- NOTES:
1. Use written dimensions only. All dimensions to be checked on site and any discrepancies reported to ACORUS immediately. If in doubt ask.
 2. Where relevant, significant hazards have been identified on the drawing, unforeseeable have not been identified, competent contractor or
 3. This drawing is confidential and remains the exclusive property of ACORUS.
 4. ACORUS Rural Property Services Ltd.

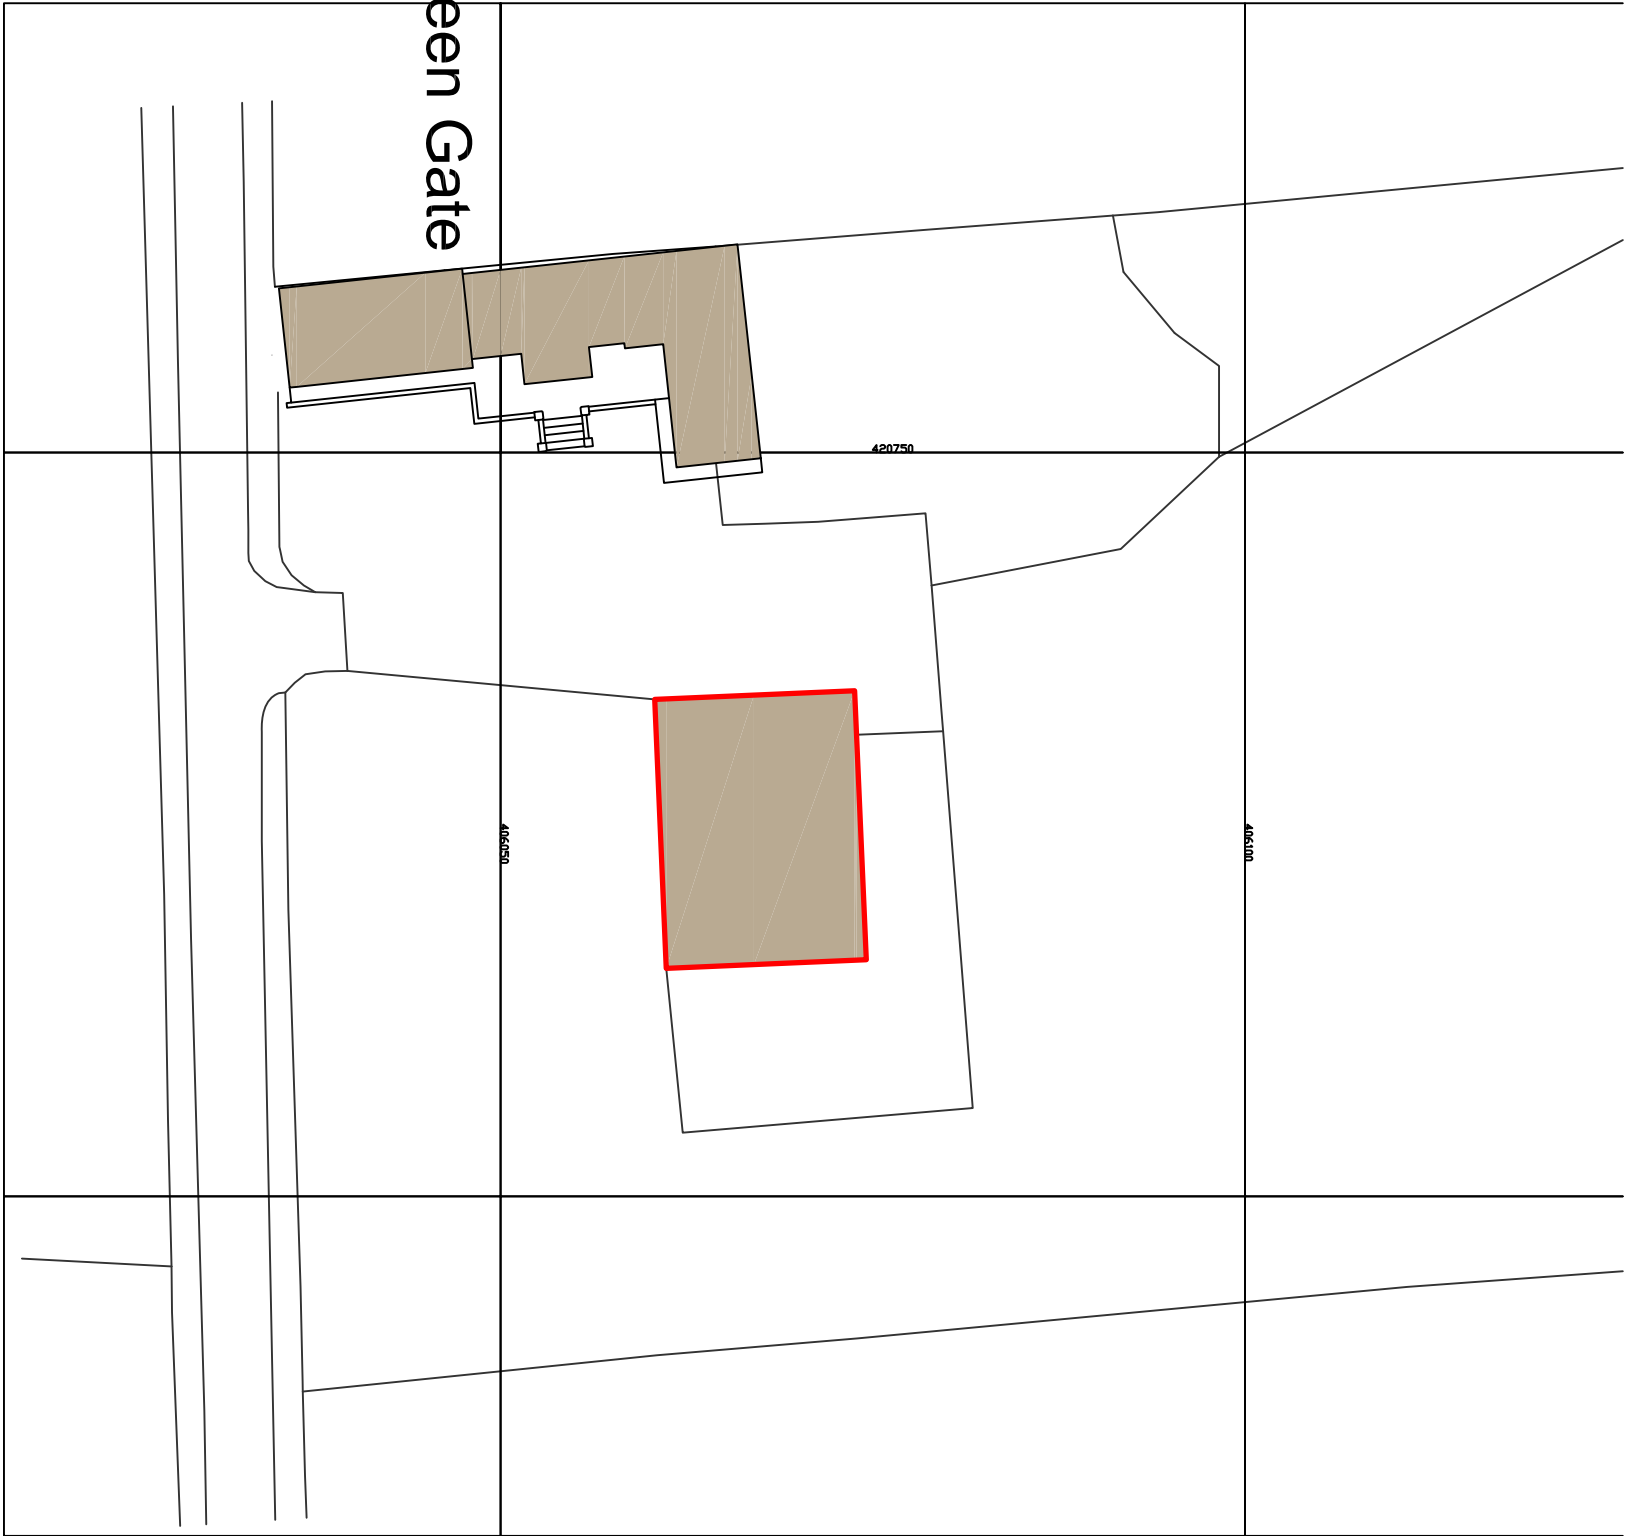

Ordnance Survey, (c) Crown Copyright 2021. All rights reserved. Licence number 100022432

BLOCK PLAN

Scale 1:500

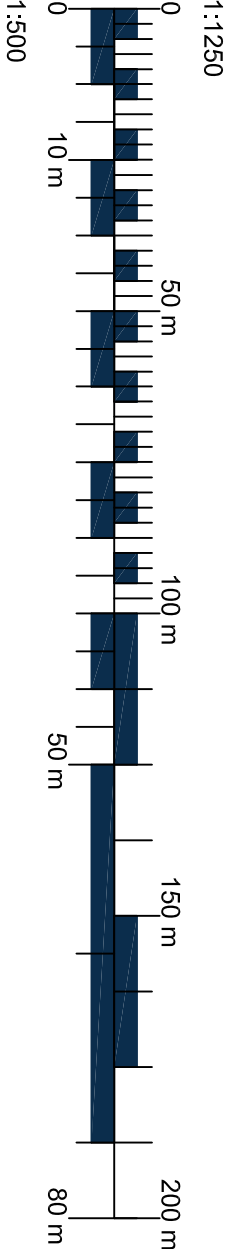

Rev	Date	Description	Dwn	Chk
Rev.	Date.	Amendment.	Drawn.	Checked.

PROJECT

WALKER
GREEN GATE FARM
S36 7GG

TITLE
SITE LOCATION & BLOCK PLAN

CERTIFICATE OF LAWFULNESS

SCALE	DATE	DRAWN BY	CHECKED BY
AS SHOWN @A3	02/22	EB	AA
JOB NO.	DRAWING NO.	REVISION	
WGG/AA22/037	100_01		



acorus

acorus.co.uk

Planning. Design. Property.