
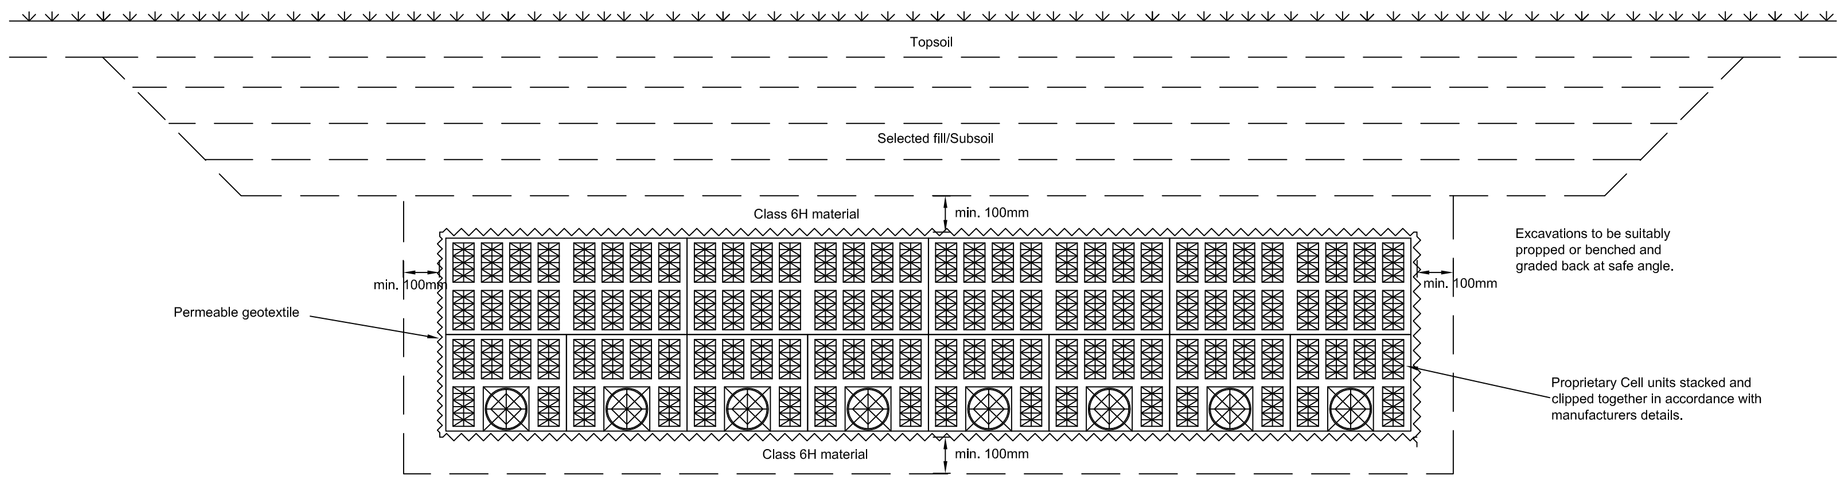


Typical Cell Unit Soakaway


NOTES

Soakway units to be installed in accordance with manufacturers recommendations and guidlines.


Please refer to Plot drainage drawing for invert levels and sizes.

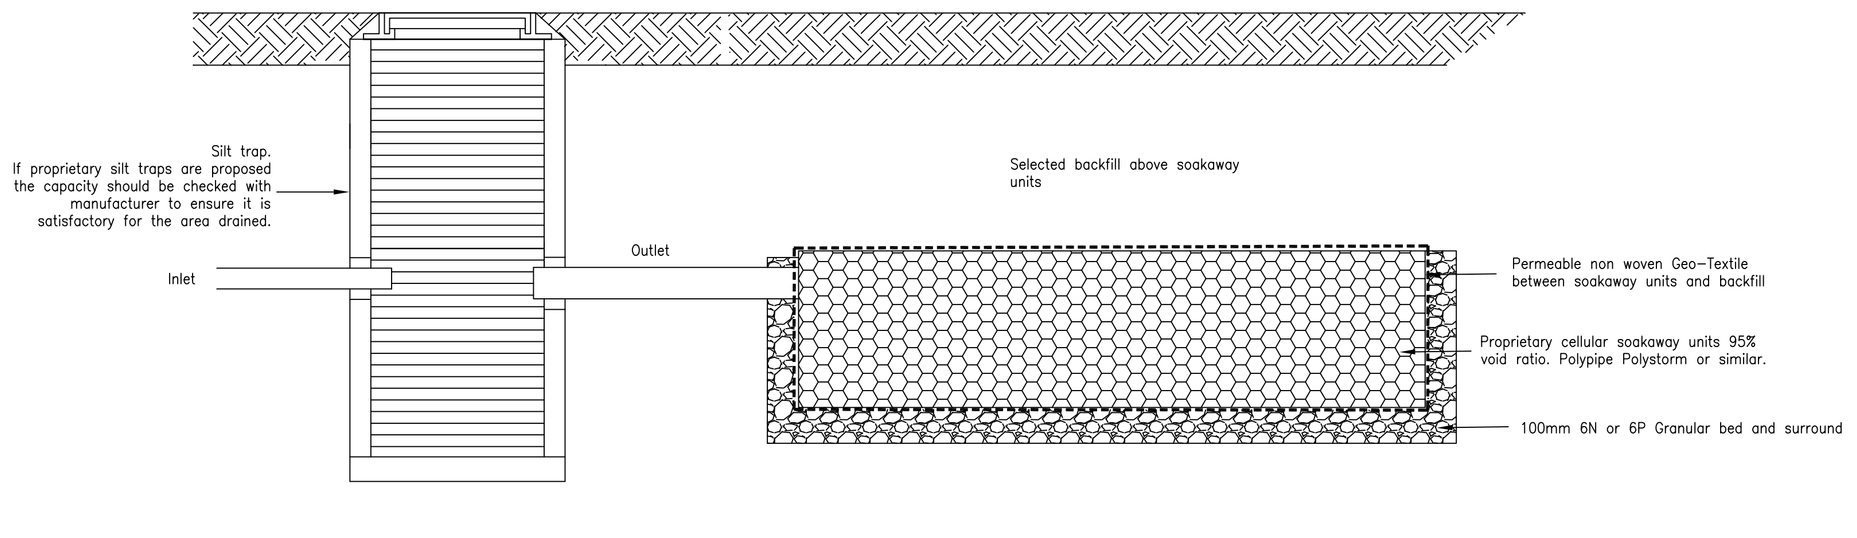

Longitudinal Section

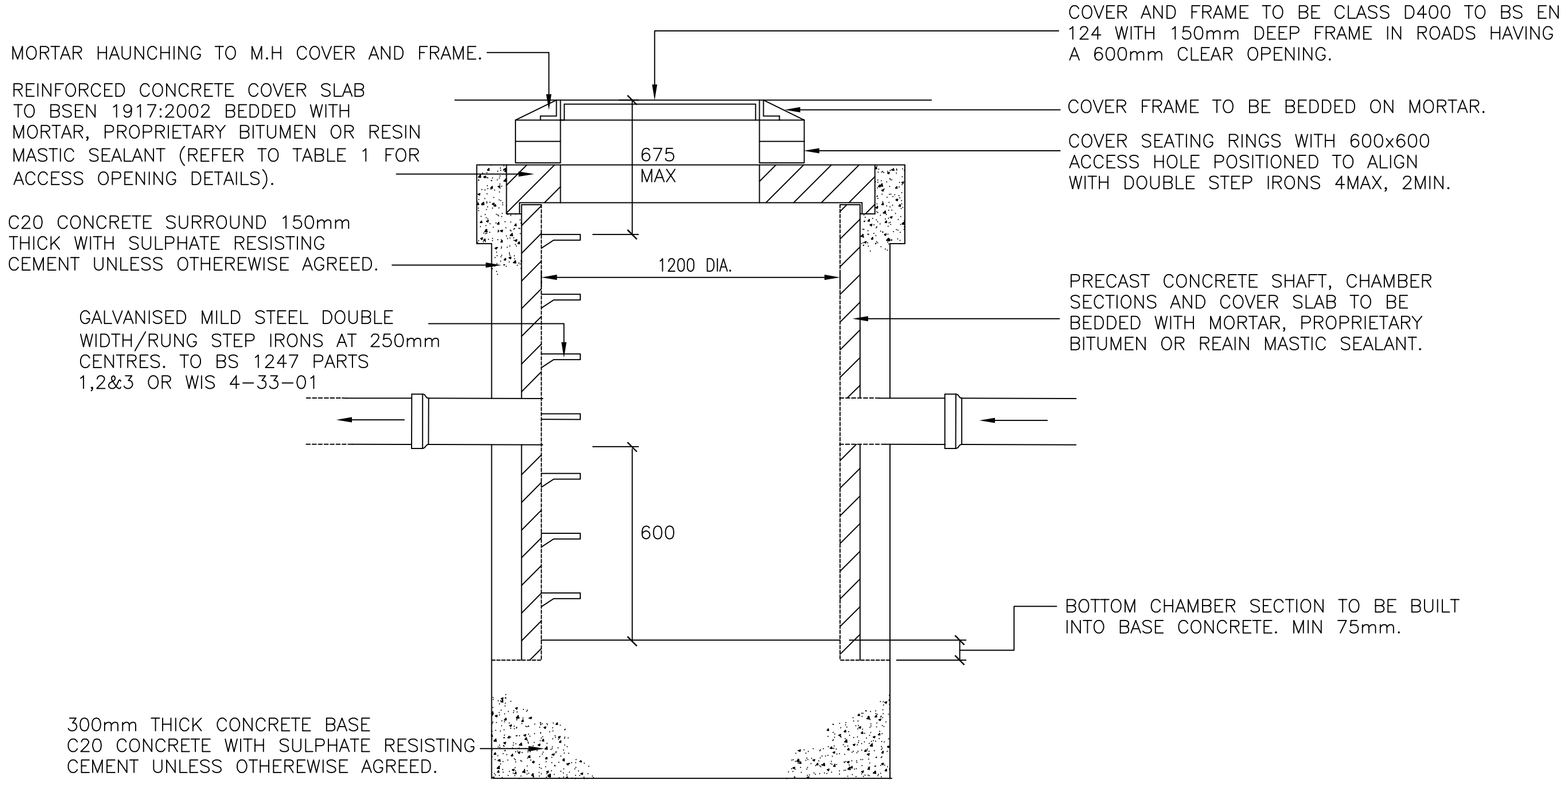

SECTION

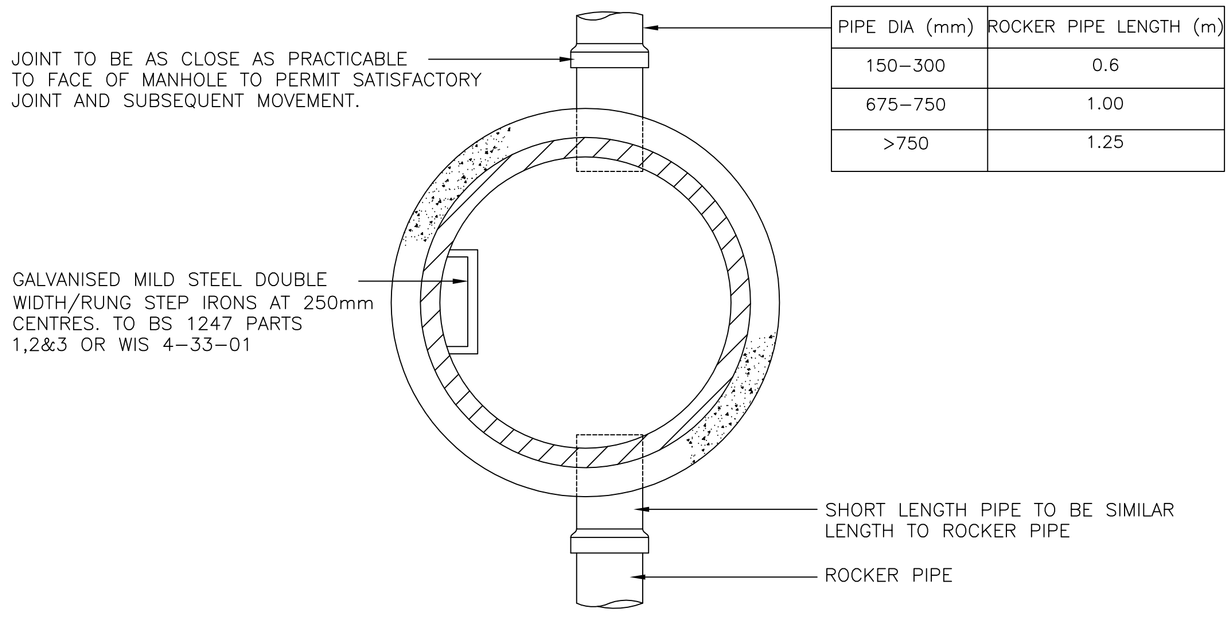

PIPE DIA (mm)	ROCKER PIPE LENGTH (m)
150-300	0.6
675-750	1.00
>750	1.25

PLAN

SILT TRAP

A1

Rev	Details	Date	Drwn.	Chk.

Allert Building Contractors

Pearsons Crescent
Wombwell, Barnsley

Domestic Soakaway
Typical detail

Dwg No. : STE/17/14/02

Date : 5-7-17

Scale : Not to scale

Copyright © Shaun Tonge Engineering

SHAUN TONGE ENGINEERING

11 Broomhead Road. Wombwell. Barnsley. S73 0SA.
Tel 01226 755929. Mobile 07528 278070 . Email Shaun@stonge.fsnet.co.uk