




Proposed Front Elevation Facing Upper New Street

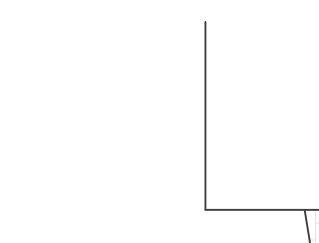

Proposed Side Elevation Facing Thomas Street

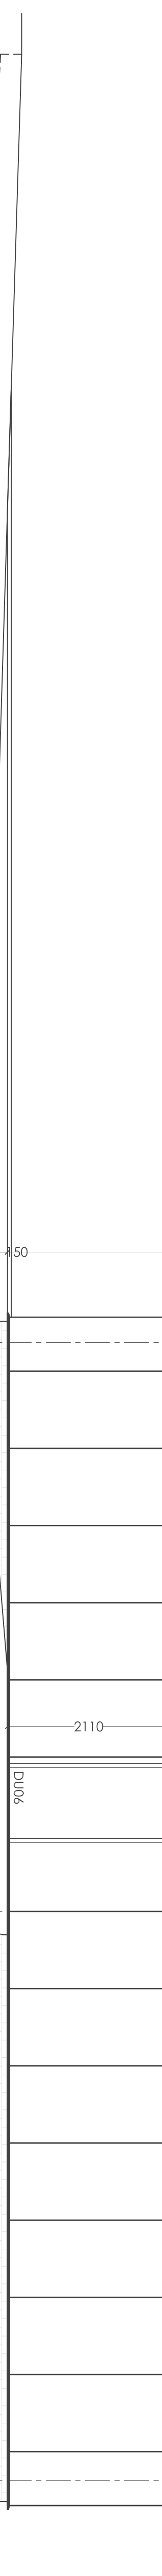

Proposed Rear Elevation

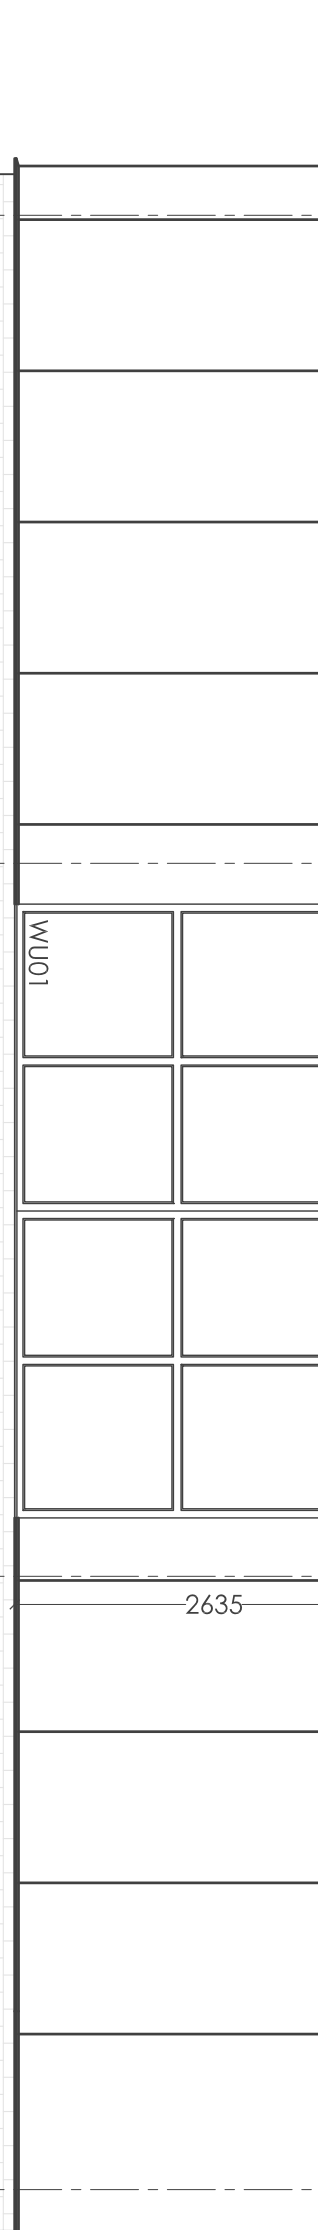

Proposed Side Elevation

A	Schemes Reduced to Clients Demand	02.01.17	98
Row	Description	Date	By
C	Concept	G	Tender
D	Planning	J	Construction
E	Building Regs	L	As Built
F	Production	Sx	Sketch

jda architects

Manchester: 0161 330 5011
 Liverpool: 0151 665 0112

Chart:

Product

Scale	Q of results	Date	D
-------	--------------	------	---

2007	2008	2009	2010
------	------	------	------