


BLOCK PLAN 1:500

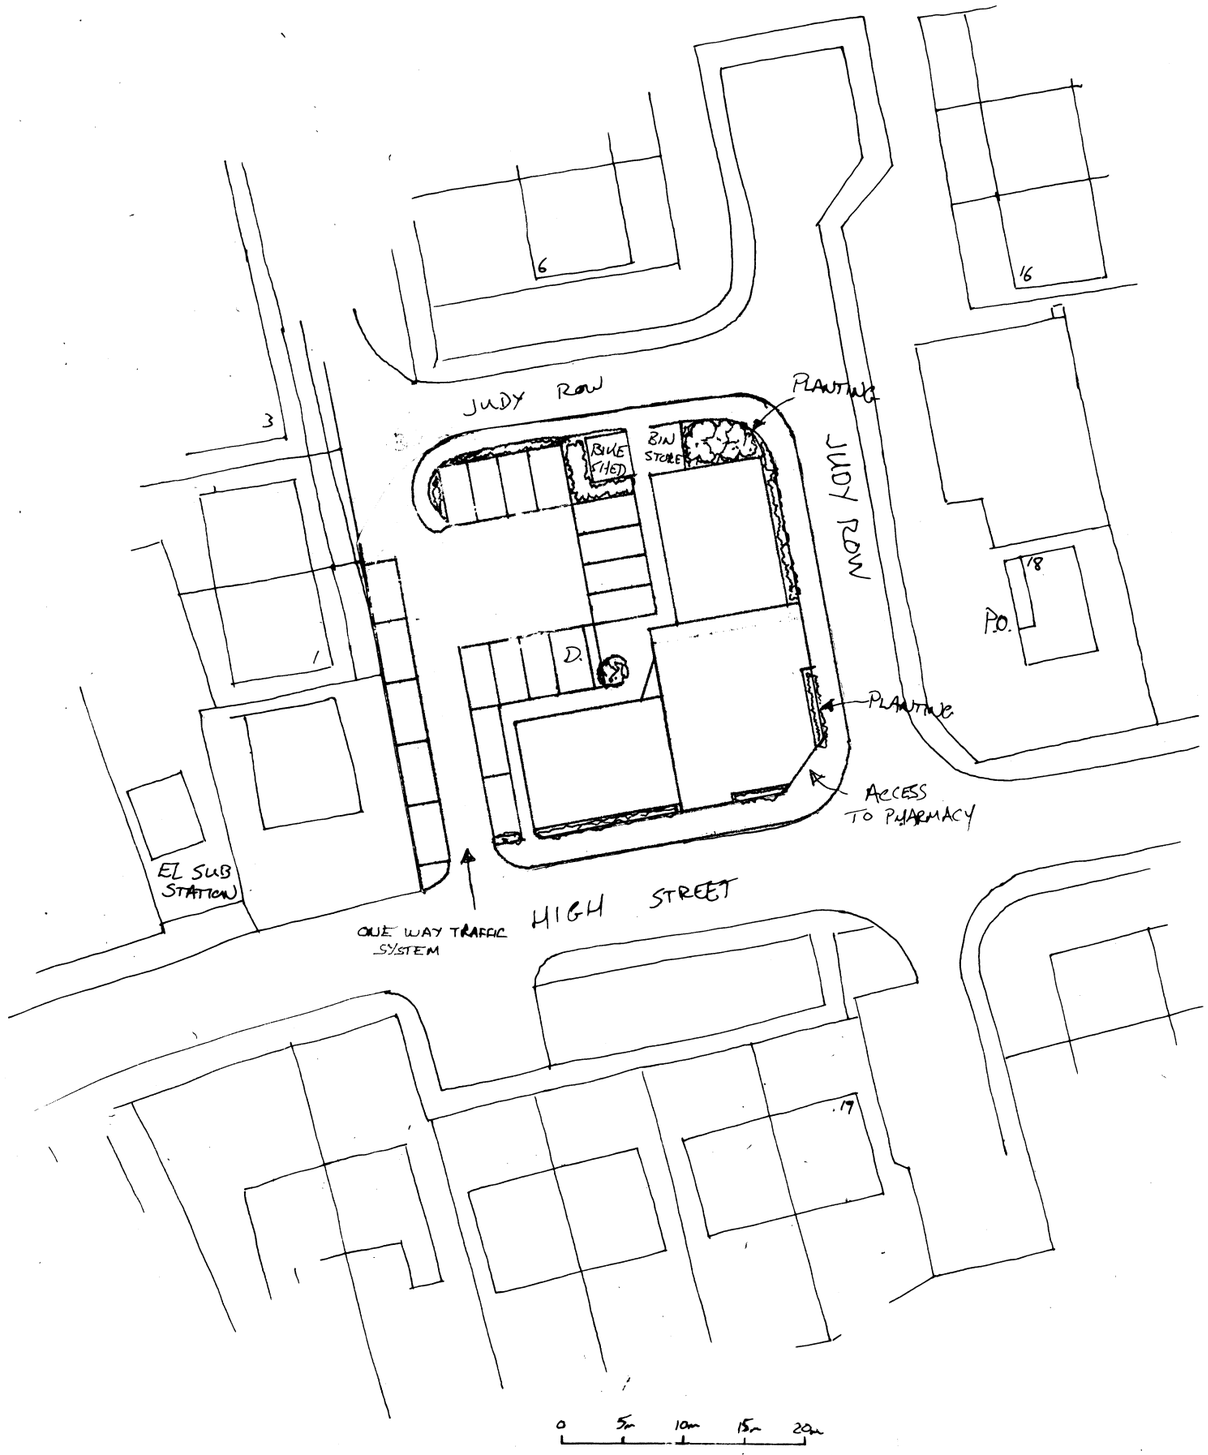

SITE LOCATION PLAN
AREA 2 HA
SCALE 1:1250 on A4
CENTRE COORDINATES: 436289, 407936



Supplied by Streetwise Maps Ltd
www.streetwise.net
Licence No: 100047474
28/10/2013 14:12

0 10m 20m 30m 40m 50m

GCP

ARCHITECTURAL DESIGN AND PLANNING CONSULTANT

CROSSLANDS,
33 SUMMERVALE,
HOLMFIRTH, HD9 7AG.
TEL. 01484 686412
MOBILE. 07971 834366
EMAIL.
gregcross@sky.com

This drawing together with the design it illustrates is copyright and may only be reproduced with the consent of GCP. Check all dimensions on site.

Client:
Z A Akram Ltd.

Proposed Site:
Formerly The Butchers Arms,
High Street,
Monk Bretton,
Barnsley.

Drawing Ref: BA/05.
SITE LOCATION & BLOCK PLAN

Scale: 1:500 . 1:1250.
Date: 21/10/2013
Author: gc
Revisions: REV 30/4/14
REV 01/16