



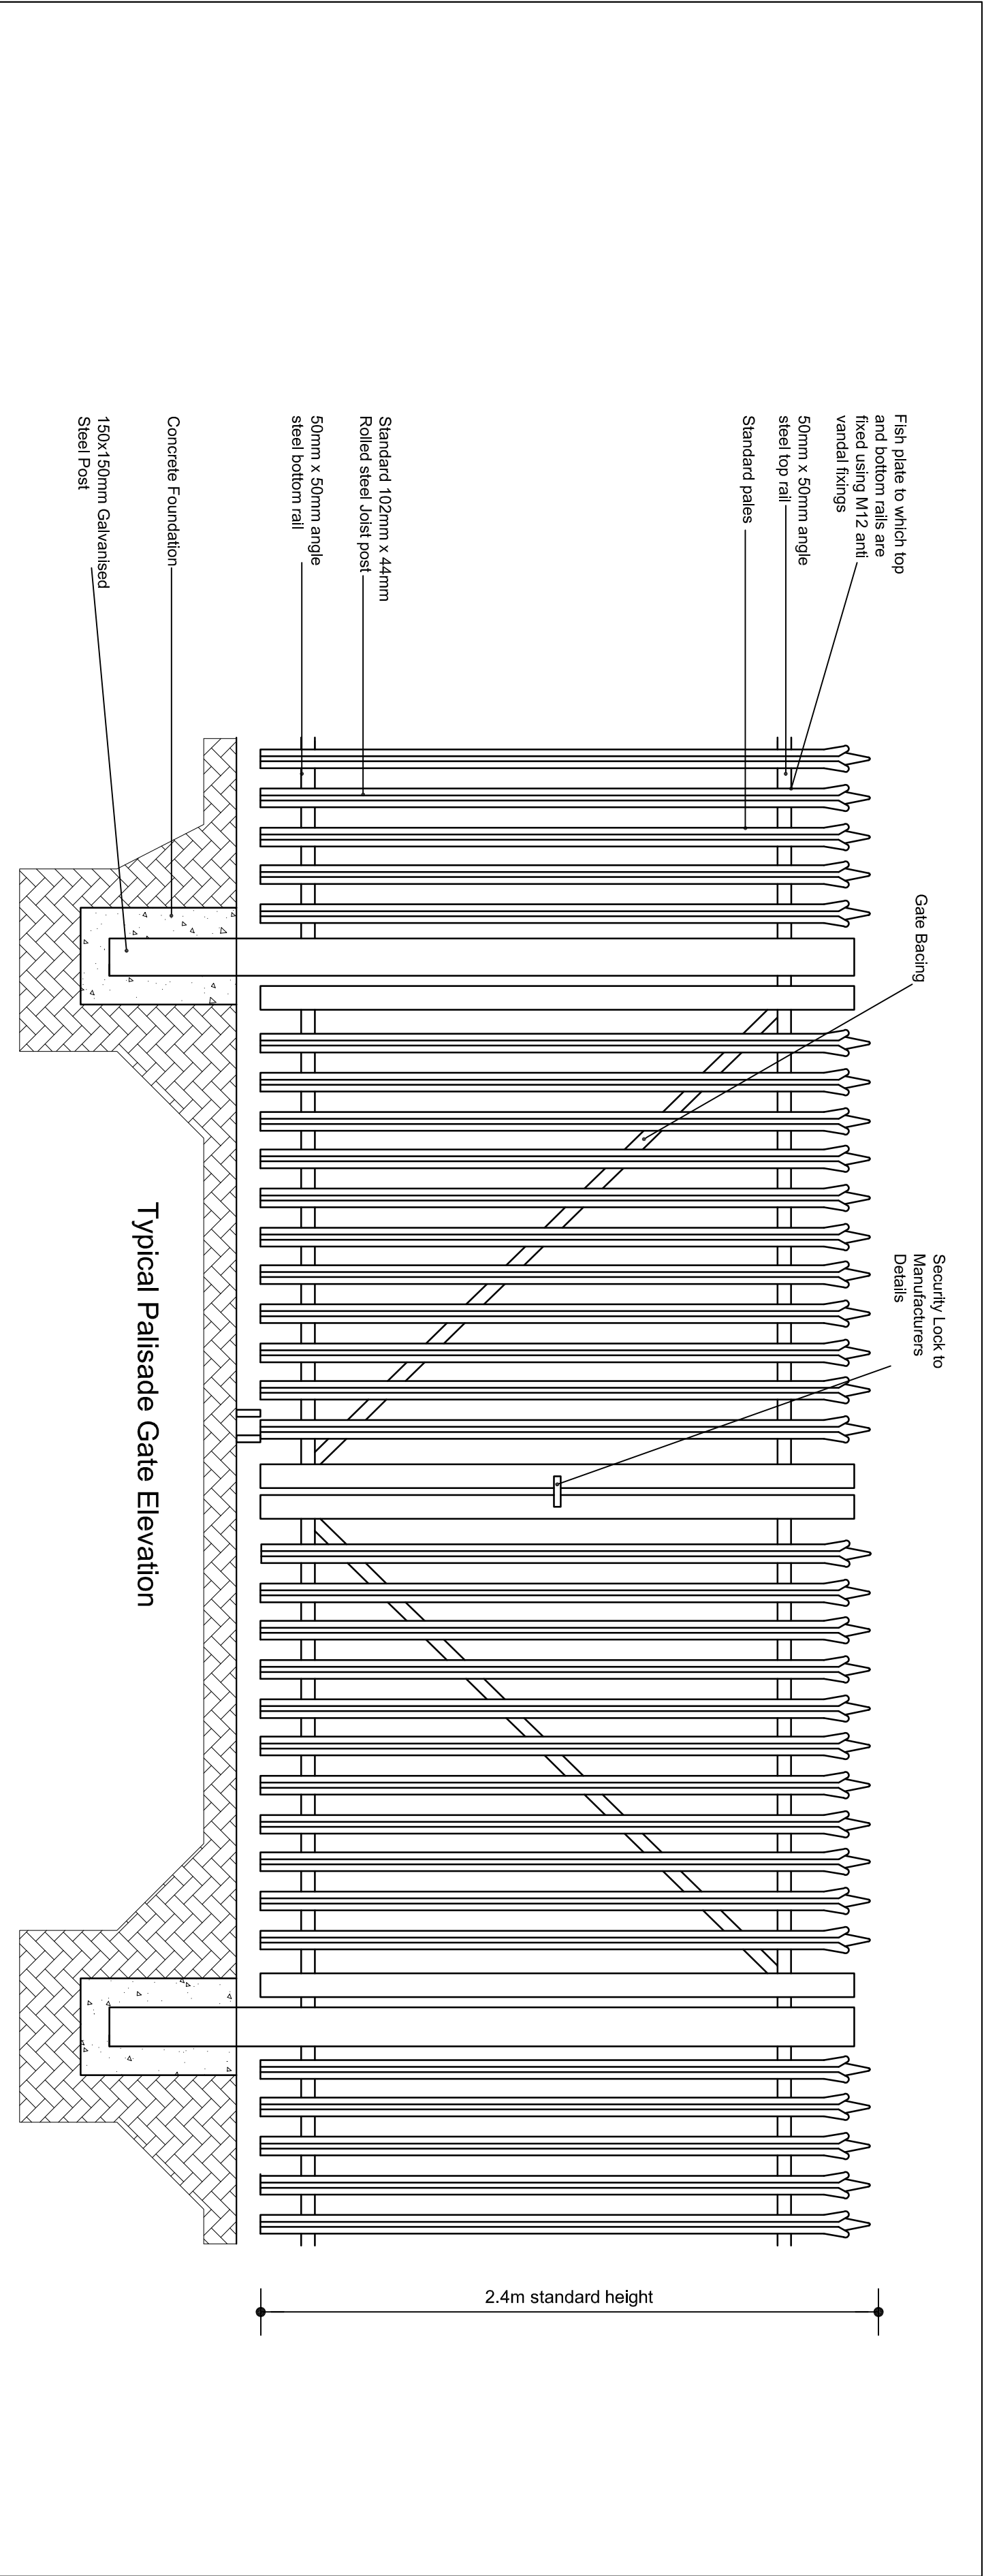

Typical Palisade Gate Elevation

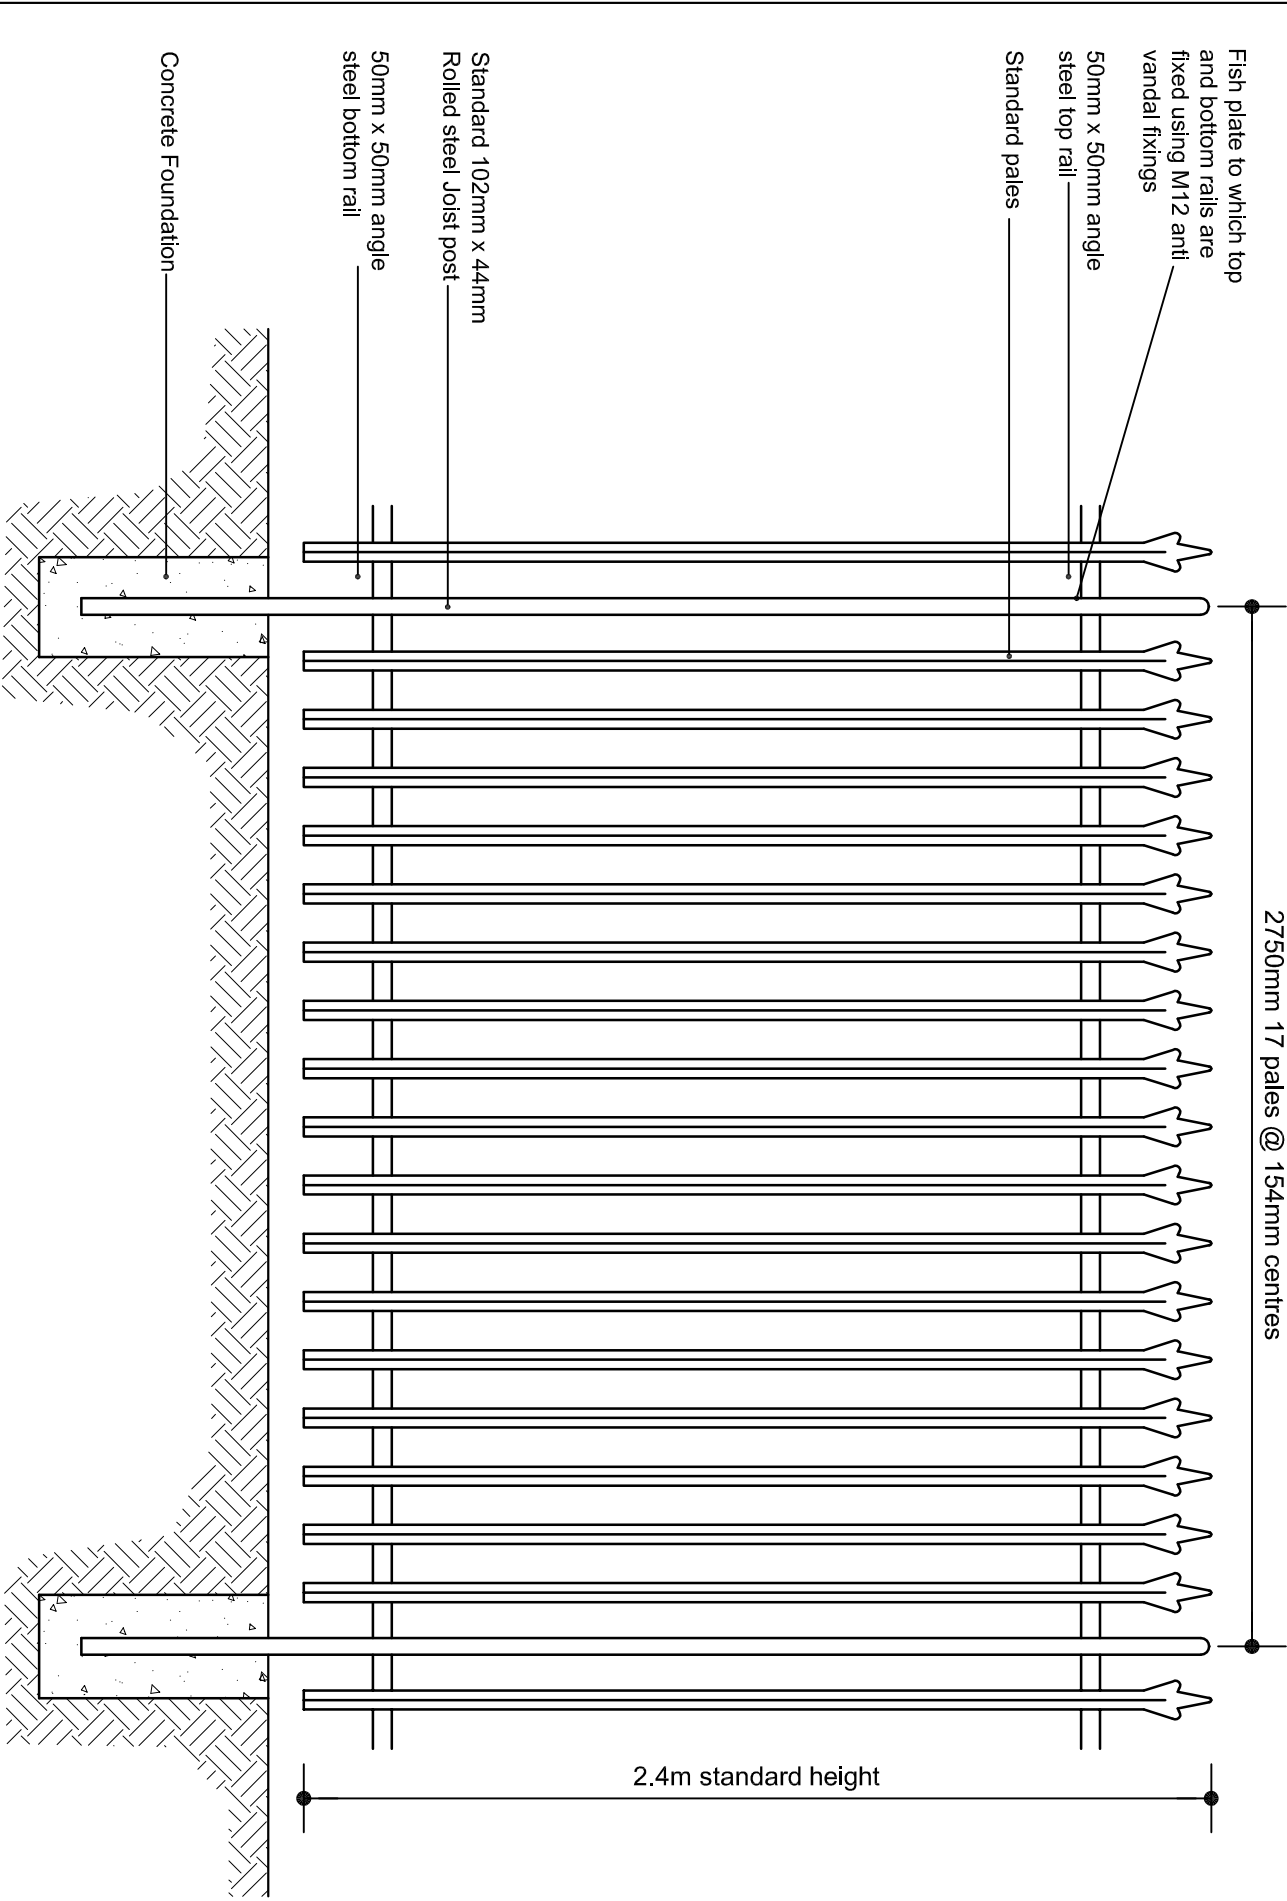

Typical Metal Palisade Security Fence



GreenFrog Power Ltd  
Unit 17 The Courtyard  
Gorsey Lane  
Coleshill  
Birmingham.  
B46 1JA

Tel: 01675 437777

- Design ☐
- Planning ☒
- Tender ☐
- Construction ☐

| Rev | Amendment | Date |
|-----|-----------|------|
|-----|-----------|------|

|  |  |  |
|--|--|--|
|  |  |  |
|  |  |  |
|  |  |  |
|  |  |  |
|  |  |  |

Site : Standard Detail

Dwg Title : Security Fence & Gate Detail

Date : Sept 2011 Scale : 1:20 at A2

Drawn by : ---

|                     |              |
|---------------------|--------------|
| Drawing No : SF/008 | Revision : - |
|---------------------|--------------|