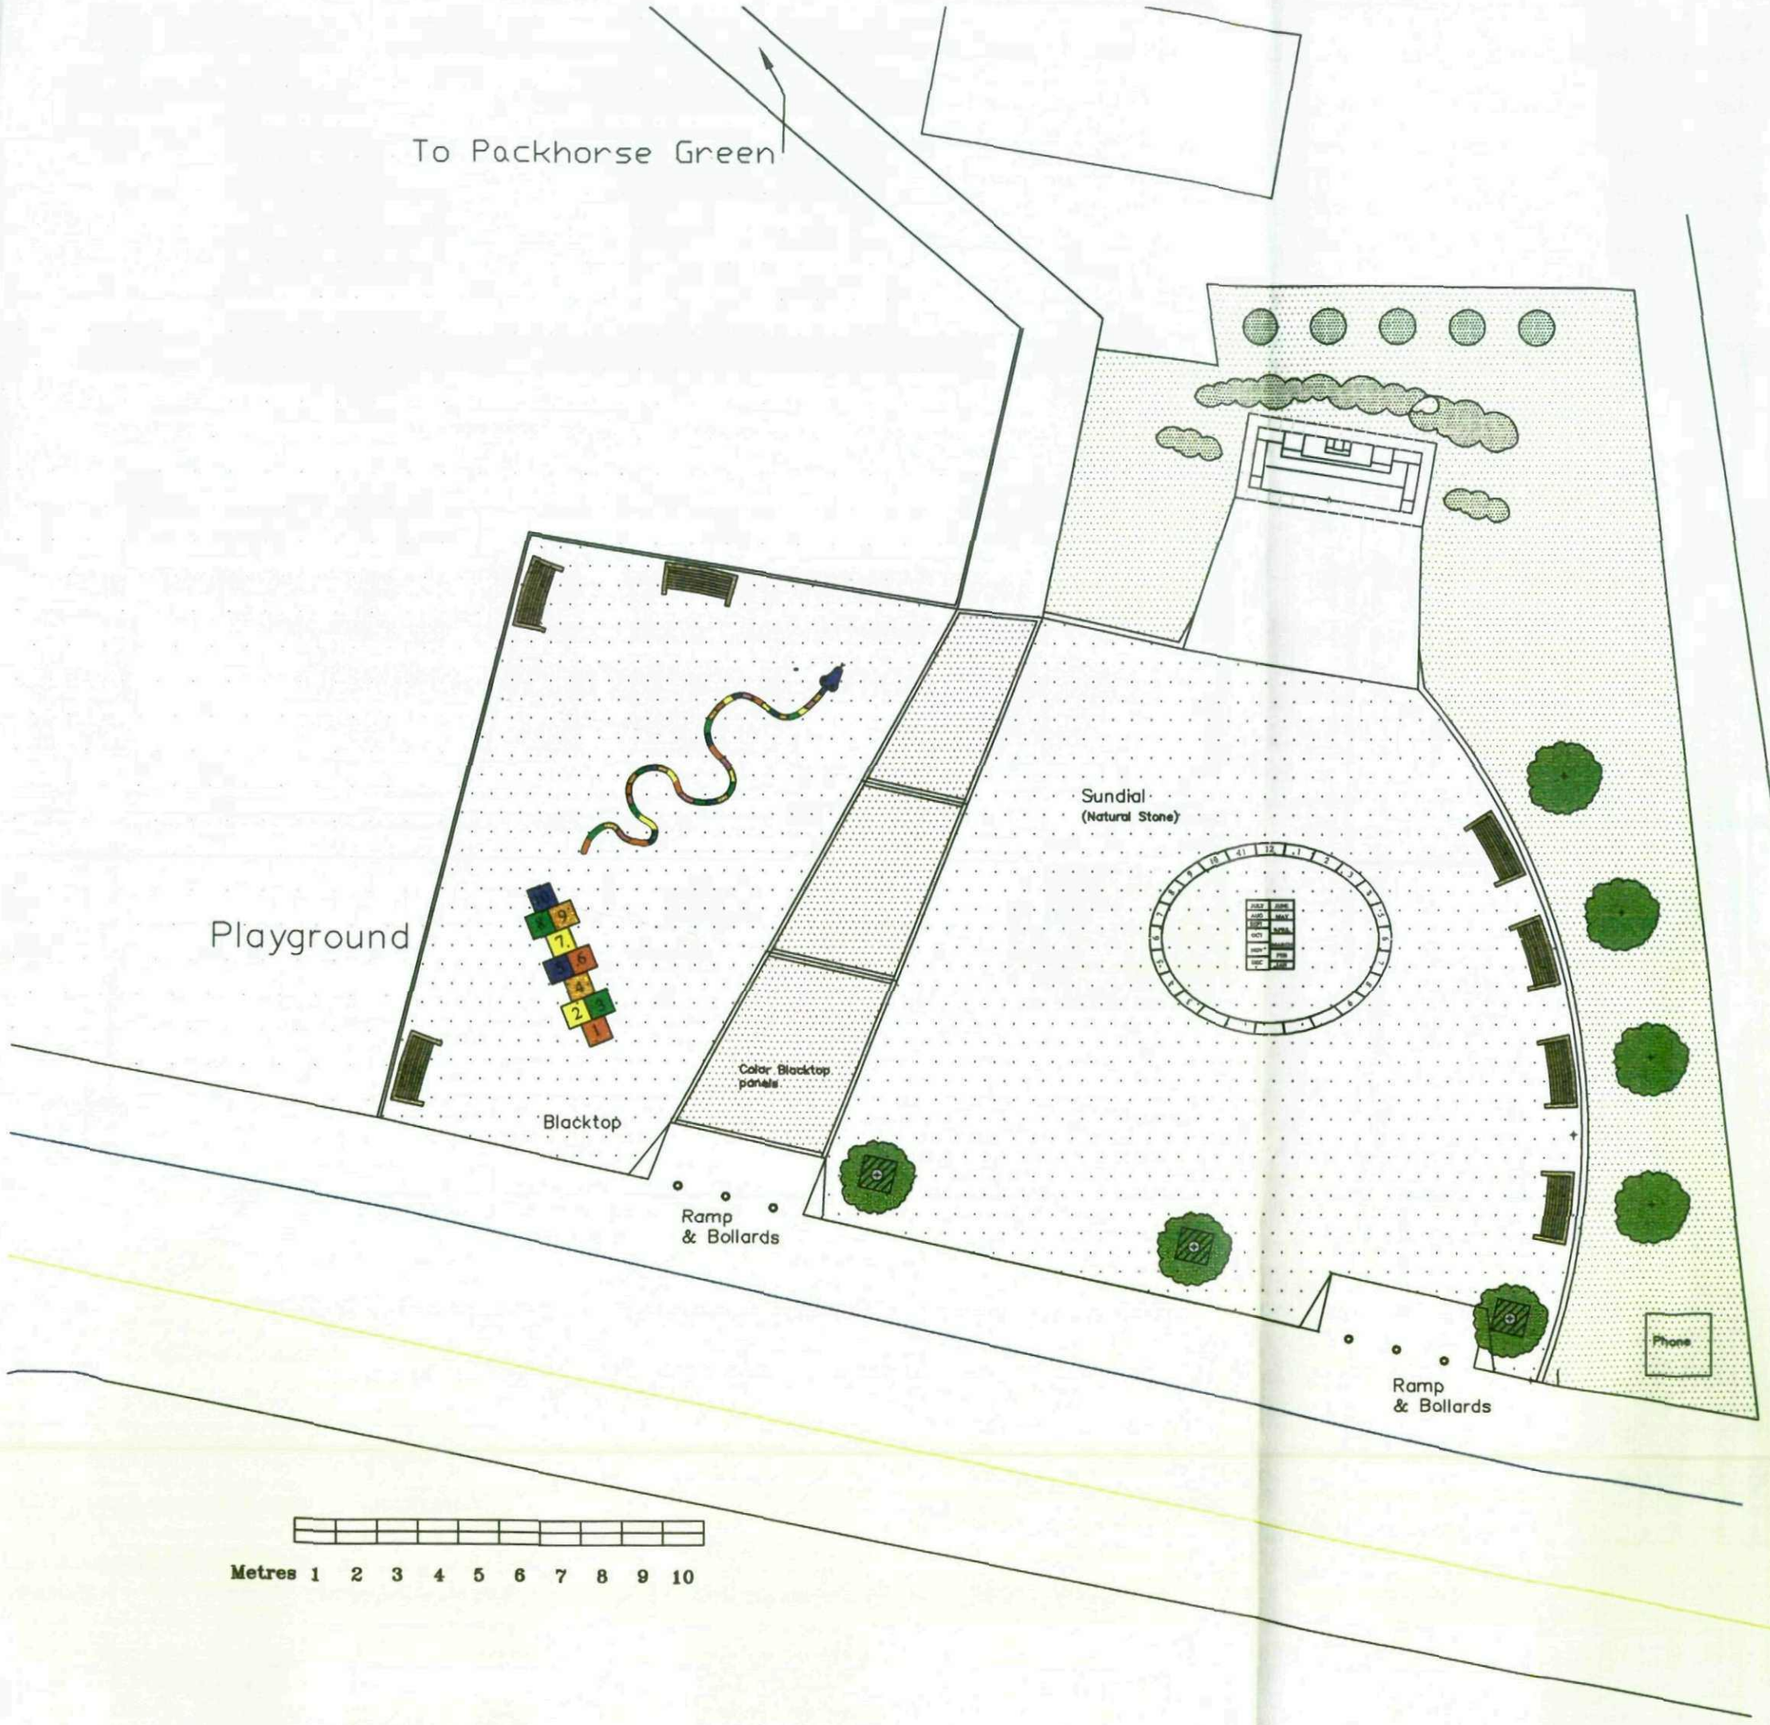


Tree Pit grill

Existing Grass

Propose Tree planting
Prunus Amanogawa x 5
Prunus Umineko x 7

Painted Games
Playground Markings Direct

Existing Holly Hedge
Existing shrubs

Macadam surface.

Macadam surface with red chippings. Tegula paving to form panel edges

York Stone Flags to form apron and approach to War Memorial

Hardwood seating

REV	DATE	DESCRIPTION

The contractor is to comply in all respects with the current Building Regulations and is to check all site dimensions and levels.
Do not scale from the drawing, use written dimensions. To be read in conjunction with Pre-Tender Health & Safety Plan / Preliminaries Section (Section A34 etc)
Ordnance Survey mapping reproduced by permission of HMDC & Controller of HM Stationery Office Crown Copyright, HMDC OS licence No LA078406

NPS NORTH EAST LTD:-
NPS NORTH EAST LTD, CASTLEFORD WF10 5QX TEL: 01977 628300 FAX: 01977 628301
NPS PROPERTY CONSULTANTS LTD:-
NPS HEAD OFFICE, NORWICH NR7 0HR TEL:01603 705000 FAX: 01603 706001
NPS NORWICH, NR1 2BF TEL: 01603 222400 FAX: 01603 222719
NPS LONDON LTD, CHINGFORD E4 8TD TEL: 0208 5236200 FAX: 0208 5236300
NPS NORTH WEST LTD, WIGAN WN3 5AZ TEL: 01942 680400 FAX: 01942 822691
NPS SOUTH WEST LTD, EXETER EX2 4QQ TEL: 01392 382442 FAX:01392 382600
NPS STOCKPORT LTD, STOCKPORT SK3 0UX TEL: 0161 4956000 FAX:0161 4956136
NPS KENDAL, CUMBRIA LA8 7AH TEL:01539 797424 FAX:01539 797443
NPS BRIGHTON, BN2 8NT TEL: 01273 391100 FAX: 01273 391101
NPS LUTON, BEDFORDSHIRE LU1 1QZ TEL:01582 541710 FAX: 01582 729993
NPS HAMPTON COURT, SURREY KT8 9HD TEL:0208 4617930 FAX:0208 4617931

PROJECT	CLIENT
Silkstone War Memorial	Silkstone Parish Council
	CADREF / DATE 05/08/2008 / SCALE 1/150
SUBJECT Layout	REV A / DRAWN AFC / CHECKED
	PROJECT NR / DRAWING NR

© NPS This drawing may not be reproduced in any form without prior written agreement