



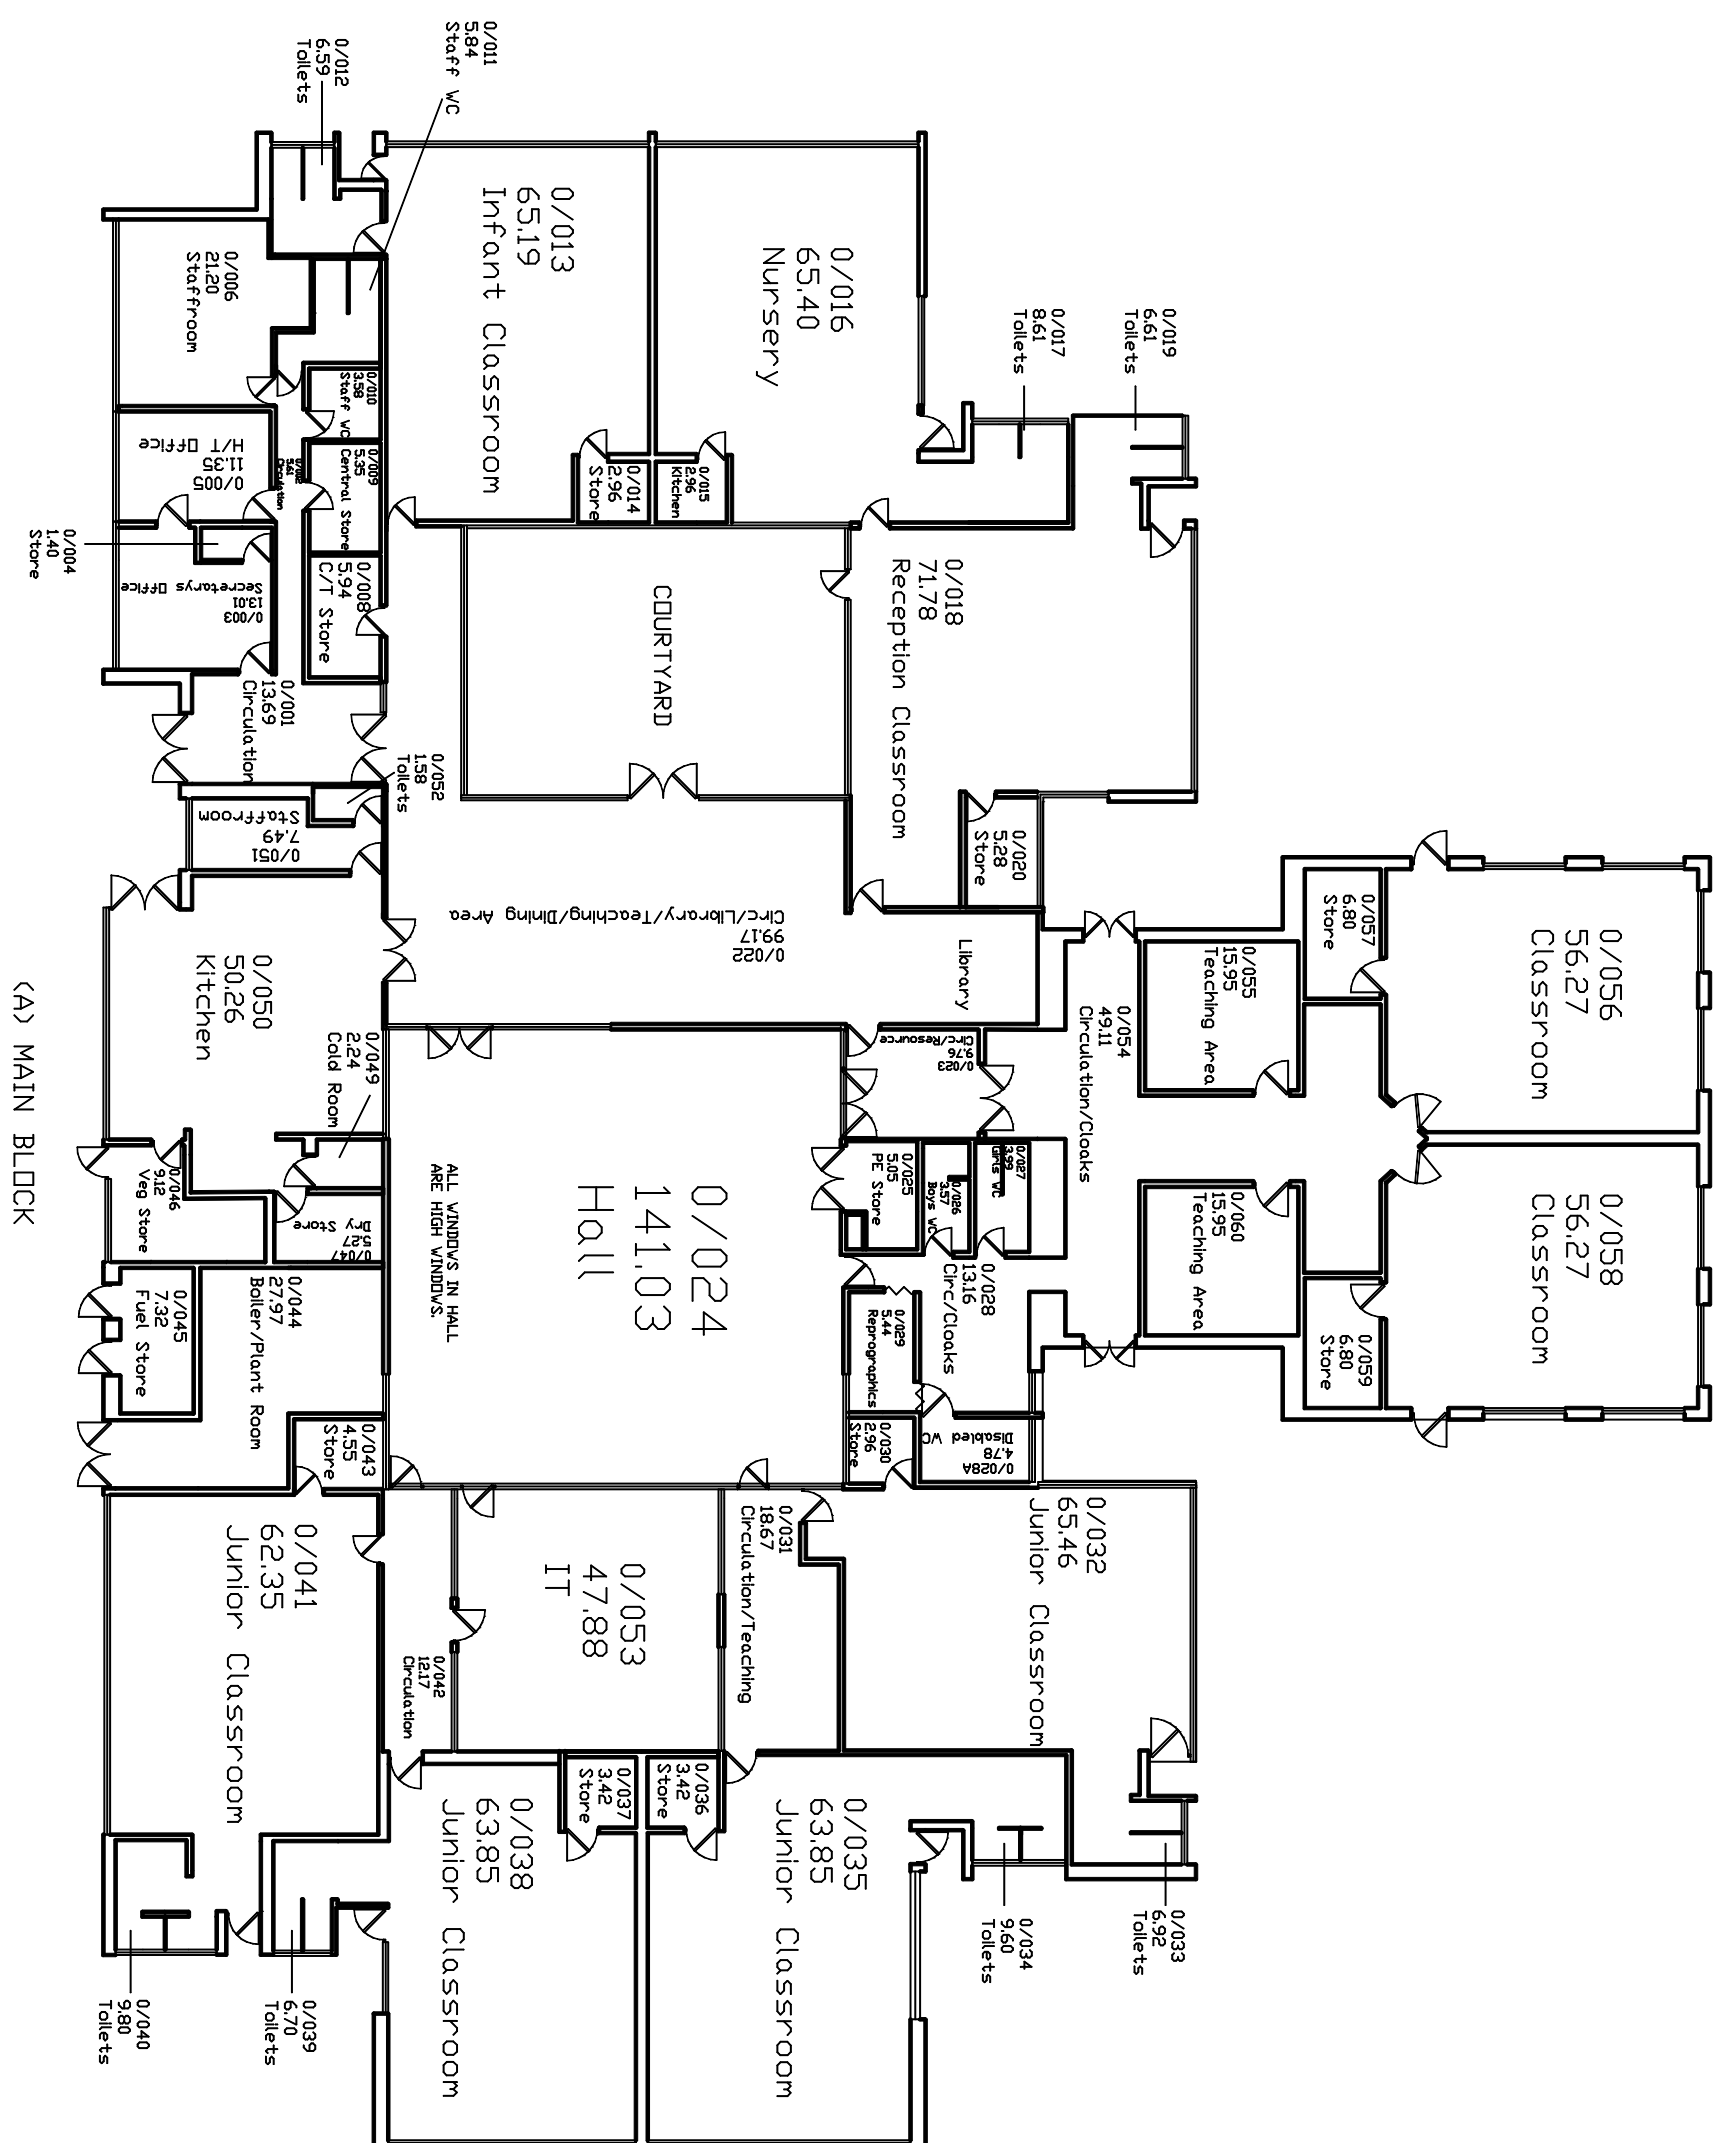

Existing plan

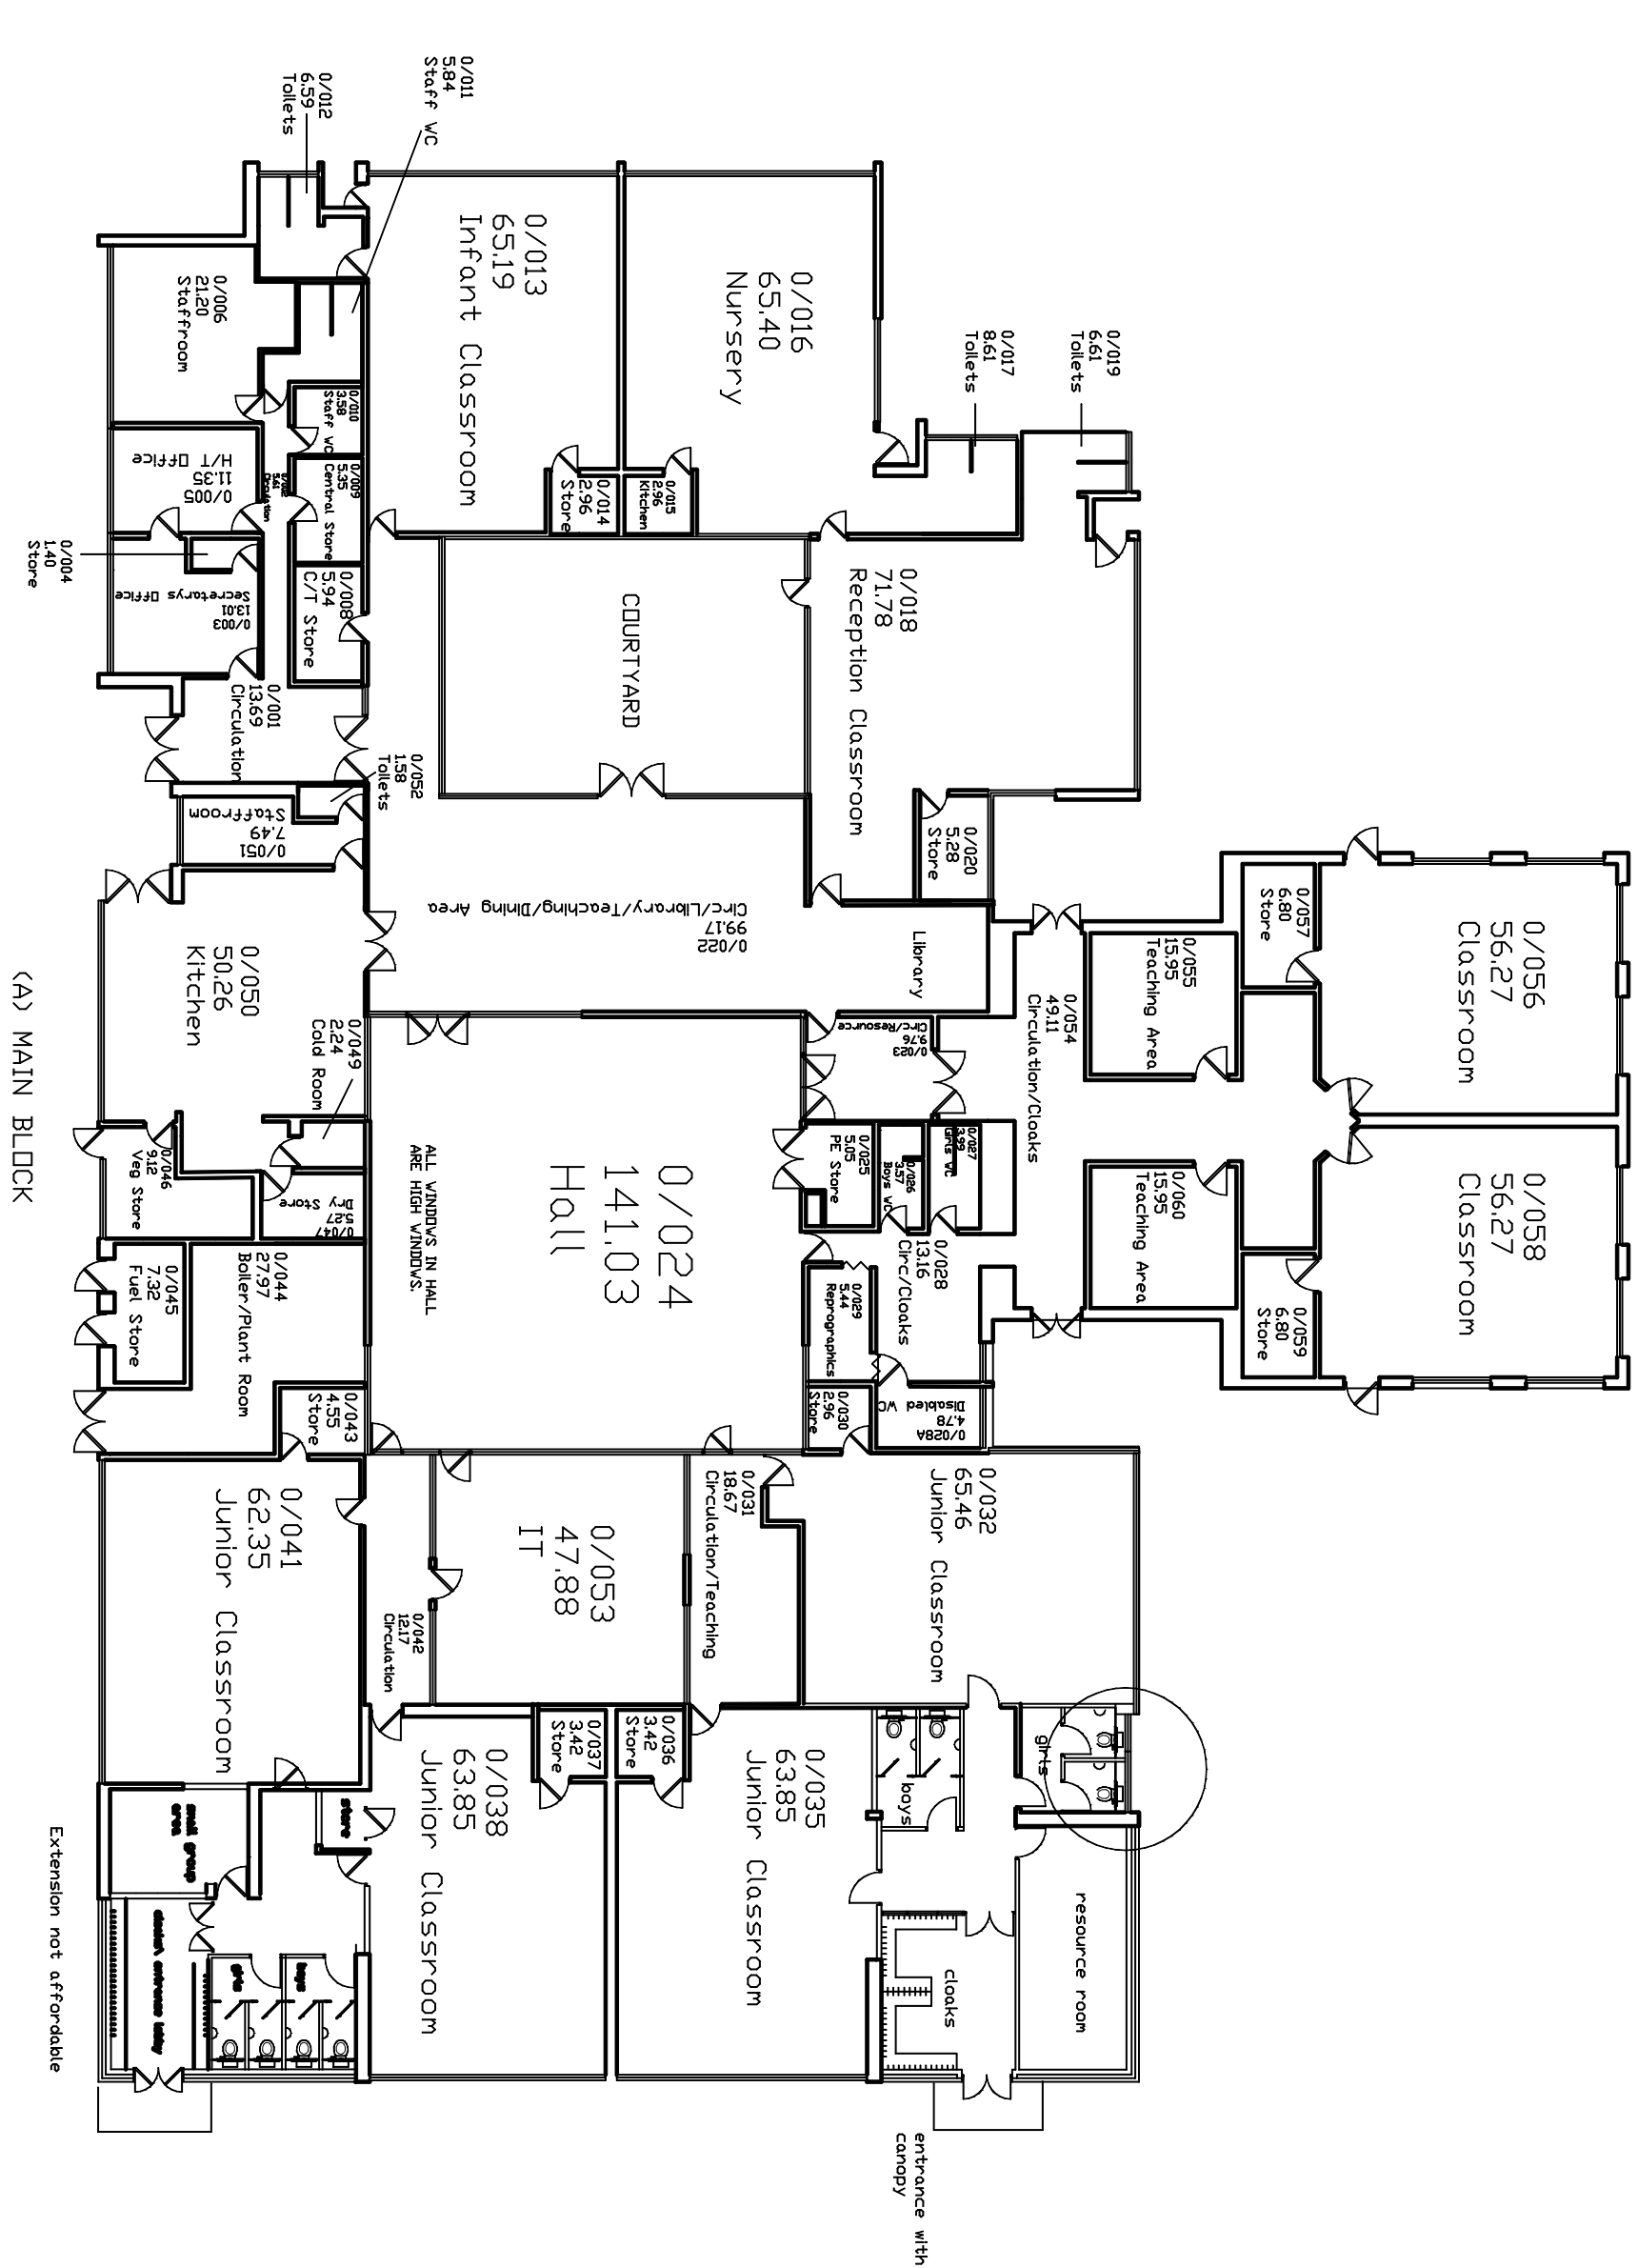

Proposed plan

REV	DATE	DESCRIPTION

The *poster* is to be only in full respects with the current Building Regulations and to check all the relevant standards and codes. Do not scale from the drawing, use metric dimensions. To be read in conjunction with Part 6 under Health & Safety Plan. Preliminary section (Section A24 etc.) Images are reproduced from Ordnance Survey material with the permission of Ordnance Survey by licence of the Controller of Her Majesty's Stationery Office © Crown copyright. Unauthorised reproduction infringes Crown copyright and may lead to prosecution or civil proceedings. 100022264 (2010)

nps group

NPS BARNSELEY LTD
PO BOX 639
BARNSELEY
SLEIGH ROAD
TEL: 01226 796665 FAX: 01226 794999
EMAIL: enquiries@nps.co.uk

Head Office:
NPS Group Ltd, Century House, 31 Market Road, York
YO1 1JF
Other office locations can be found on website: www.nps.co.uk

PROJECT GREENFIELD PRIMARY SCHOOL	CLIENT EDUCATION	DATE 3/04/2012	SCALE
SUBJECT EXISTING AND PROPOSED PLANS	REV HWA	DRAWN HWA	CHECKED
	PROJECT NR ED 2379	DRAWING NR A00(0)003	