

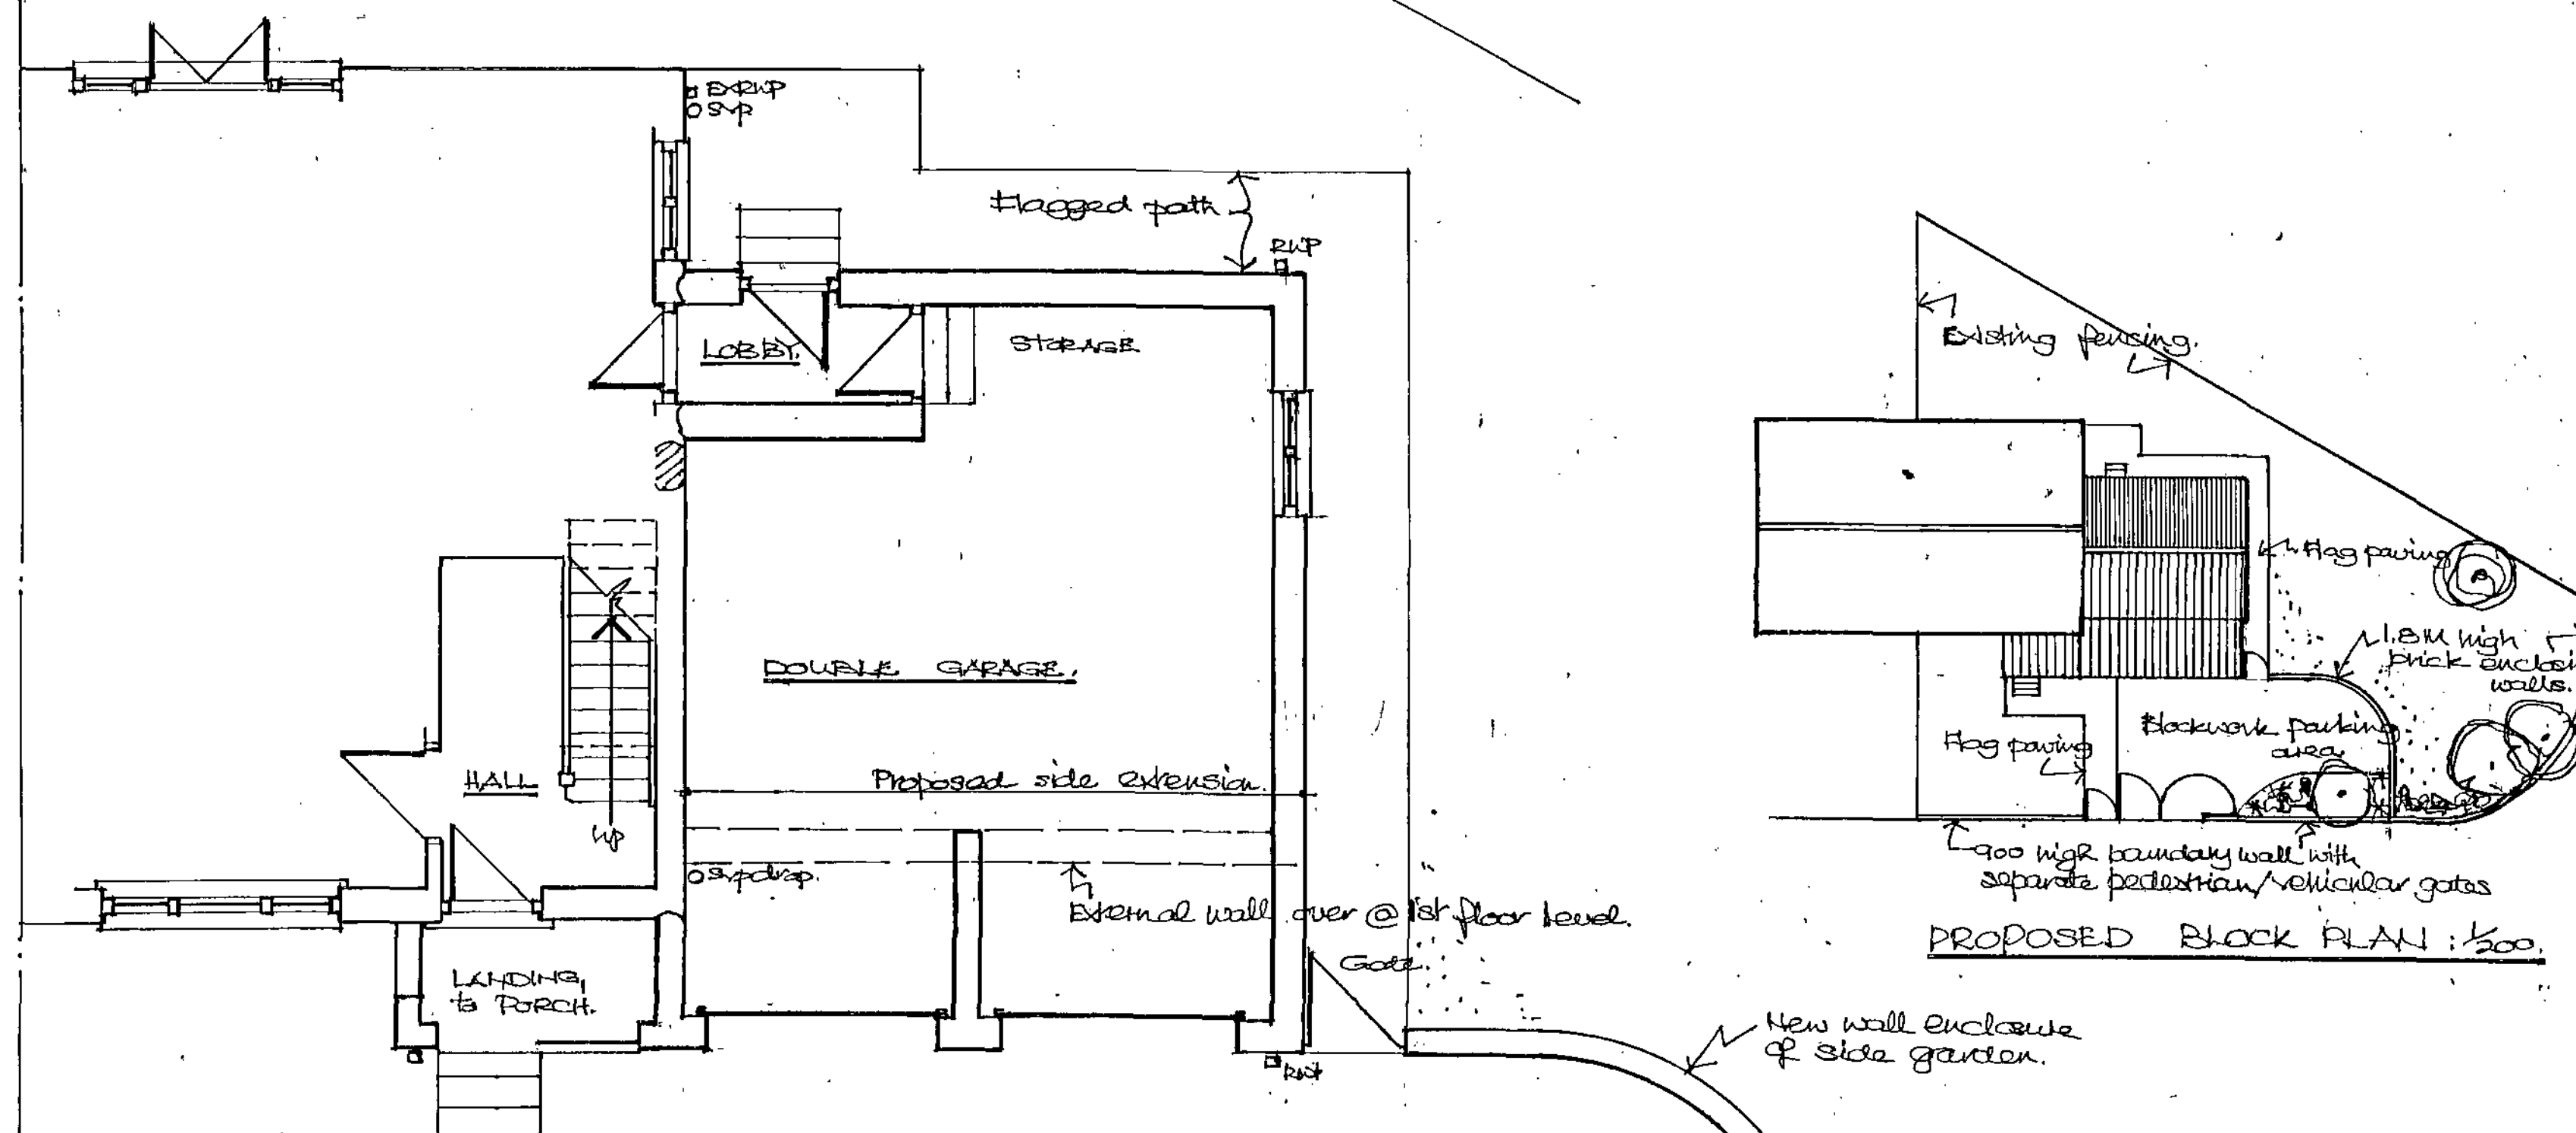
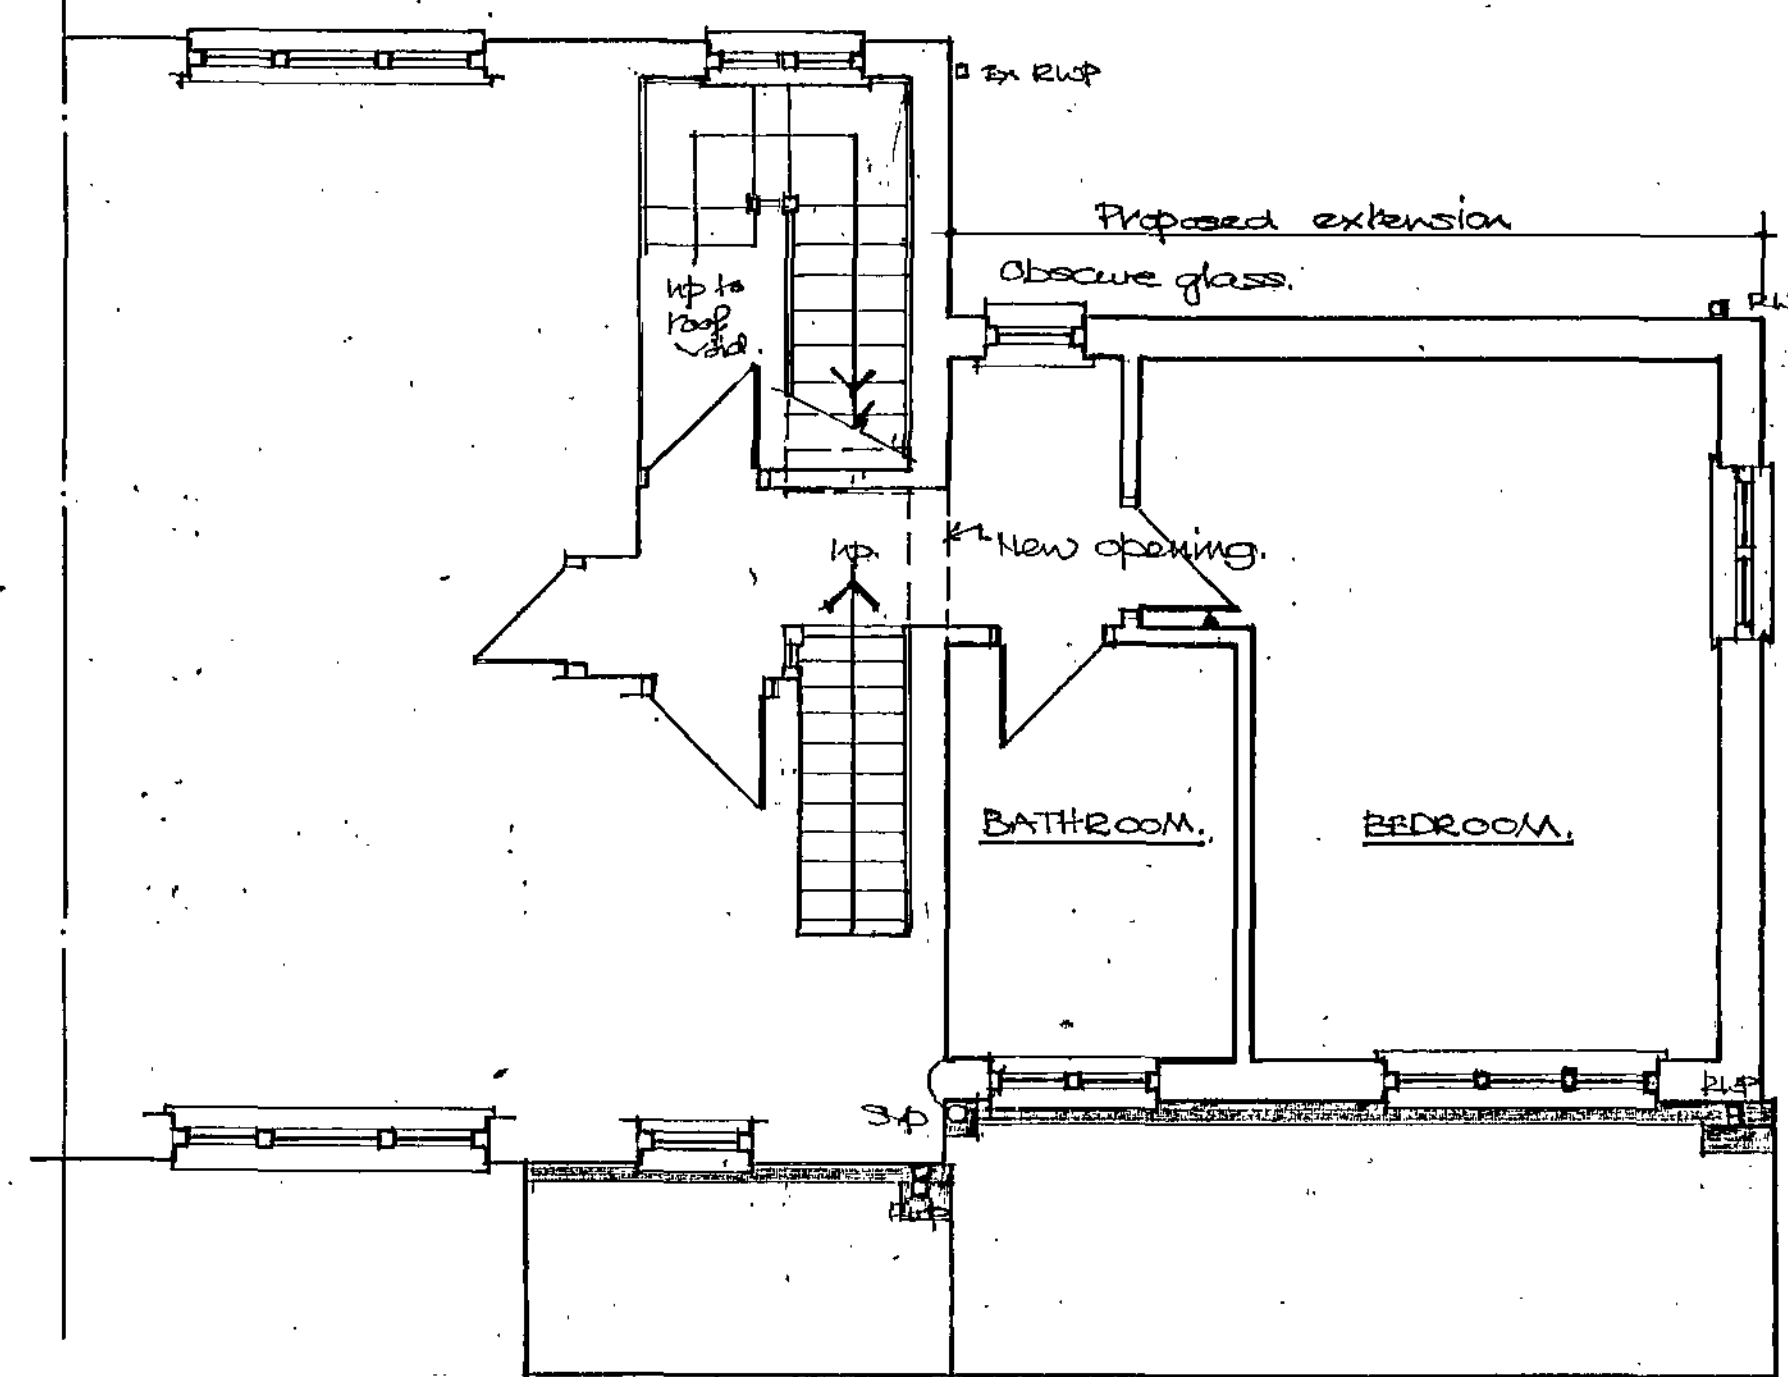
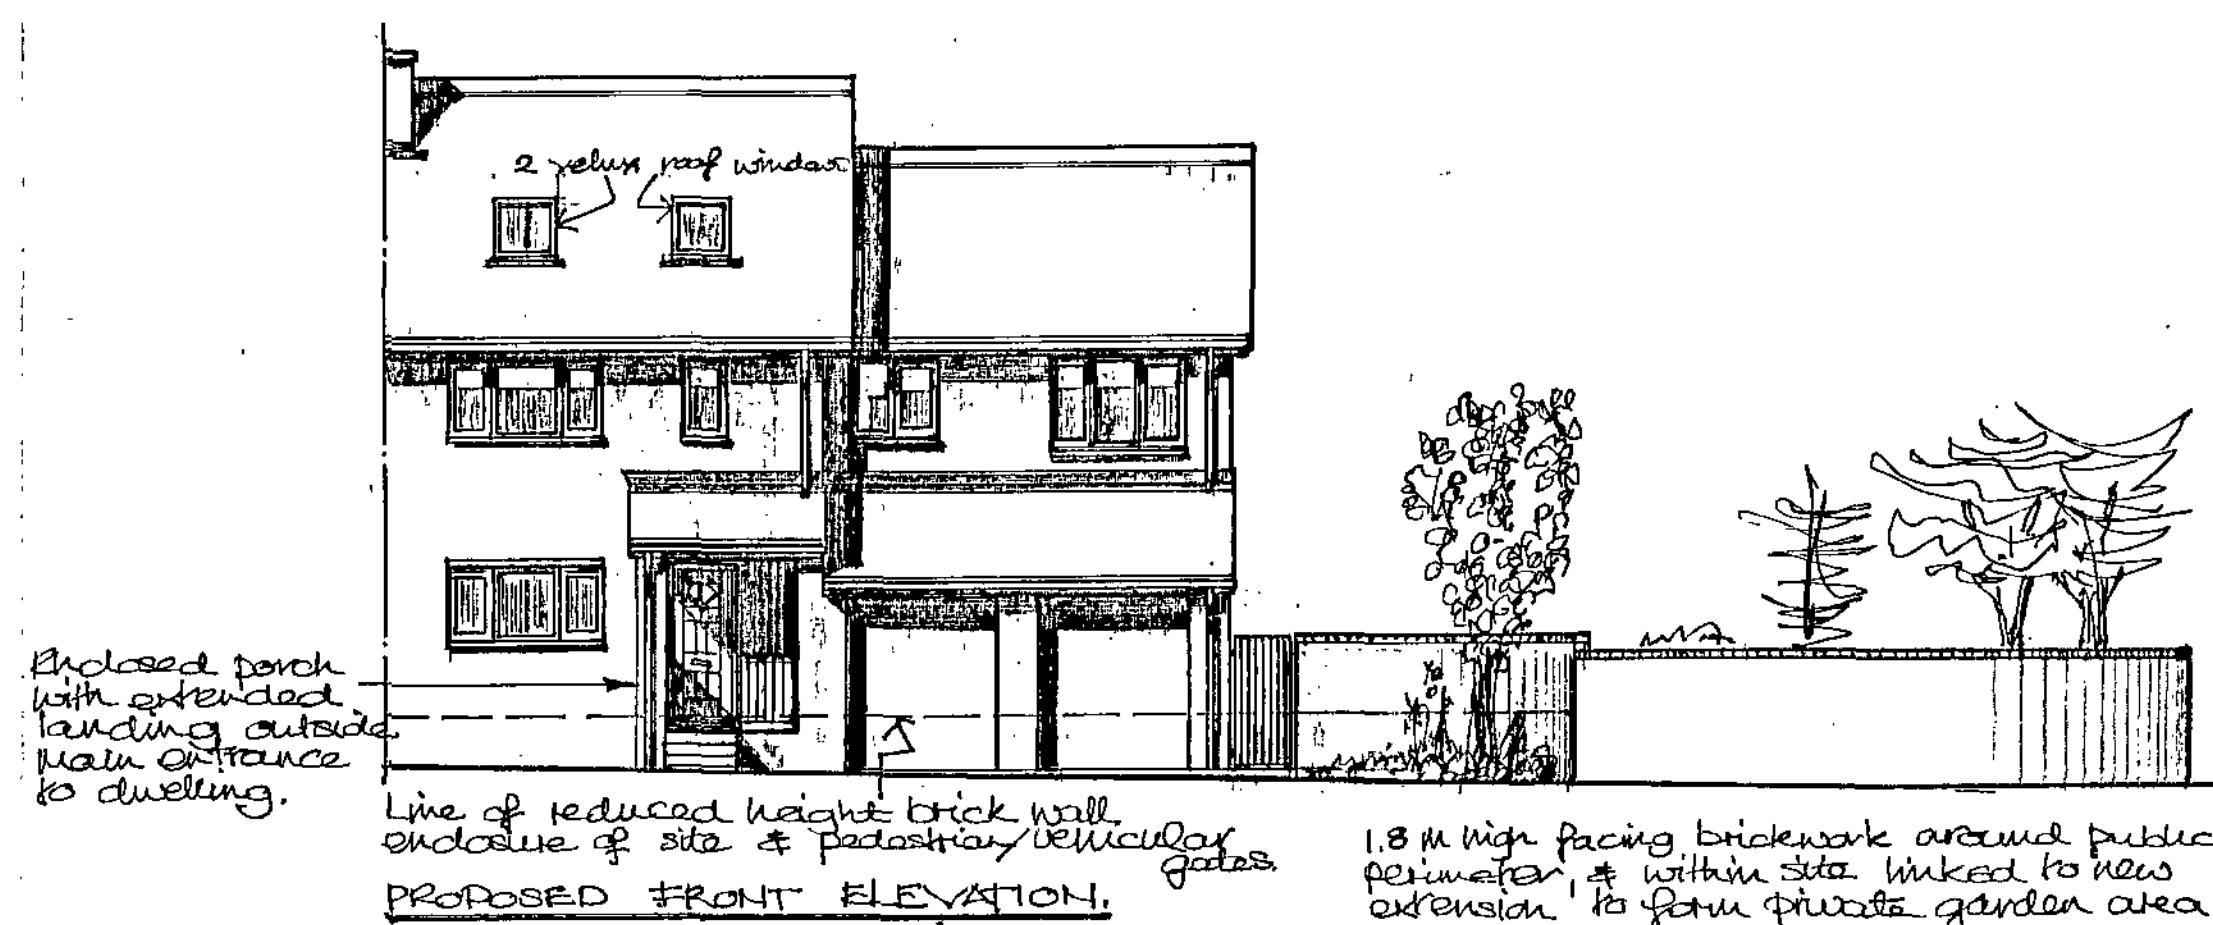
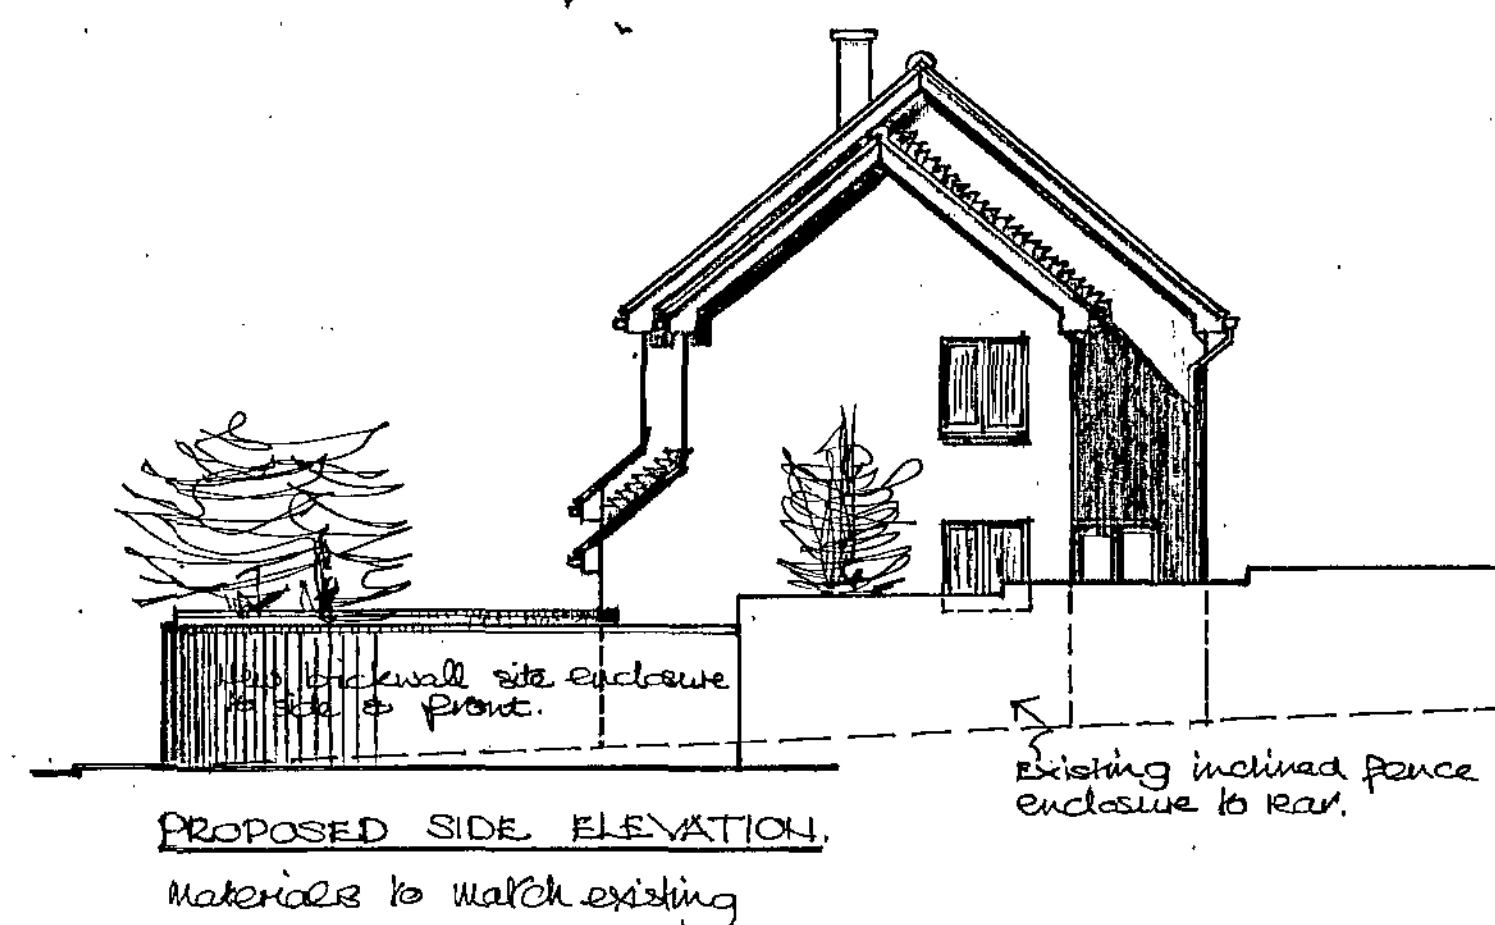
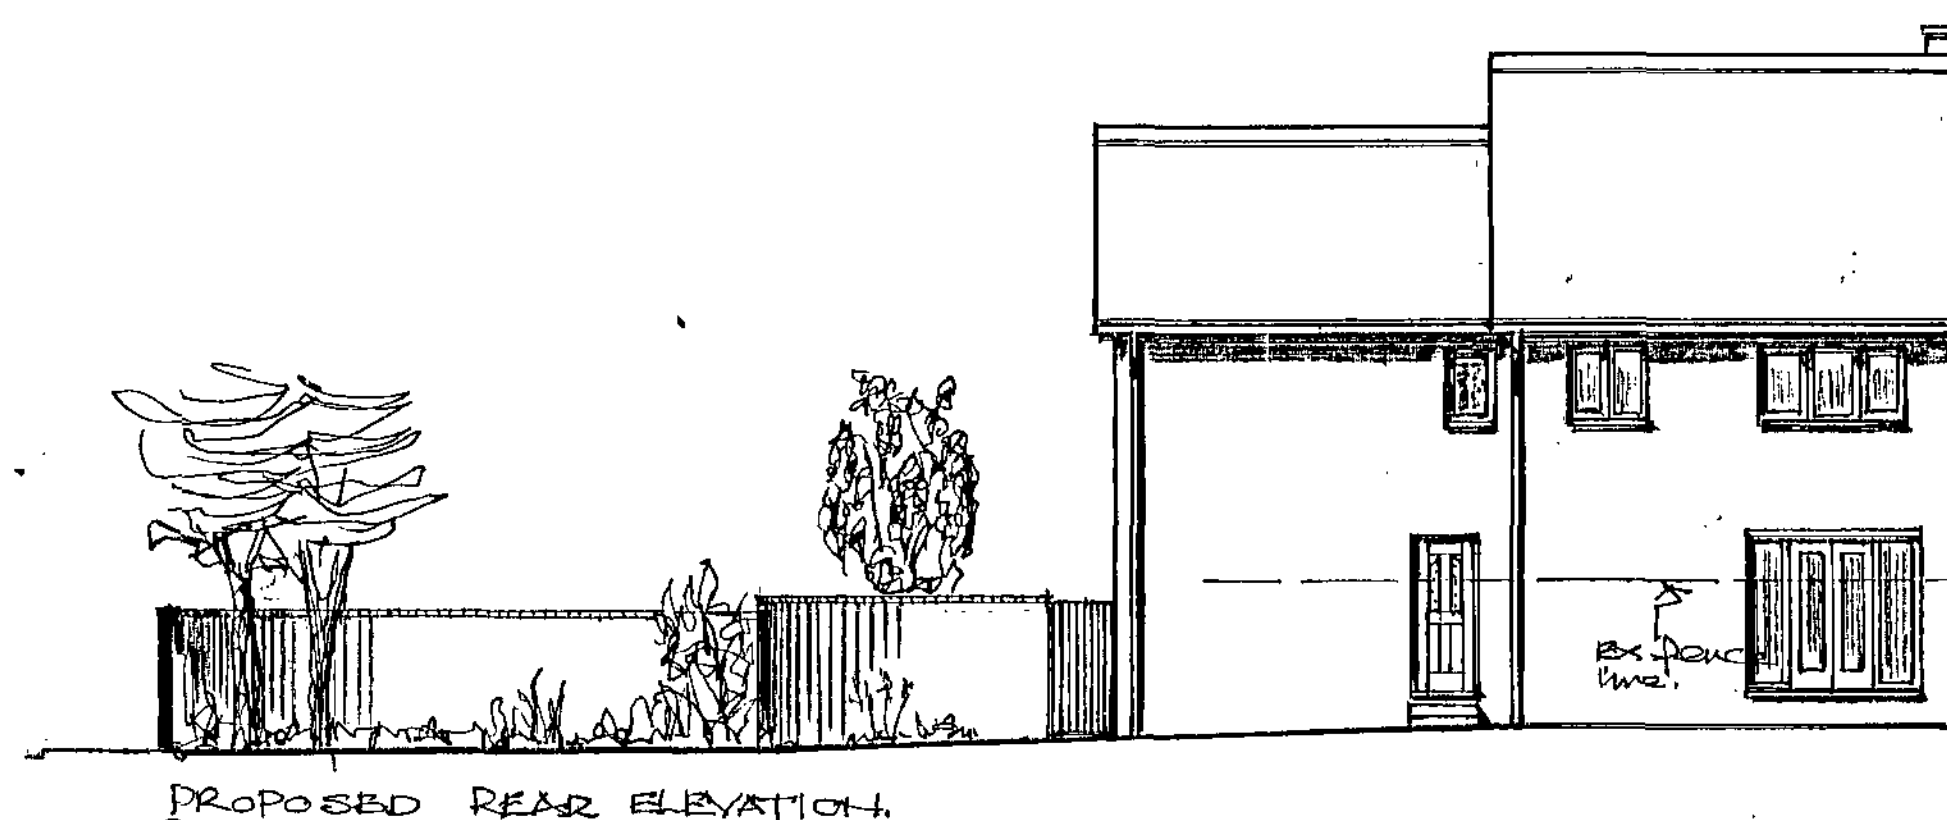
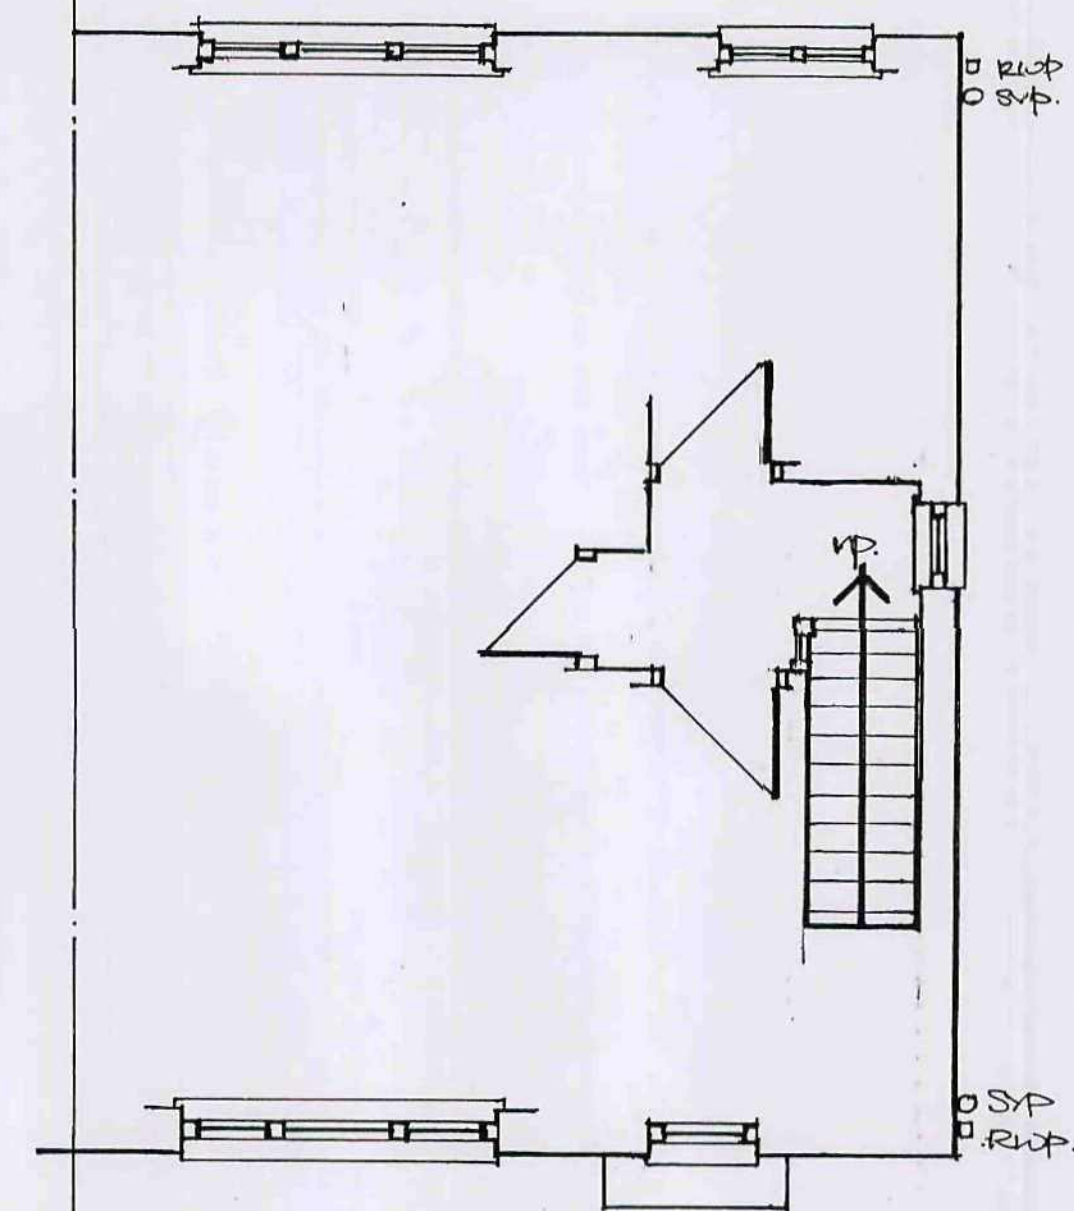




[illegible]

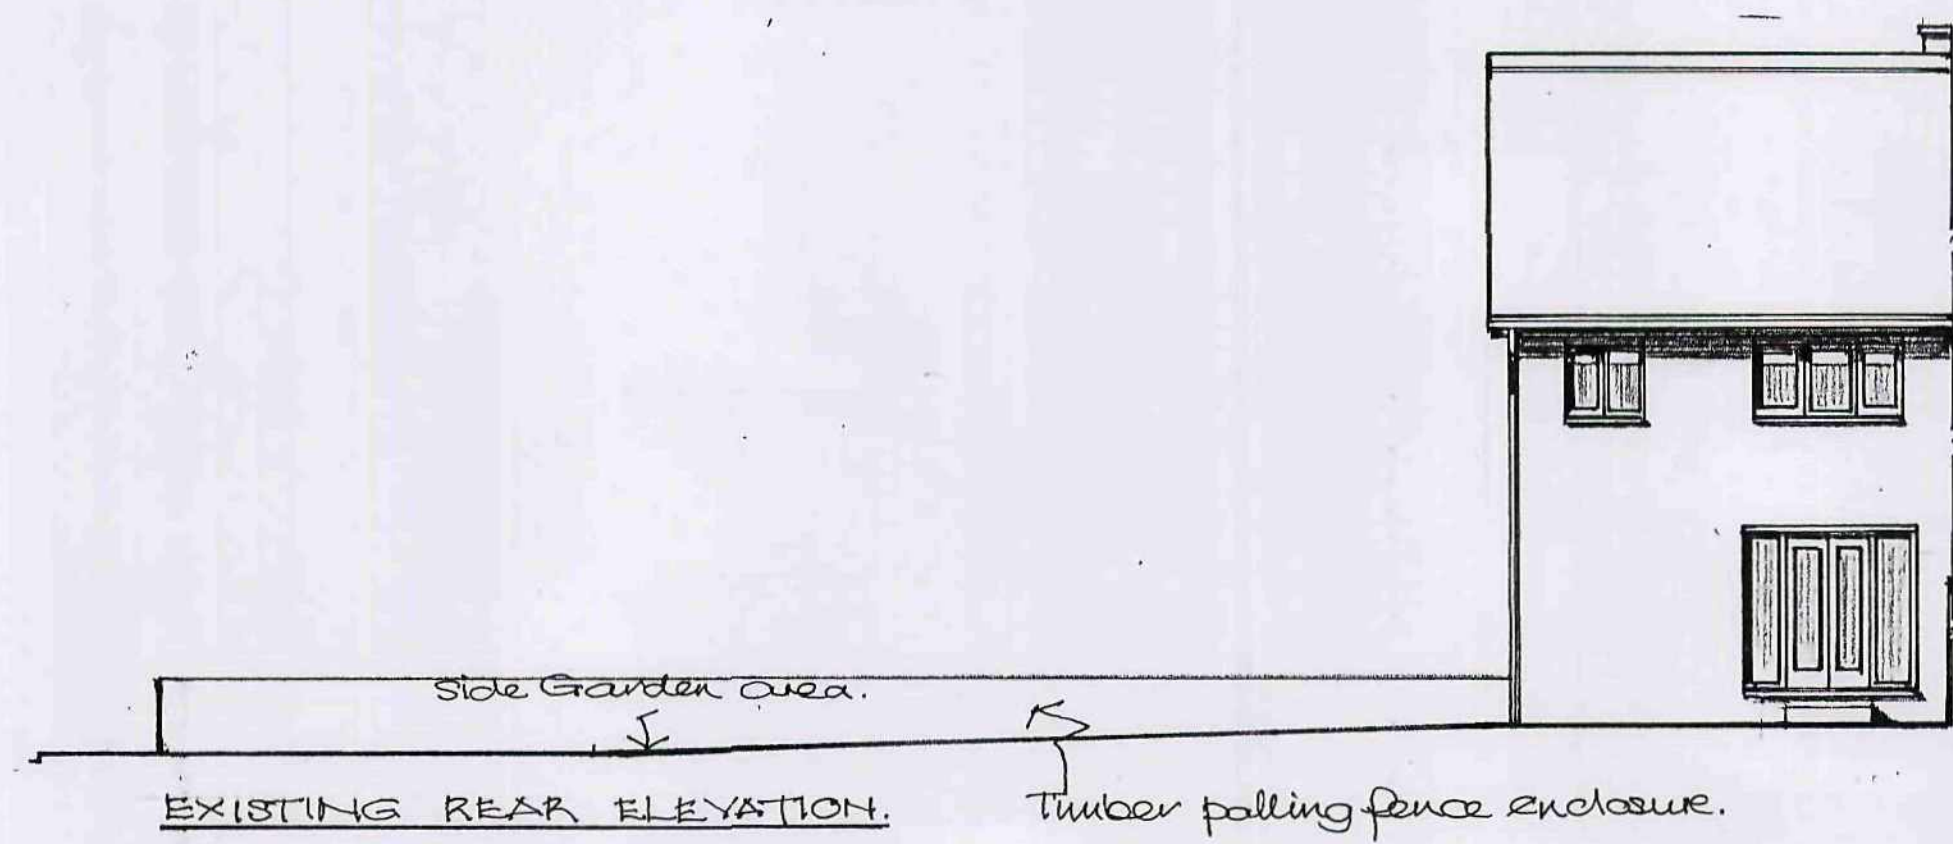

PART EXISTING FIRST FLOOR PLAN.

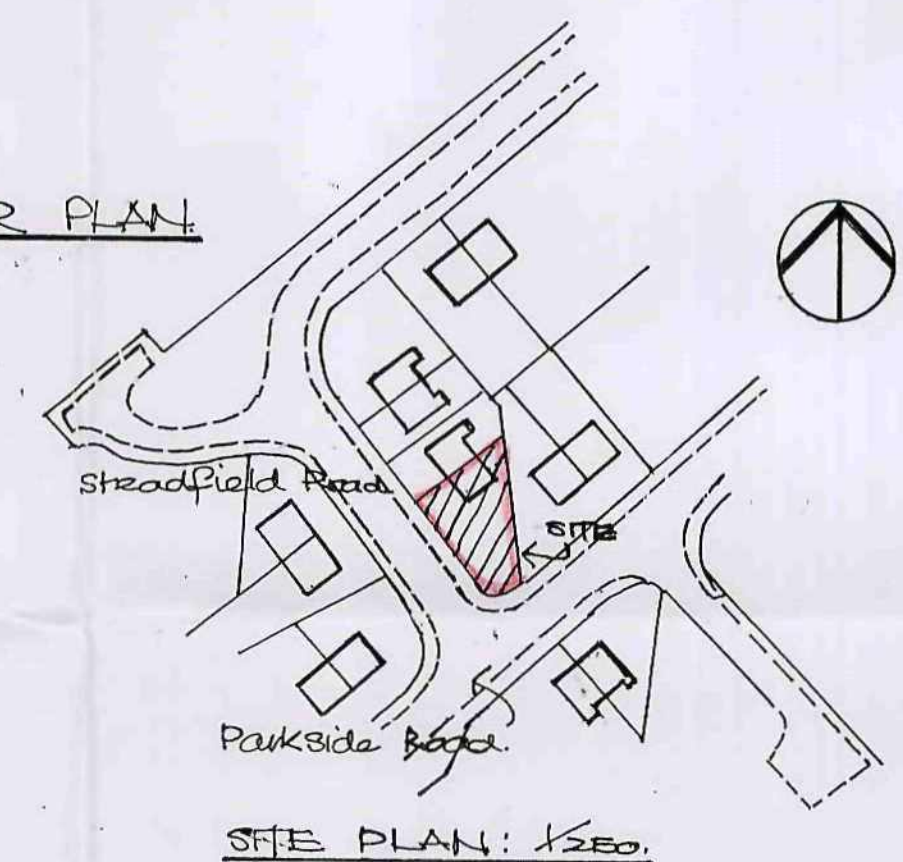

SITE PLAN: 1250.

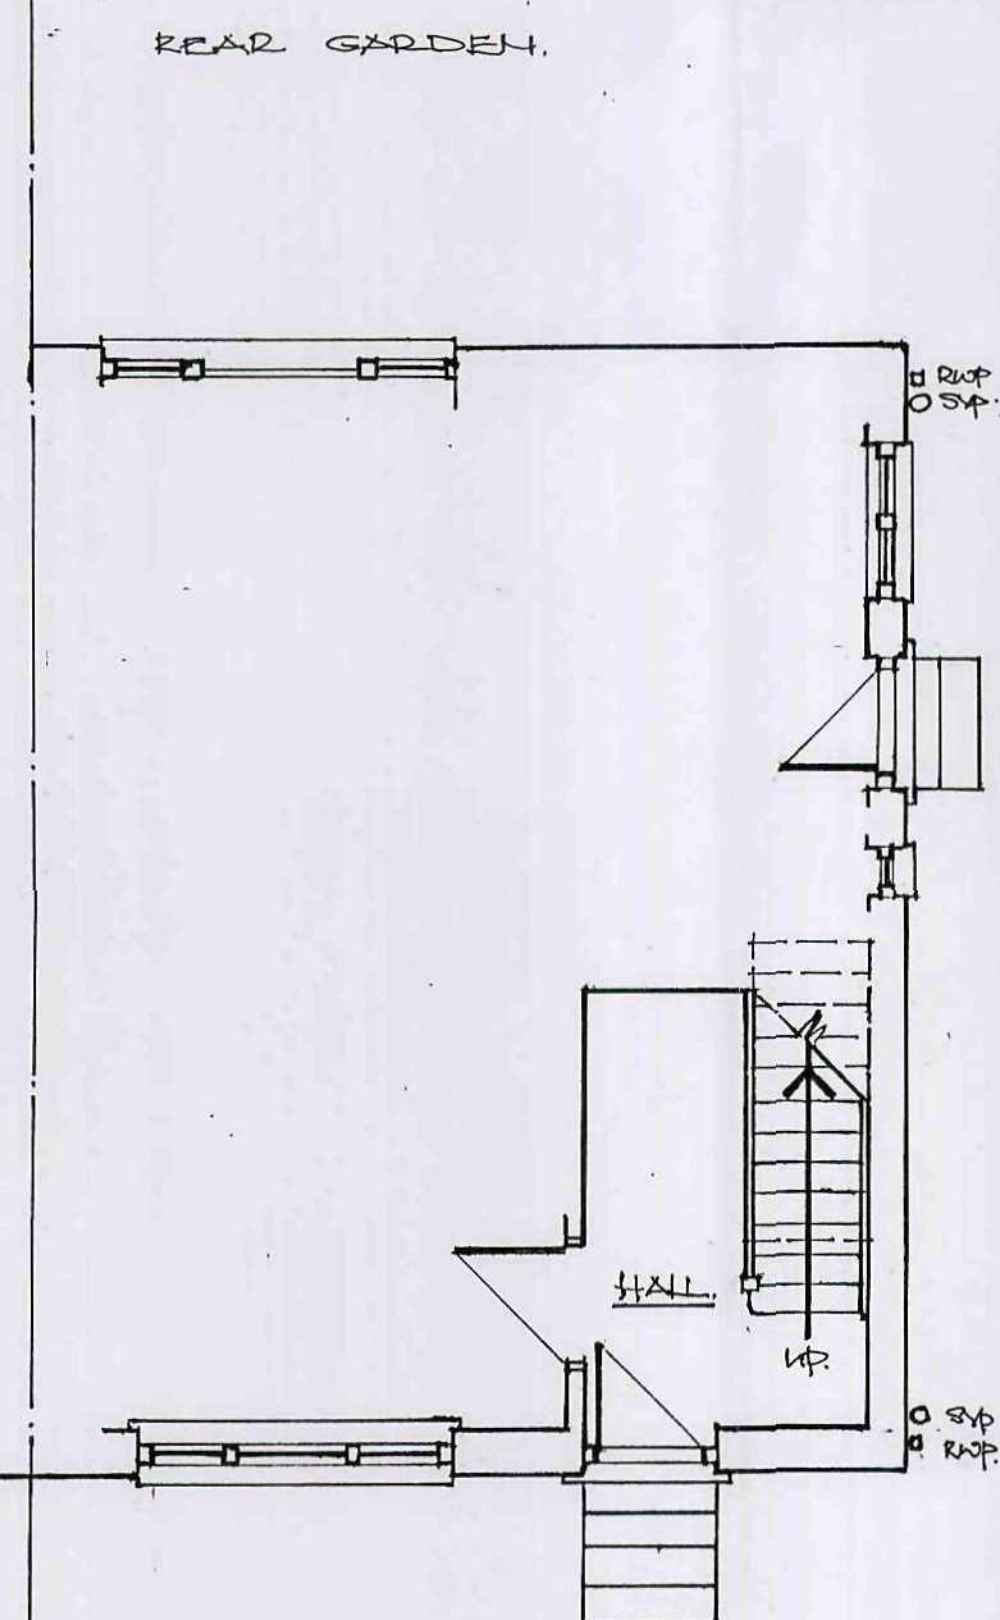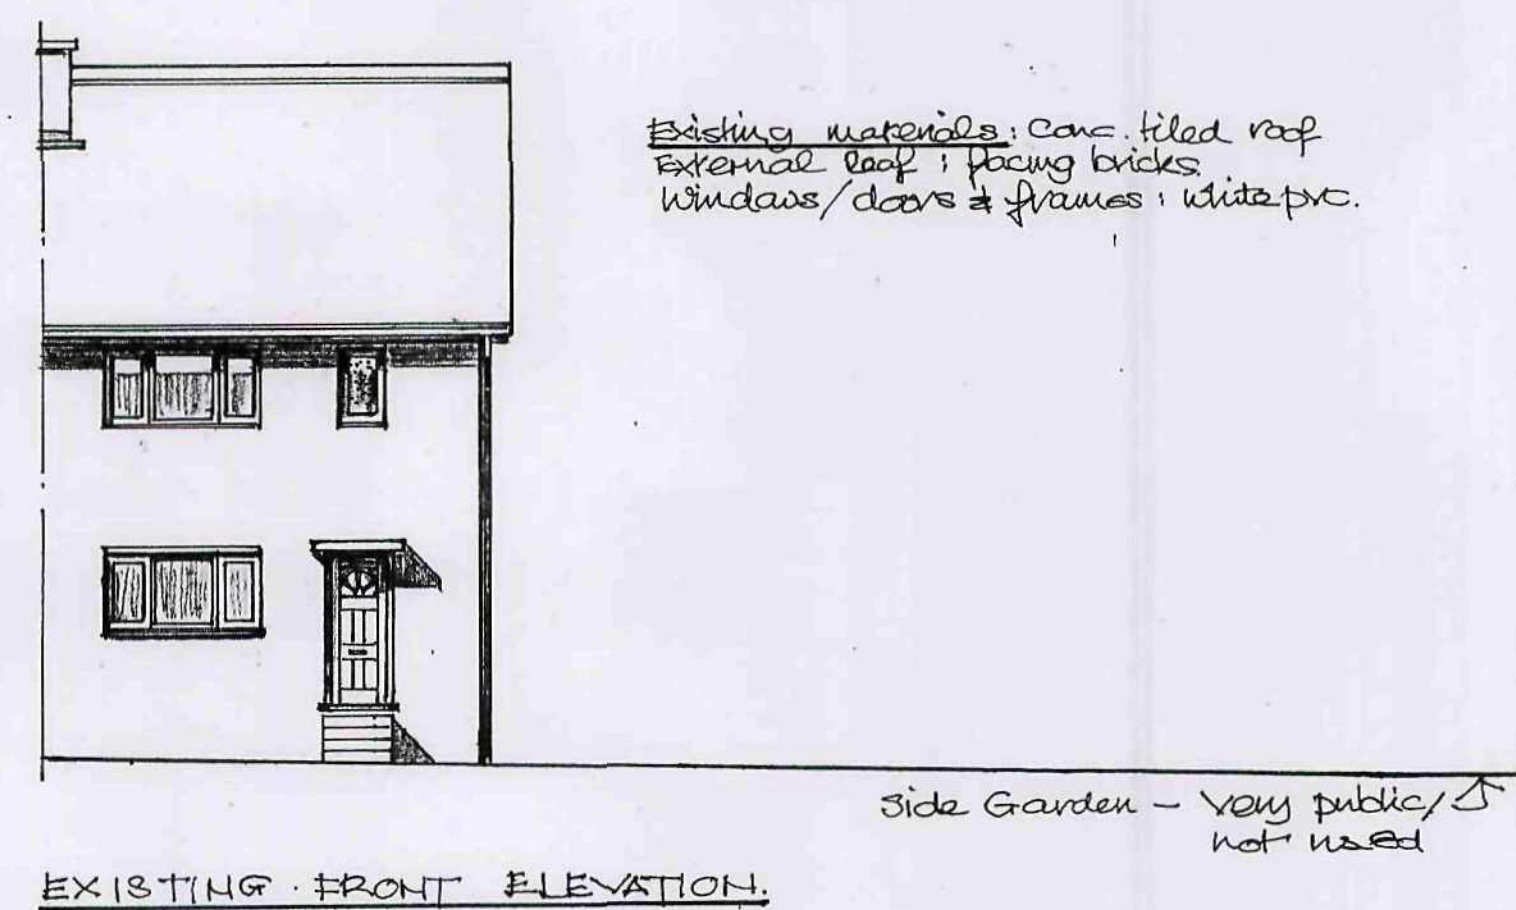

PART EXISTING GROUND FLOOR PLAN.

EXISTING BLOCK PLAN:

