



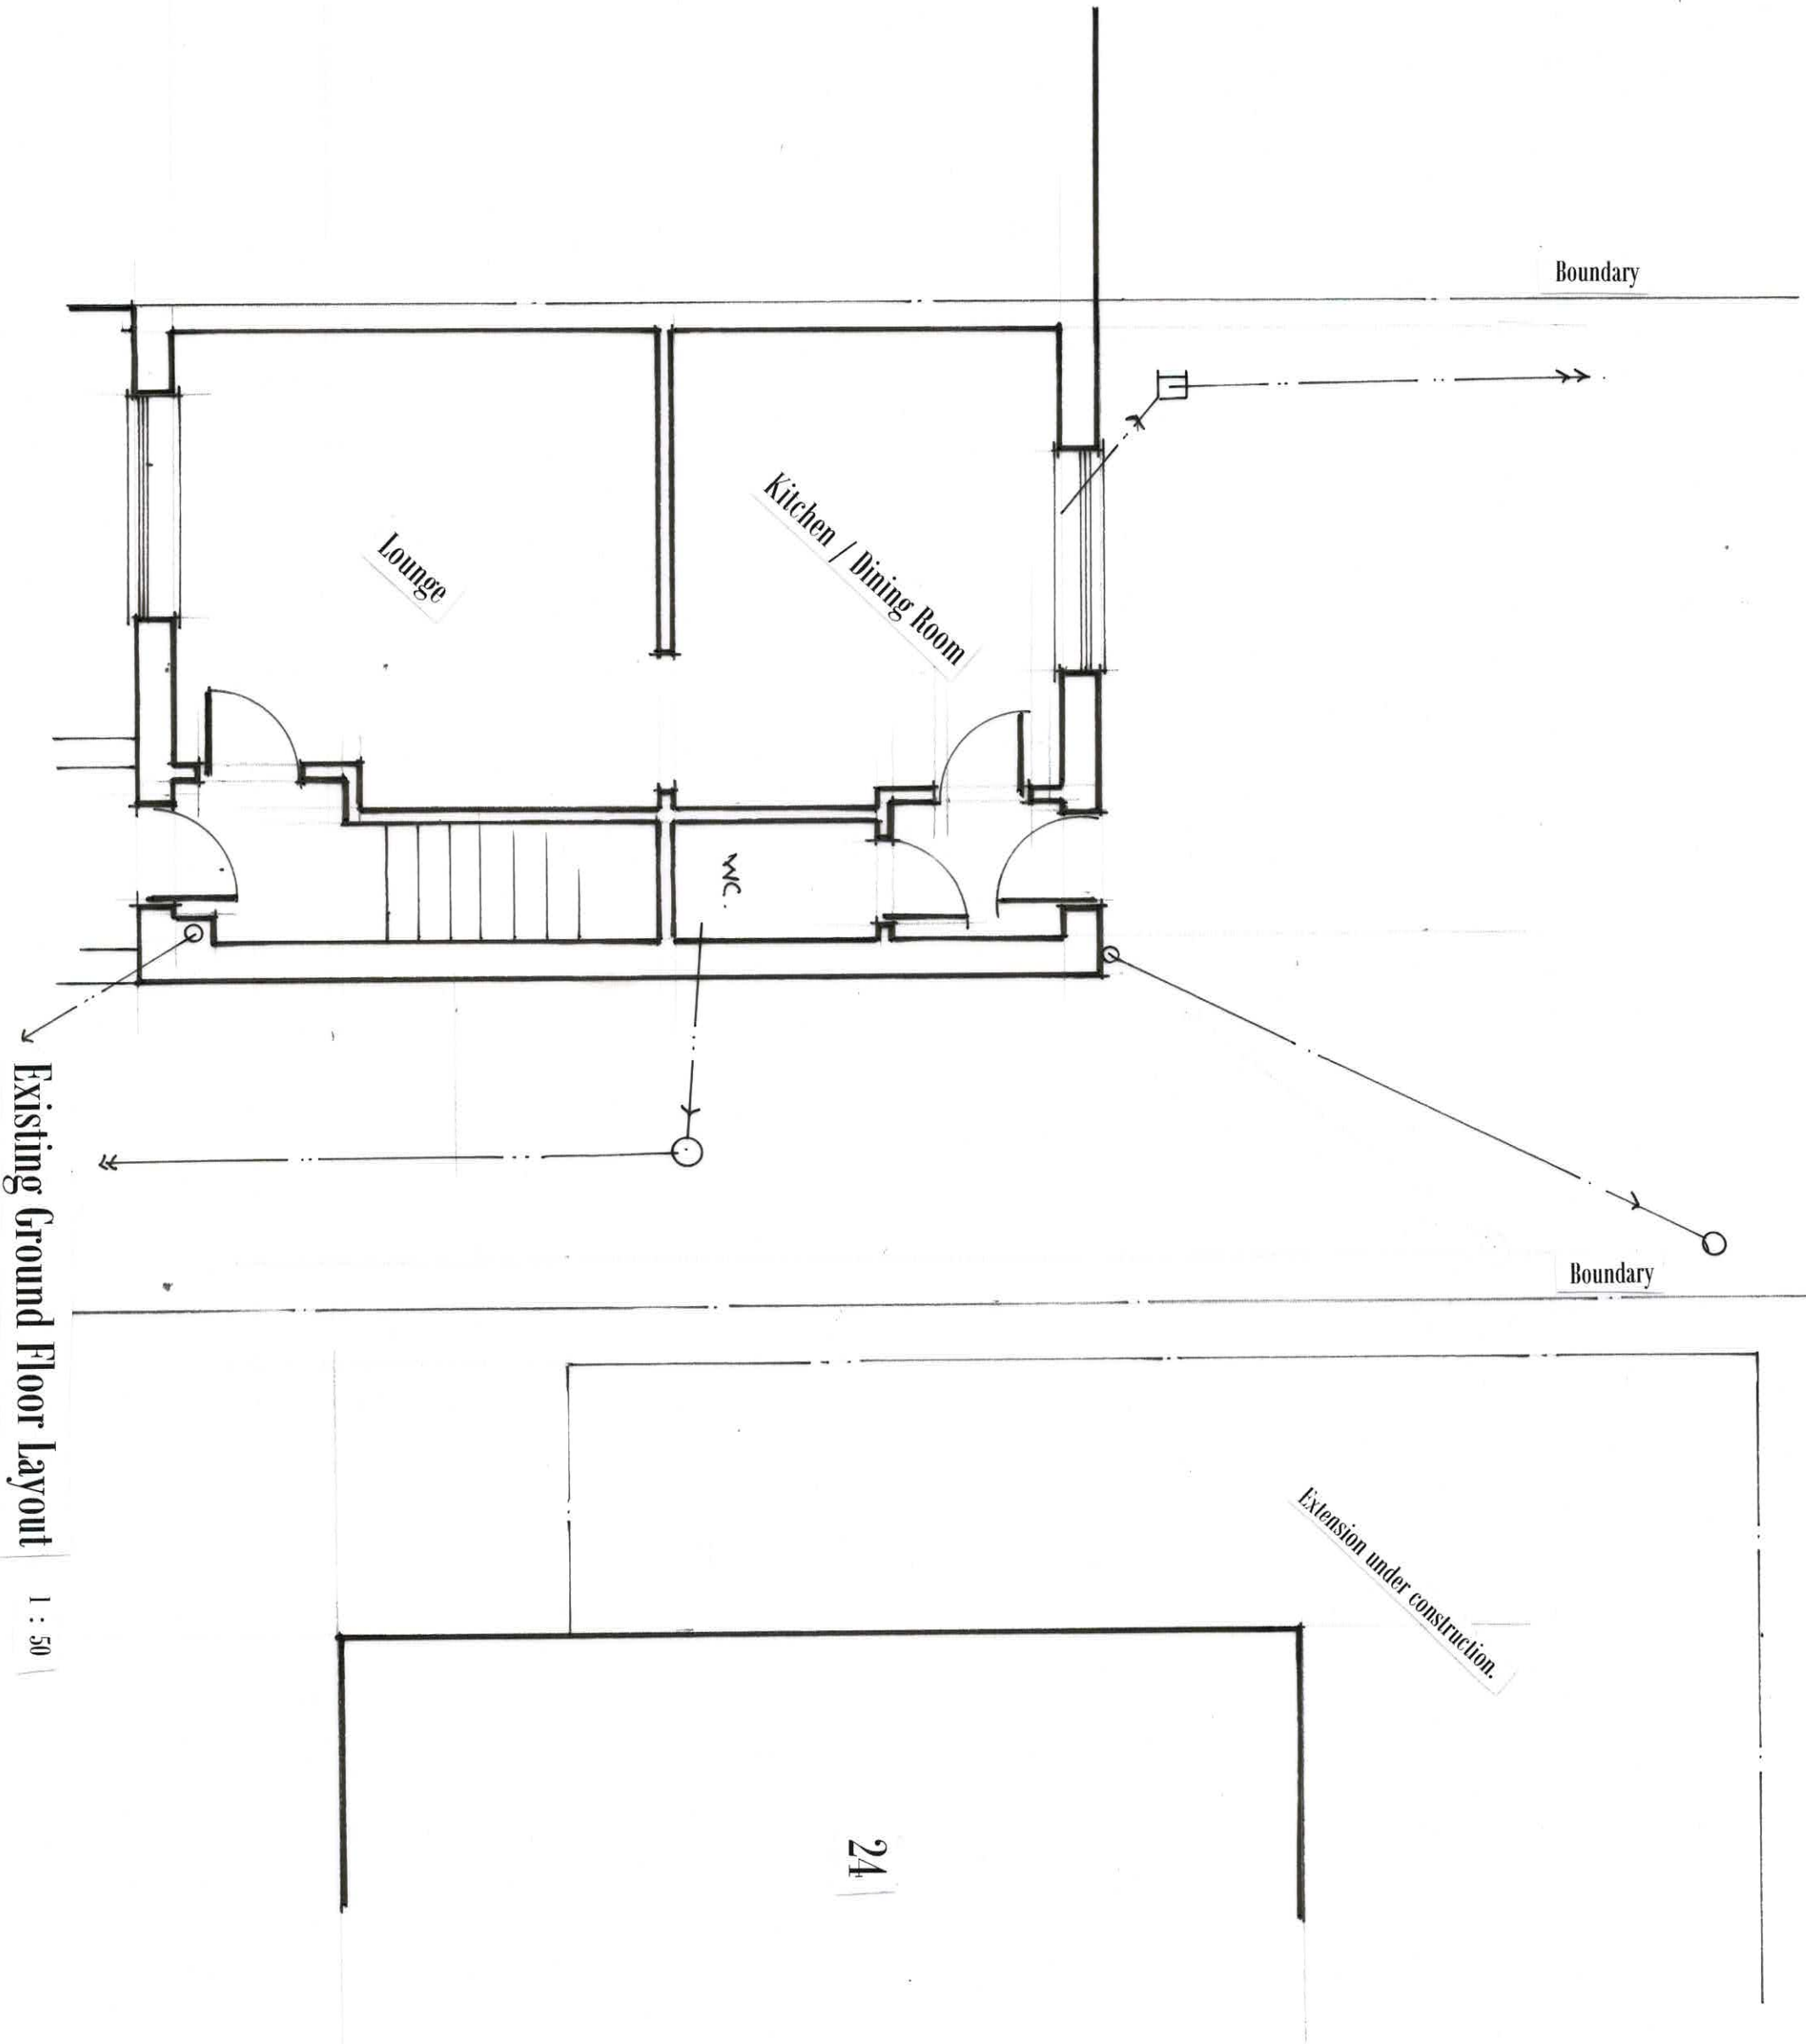


Existing Ground Floor layout

1 : 50

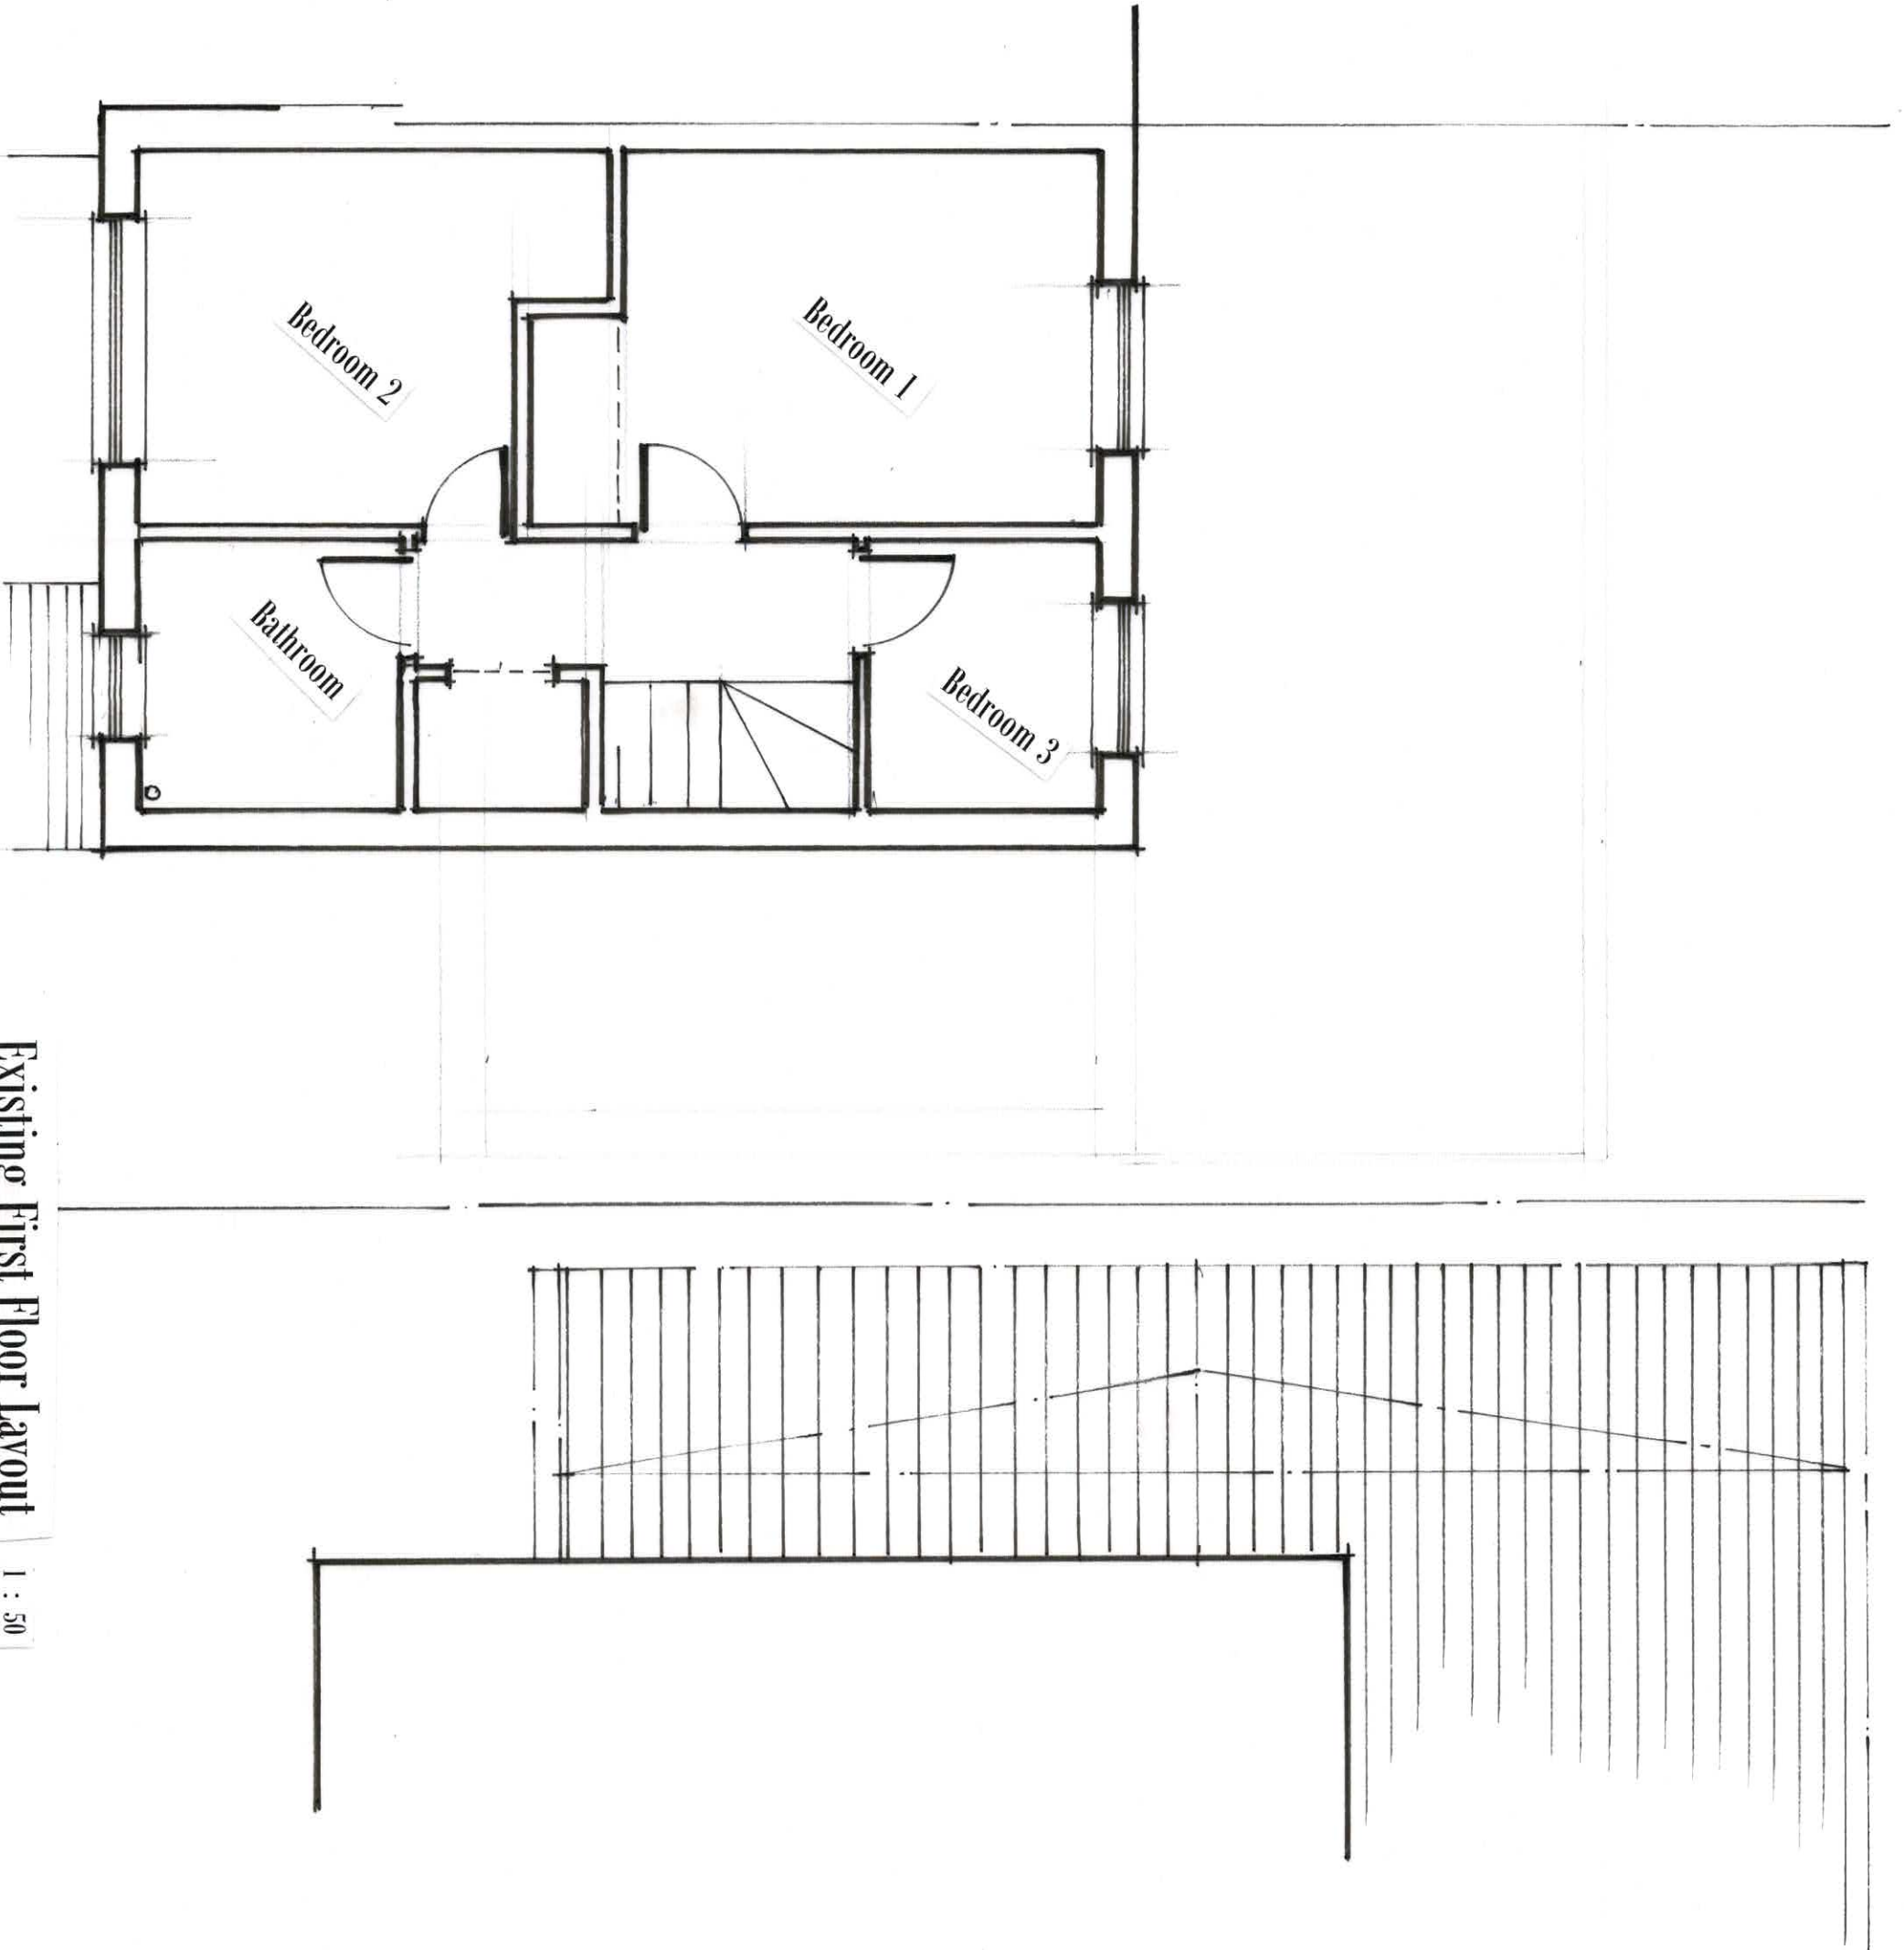

Existing First Floor Layout 1 : 50

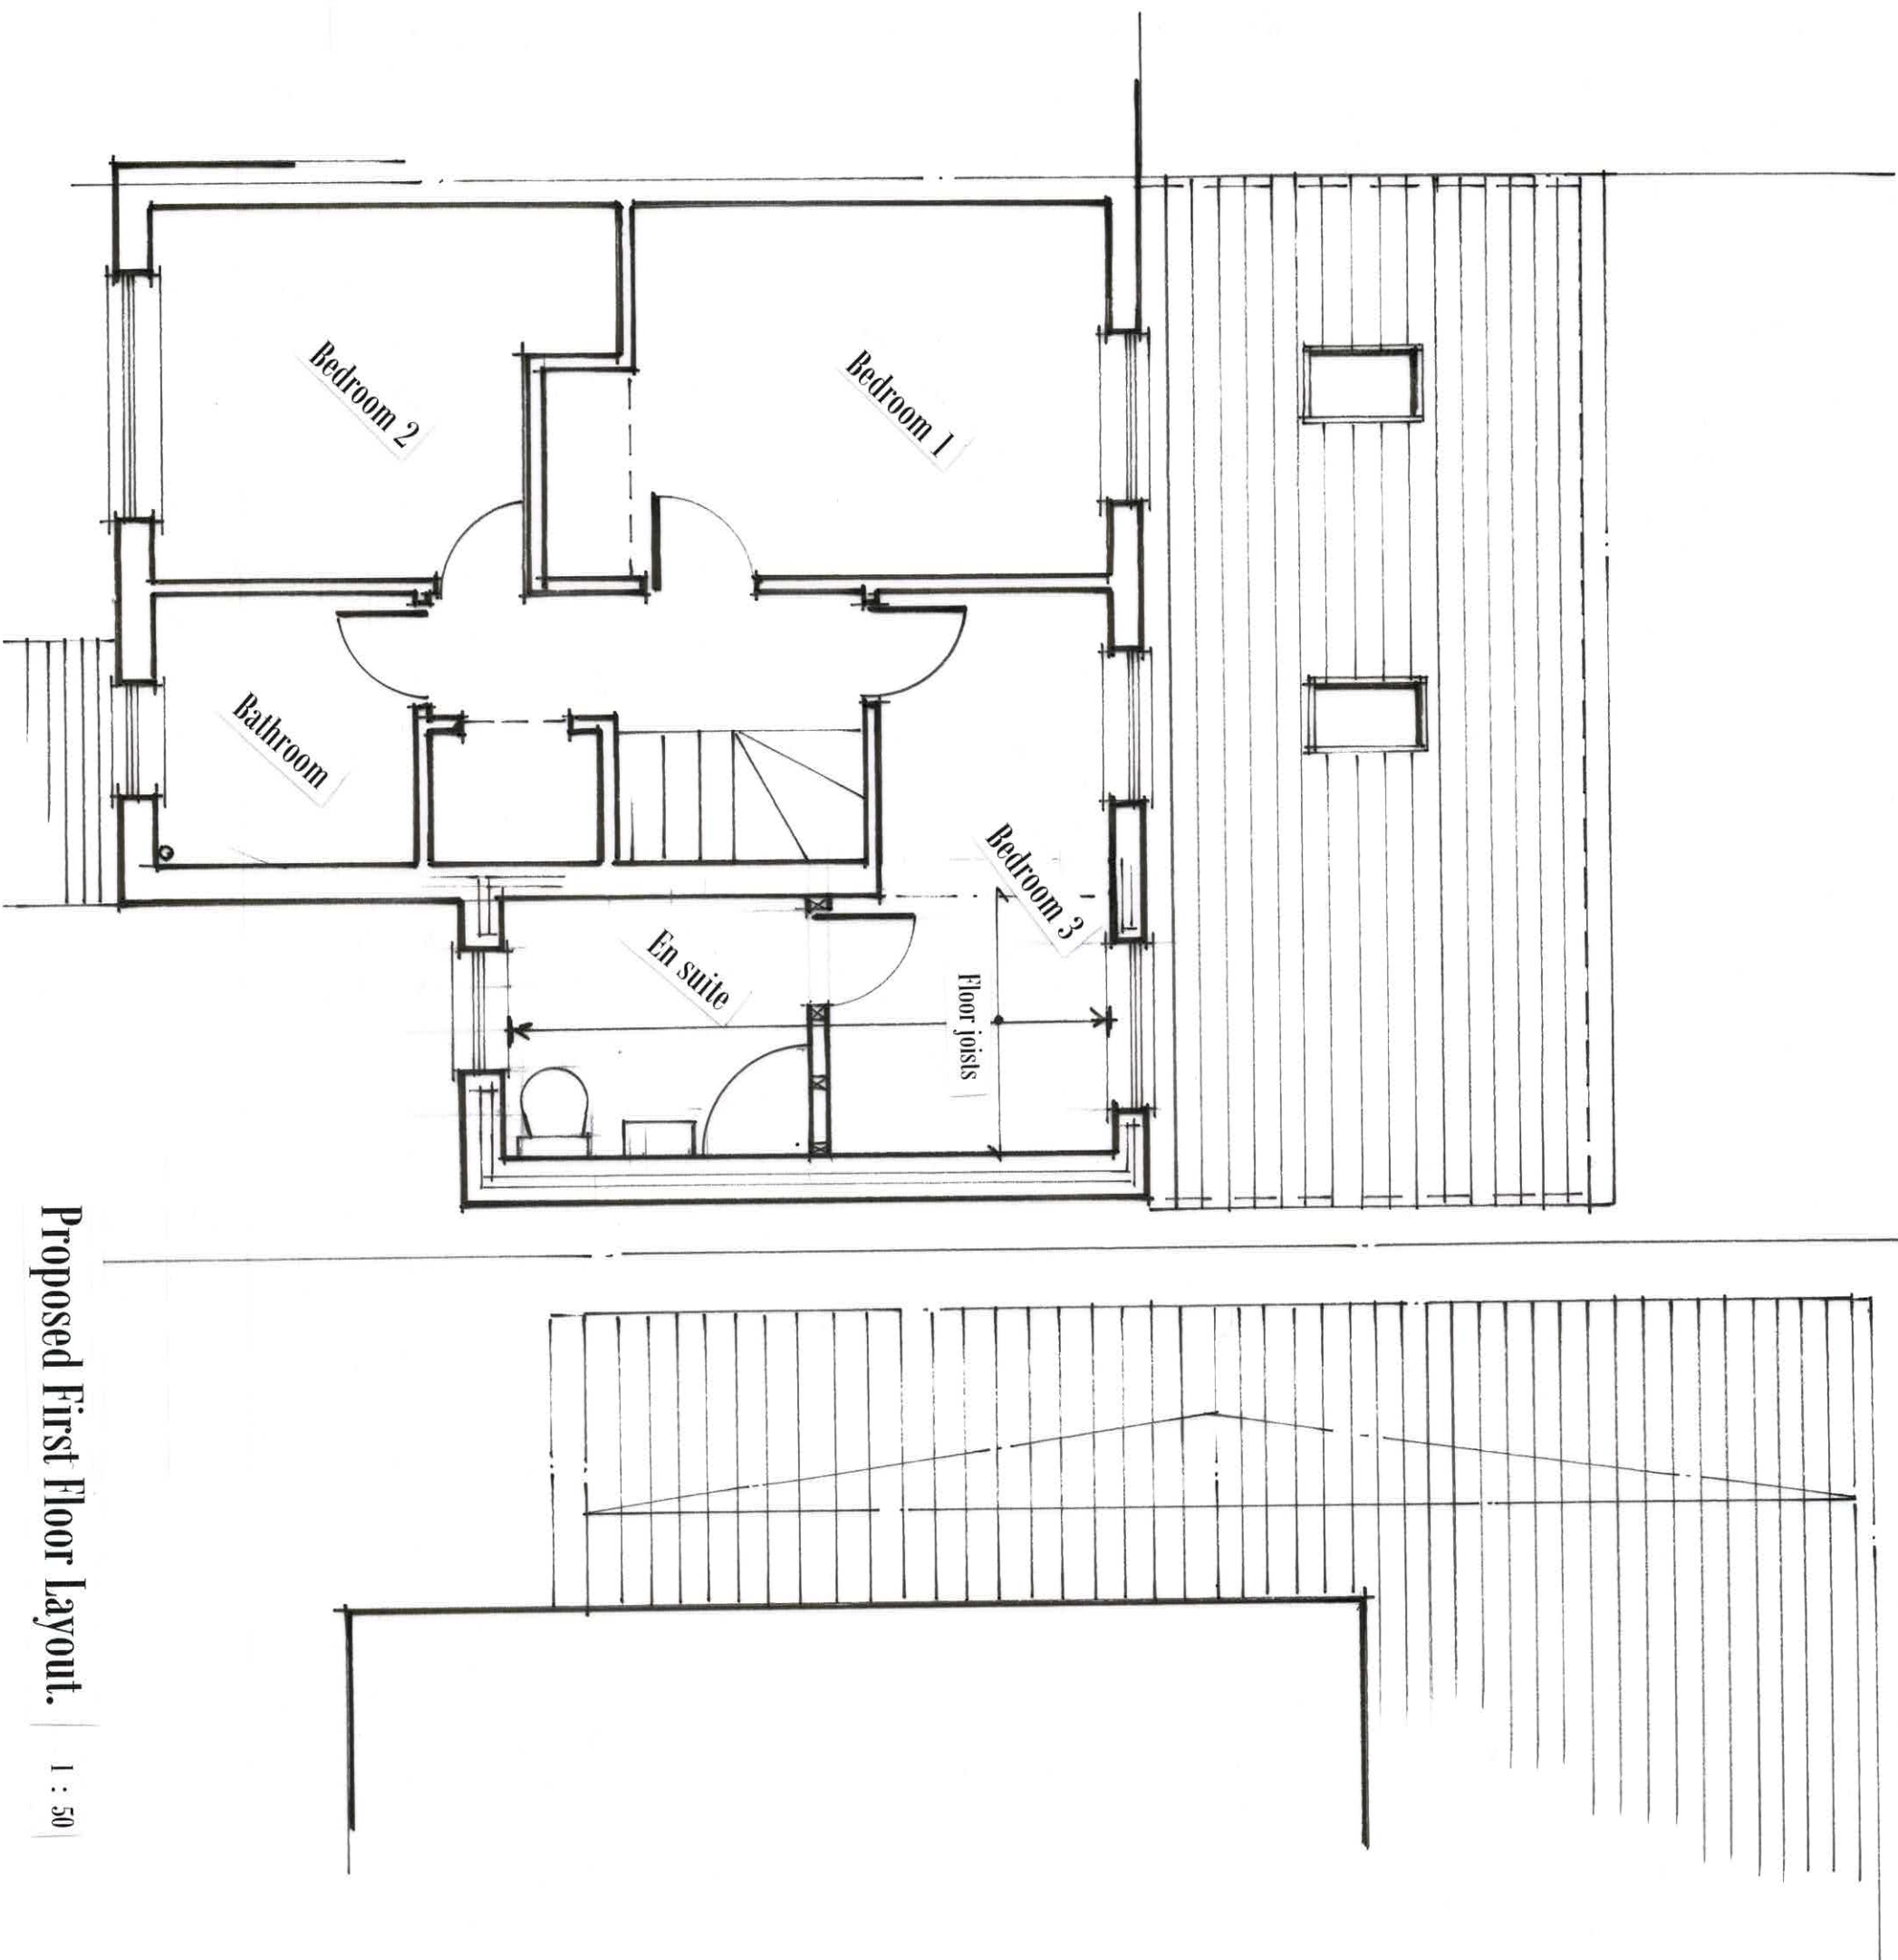


Proposed First Floor Layout.


1 : 50



Front Elevation

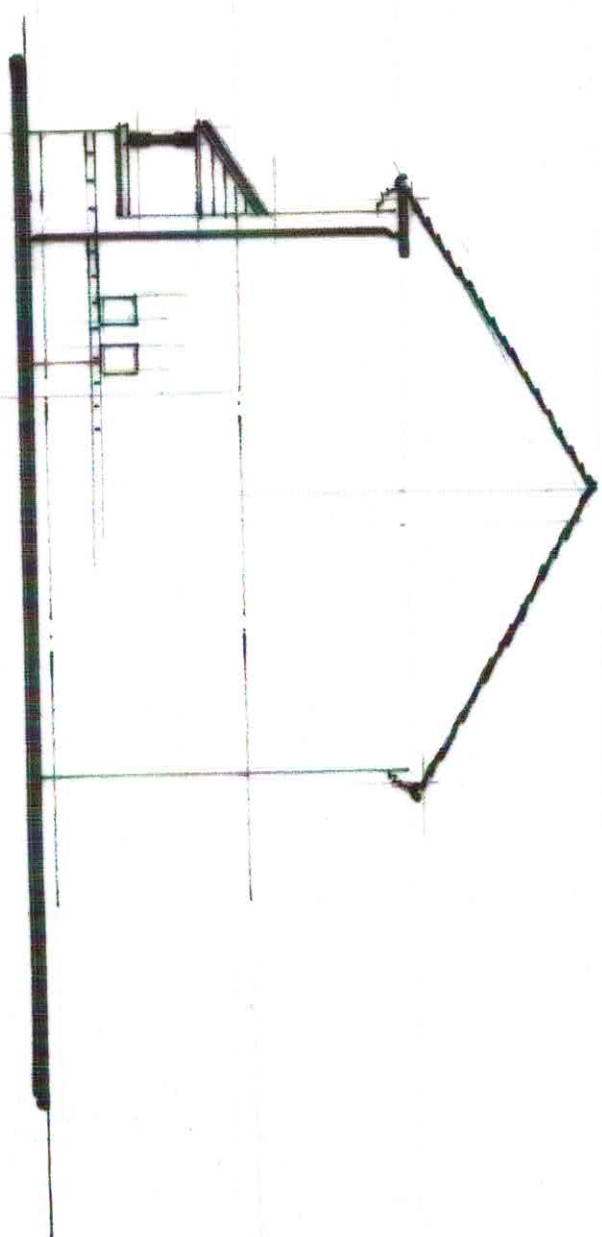


Side Elevation.

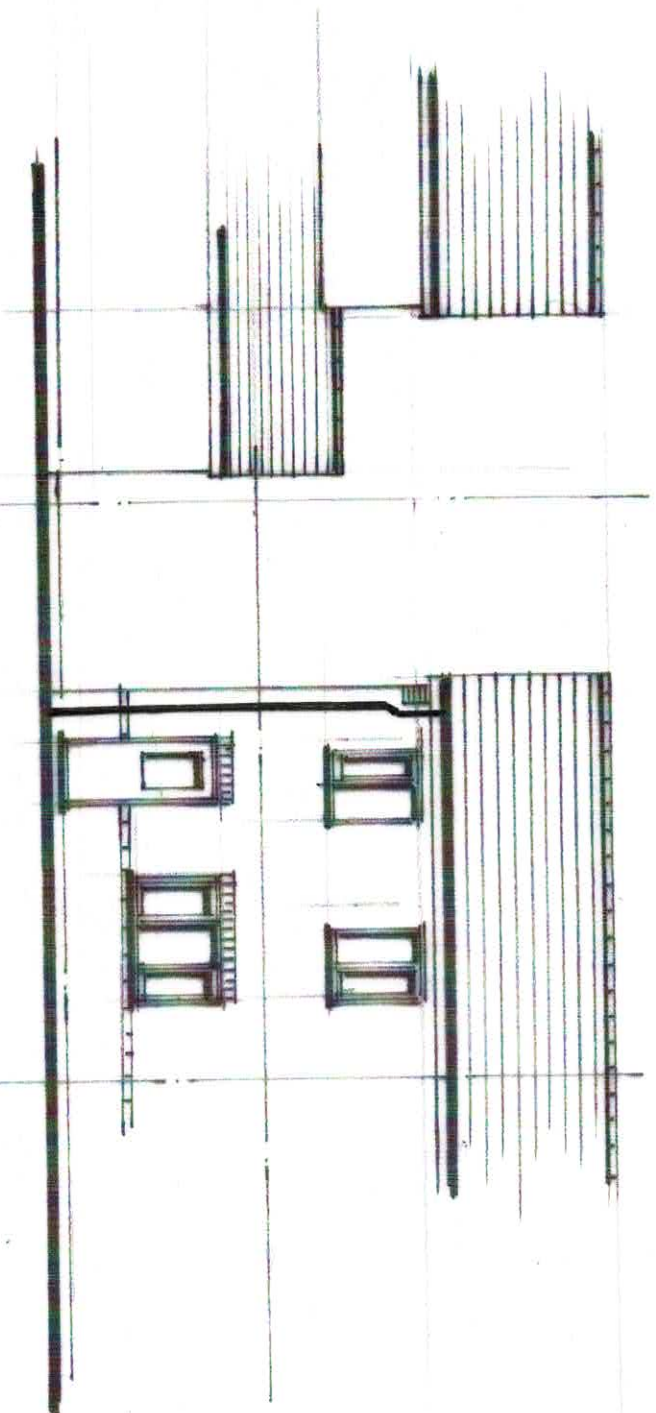


Rear Elevation

Existing Elevations.


1 : 100

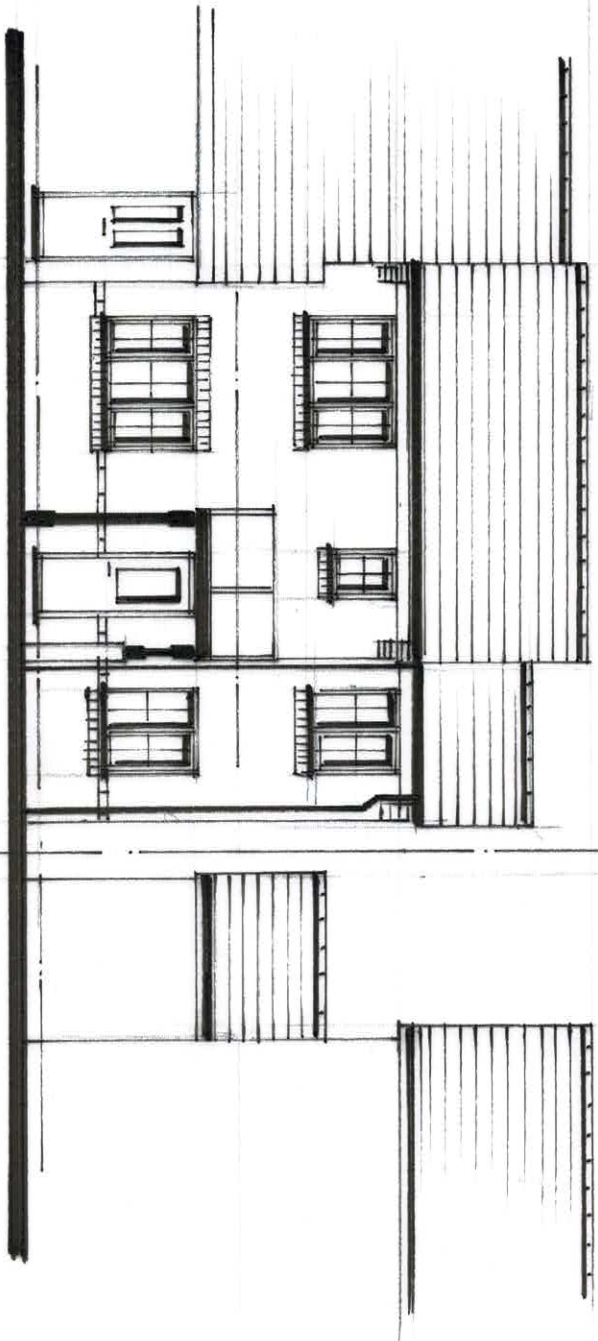

Front Elevation

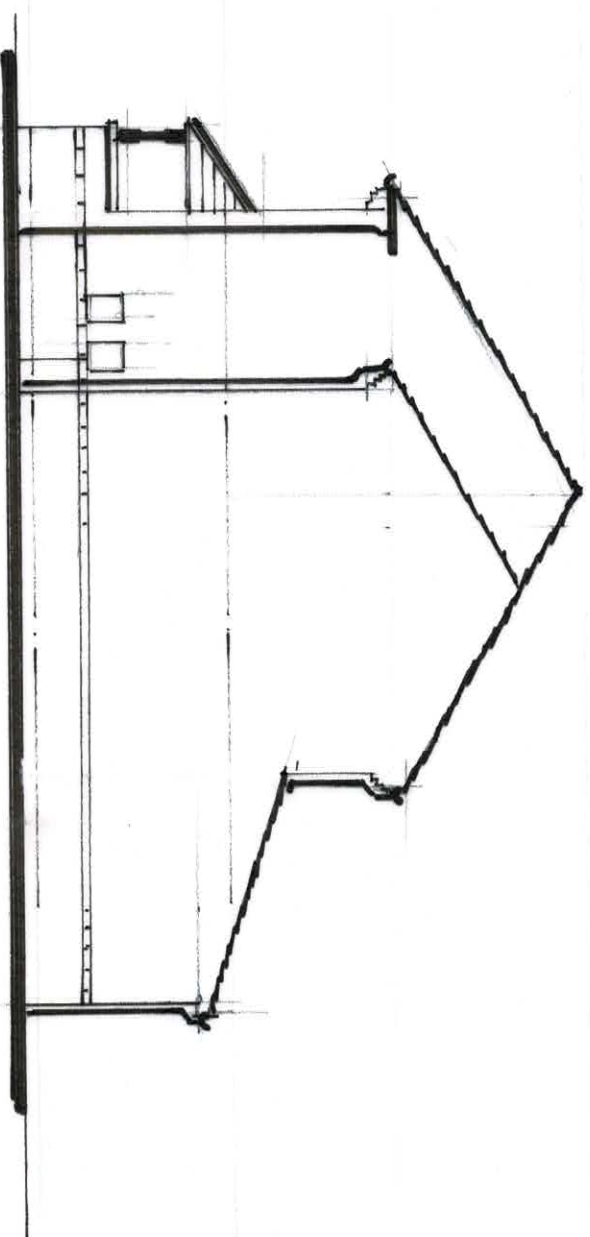

Side Elevation

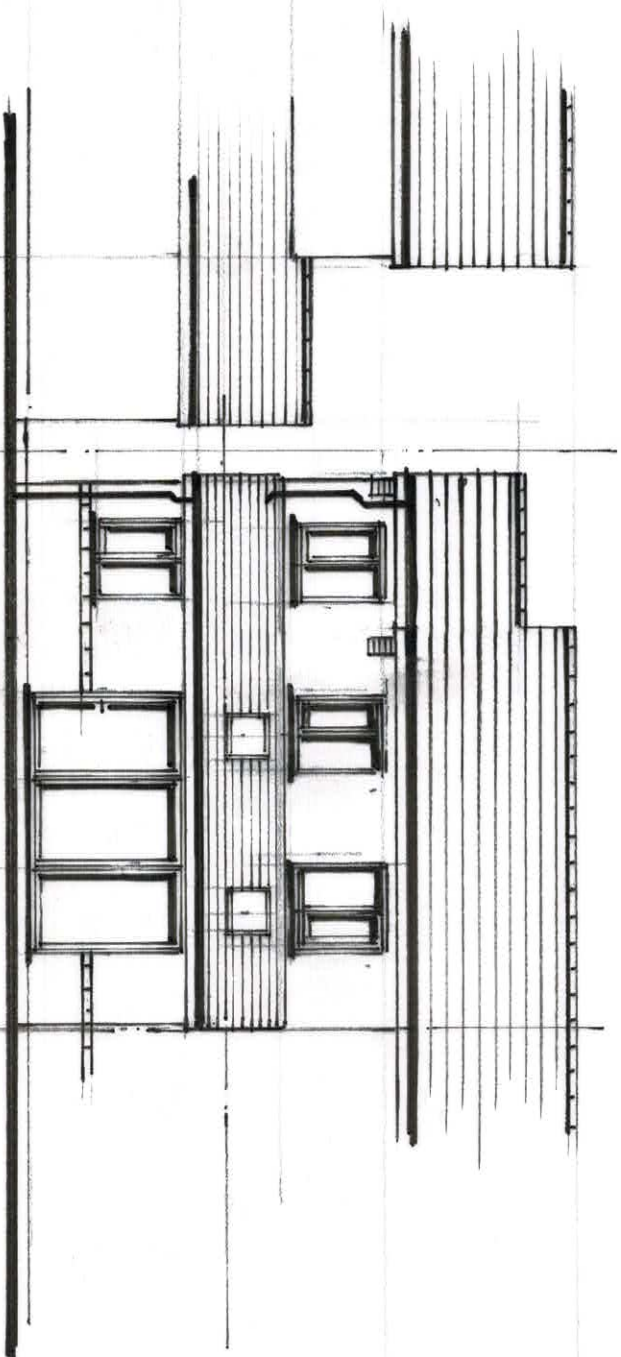


Rear Elevation

Brickwork to match the existing.

All roofing tiles
to match the existing.

Proposed Elevations.

1 : 100

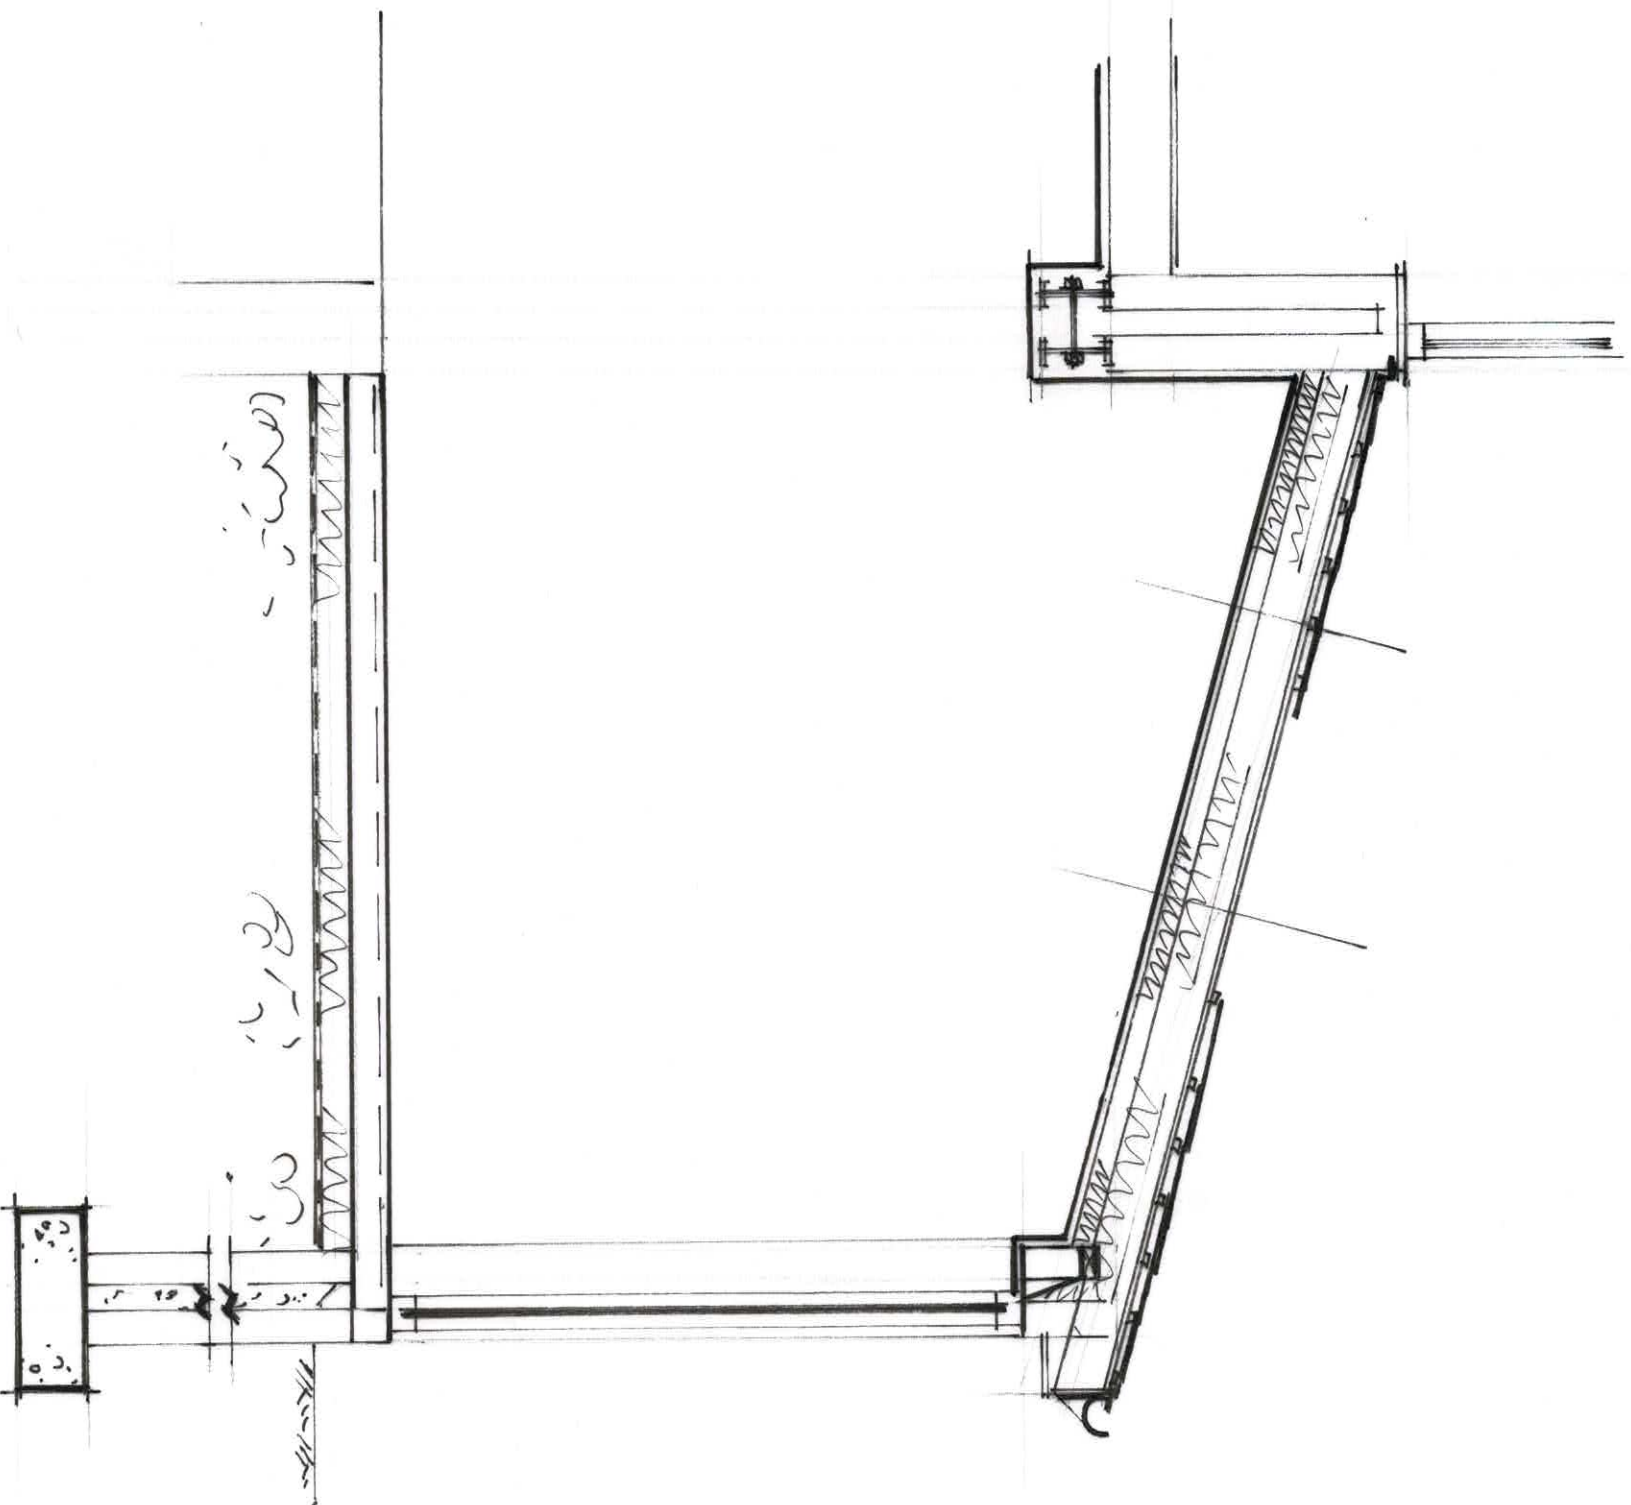

Typical Section Thro on A - A

1 : 25