




TYPICAL ELEVATION

SCALE 1:50

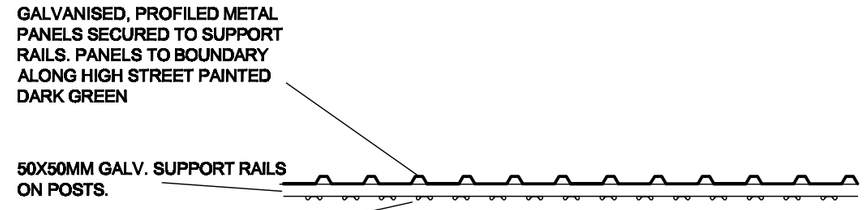

PLAN OF FENCING

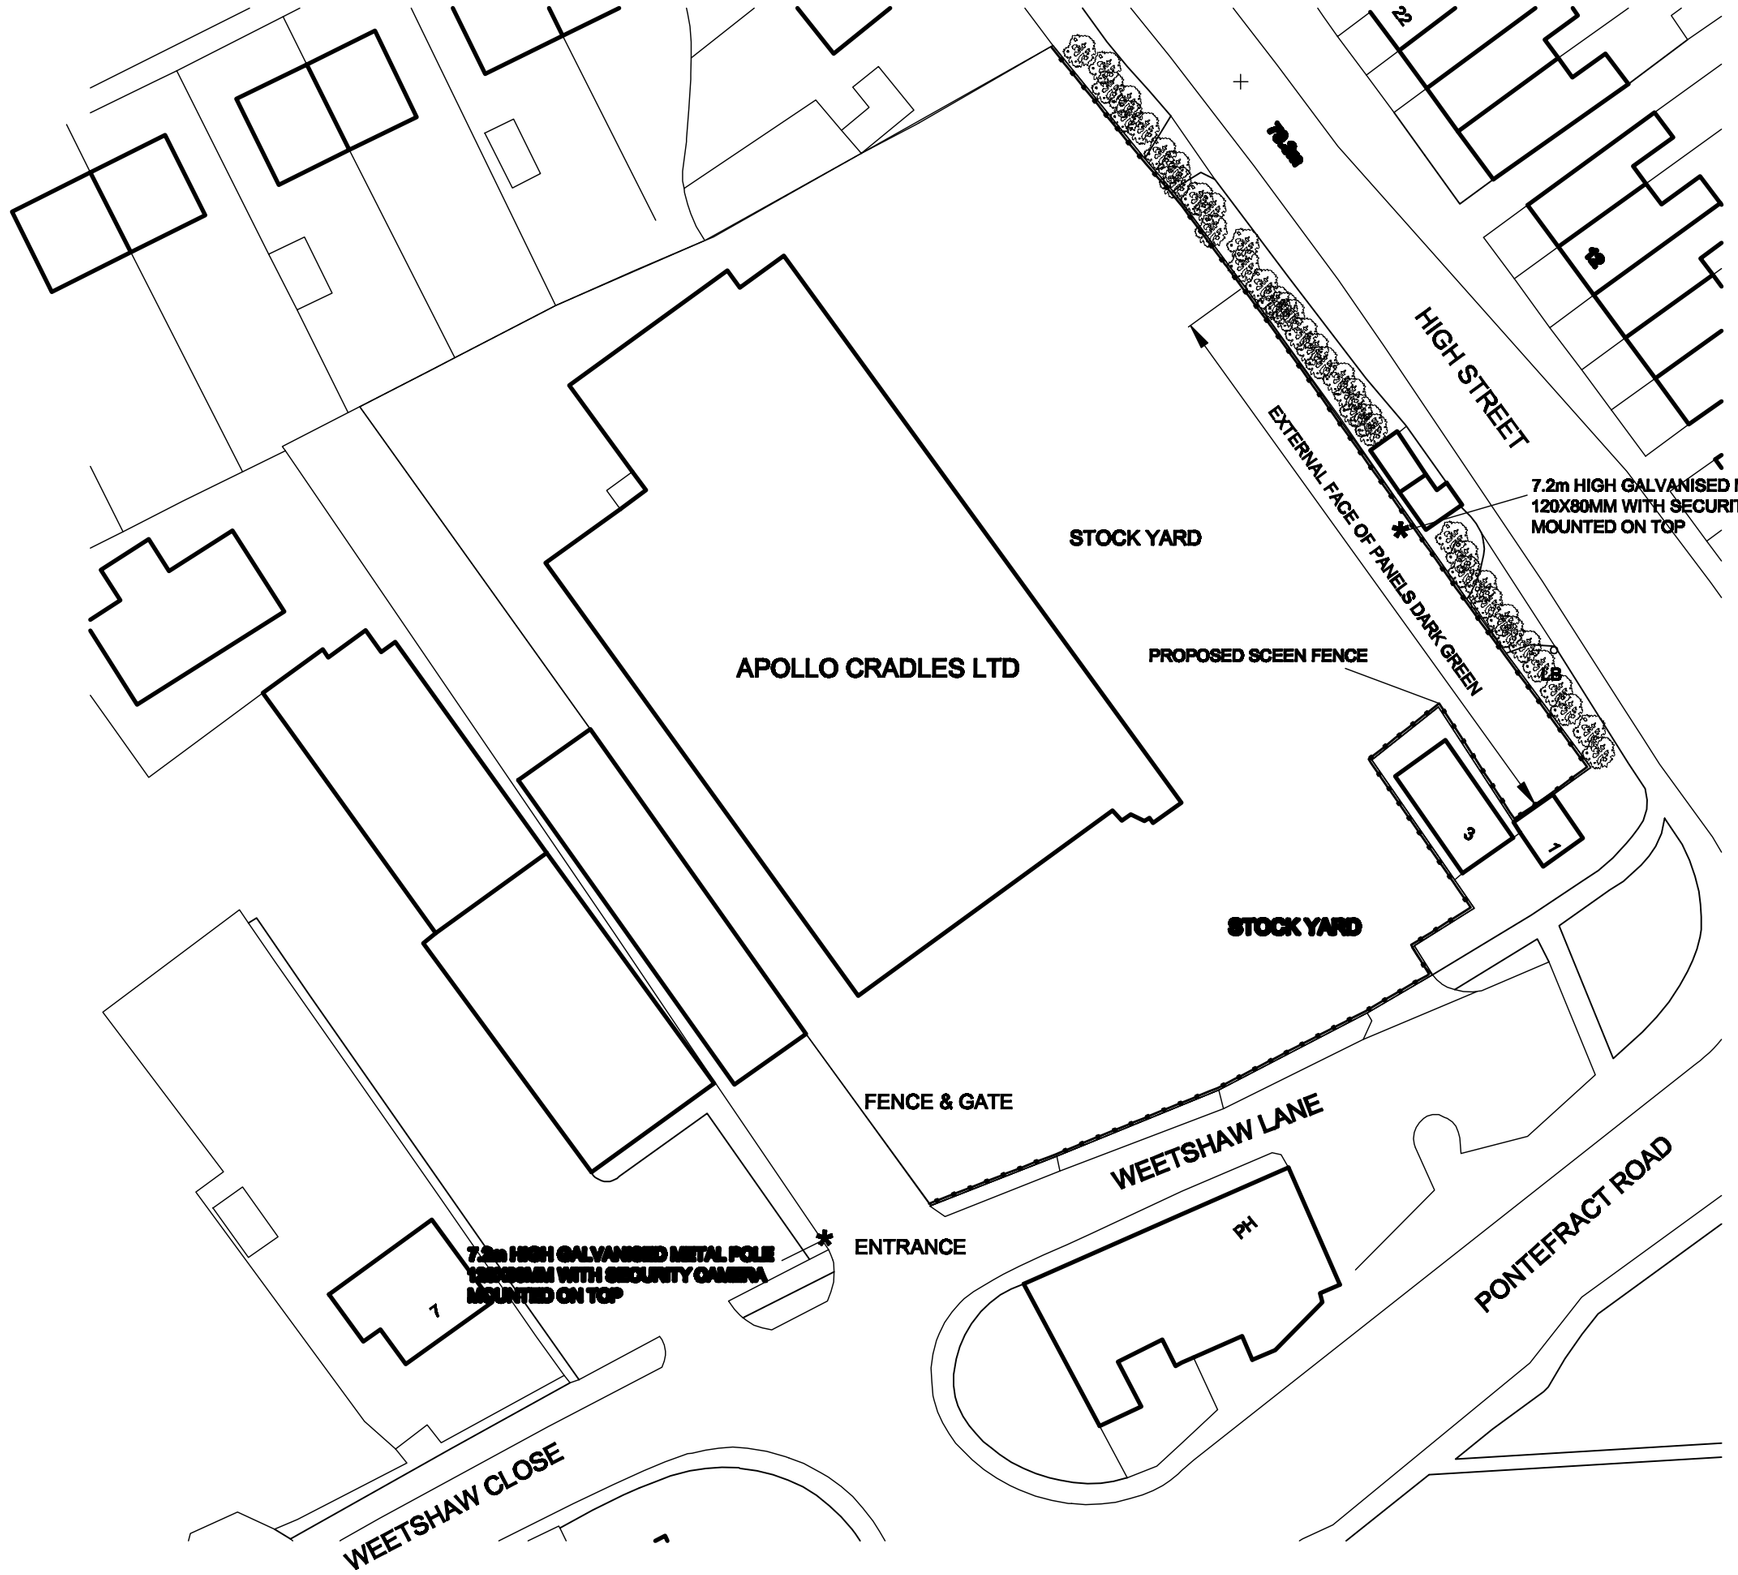

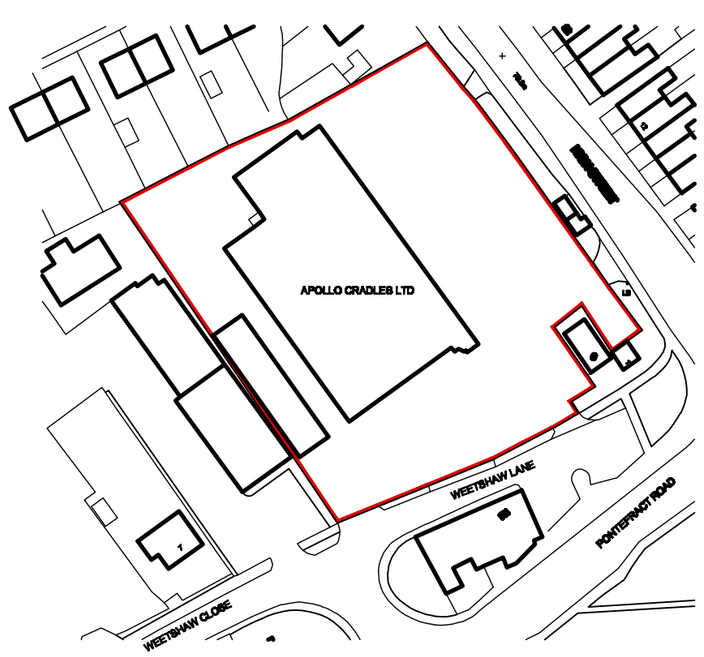

LOCATION PLAN

SCALE 1:1250

White Agus Partnership

PROVIDENCE VILLA,
42 SACKVILLE STREET,
BARNSLEY.
S70 2DB

Phone: 01226 208482
Fax: 01226 283030
Email: info@whiteaguspartnership.co.uk
Web: www.whiteaguspartnership.co.uk

SURVEYORS AND BUILDING DESIGN CONSULTANTS

Project.	Client.		
BOUNDARY SCREENING APOLLO CRADLES LTD WEETSHAW LANE, SHAFTON	APOLLO CRADLES LTD		
Drawing Title. PLAN AND ELEVATION	Date. AUGUST 2012	Scale. 1:500 & 1:50 @ A2	
	Ref. 12-044	Dwg. No. 01	Rev. B

Date	Suffix	Description	Date	Suffix	Description
16-08-12	A	CAMERA POLE DETAILS ADDED			
17-08-12	B	SITE BOUNDARY & CAMERA POLES REVISED			