
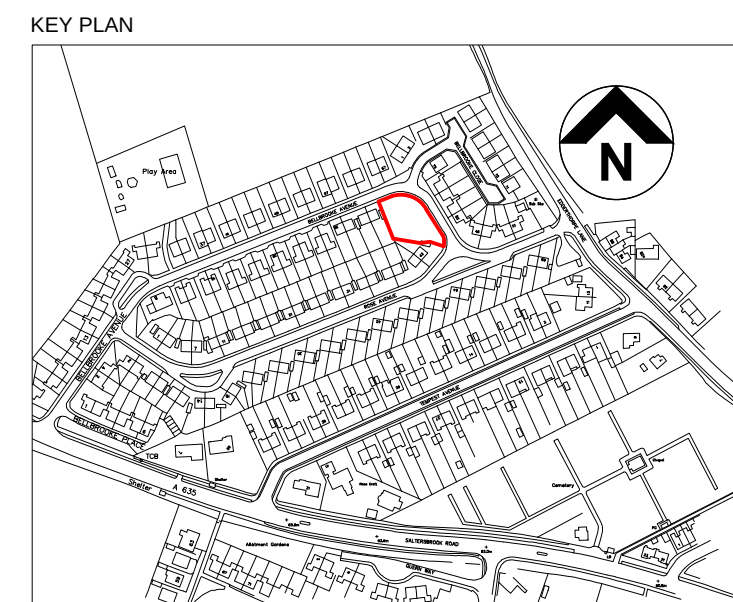
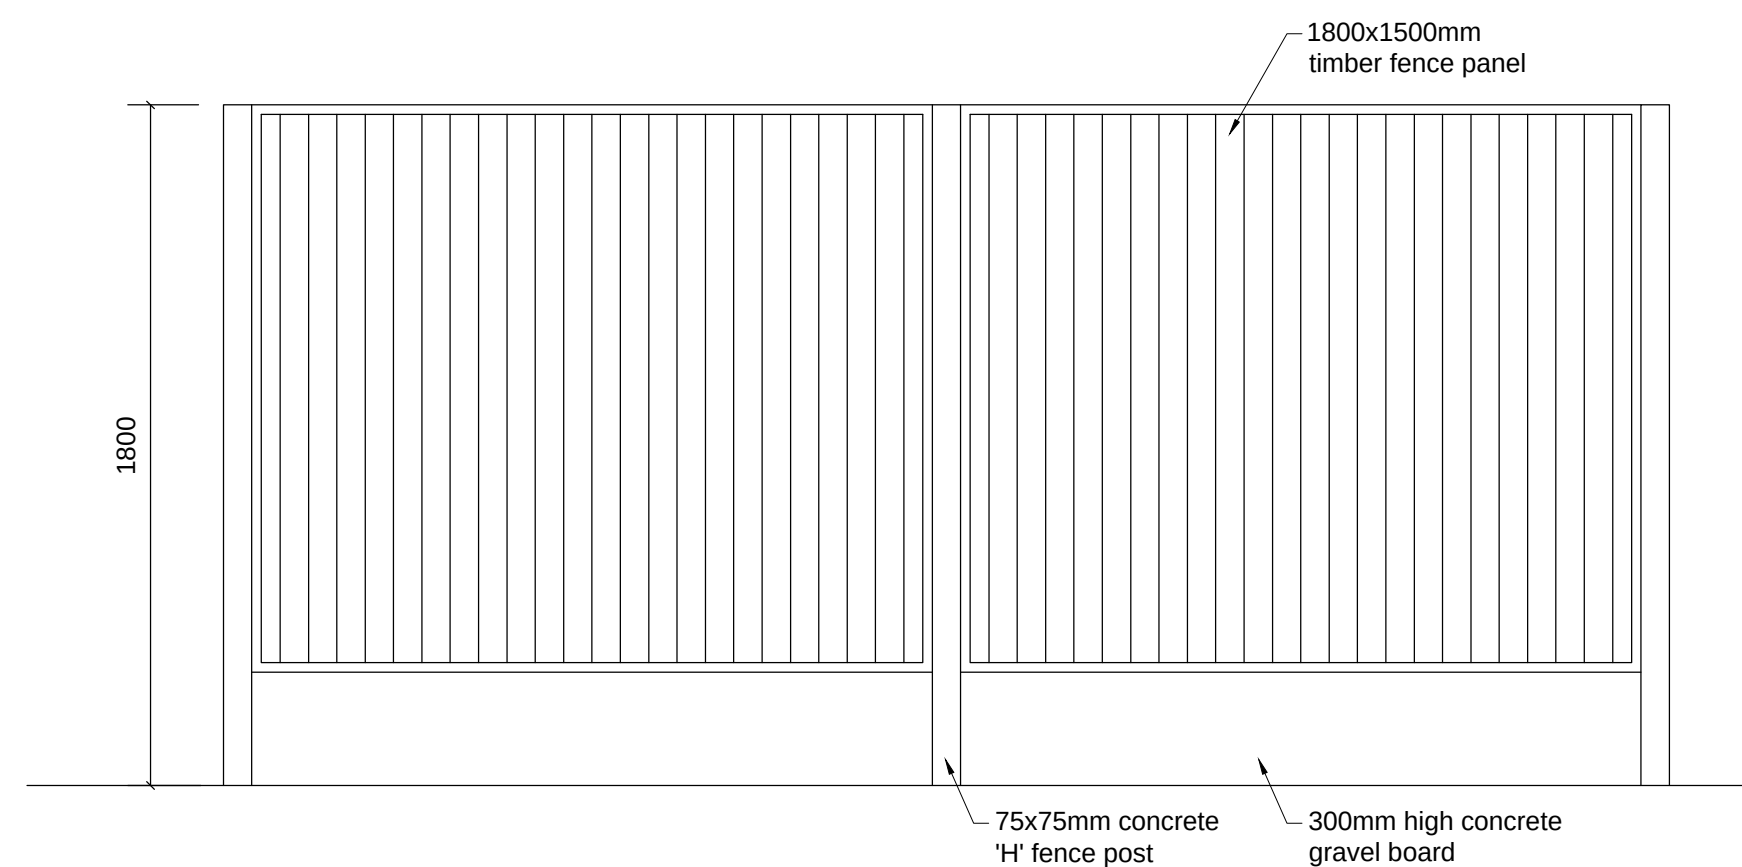
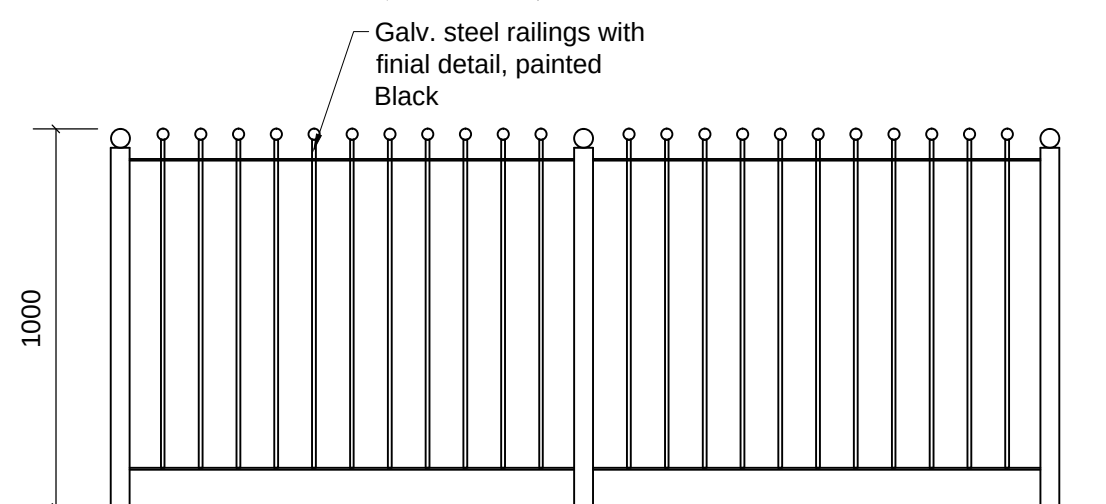
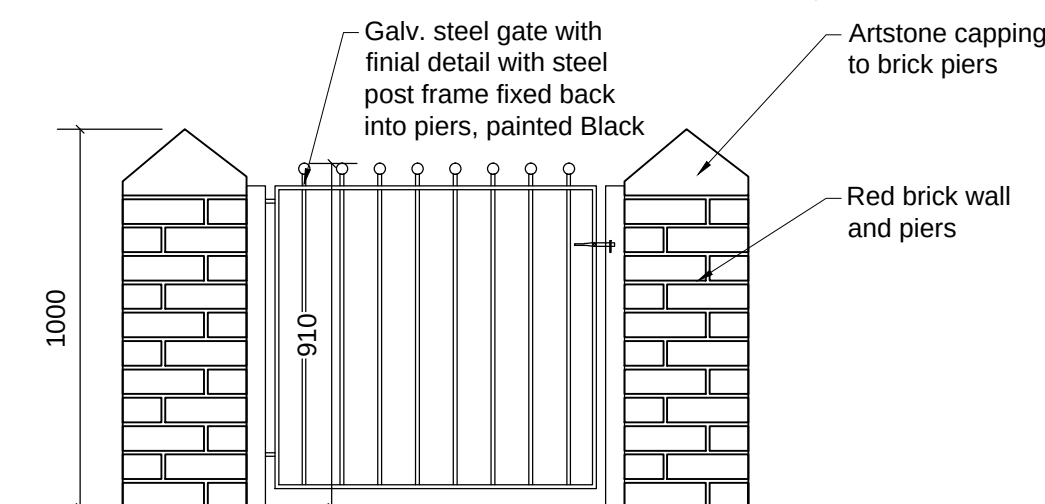
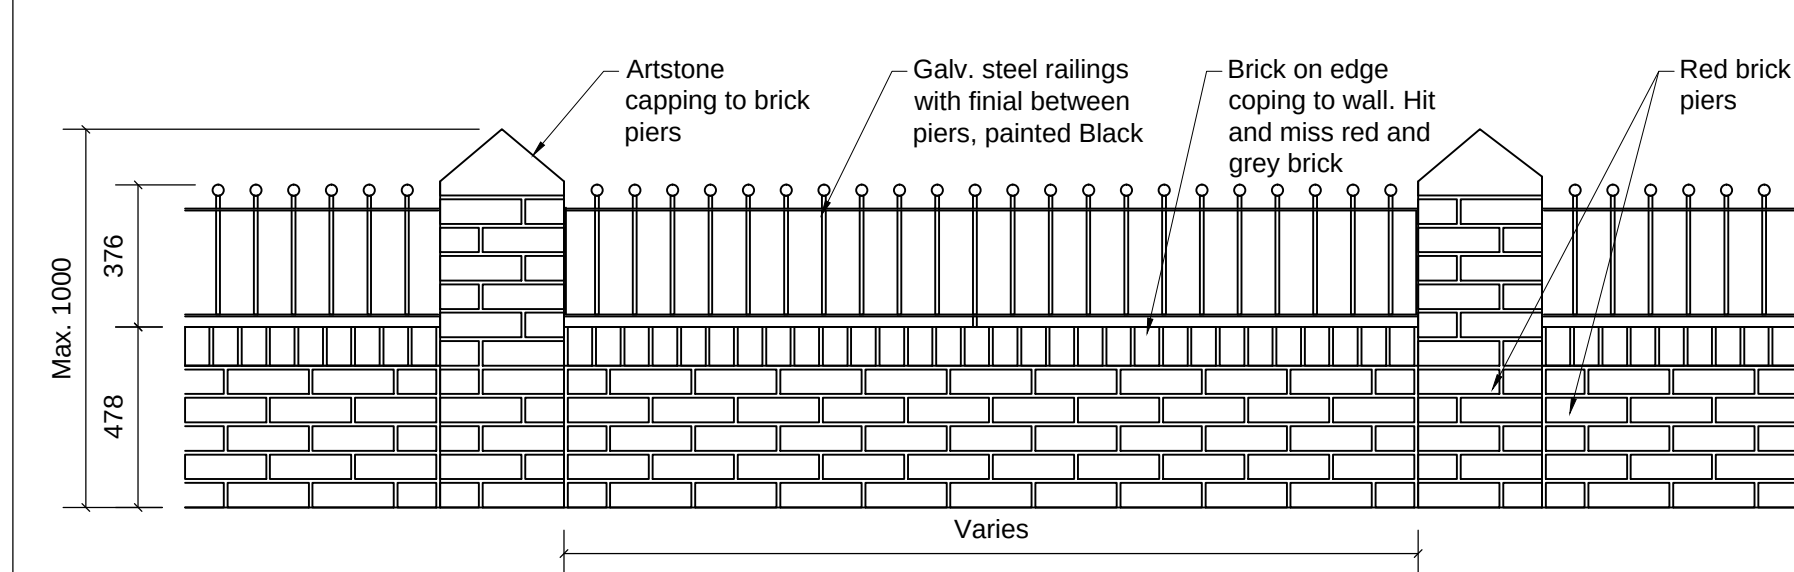
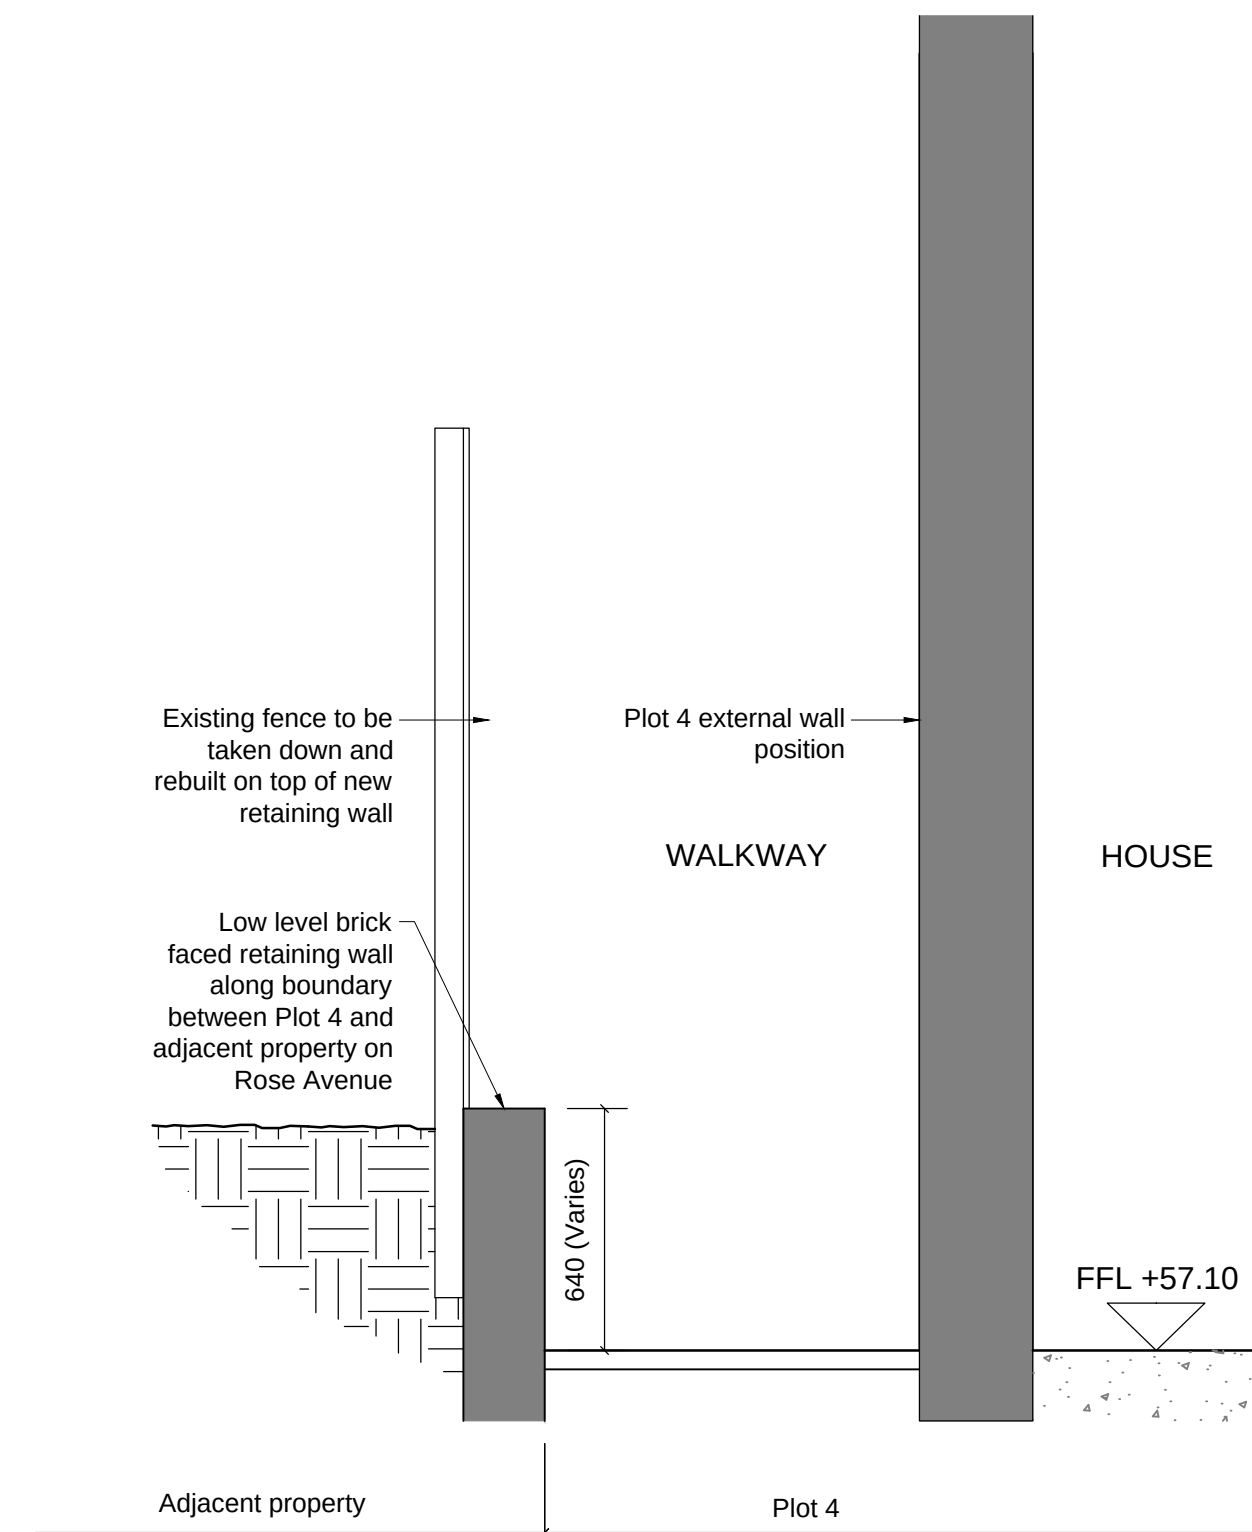


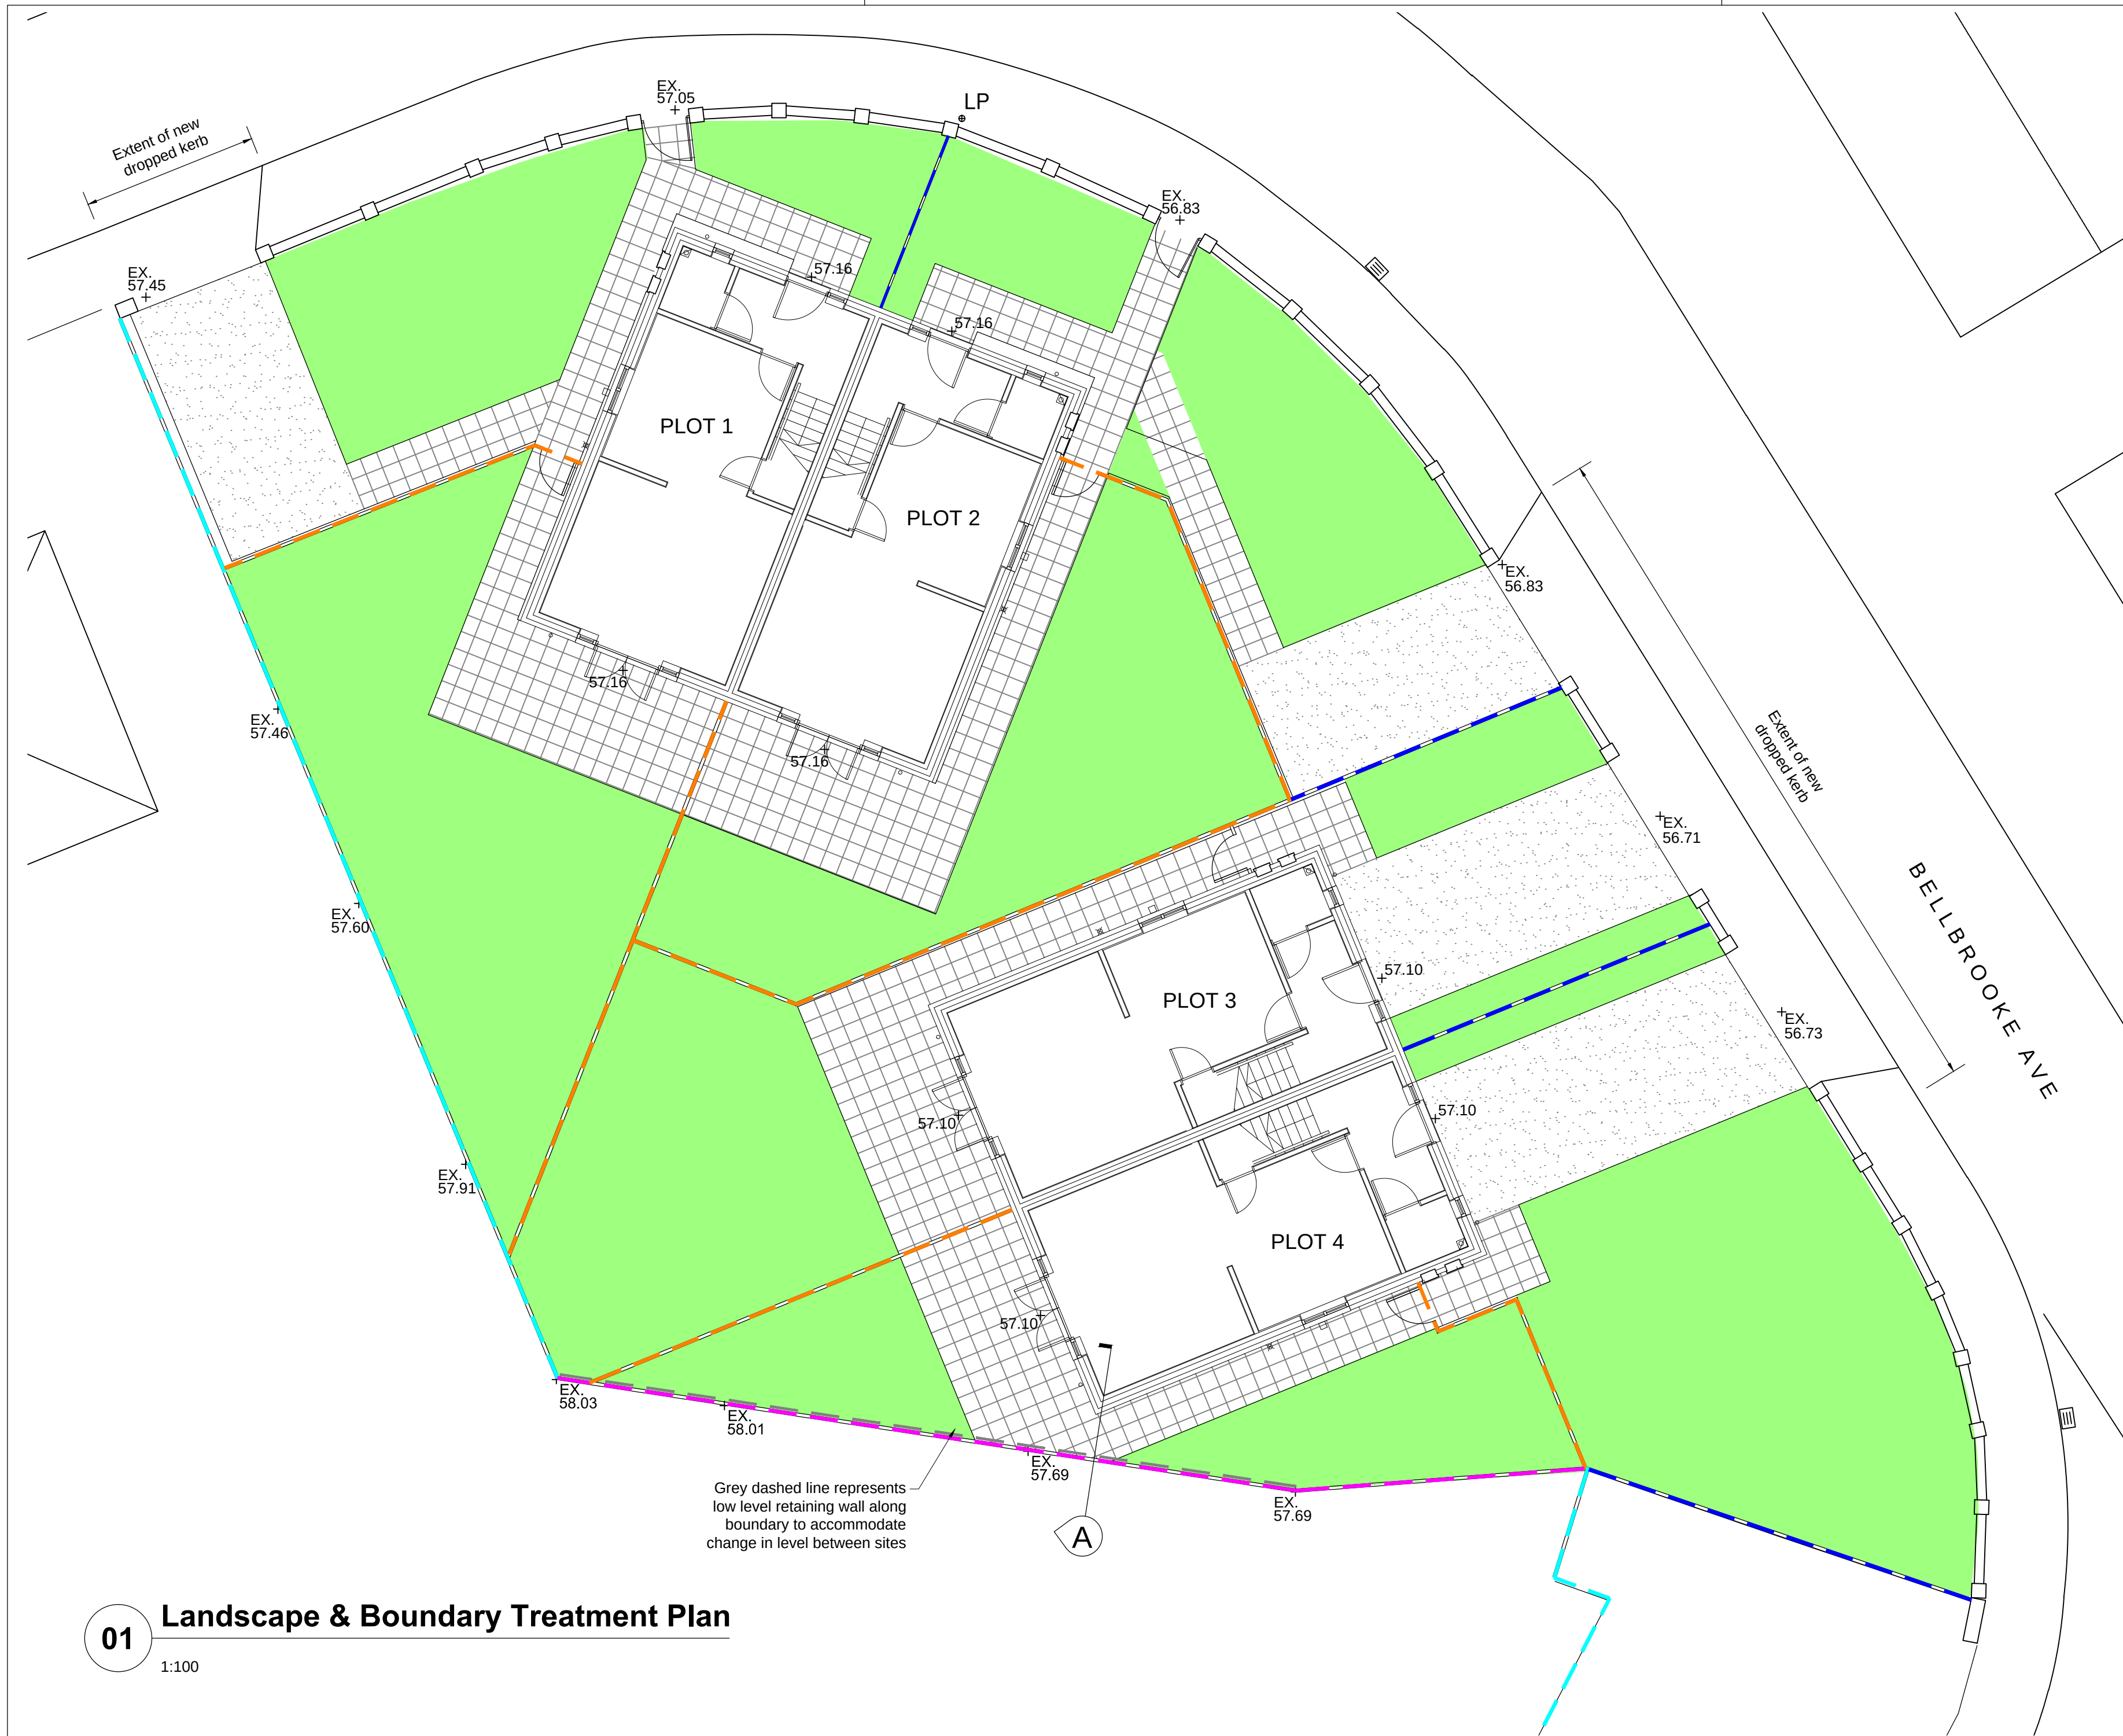

Notes:

Landscaping Key

- Turf/Grass Seed
- Paths and Patios - 450x450 Marshalls Saxon paving slabs. Colour Natural with concrete pin kerb edging
- Driveways - Permeable tarmac surface with concrete pin kerb edging
- Existing 1800mm high timber fence retained/replaced
- Existing 1800mm high timber fence with like for like to accommodate new retaining wall
- 1800mm high concrete 'H' post and panel fence with concrete gravel board
- 1000mm high metal railings with finial detail, painted black
- Boundary wall to highway. Brick piers with artstone capping with red brick wall and railings between

01 Landscape & Boundary Treatment Plan

1:100

02 Boundary Wall Elevation

1:20

03 Pedestrian Gate Elevation

1:20

04 1000mm Metal Rainings Elevation

1:20

05 1800mm Concrete Post and Timber Panel Fence Elevation

1:20

										THIS DRAWING IS PRODUCED FOR USE IN THIS PROJECT ONLY AND MAY NOT BE USED FOR ANY OTHER PURPOSE. NPS PROPERTY CONSULTANTS LTD ACCEPT NO LIABILITY FOR THE USE OF THIS DRAWING OTHER THAN THE PURPOSE FOR WHICH IT WAS INTENDED IN CONNECTION WITH THIS PROJECT AS RECORDED IN THE PURPOSE FOR ISSUE AND FILE STATUS CODE.										RESPONSIBILITY IS NOT ACCEPTED FOR OTHERS SCALING DIRECTLY FROM THIS DRAWING. DO NOT SCALE FROM THIS DRAWING. USE WRITTEN DIMENSIONS ONLY.										CLIENT Berneslai Homes										PROJECT Proposed Residential Development Bellbrooke Avenue, Darfield										 NPS Barnsley Ltd Gateway Plaza, Sackville St, Barnsley, South Yorkshire, S70 2RD, Tel: 01226 774605, Email: barnsley@nps.co.uk, web: www.nps.co.uk										SCALES 1:100/1:20										DISCIPLINE ARCHITECT										PROJECT NUMBER 16-1-1233	
FIRST ISSUE	DRAWING NUMBER NPS-DR-A-(00)-013										REV CODE P1	
P1										BST										08.06.17										LK										12.06.17	

File Path: G:\working\Documentation - Projects\Design Folder\2016_Projects\07-17-16-1-1233 Bellbrooke Avenue, Darfield New Build\02_Drawing\01_0_Architects\04_Sheet\011233 NPS-XX-00-DR-A-013 LandscapingandBoundaryTreatments-00-P1.dwg, Saved: 12 June 2017 16:25:10, By: Taylor, Ben

Date Plotted: 12 June 2017 16:26:51

© COPYRIGHT NPS GROUP 2017