
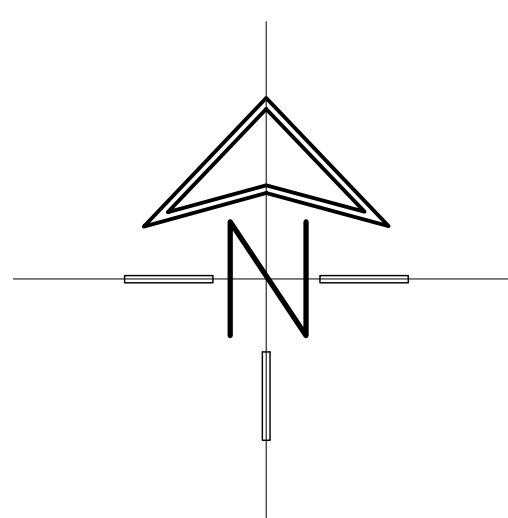


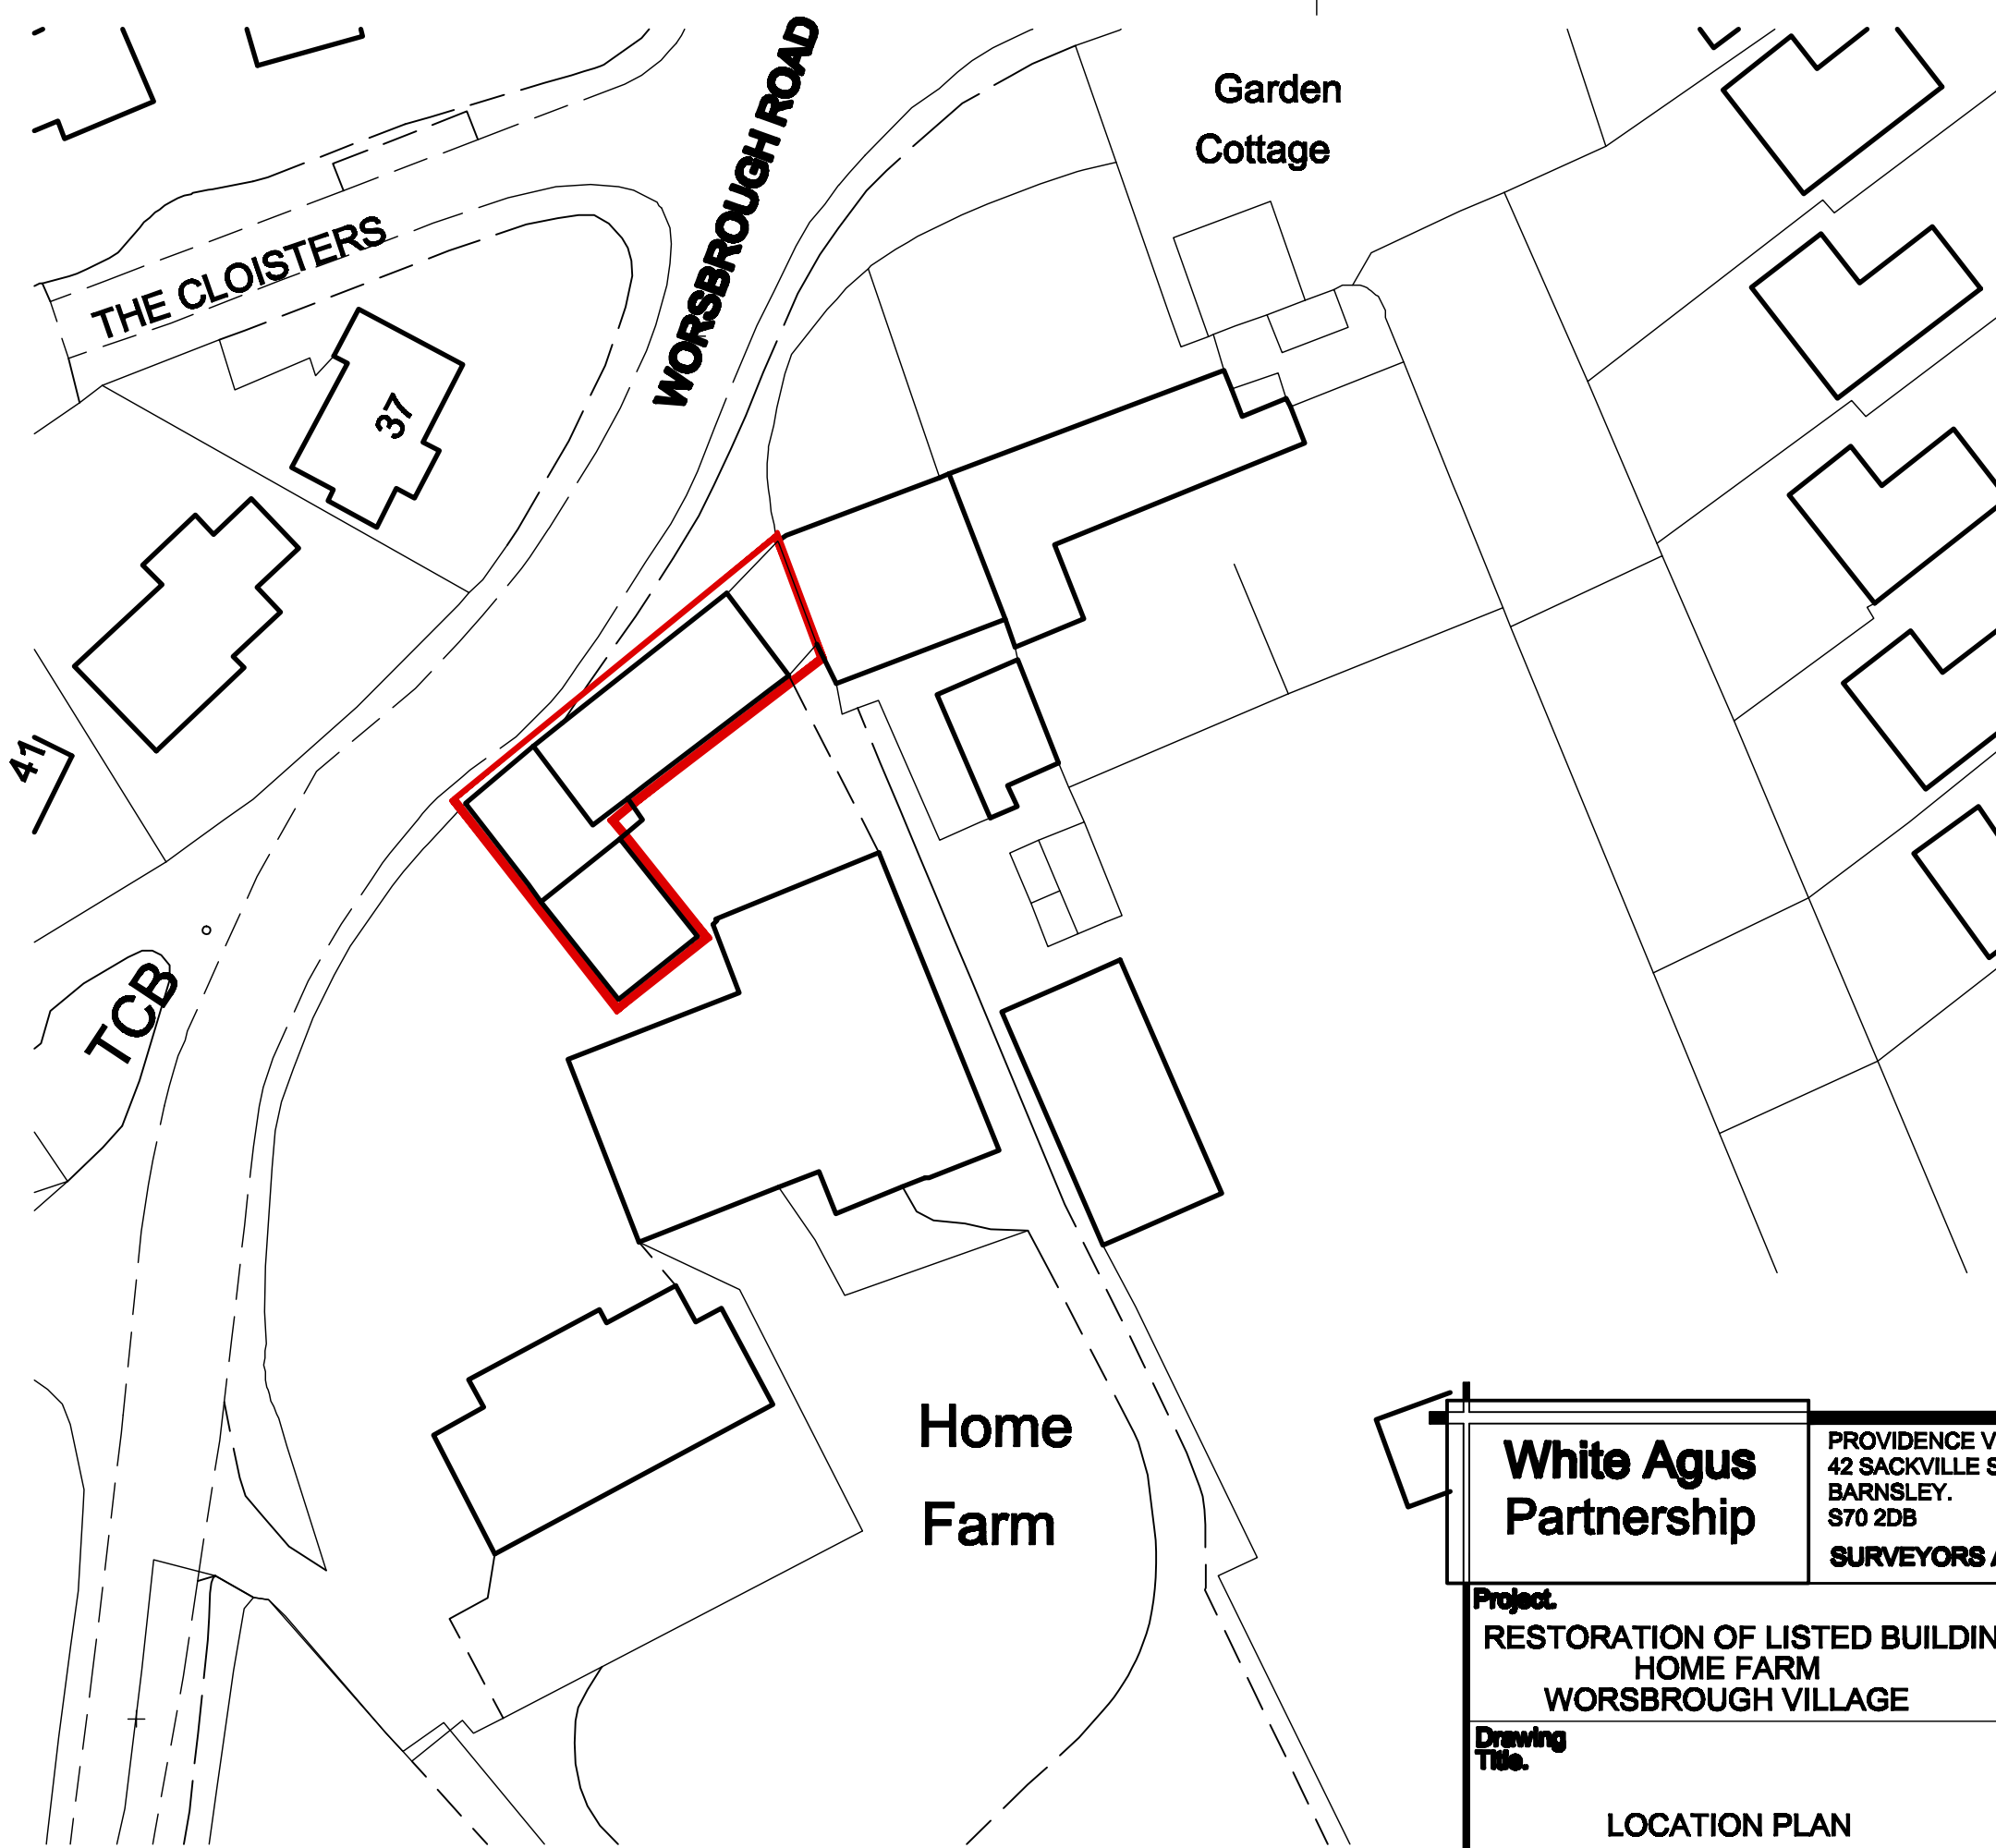

 White Agus Partnership		PROVIDENCE VILLA, 42 SACKVILLE STREET, BARNSELEY. S70 2DB		Phone: 01226 208482 Fax: 01226 283030 Email: info@whiteaguspartnership.co.uk Web: www.whiteaguspartnership.co.uk	
		SURVEYORS AND BUILDING DESIGN CONSULTANTS			
Project. RESTORATION OF LISTED BUILDING HOME FARM WORSBROUGH VILLAGE		Client.			
Drawing Title. LOCATION PLAN		Date. MAY 2012		Scale. 1:500	
		Ref. 11-082	Dwg. No. 01		Rev.