

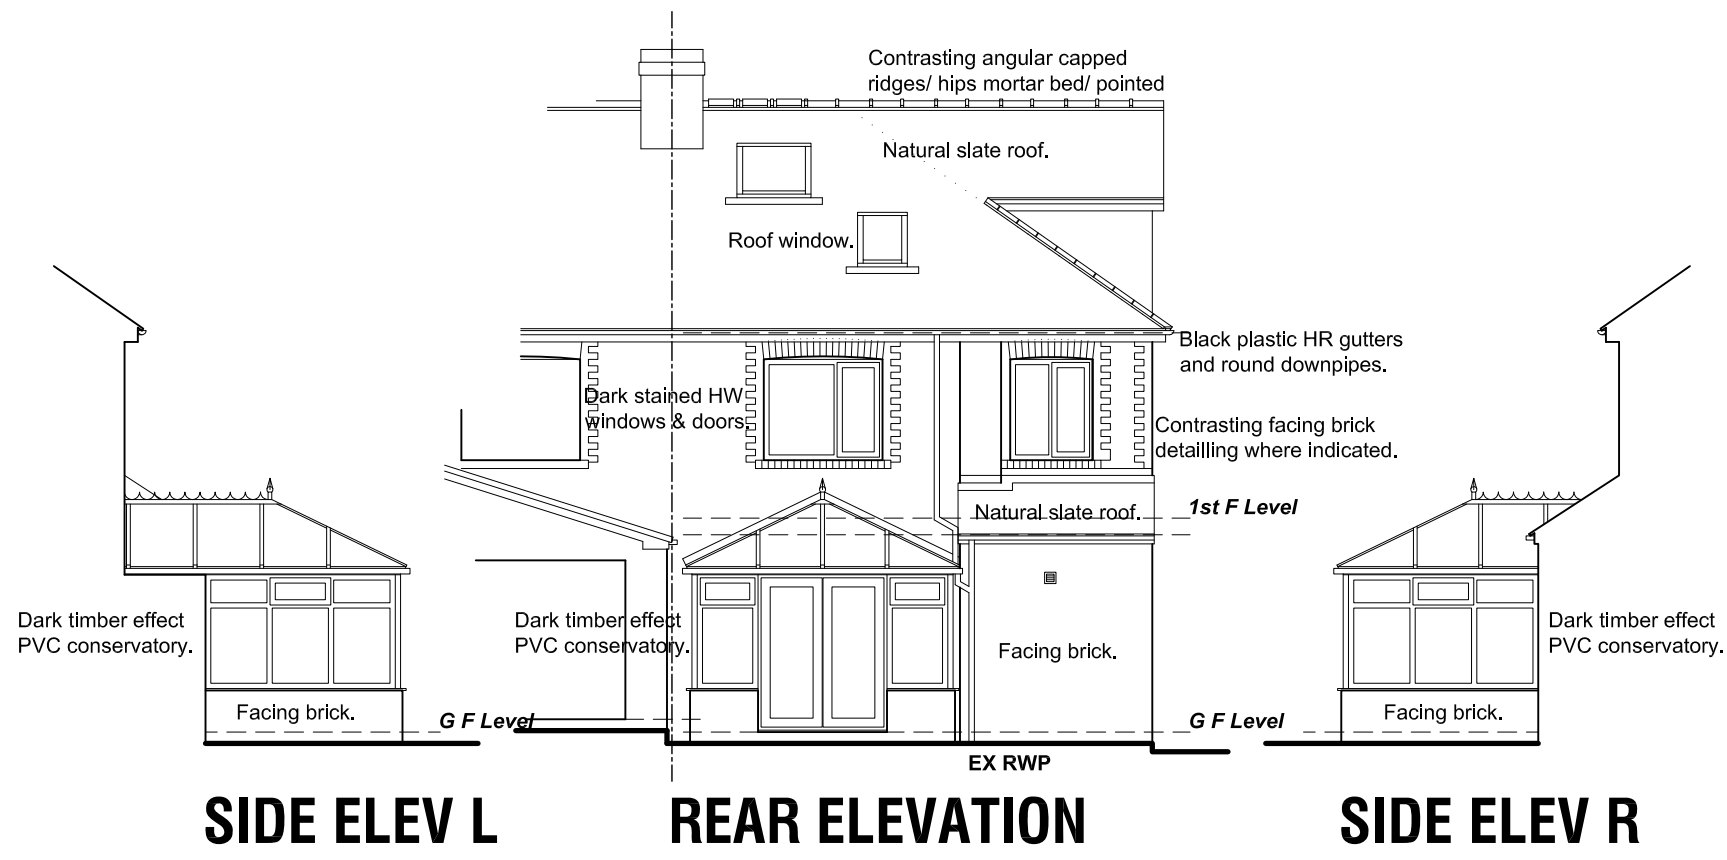


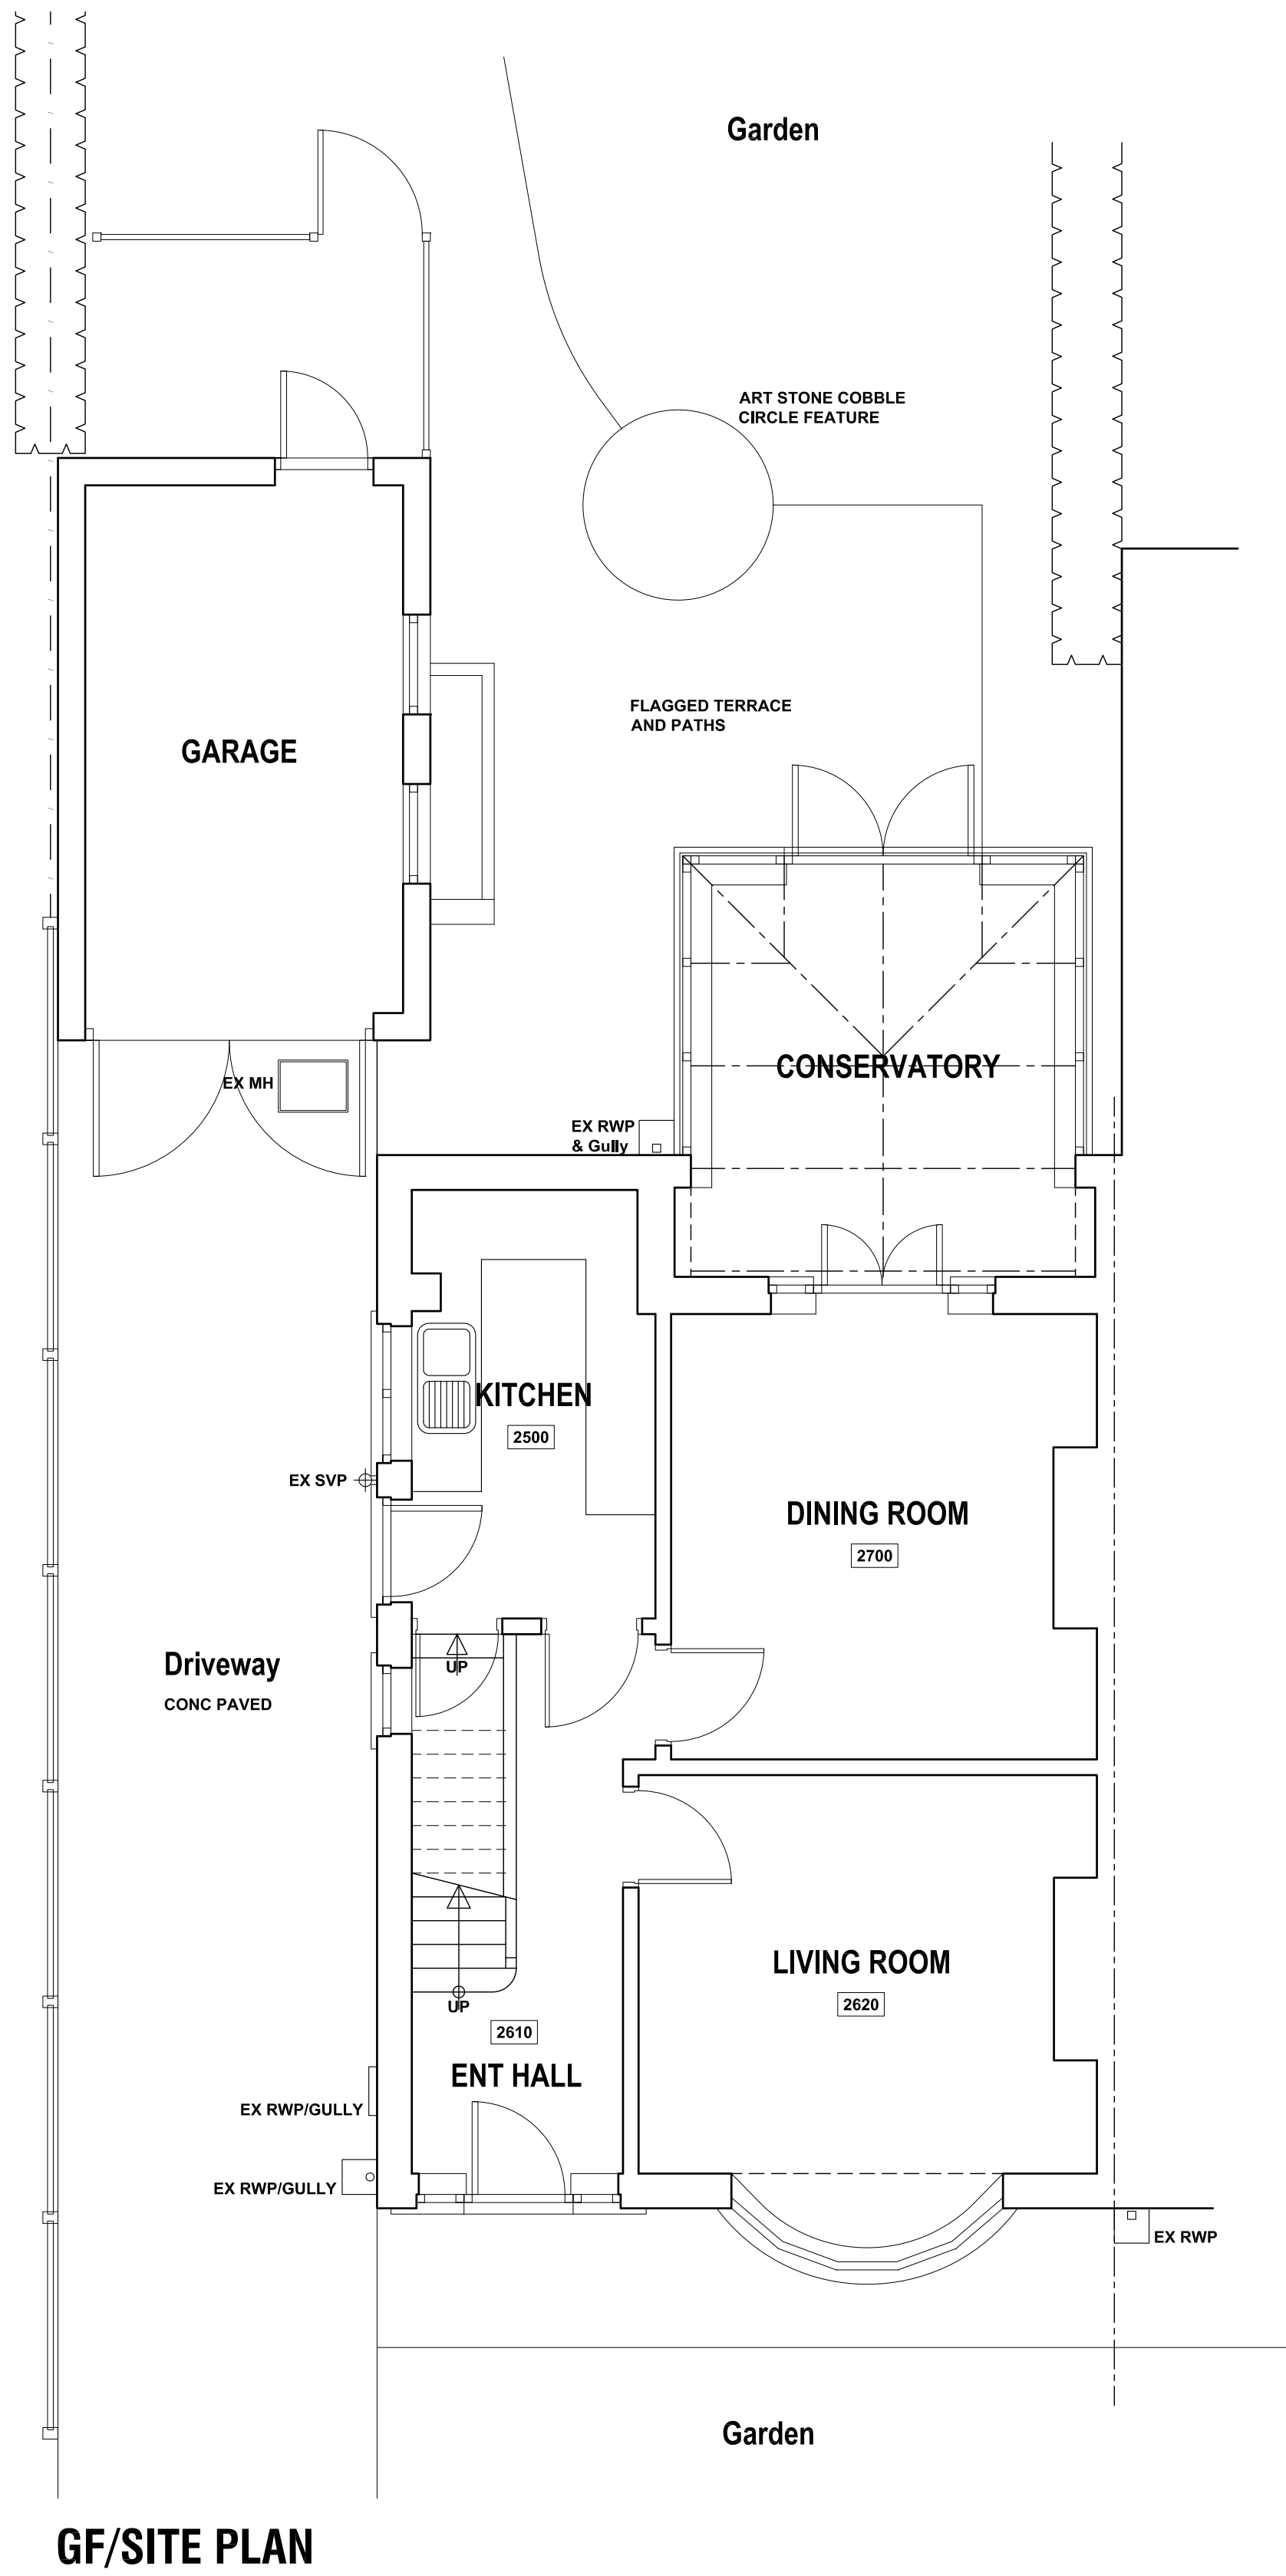

Garage Elevations

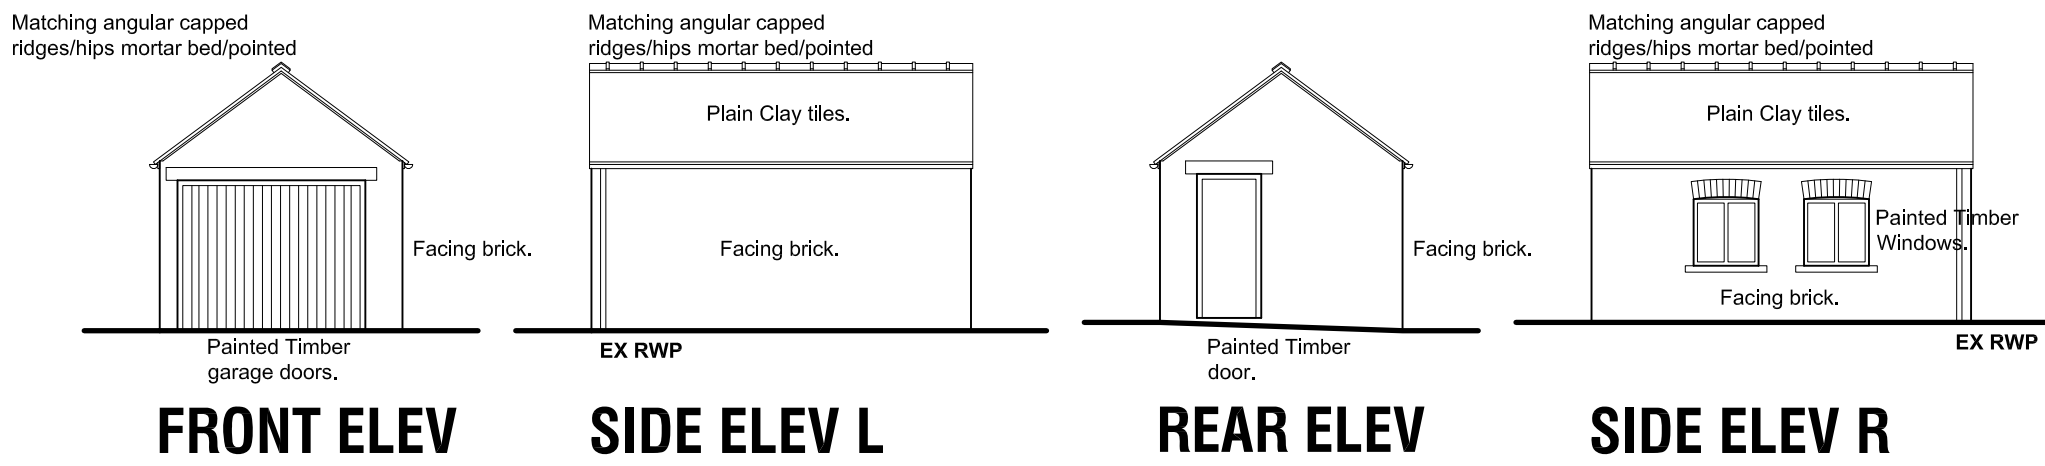

Revision	Date	Description
PROPOSED EXTENSION, 9 TEMPEST AVENUE, DARFIELD, BARNSELEY, S73 9BJ.		
SURVEY Plans Section and Elevations.		
Mr & Mrs McMillan.		
 JEA Architectural Ltd 23 Windmill Road, Wombwell, Barnsley, S73 8PW. Tel: 01226 754507 Email: jeald@btconnect.com		
This drawing and the copyright is the Architectural Company's property and maybe used or reproduced only by agreement. All Dimensions in Millimetres Unless specified otherwise and subject to verification on site.		
Scale: 1:50/100 @ A1		Date: AUG 2017
Ref: 201702	Drwg No: 01	
0 cm	2 cm	4 cm