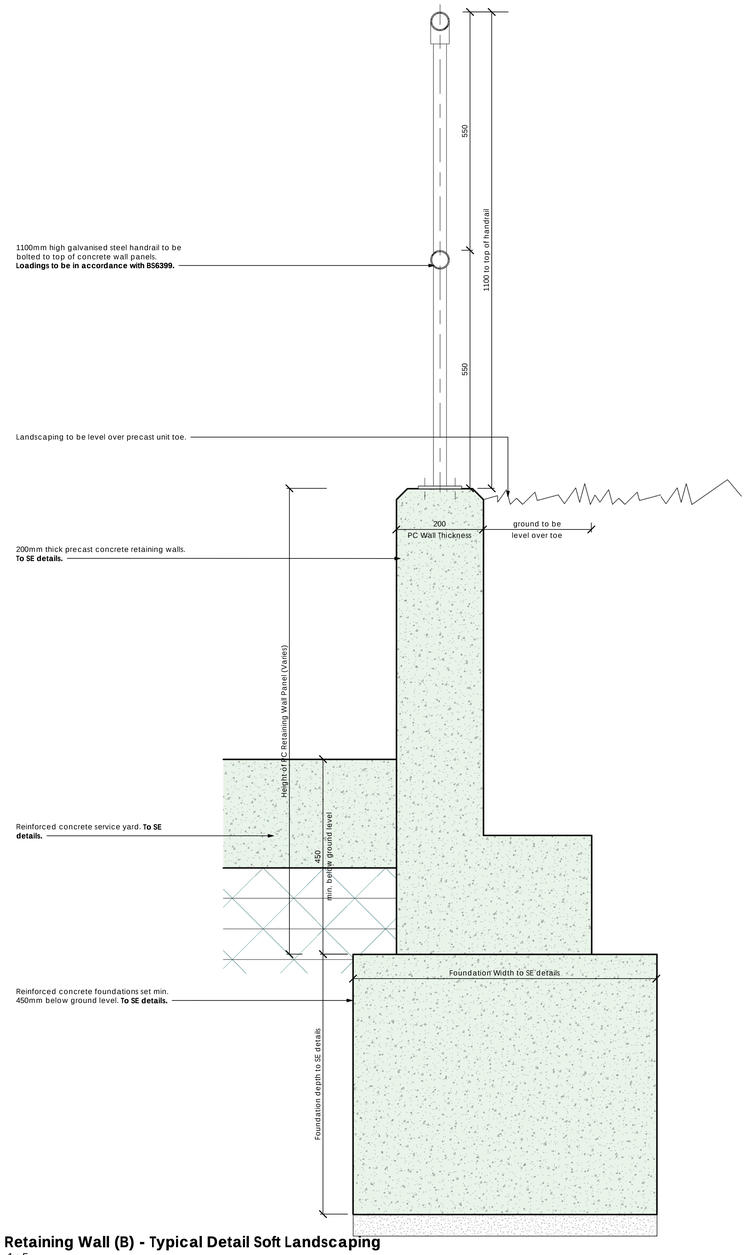
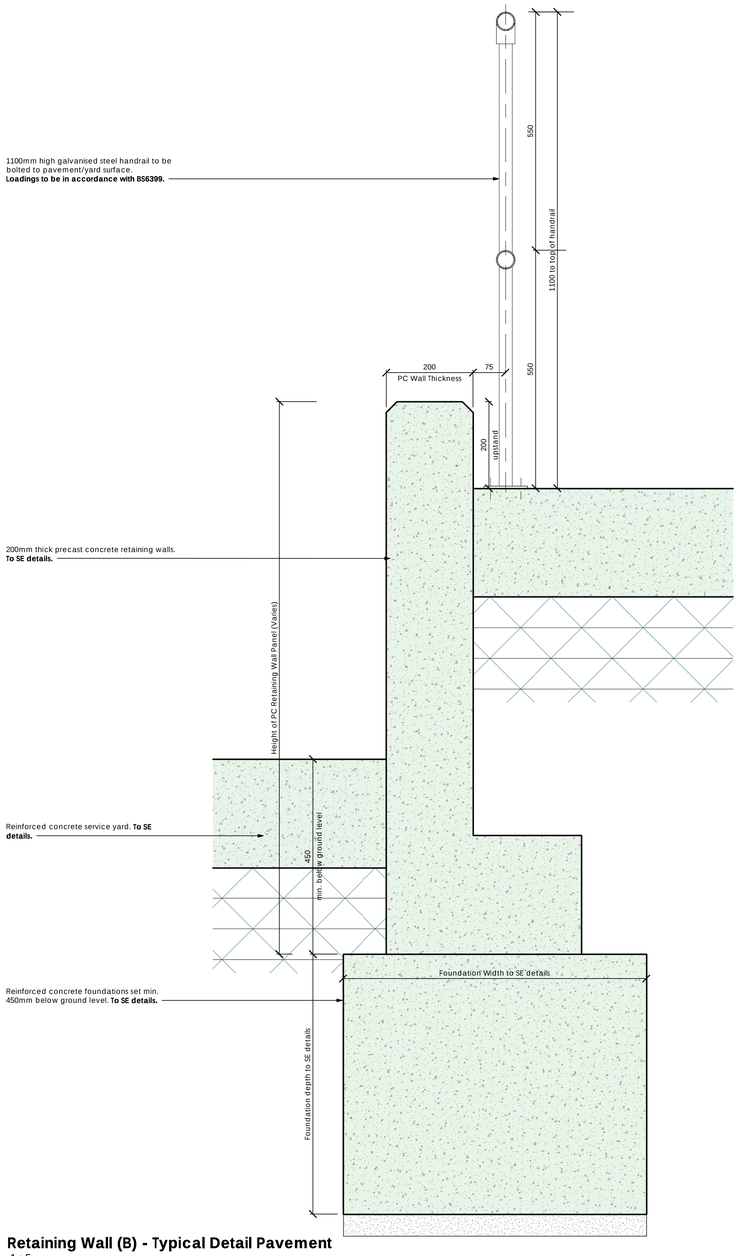


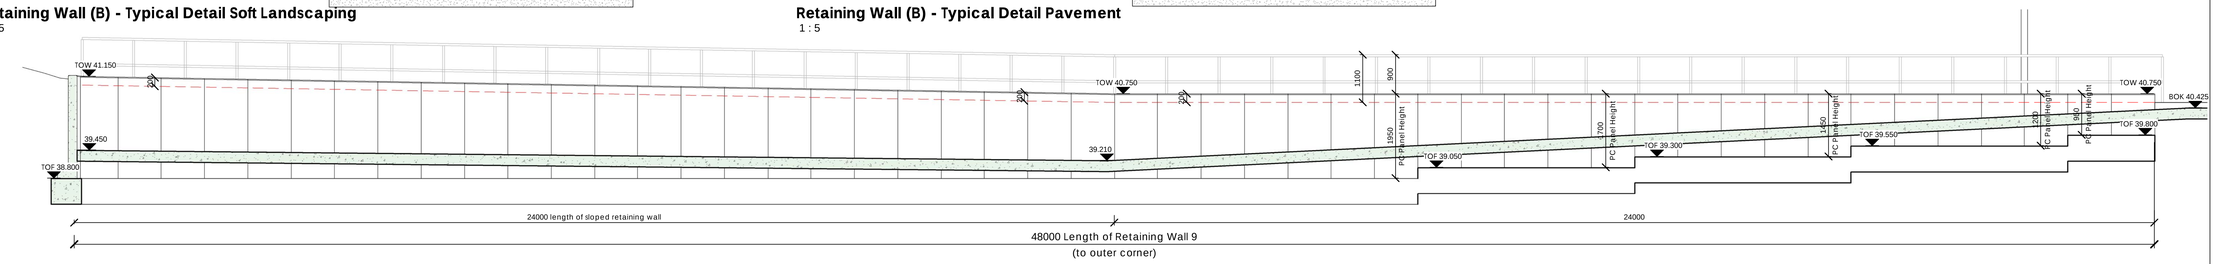

## Retaining Wall (B) - Typical Detail Soft Landscaping

1 : 5



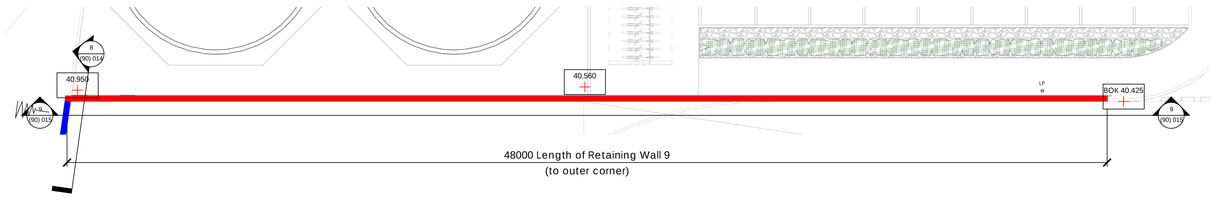

## Retaining Wall (B) - Typical Detail Pavement

1 : 5




## Retaining Wall 9 - Elevation

1 : 50




## Retaining Wall 9 Plan - Adjacent Sprinkler Tanks

1 : 100

GENERAL NOTES

This drawing is to be read in conjunction with all related drawings.
Do not scale from this drawing.
All dimensions must be checked and verified on site before commencing any work or producing shop drawings.
The originator should be notified immediately of any discrepancy.
This drawing is copyright and remains the property of Garnett Netherwood Architects Ltd.

NORTH

SCALE

0 0.5 1 1.5 2 2.5m 5m 1:50

REVISIONS

| Rev. | Date | Description | Issued By | Checked By |
|---|---|---|---|---|
| A | 22.09.2020 | Landscaping updated to suit Landscape Architect's proposals. | NB | NDB |

**Drawing Notes:**

This drawing is for co-ordination purposes only.
All precast concrete wall panels, foundations and service yards are to be in accordance with Structural Engineer's details and specifications.

Client
The Symphony Group plc.

Project No. 1711
Project Ashes Phase 3

Drawing Title
(90) EXTERNAL WORKS
Retaining Wall 9 Details

Scale @ A0 As indicated
Date 07.05.2020
Drawn by NB
Checked by NDB

Drawing Status
for Information

Drawing Number (90) 015
Revision A

46 The Calls, Leeds, LS2 7EY
T: 0113 244 8858
www.garnettnetherwood.com
GNA GARNETT NETHERWOOD ARCHITECTS