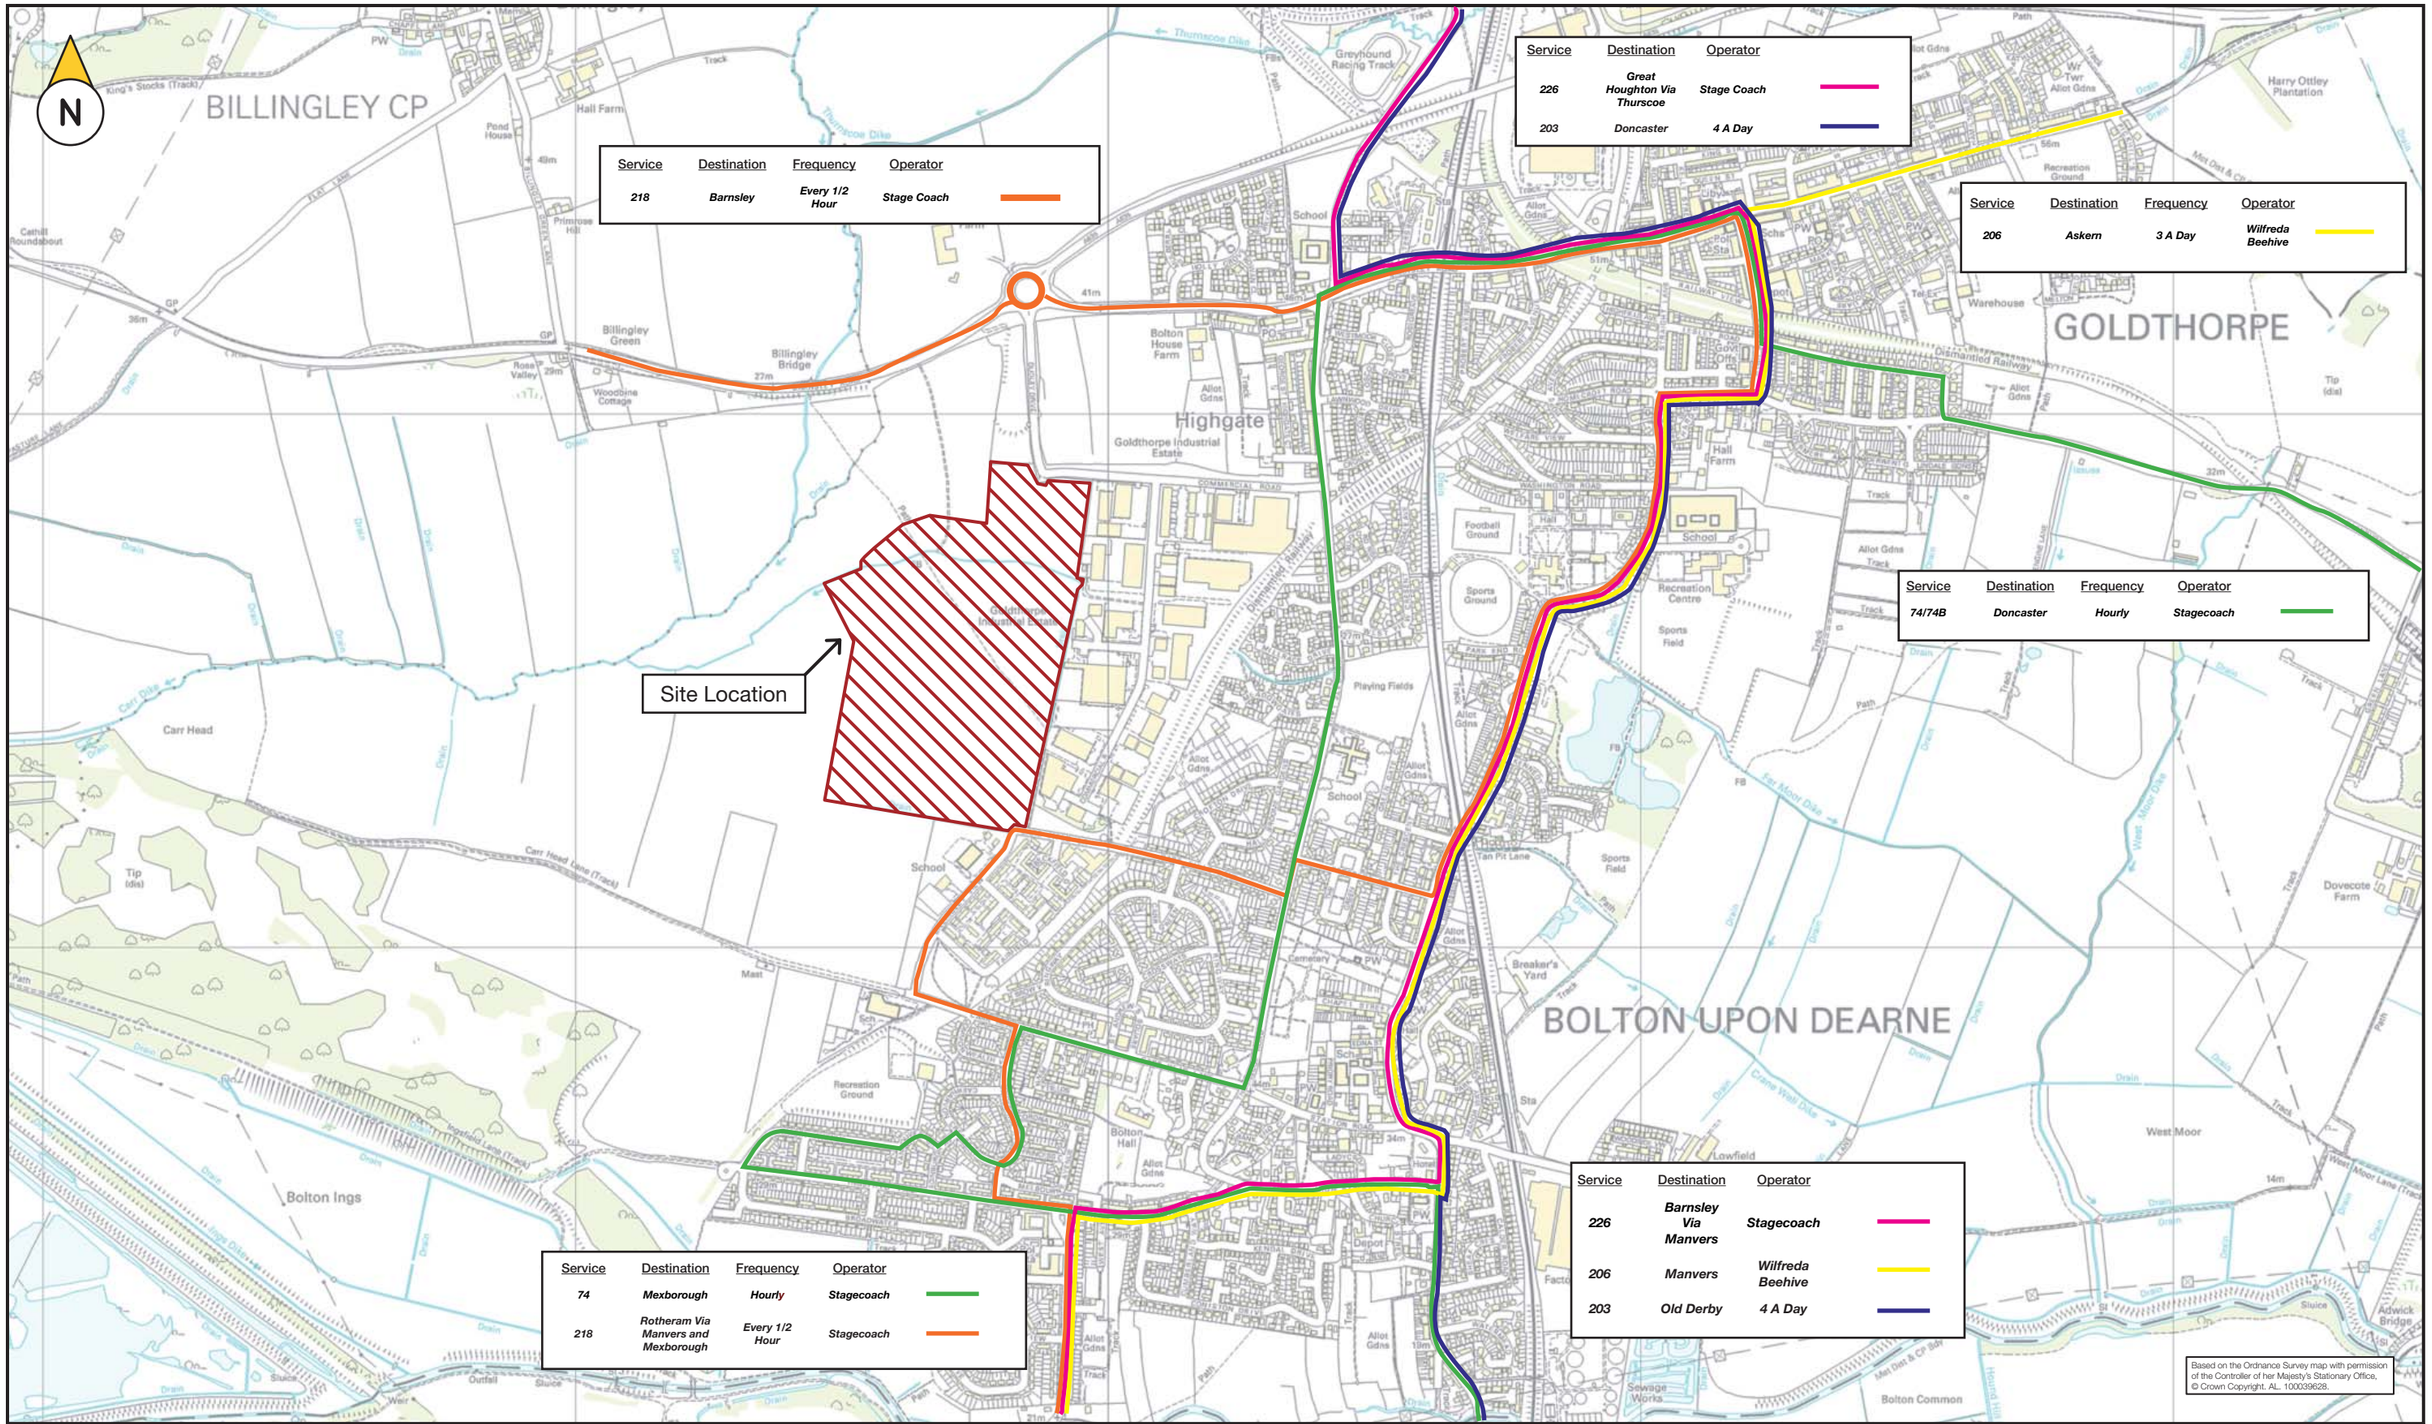

ARUP

Admiral House, Rose Wharf
78 East Street, Leeds, LS9 8EE
Tel: +44 (0)113 242 8498 Fax: +44 (0)113 242 8573
www.arup.com

ALDI

Client Title:
Aldi Stores Limited

Project Title:
Regional Office and Distribution Centre, Goldthorpe

Drawing Title:
Existing Public Transport Routes

Issue:	Date:	Originator:	Checked:	Approved:
I1	17.09.2007	AK		

Drawing Status: Issue

Scale @ A3: Not to Scale

Job Number: 122677-00

Drawing Number: Figure 02

© Arup