


The Horse and Groom, 38 Barnsley Rd, Goldthorpe, Rotherham S63 9NE




Proposed Front Elevation



Proposed Side Elevation

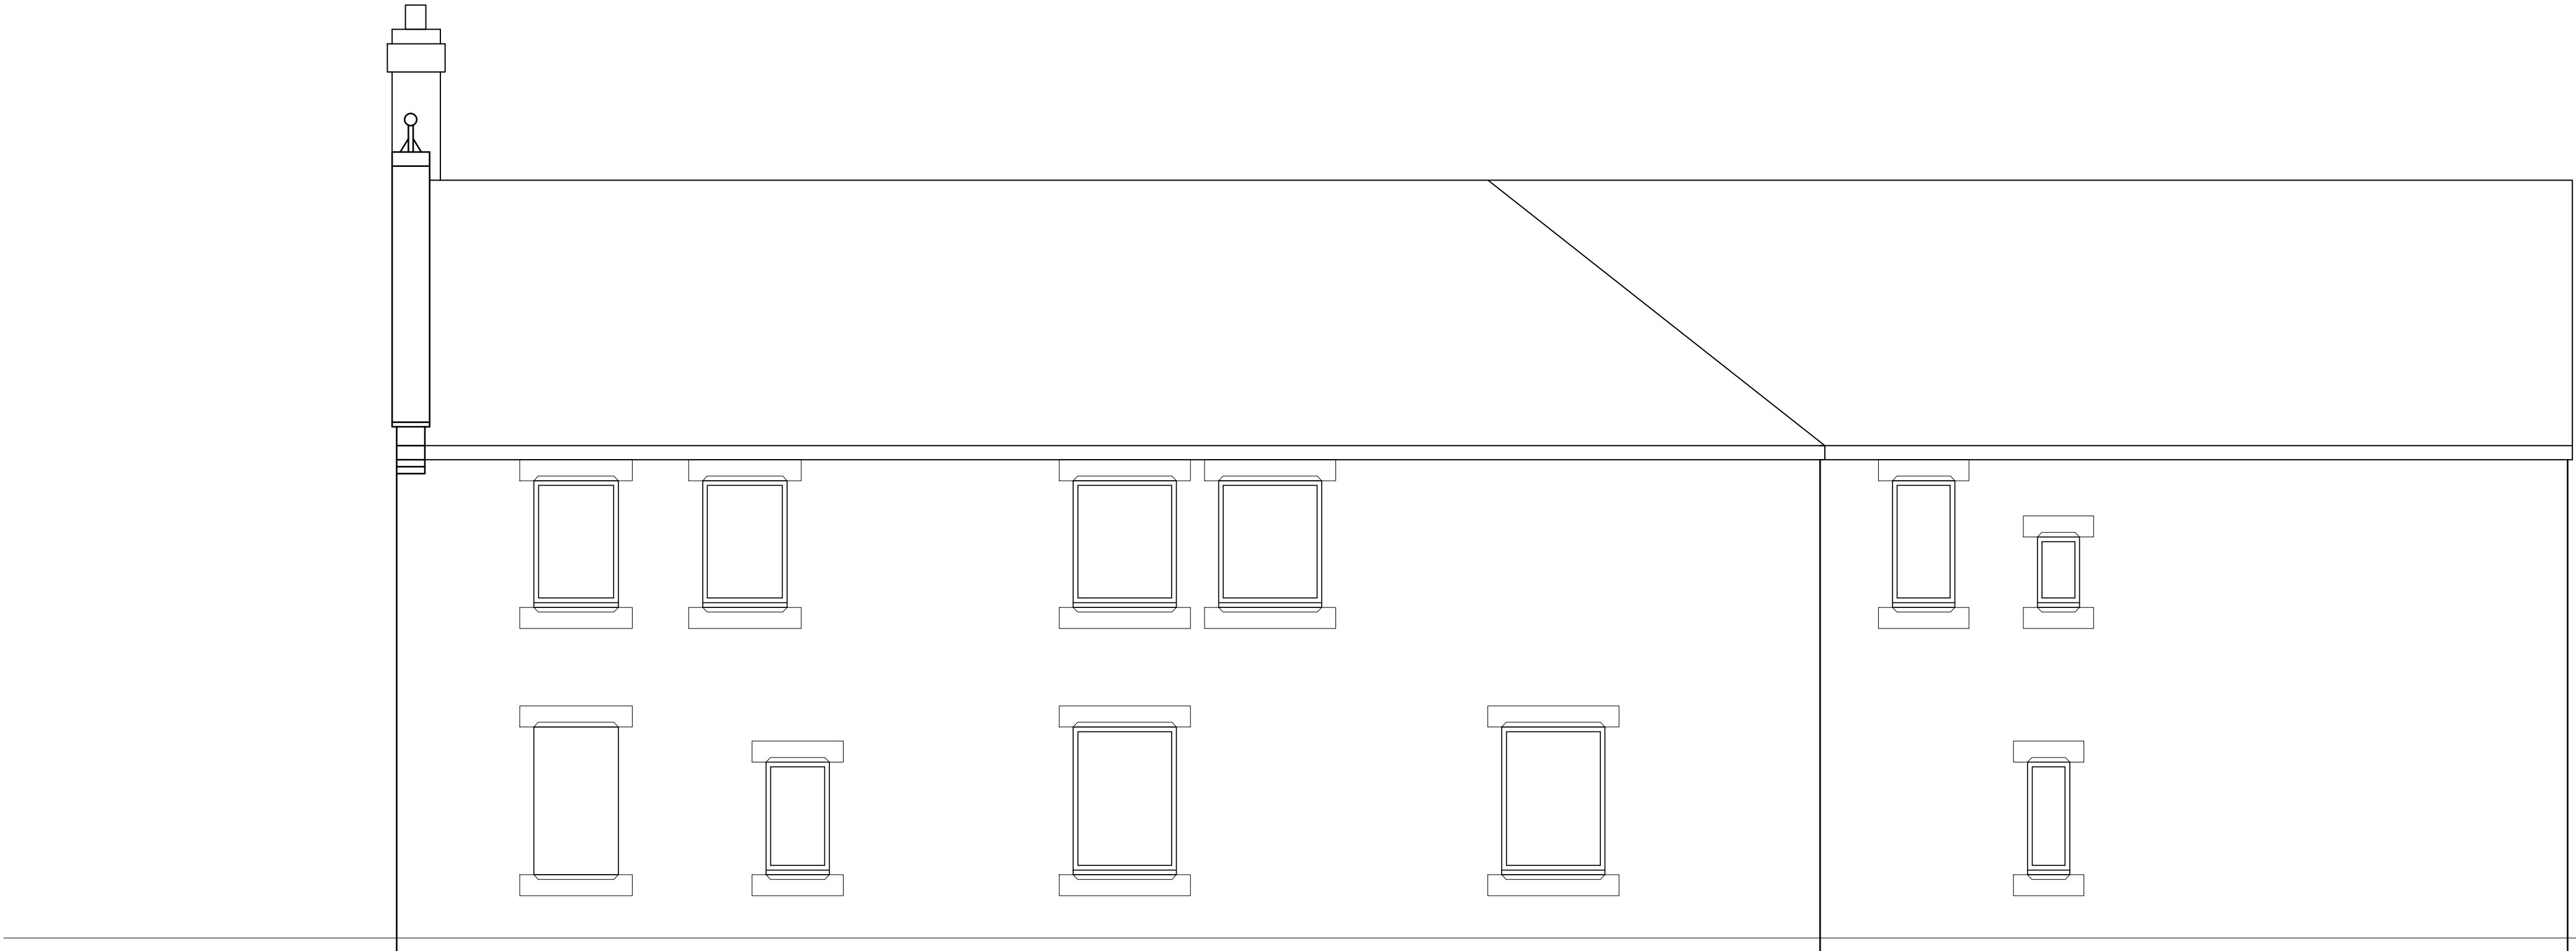

Proposed Rear Elevation

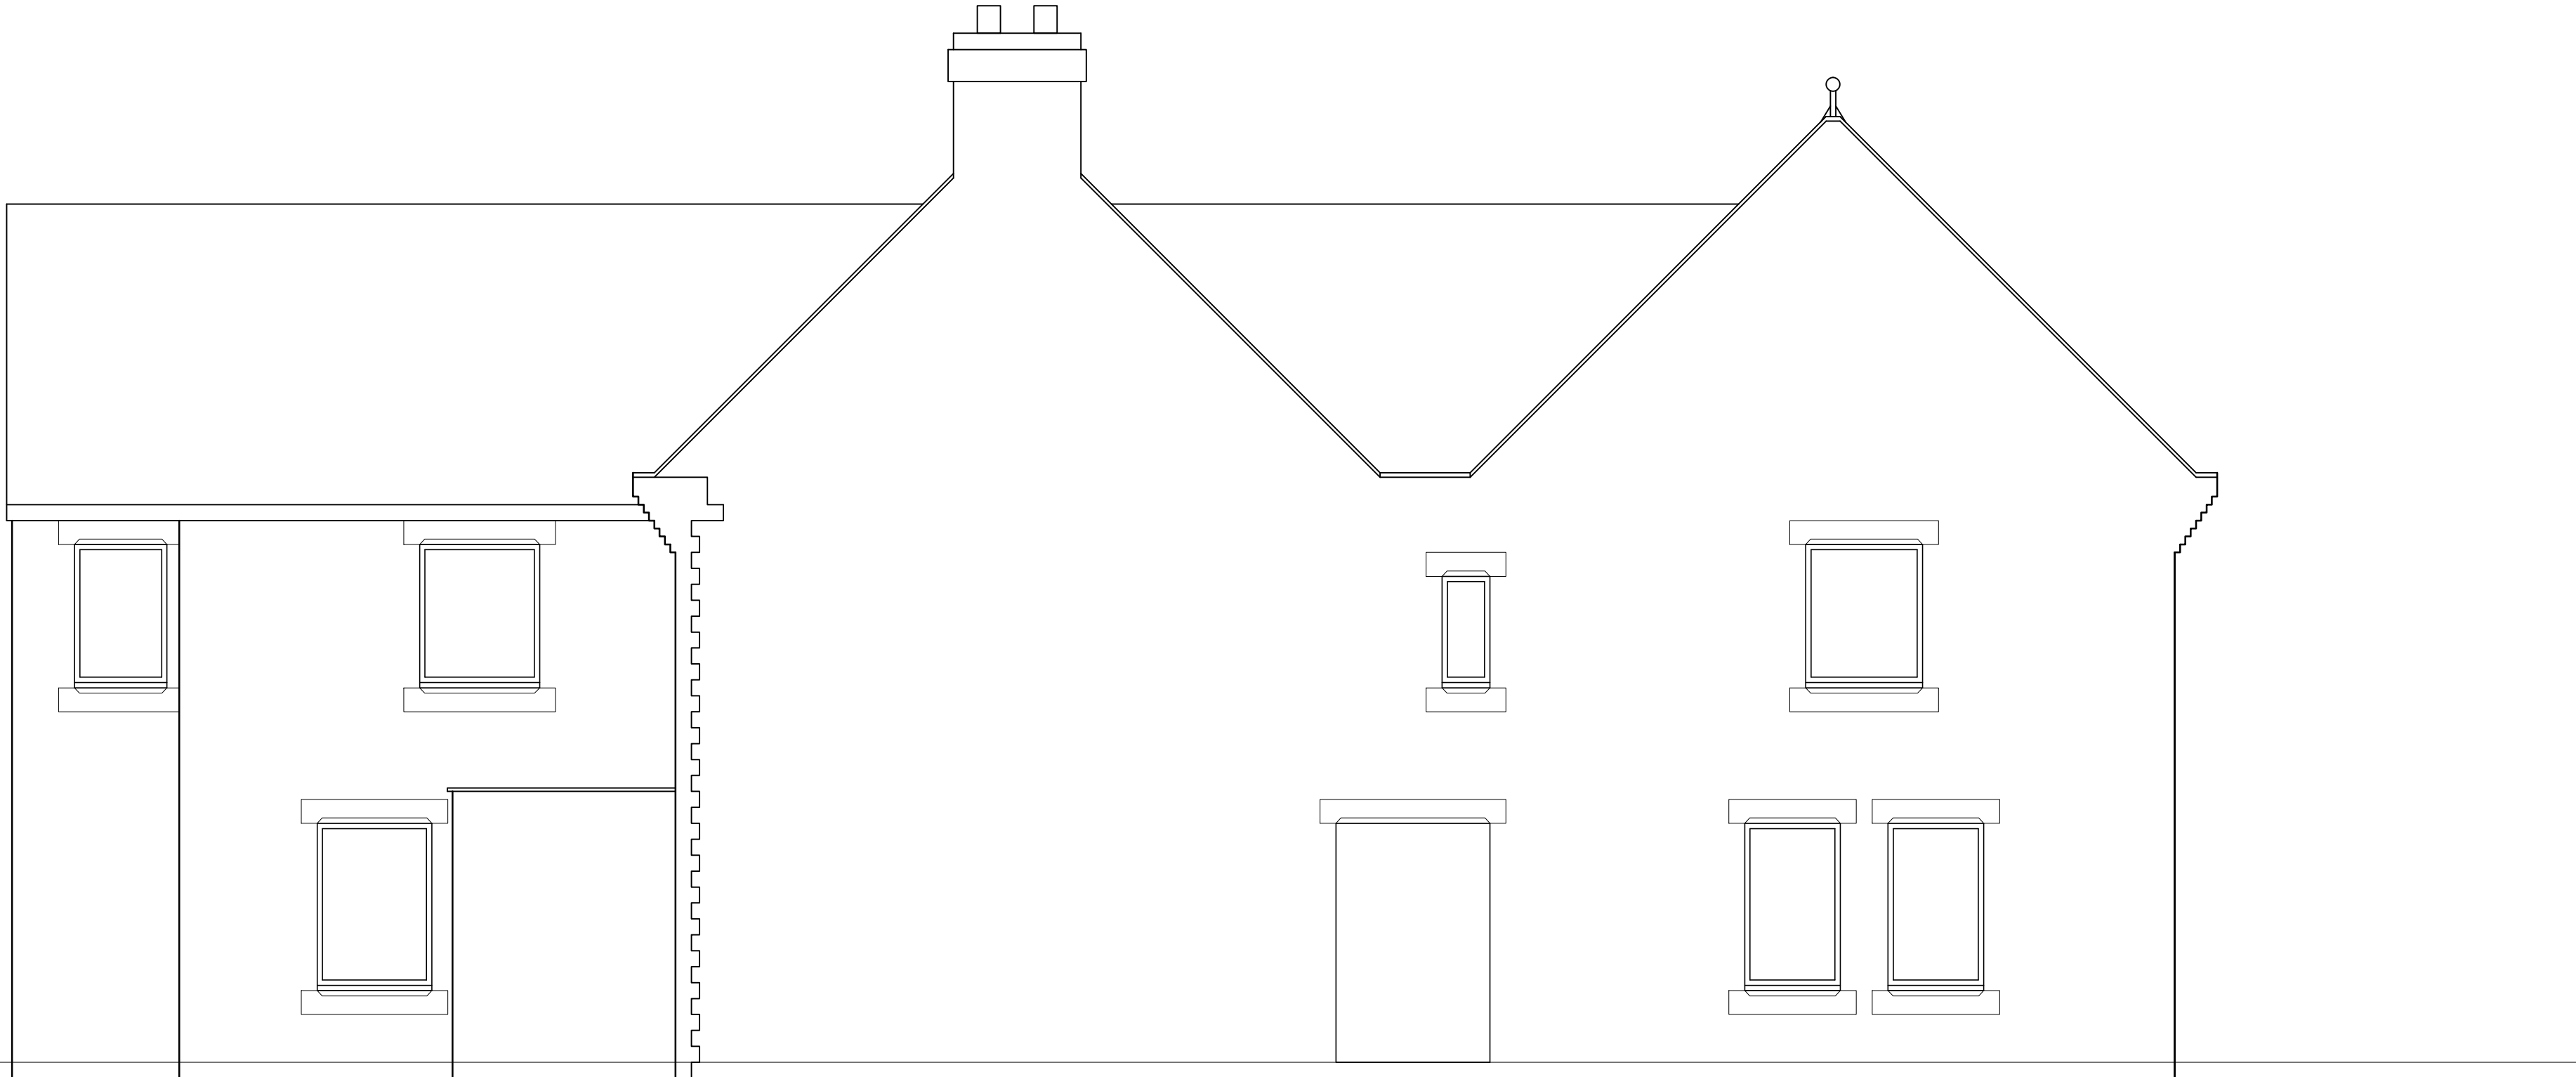


Proposed Side Elevation



Existing Front Elevation



Existing Side Elevation

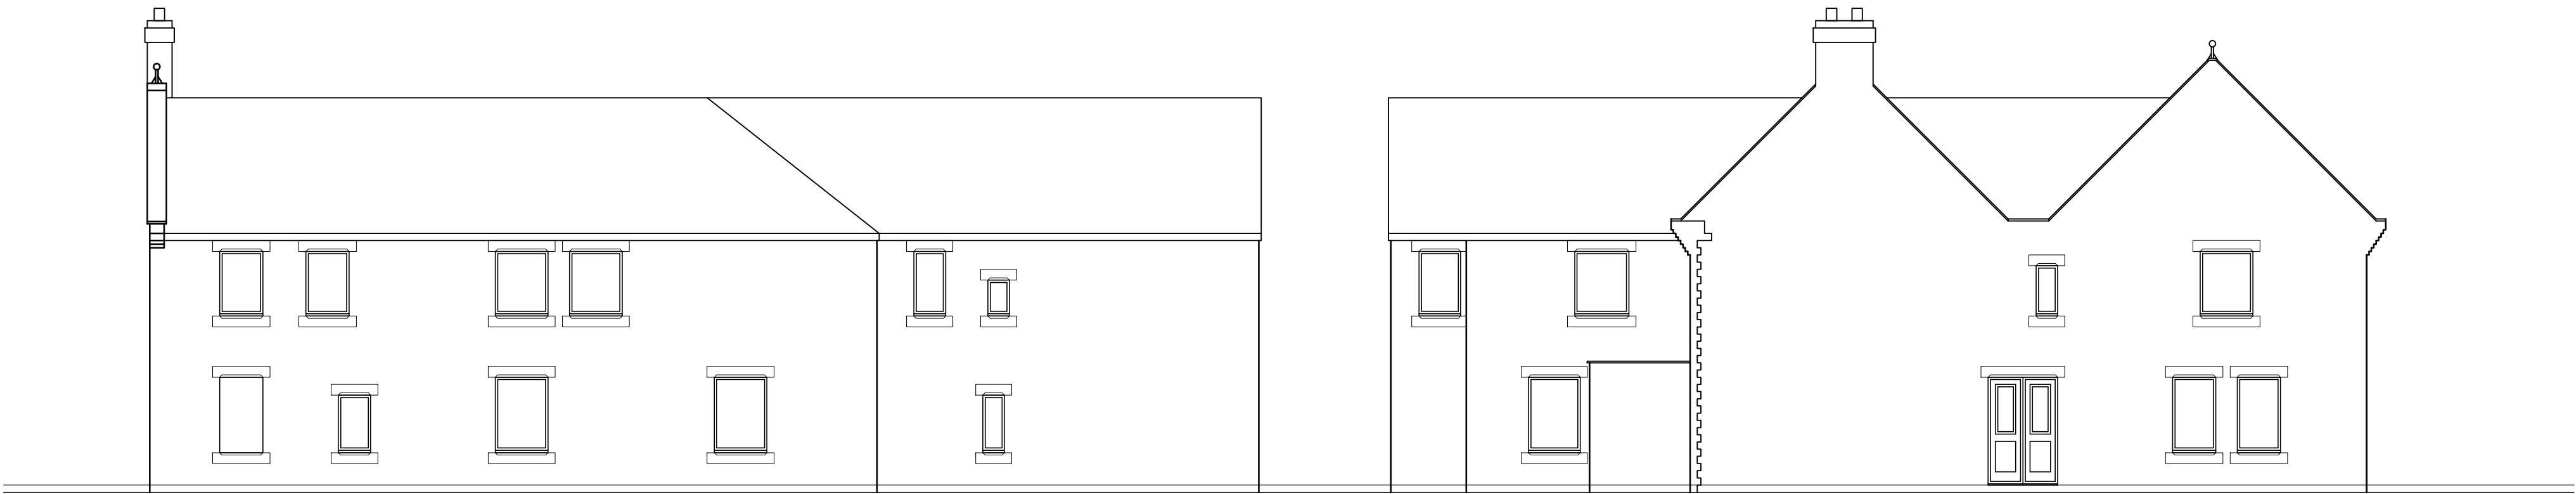

Existing Rear Elevation



Existing Side Elevation

Project			
The Horse and Groom, 38 Barnsley Rd, Goldthorpe, Rotherham S63 9NE			
Title			
Proposed conversion of a public house			
Scale @ A0	Date	Ref	Drawn
1:50/100	Jan 2020	063	JSWR
Orig No	063/HGB/PL2		Rev
			A