



Sectional elevation as existing 1



Sectional elevation as existing 2

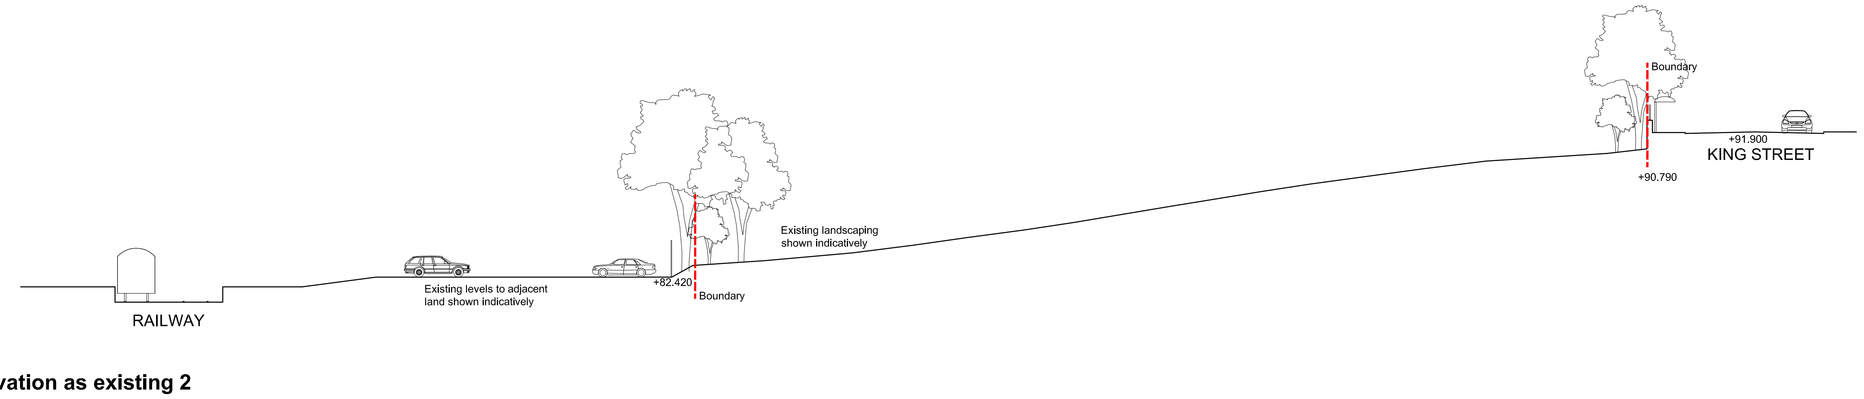

Sectional elevation as existing 3

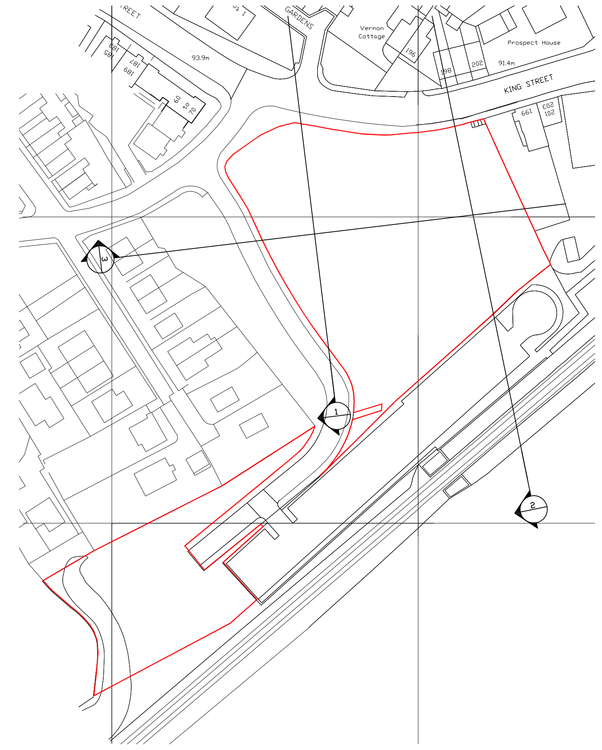

Key Plan

This drawing is based on survey information provided by others and so its veracity is restricted accordingly.

Atkinson
CONSTRUCTION GROUP

Robin Ashley Architects
Hawk Works,
105 Mary Street,
Sheffield, S1 4RT.
t: 0114 258 7450 f: 0114 258 6379
e: contact@raarchitects.co.uk
www.raarchitects.co.uk

project:	King Street, Elsecar
client:	D.J. Atkinson Construction Ltd.
drawing:	Elevations as existing
drawing number:	15-018-02
revision:	A [30-08-16]
date:	May 2016
scale:	1:100
original size:	A0
issue:	Approval
drawn:	SAF
checked:	DJU

this drawing may be scaled only for the purposes of planning approval
check all dimensions on site + refer all queries prior to carrying out work
this drawing is to be used only for the purposes for which it is issued
© **robin ashley architects LLP**
registered in england + wales. number OC310 421