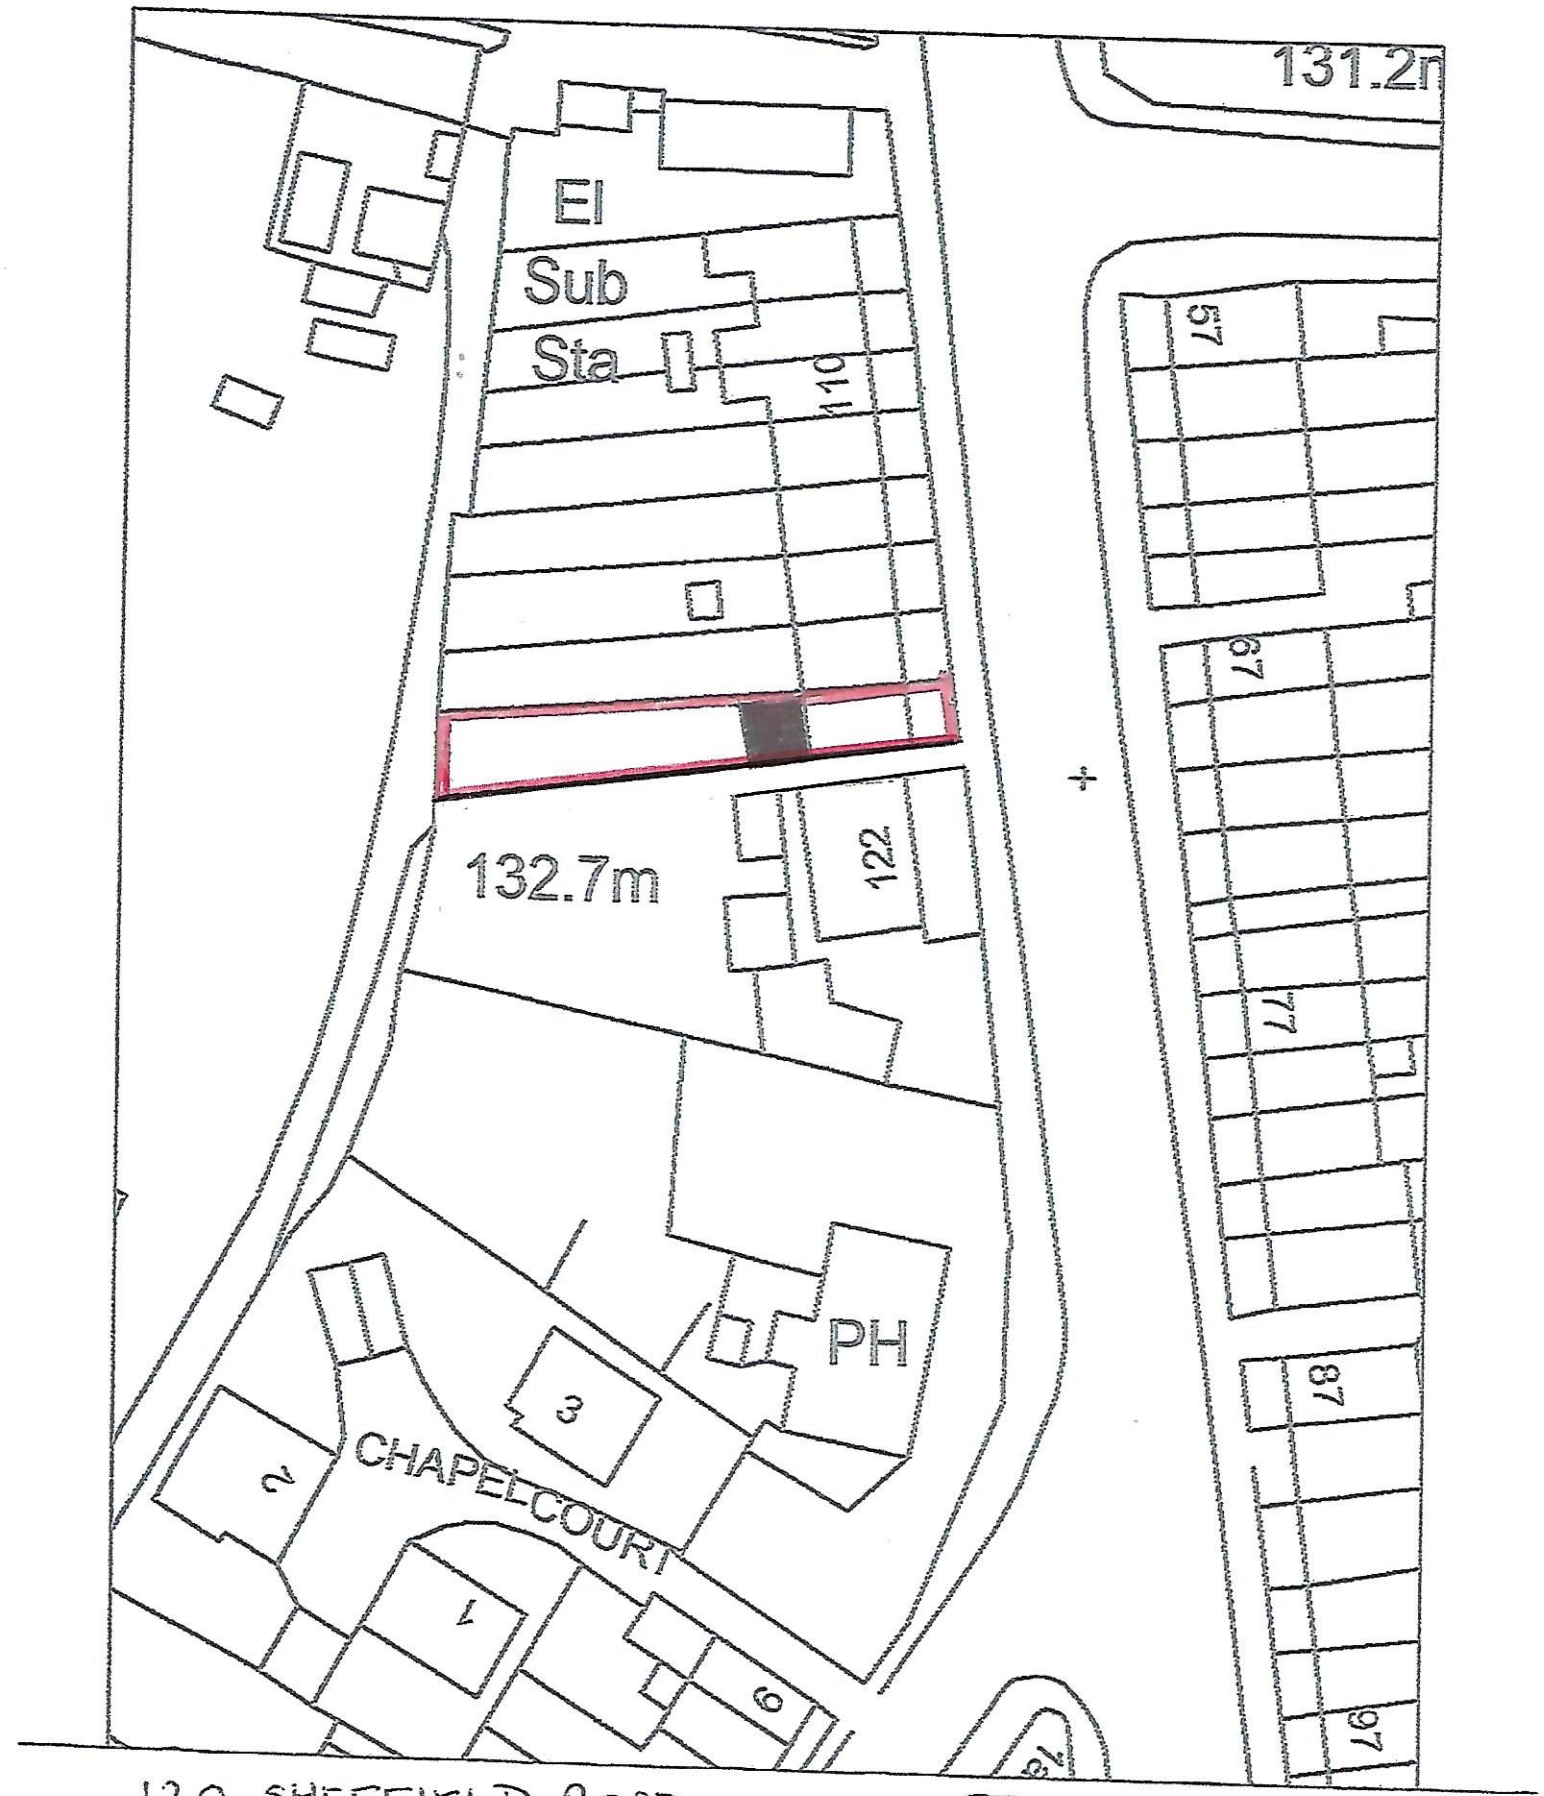

120 SHEFFIELD ROAD
BARNSLEY
S70 5UX

KEY ■ PROPOSED EXTENSION

SCALE 1:500